


P:\2022\2236 ST. JOHNS OLD GRANADA STUDIOS\01 BIM\02 CAD\03 SHEET LAYOUT\02 RIBA 4 TENDER\2236-EXA-XX-XX-DR-L-00101.DWG

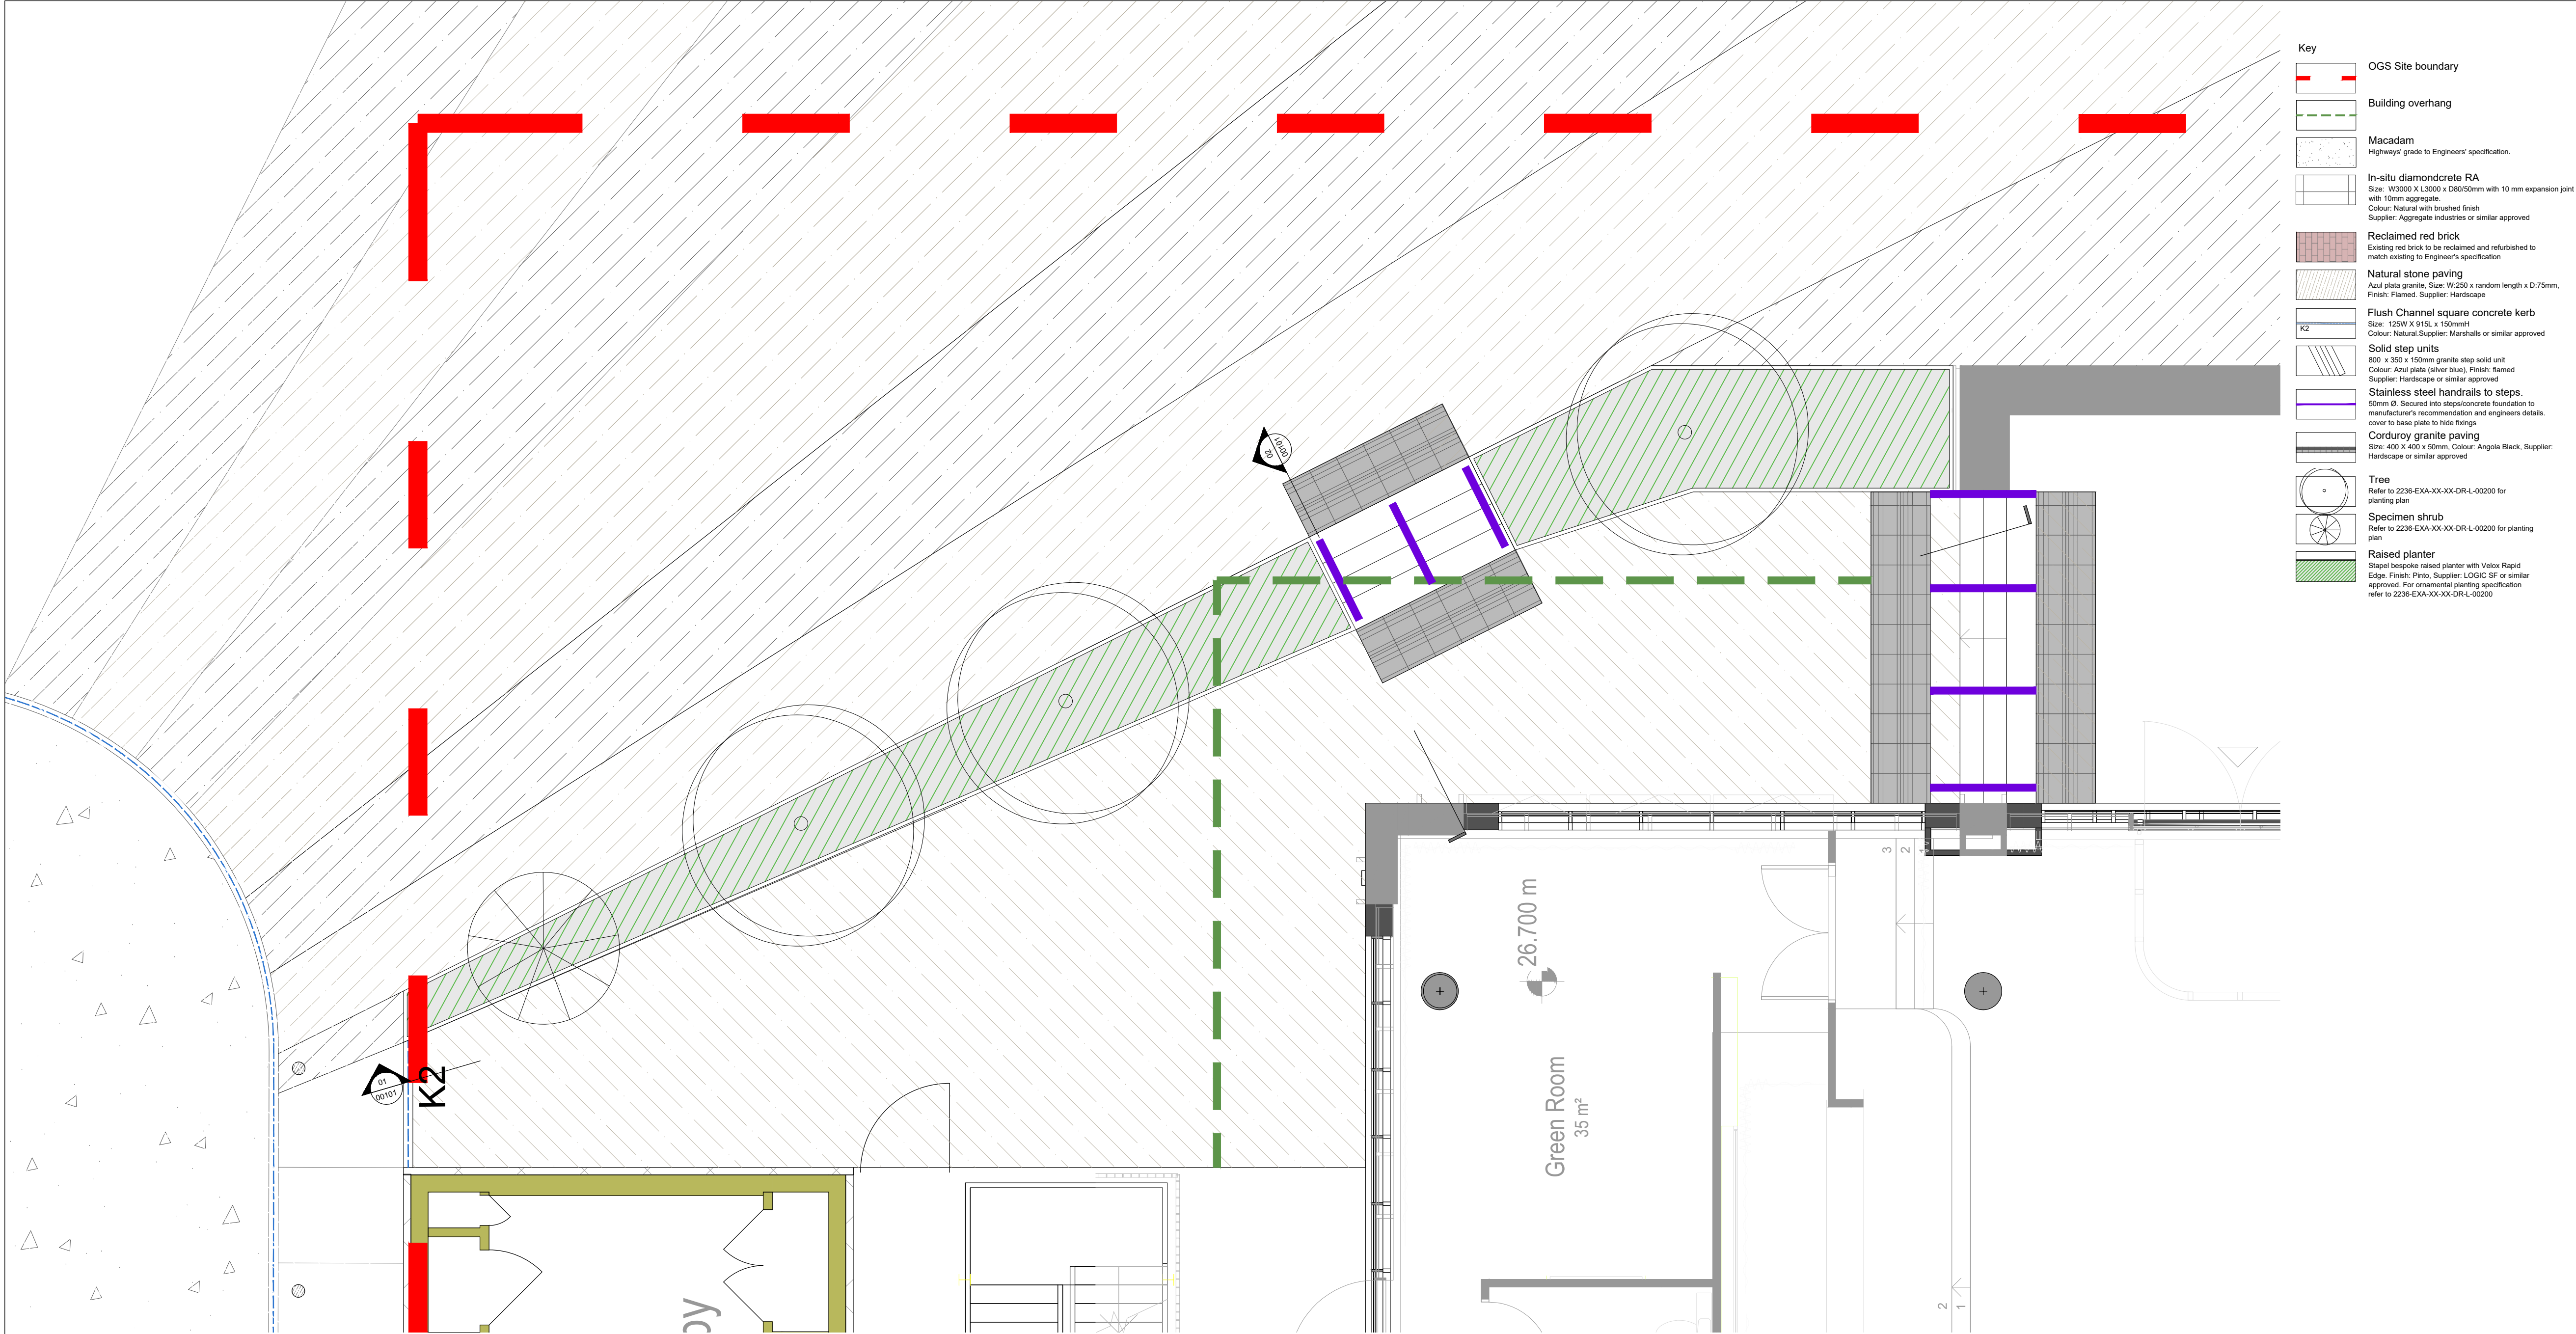



- Key
- OGS Site boundary
 - Building overhang
 - Macadam
Highways grade to Engineers' specification
 - In-situ diamondcrete RA
Size: W3000 X L3000 x D80/50mm with 10 mm expansion joint with 10mm aggregate
Colour: Natural with brushed finish
Supplier: Aggregate Industries or similar approved
 - Reclaimed red brick
Existing red brick to be reclaimed and refurbished to match existing to Engineer's specification
 - Natural stone paving
Azul plata granite. Size: W250 x random length x D-75mm. Finish: Flamed. Supplier: Hardscape
 - Flush Channel square concrete kerb
Size: 125W X 91SL x 100mmH
Colour: Natural Supplier: Marshalls or similar approved
 - K2
 - Solid step units
800 x 350 x 150mm granite step solid unit
Colour: Azul plata (silver blue). Finish: Flamed
Supplier: Hardscape or similar approved
 - Stainless steel handrails to steps.
50mm Ø. Secured into step/concrete foundation to manufacturer's recommendation and engineer's details, cover to base plate to hide fixings
 - Corduroy granite paving
Size: 400 X 400 X 50mm. Colour: Angola Black. Supplier: Hardscape or similar approved
 - Tree
Refer to 2236-EXA-XX-XX-DR-L-00200 for planting plan
 - Specimen shrub
Refer to 2236-EXA-XX-XX-DR-L-00200 for planting plan
 - Raised planter
Steel bespoke raised planter with Velox Rapid Edge. Finish: Pinto. Supplier: LOGIC SF or similar approved. For ornamental planting specification refer to 2236-EXA-XX-XX-DR-L-00200

No dimensions are to be scaled from this drawing. All dimensions are to be checked on site. Area measurements for indicative purposes only.

This drawing is the property of Exterior Architecture Ltd. No part of the drawing may be reproduced in any manner without permission from Exterior Architecture Ltd.

Client
**ALLIED
LONDON**

Note: For steps and planter detail refer to
2236-EXA-XX-XX-DR-L-00603

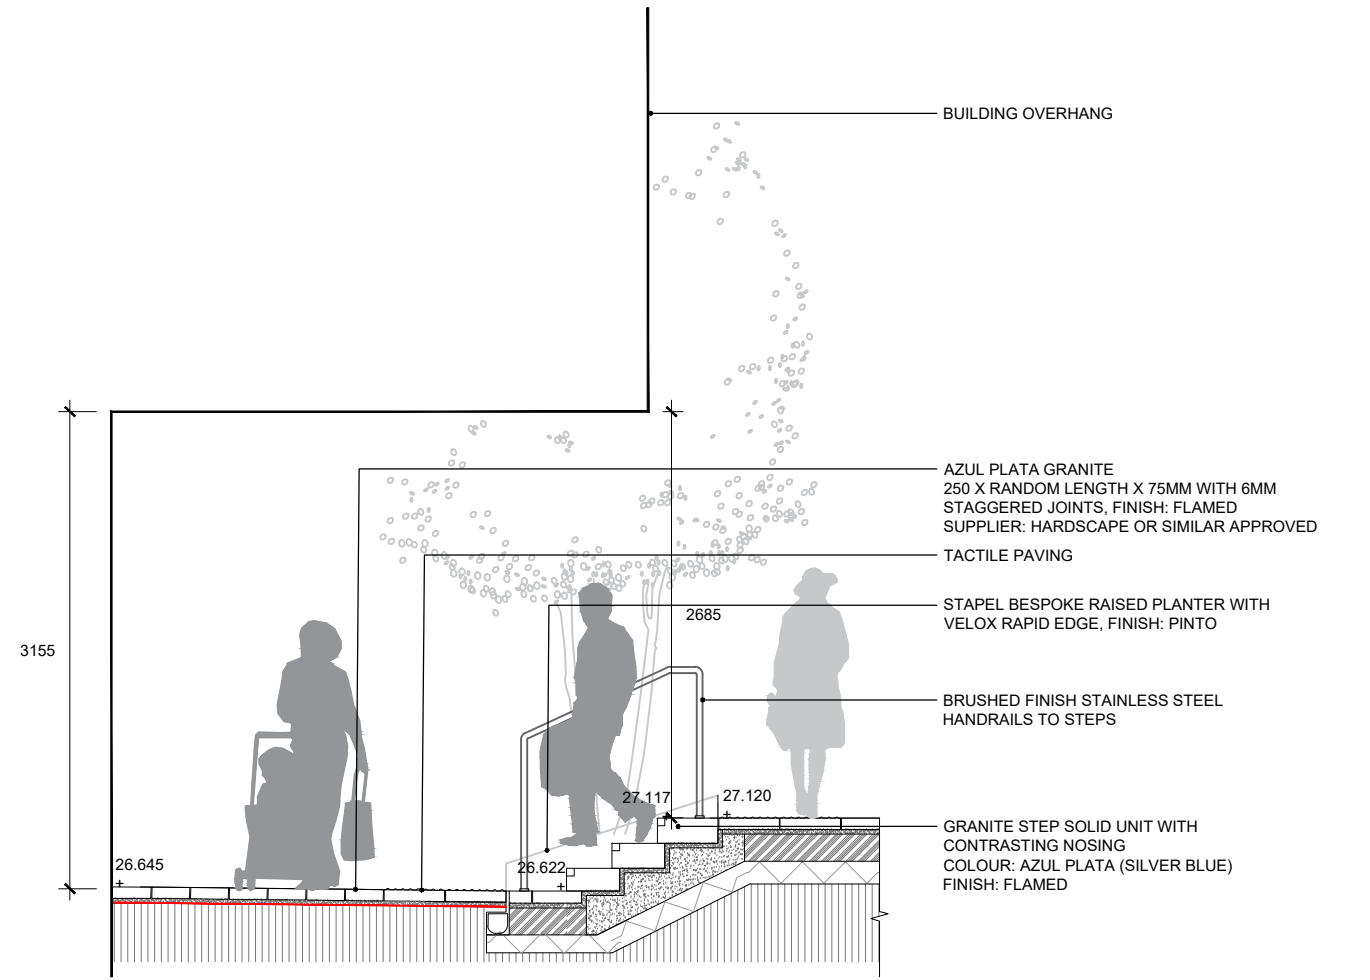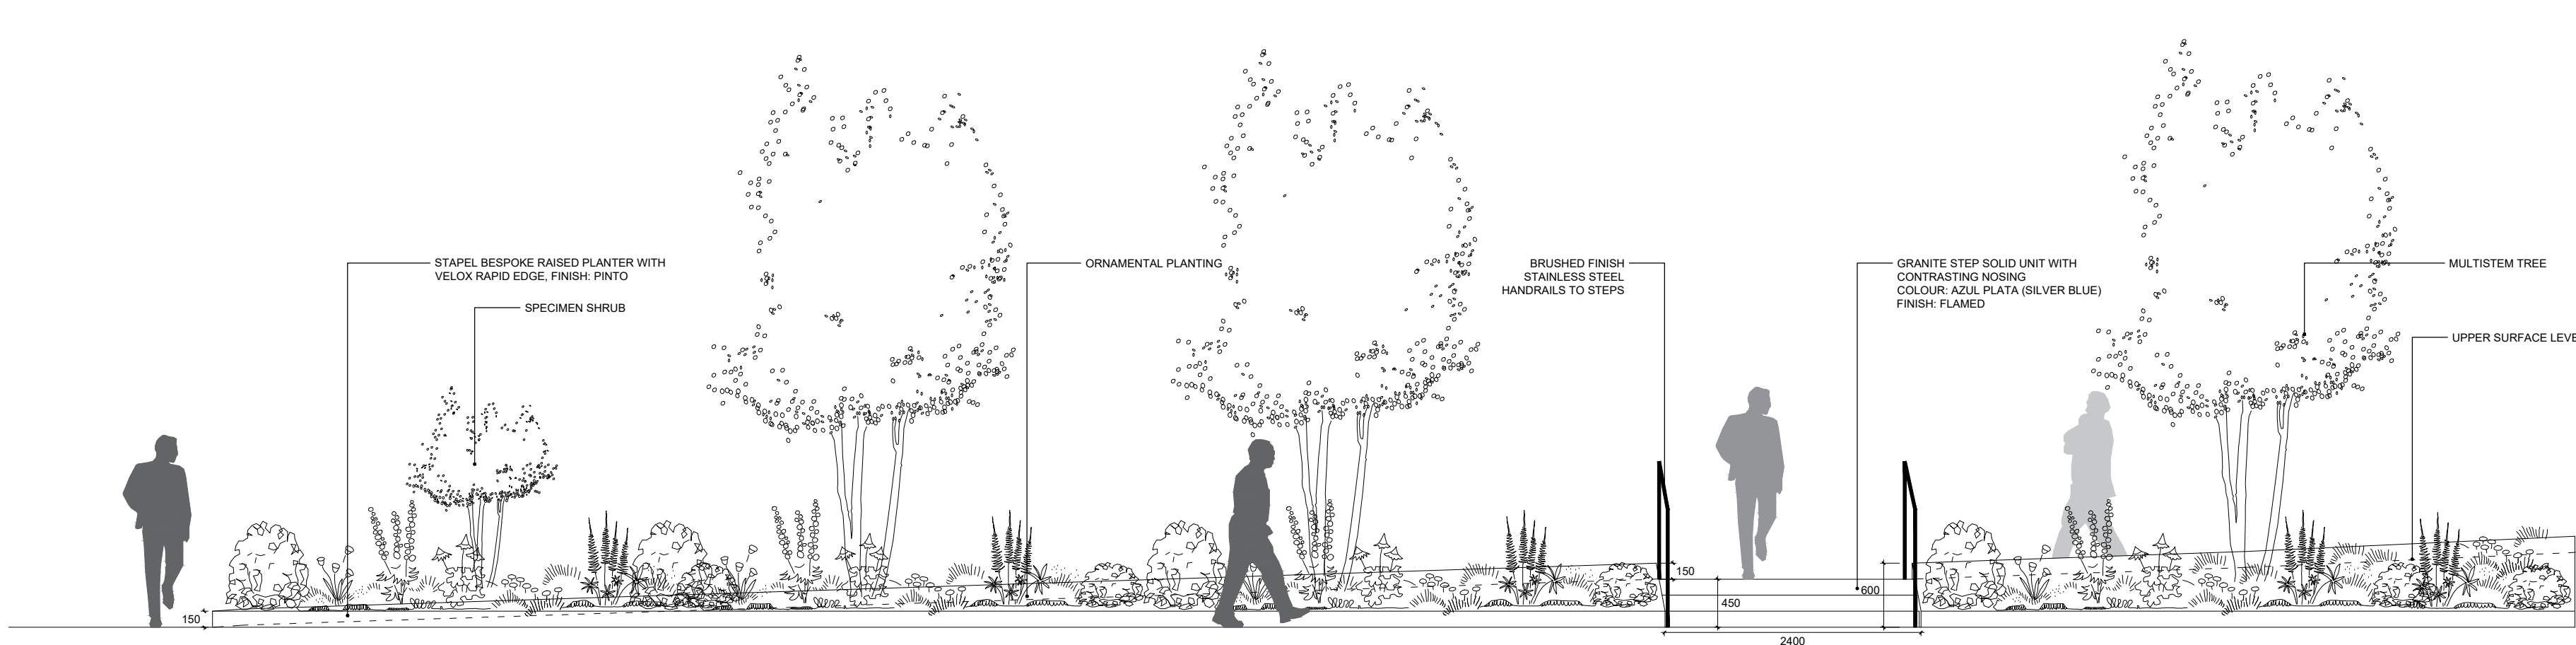

----	----	----
----	----	----
----	----	----
----	----	----
----	----	----
----	----	----
----	----	----
P02	COORDINATION	27.05.2022
P01	DRAFT ISSUE	14.04.2022
Rev	Description	Date

**EXTERIOR
ARCHITECTURE**
LONDON
Unit 17.1, The Leather Market, 11-13 Weston Street, London, SE1 3ER
MANCHESTER
Studio 537, The Royal Exchange, St Anns Square, Manchester, M2 7DH
E-MAIL office@exteriorarchitecture.com
WEB www.exteriorarchitecture.com

Project title
ST. JOHNS OLD GRANADA STUDIOS

Drawing title
**STEPS AND PLANTERS GENERAL
ARRANGEMENT**

Issued By	Manchester	T: 0161 850 8101
Scale	1:50 @ A1	Drawn EXA
Status	PLANNING	Checked SPL
Date	14.04.2022	Approved JM
Drawing number	2236-EXA-XX-XX-DR-L-00101	Revision P02