
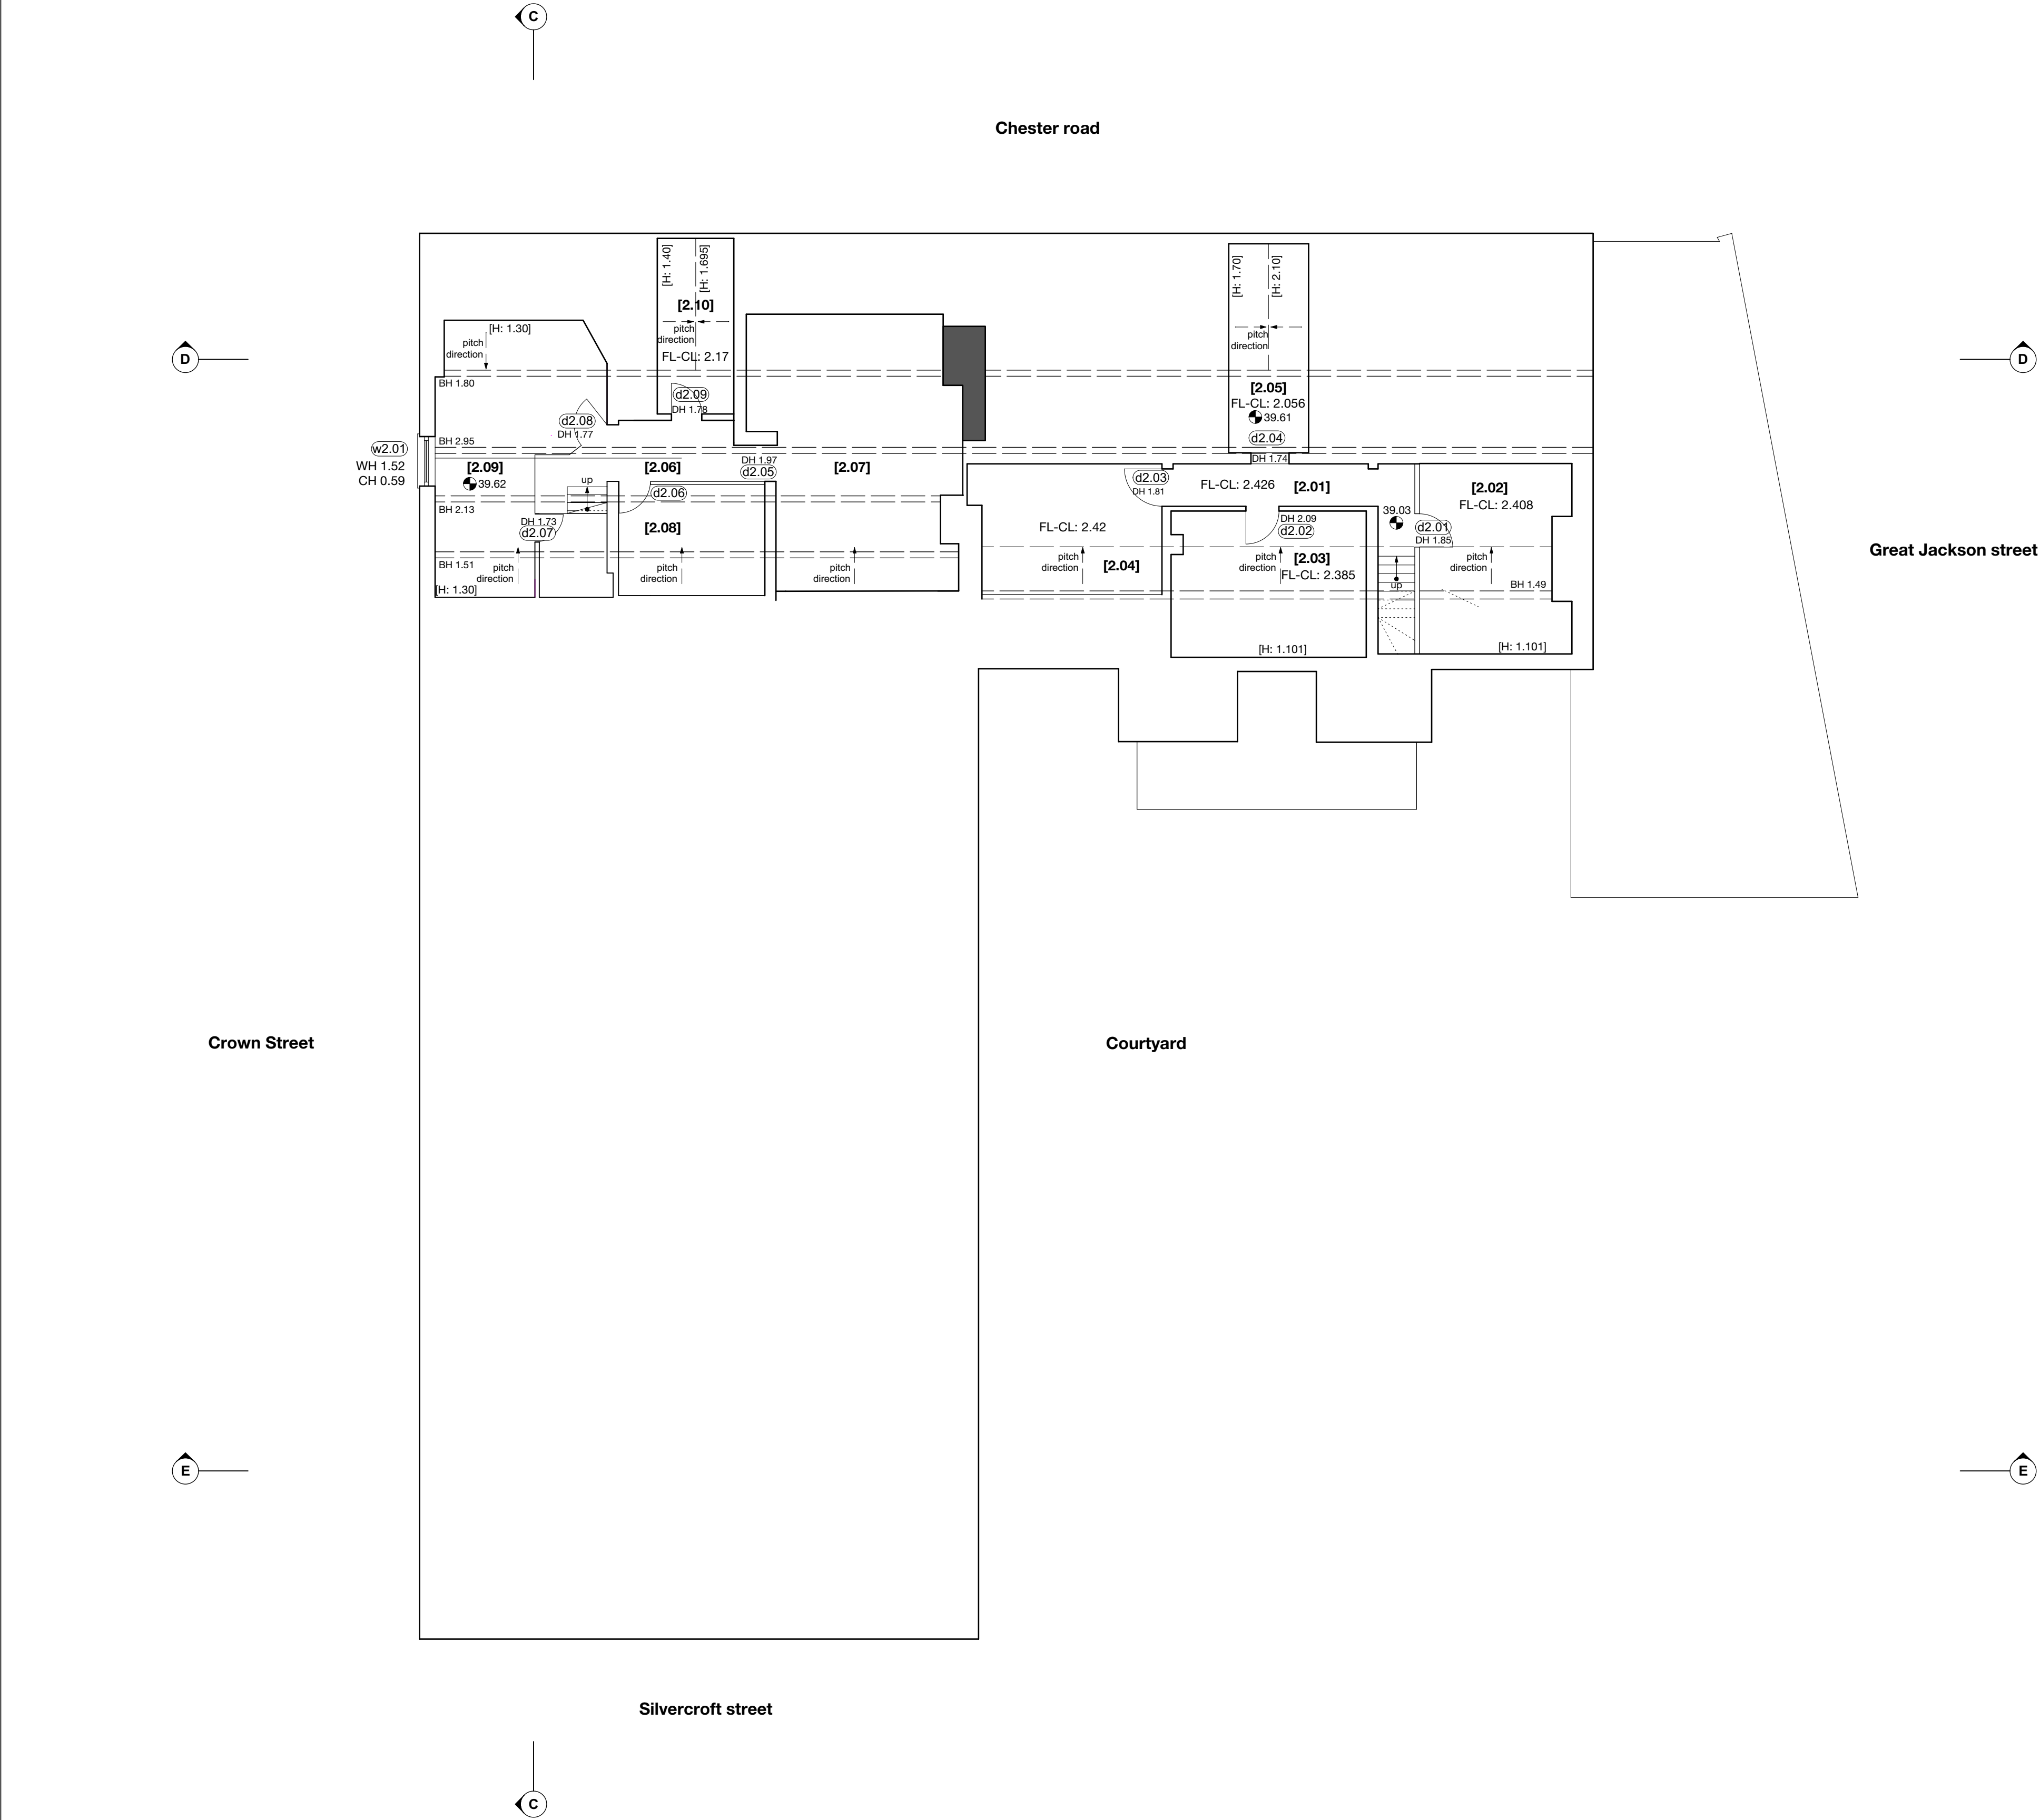
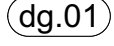


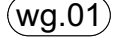

FLOOR PLAN SYMBOLS & ABBREVIATIONS	
BH	BEAM HEIGHT
AH	ARCH HEIGHT
SH	SPRING HEIGHT
CH	CILL HEIGHT
DH	DOOR HEIGHT / OPENING HEIGHT
PD	PITCH DIRECTION
WH.....	WINDW HEIGHT
	ARCHED CEILING
FL-CL	FLOOR TO CEILING HEIGHT
 32.40	FLOOR LEVEL
 dg.01	DOOR REFERENCE
 wg.01	WINDOW REFERENCE