


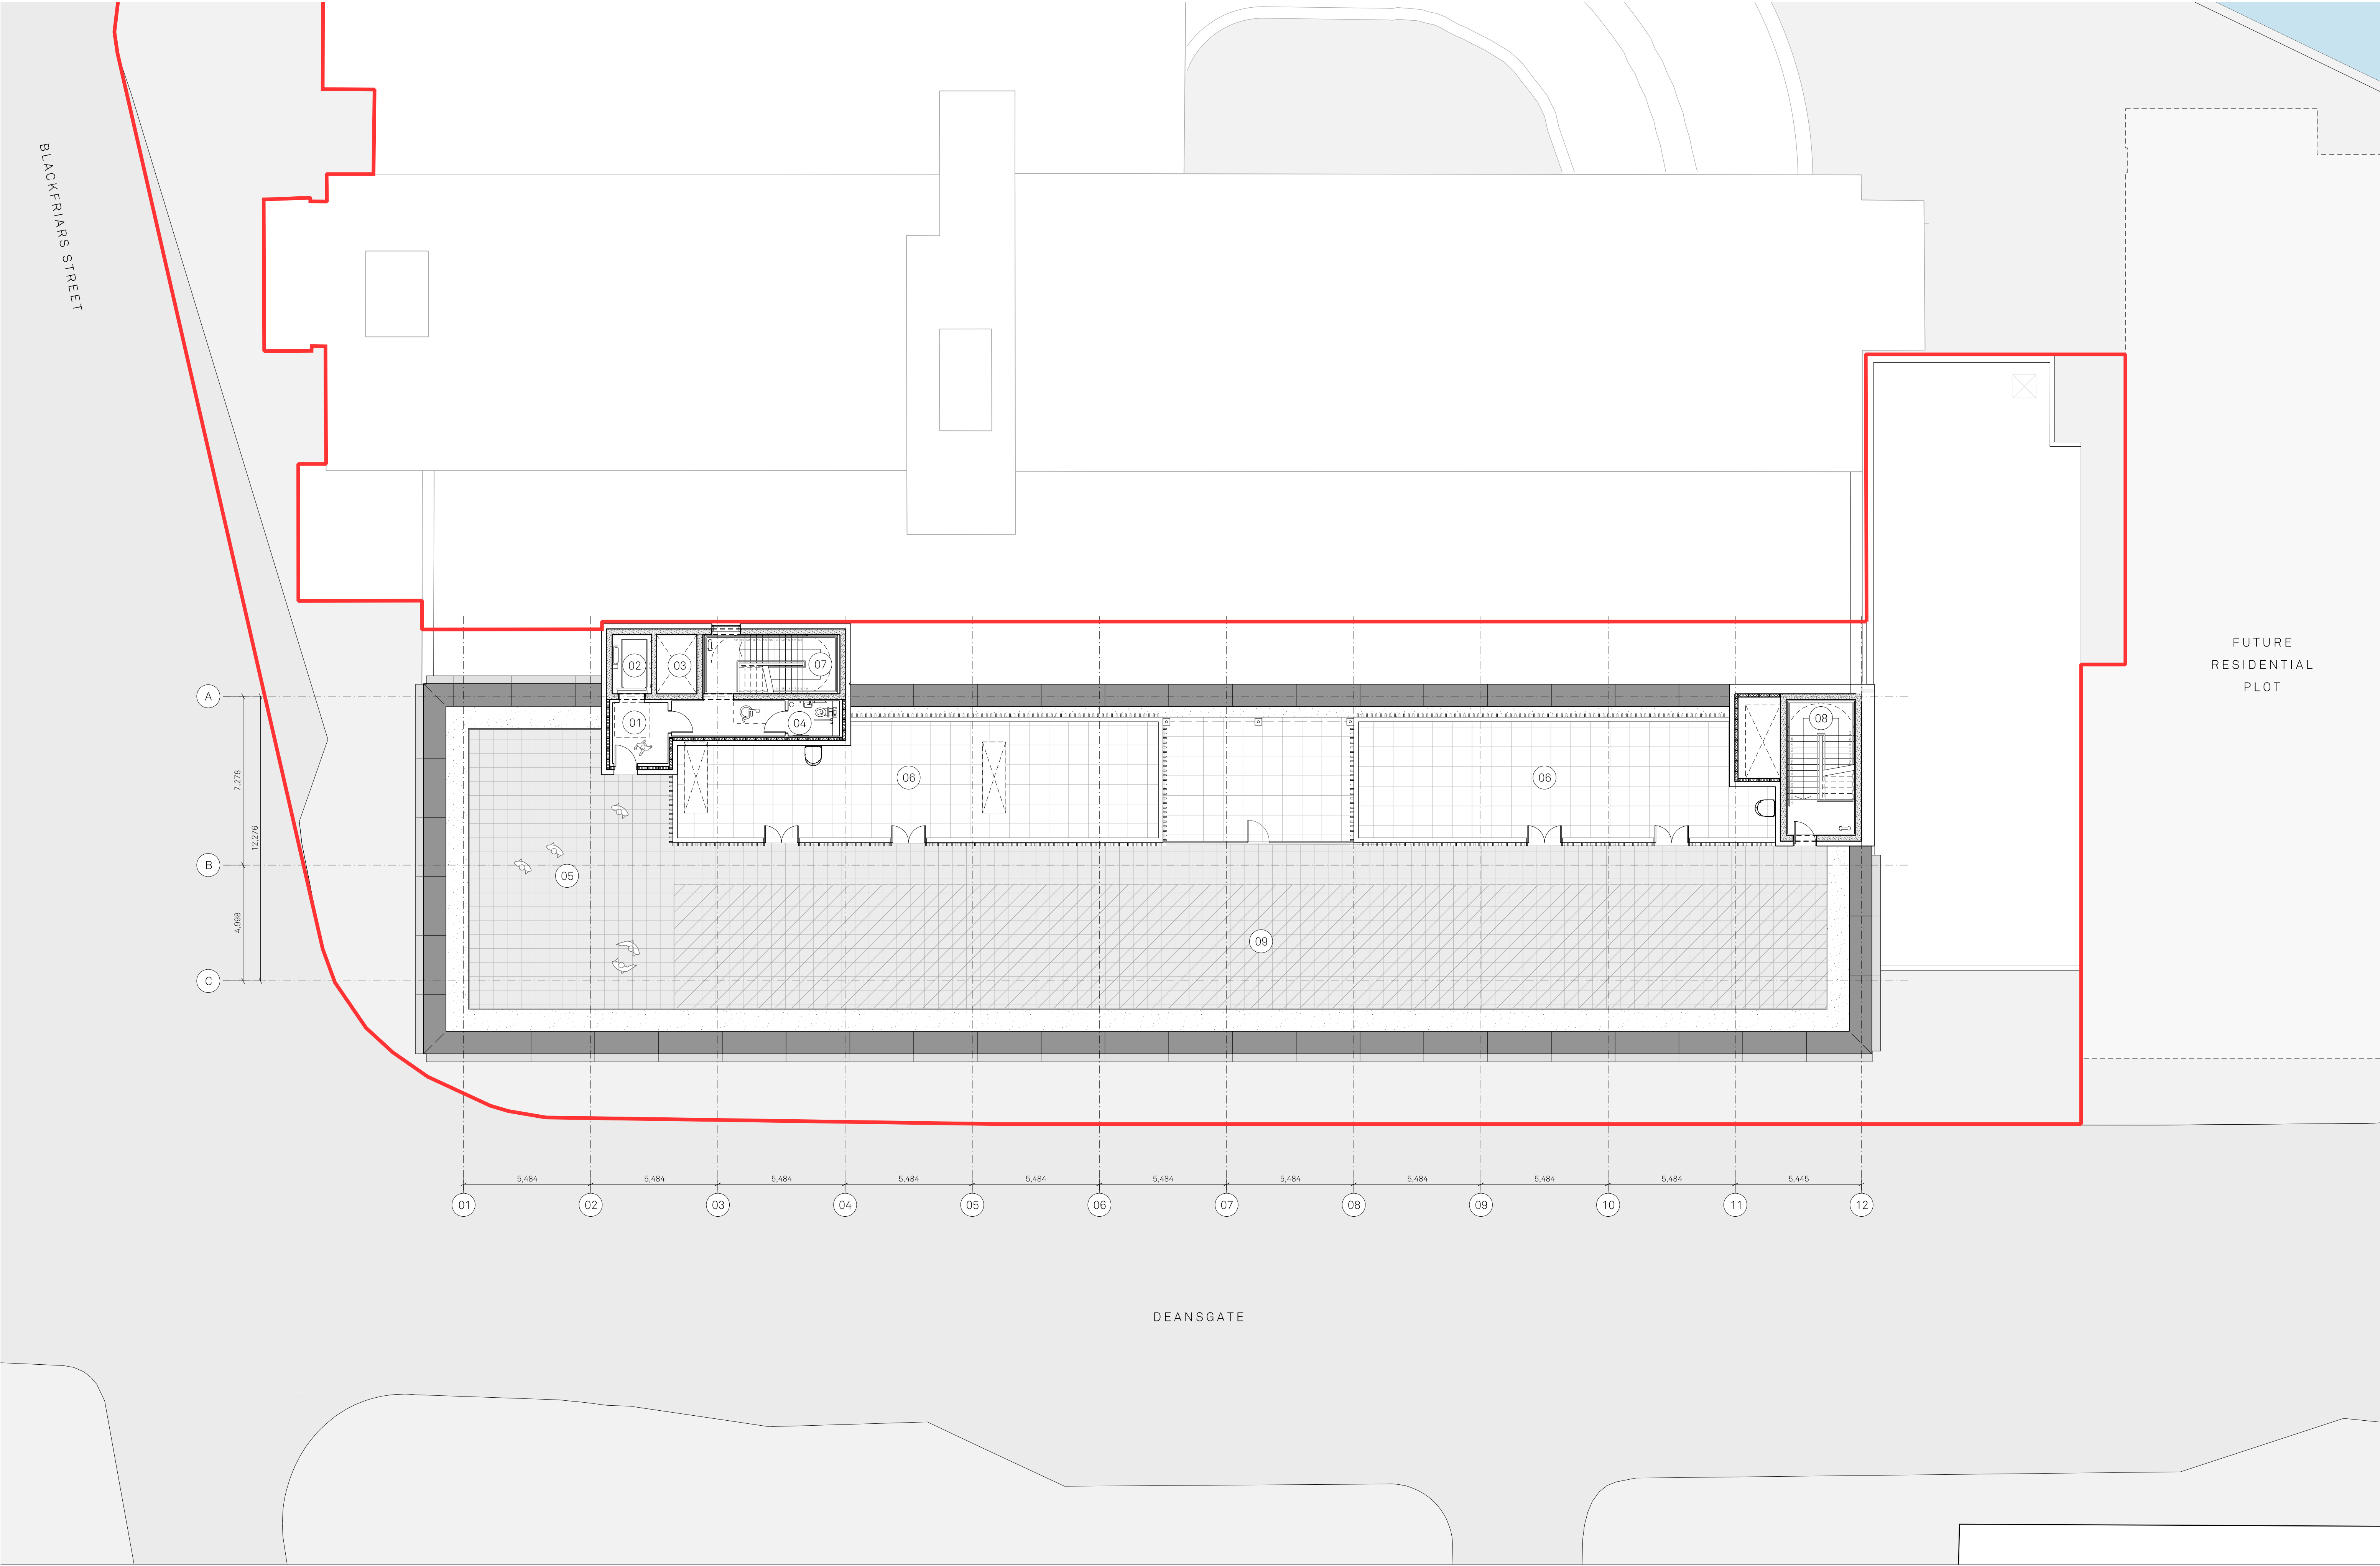

Site Application Boundary

PLAN KEY:

01

Lift Lobby

02

Proposed Lift Shaft

03

Existing Lift Shaft

04

Accessible WC

05

Roof Terrace

06

External Plant Enclosure

07

Existing Staircase

08

Proposed Staircase

09

Future Provisions For PV

Project Name:
Renaissance

Drawn:
DK

Checked:
FM

Details:
- 05/08/22

Title:
Premier House - Block 1
Level 05 GA Plan

Status:
Planning

Issued for Planning

Scale:
1:125@A1

Project:
150

Drawing No:
B1_02_2204

Rev:
-

Jon Matthews Architects

Union, 2-10 Albert Square, Manchester, M2 6LW

0161 974 3690

Copyright of this drawing is vested in Jon Matthews Architects and must not be copied or reproduced without written consent. Figured dimensions only are to be taken from this drawing. Do not scale from this drawing. For full company disclosure please visit www.jonmatthewsarchitects.com