



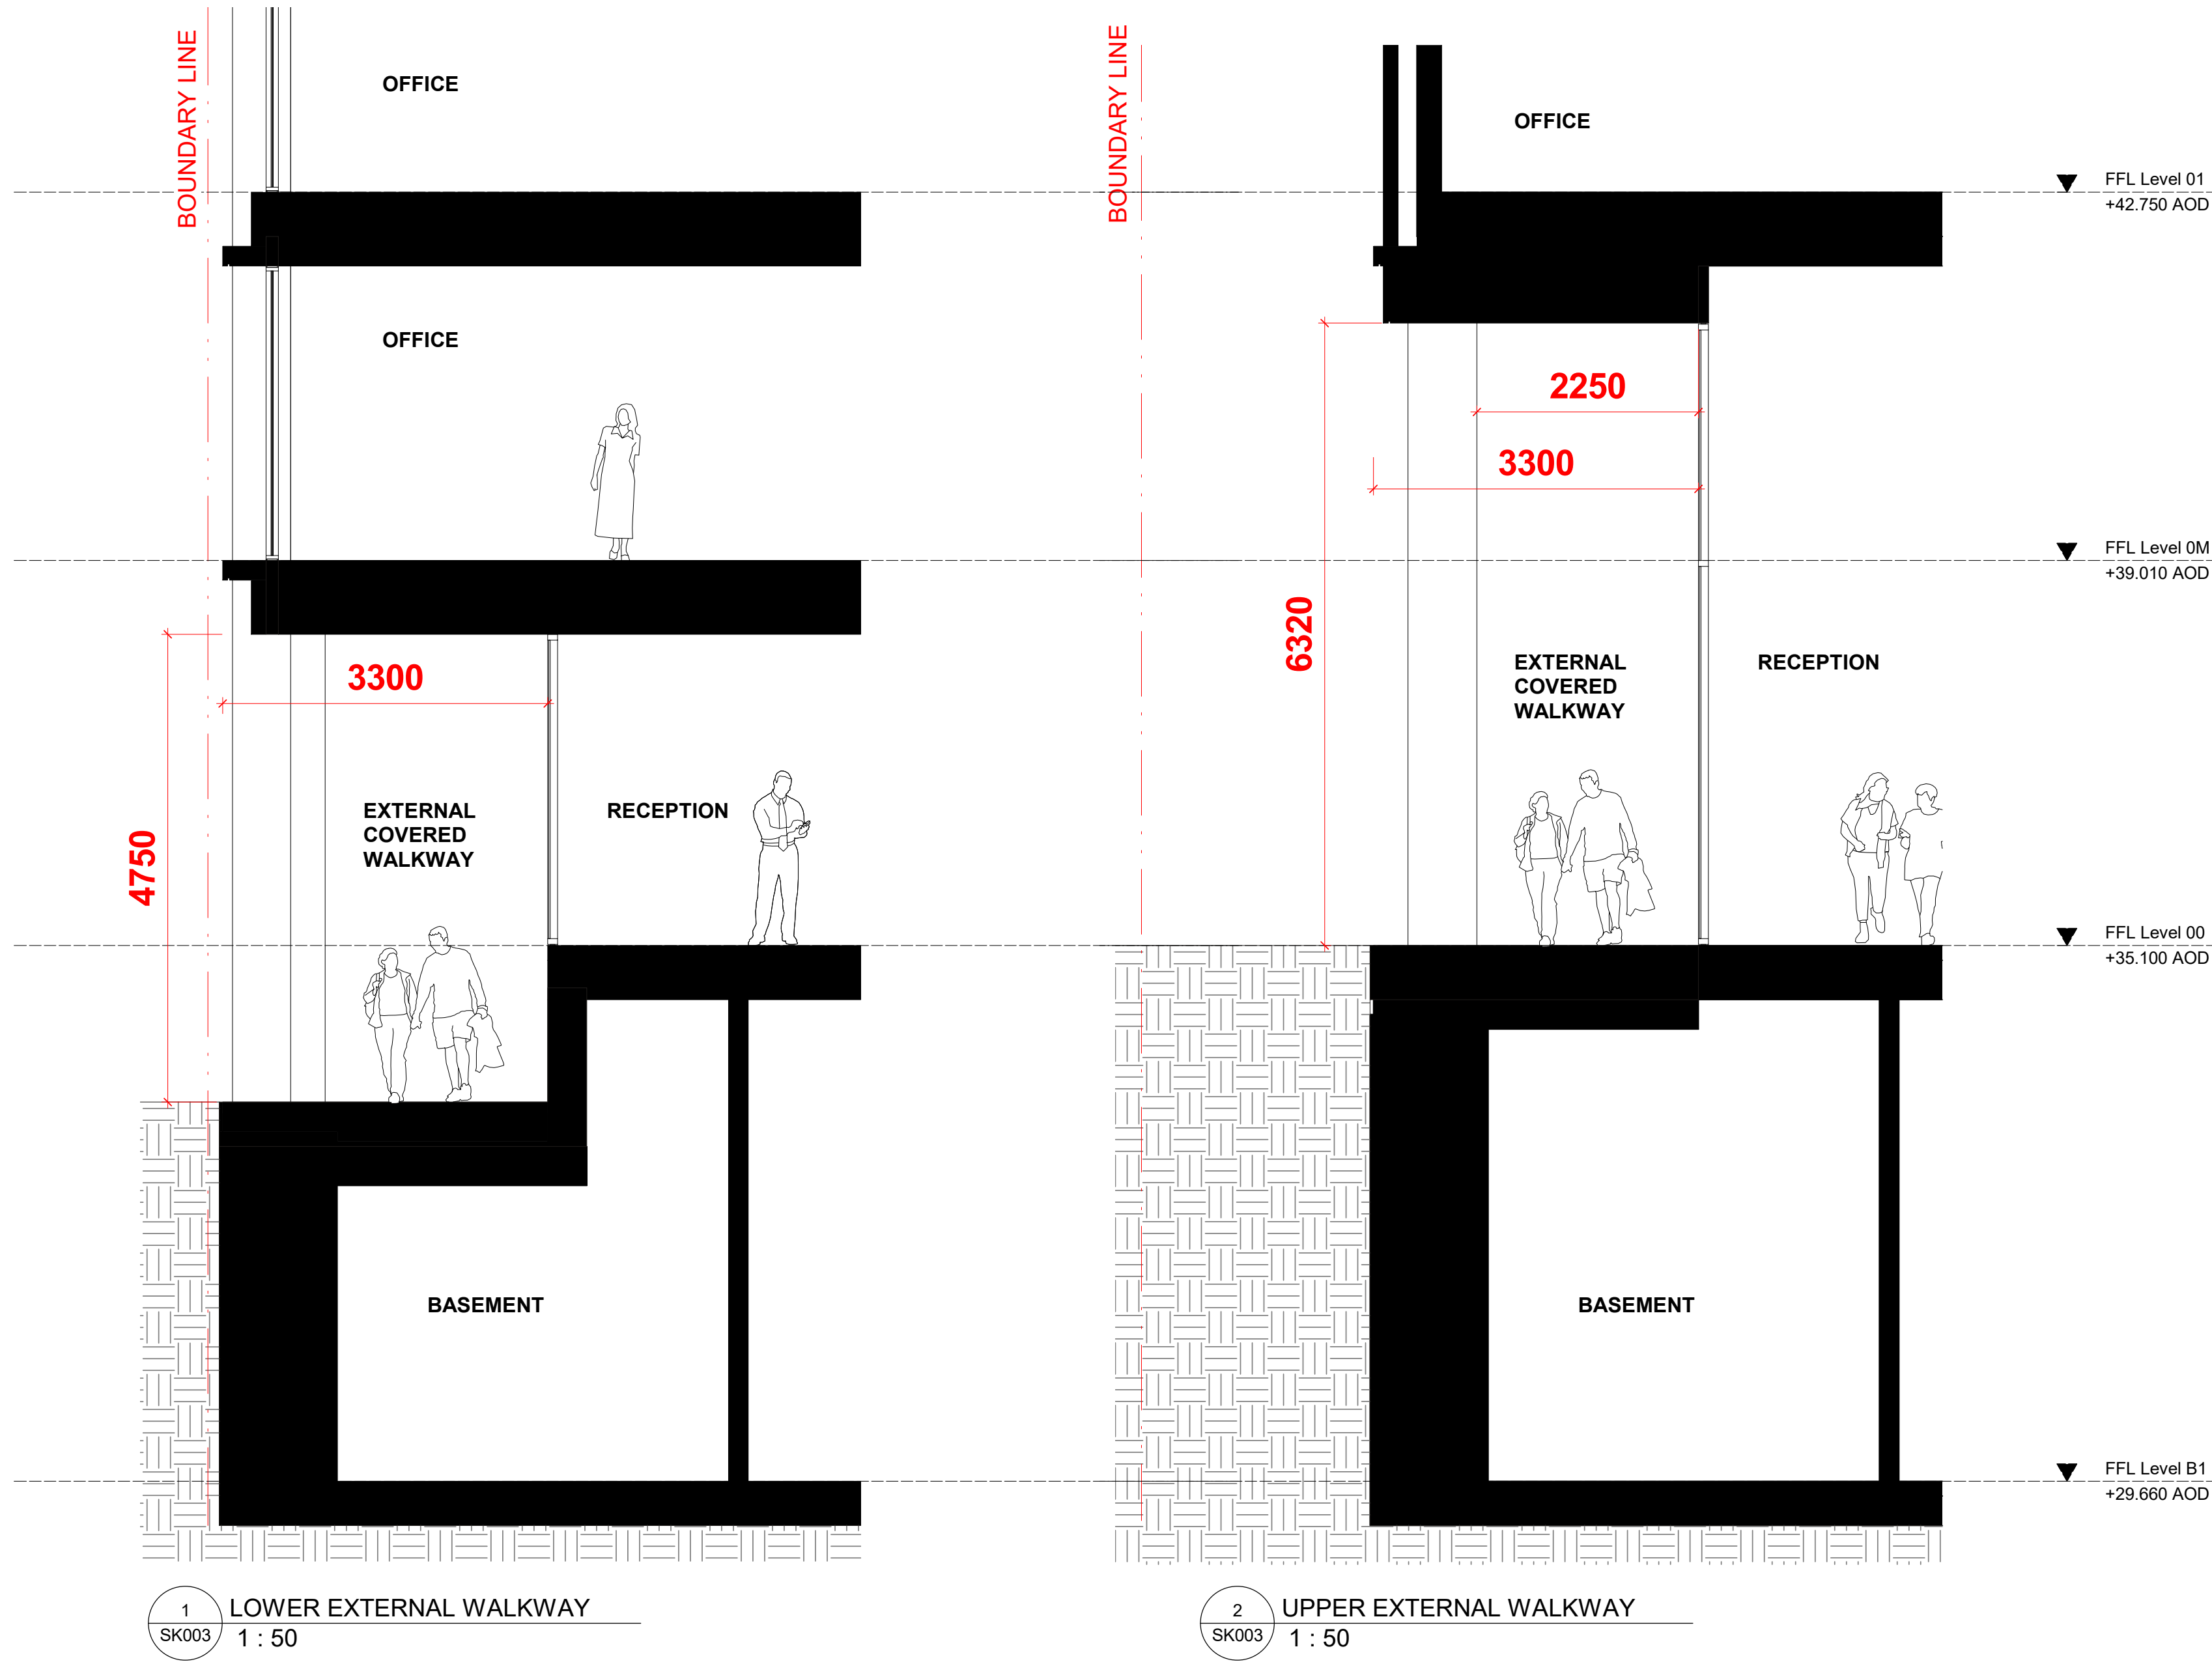

1 LOWER EXTERNAL WALKWAY
SK003 1 : 50

2 UPPER EXTERNAL WALKWAY
SK003 1 : 50

Key Plan

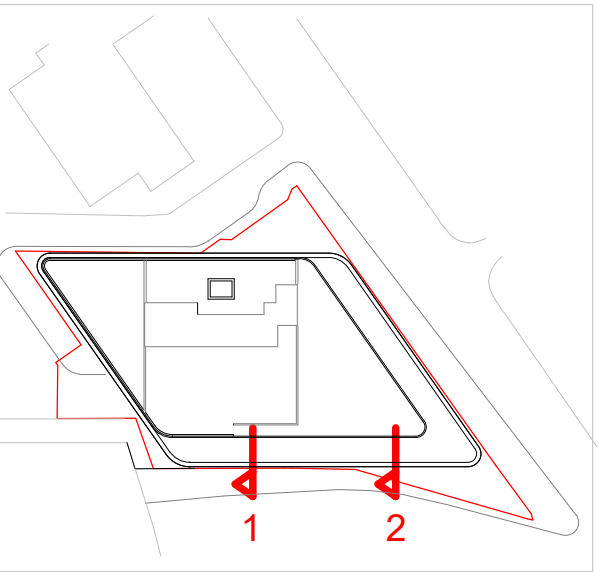

Do not scale from this drawing.

Check drawing on receipt and immediately report any discrepancies to the Architect.

Verify all dimensions and levels on site prior to construction.

The contents of this drawing are Piercy&Company copyright and shall not be re-used without their written permission.

Notes

P1	02/08/2022	For Information	GM	NH
Rev	Date	Description	Drawn	Checked

Piercy&Company

Piercy&Company
39 Plender Street
London NW1 0DT

T +44(0)20 74249611
info@piercyandco.com
www.piercyandco.com

Client

Toriview Ltd

Project

Land At Corporation Street "New
Victoria Phase 2" Manchester M3 1NX

Drawing Title

External Walkway Sections

Drawing Status	Drawing:	GM	Revision
Checked:	Checked:	NH	P1

Date: 07/29/22
Scale @ A1
1 : 50

Drawing No.

NV-PCO-ZZZ-L00-DR-A-SK003