
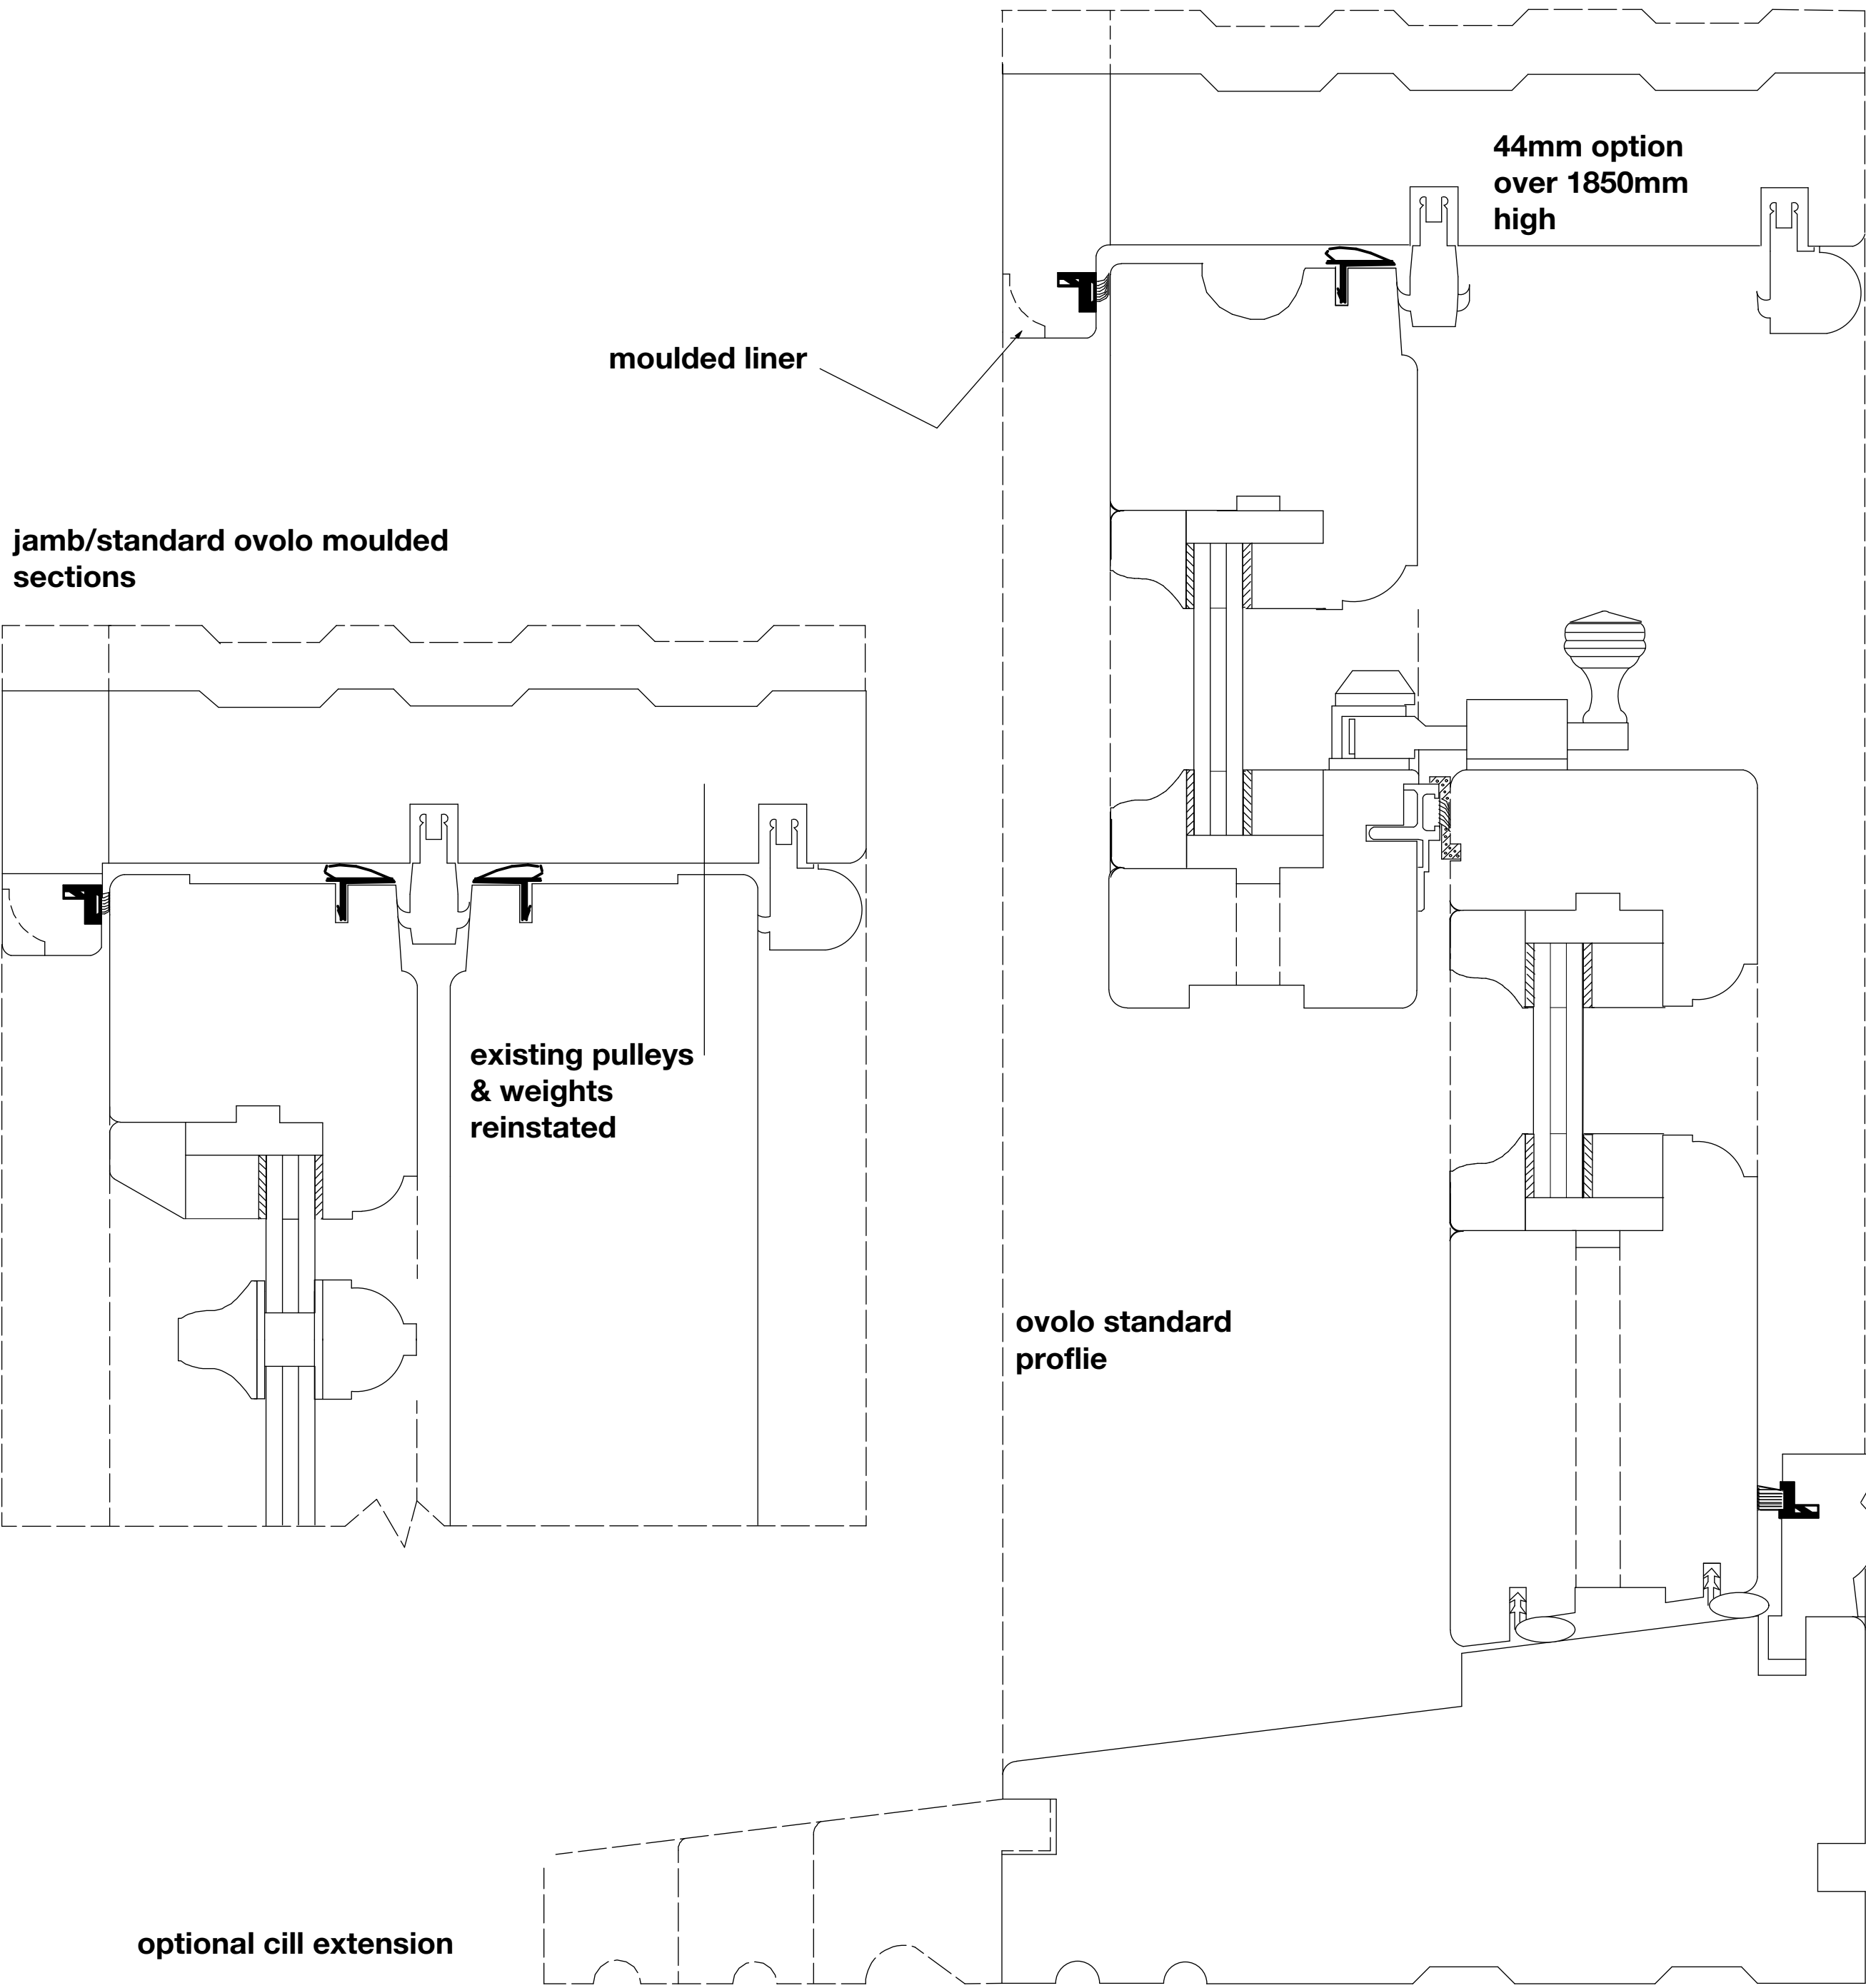


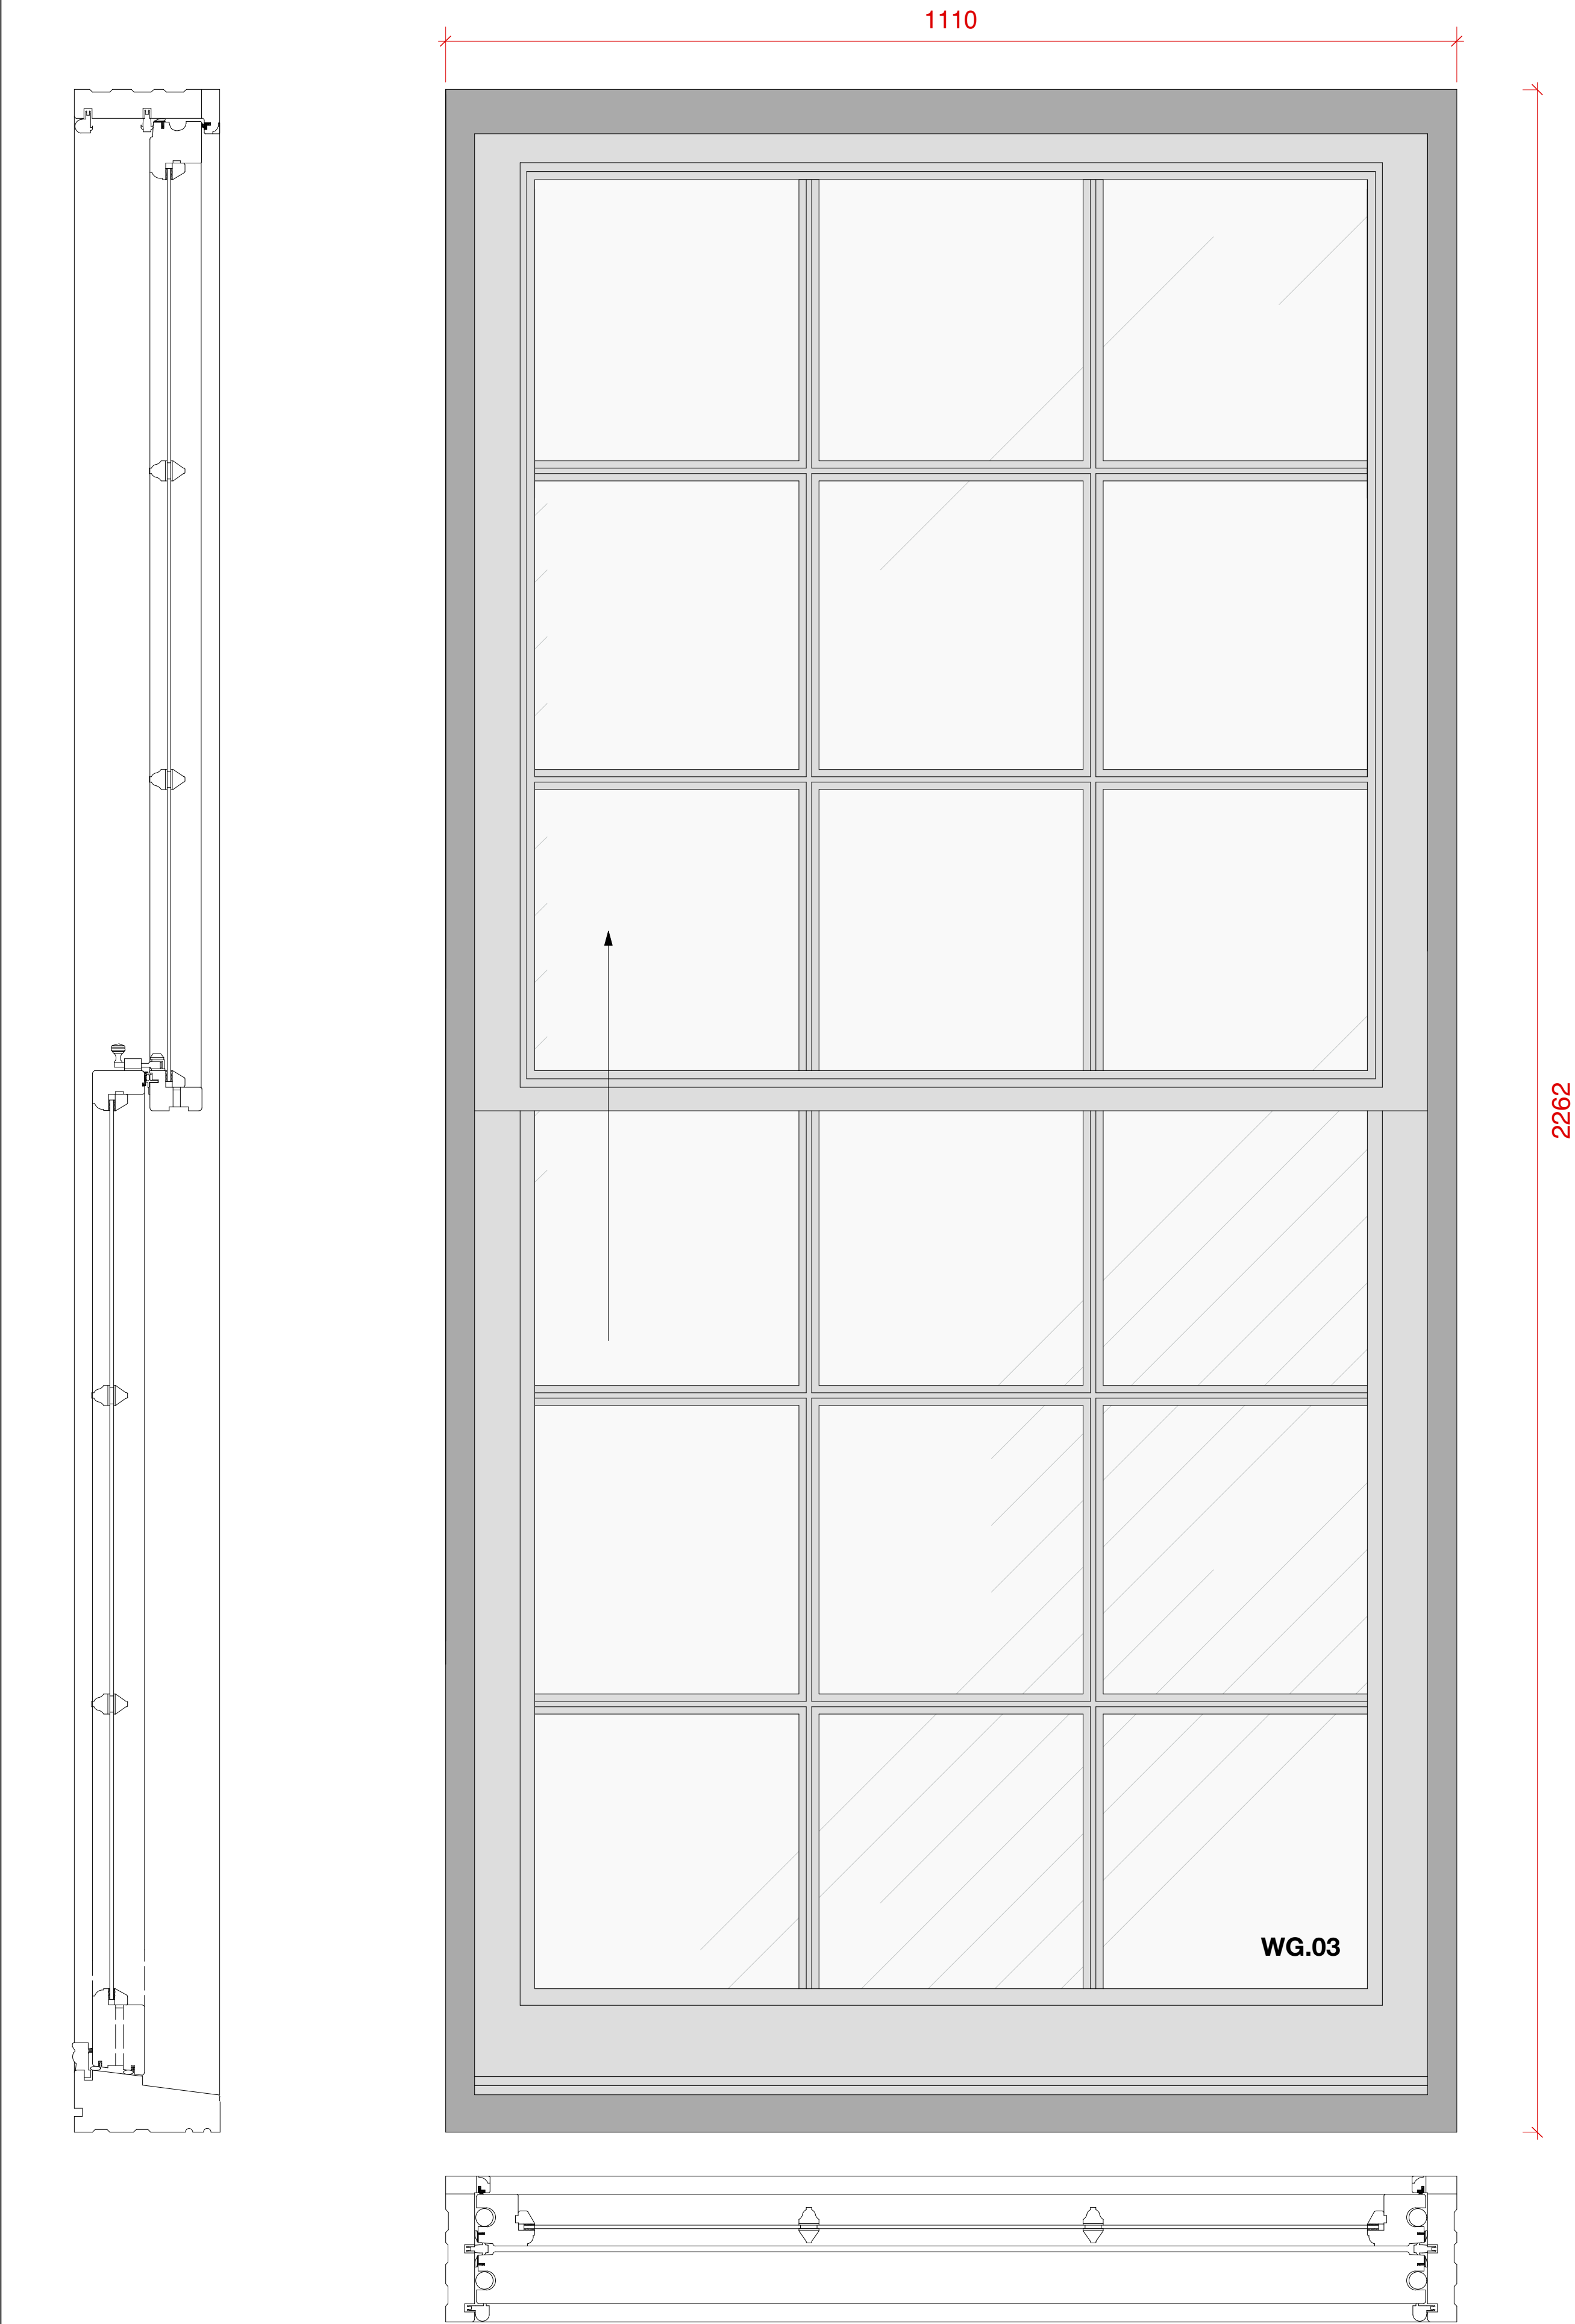

IMOPRTANT NOTE:

This drawing is a **typical** window detail drawing. There is a small number of slightly different window designs across the existing building. When all windows can be accessed and a thorough and detailed survey can be undertaken, each different type will be detailed separately. In any case, each window will be a like for like replacement of the existing ones.