

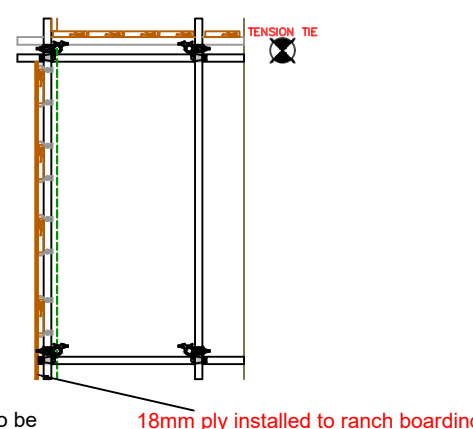


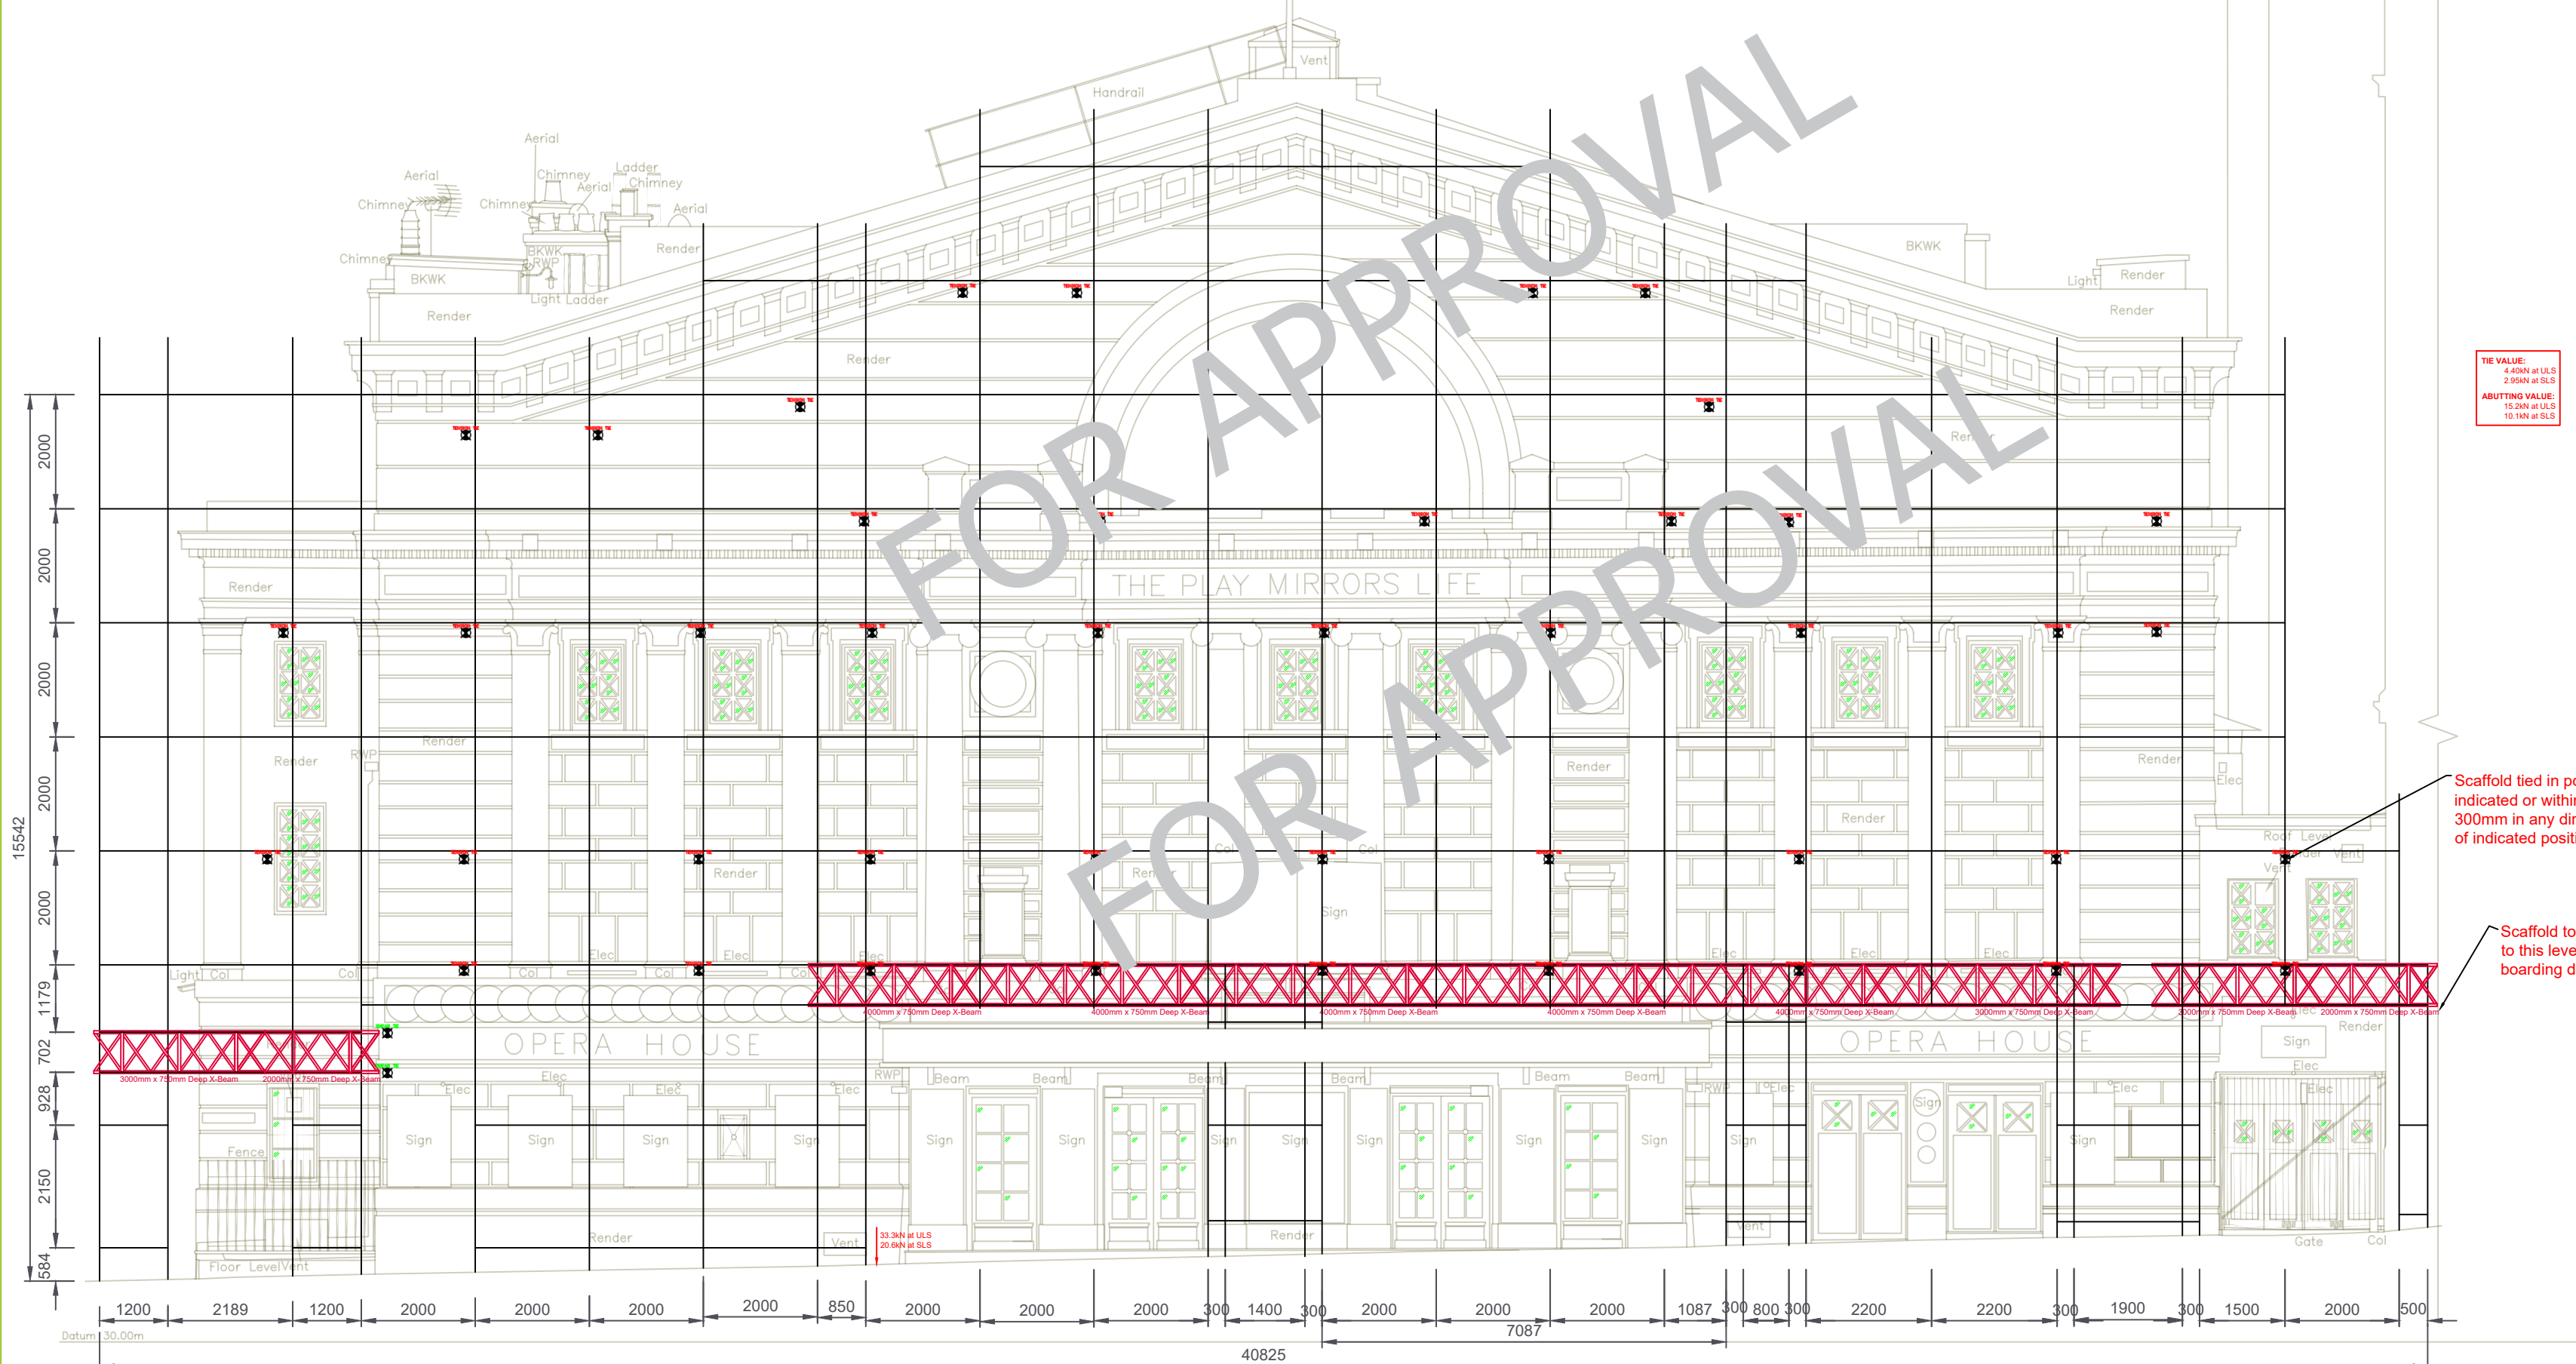

 **RISK – CLADDING BLOWING FREE**
Control Measure: Cladding materials for scaffolding are prone to blowing free due to limited capacity of fixings so install cladding on inside of uprights ensuring safer install and less risk of large sheets blowing free and causing hazards external to the site

TYPICAL CLADDING
DETAIL
scale 1:50

TYPICAL RANCH
BOARDING DETAIL
scale 1:50

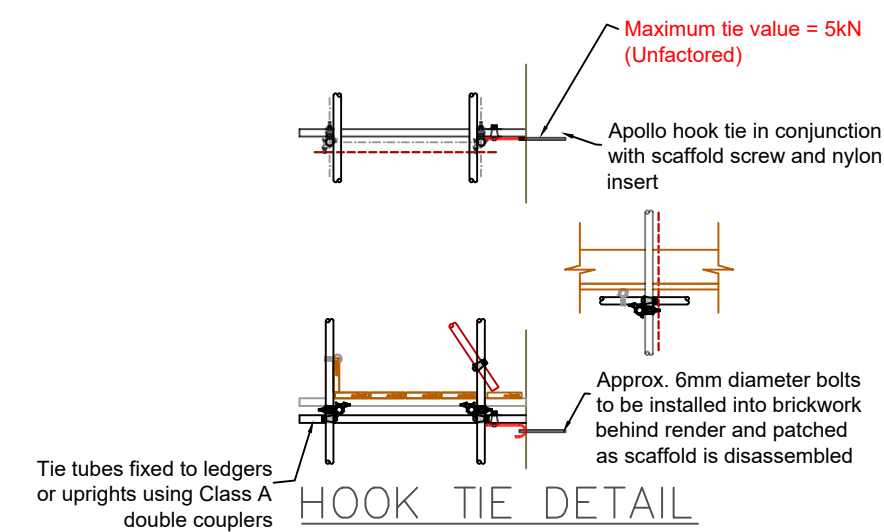

ELEVATION 1

QUAY STREET

ELEVATION

scale 1:100

Scaffold to be hoarded to this level as per ranch boarding detail

DOCUMENT REFERENCES

This design is to be read in conjunction with the following design drawings and/or documents:

CRE-MOTION-001-001_REPORT
APPENDIX A - CRE-MOTION-001-001_1,2,3,4.dwg

AMENDMENTS / REVISIONS						
-	SKE	12.07.22	KRB	12.07.22		
REV	BY	DATE	CHECK	DATE	APP'D	DATE

Prepared For:



Drawing Status:

FOR APPROVAL

Project Number:	Page Number:	Scale:	Size:
CRE-MOTION-001-001	3	1 : 50,25	A

Project Title/Description:	
----------------------------	--

ACCESS SCAFFOLD
MANCHESTER OPERA HOUSE
QUAY STREET
M3 3HP

Principal Contractor:

SEE QUOTE

