


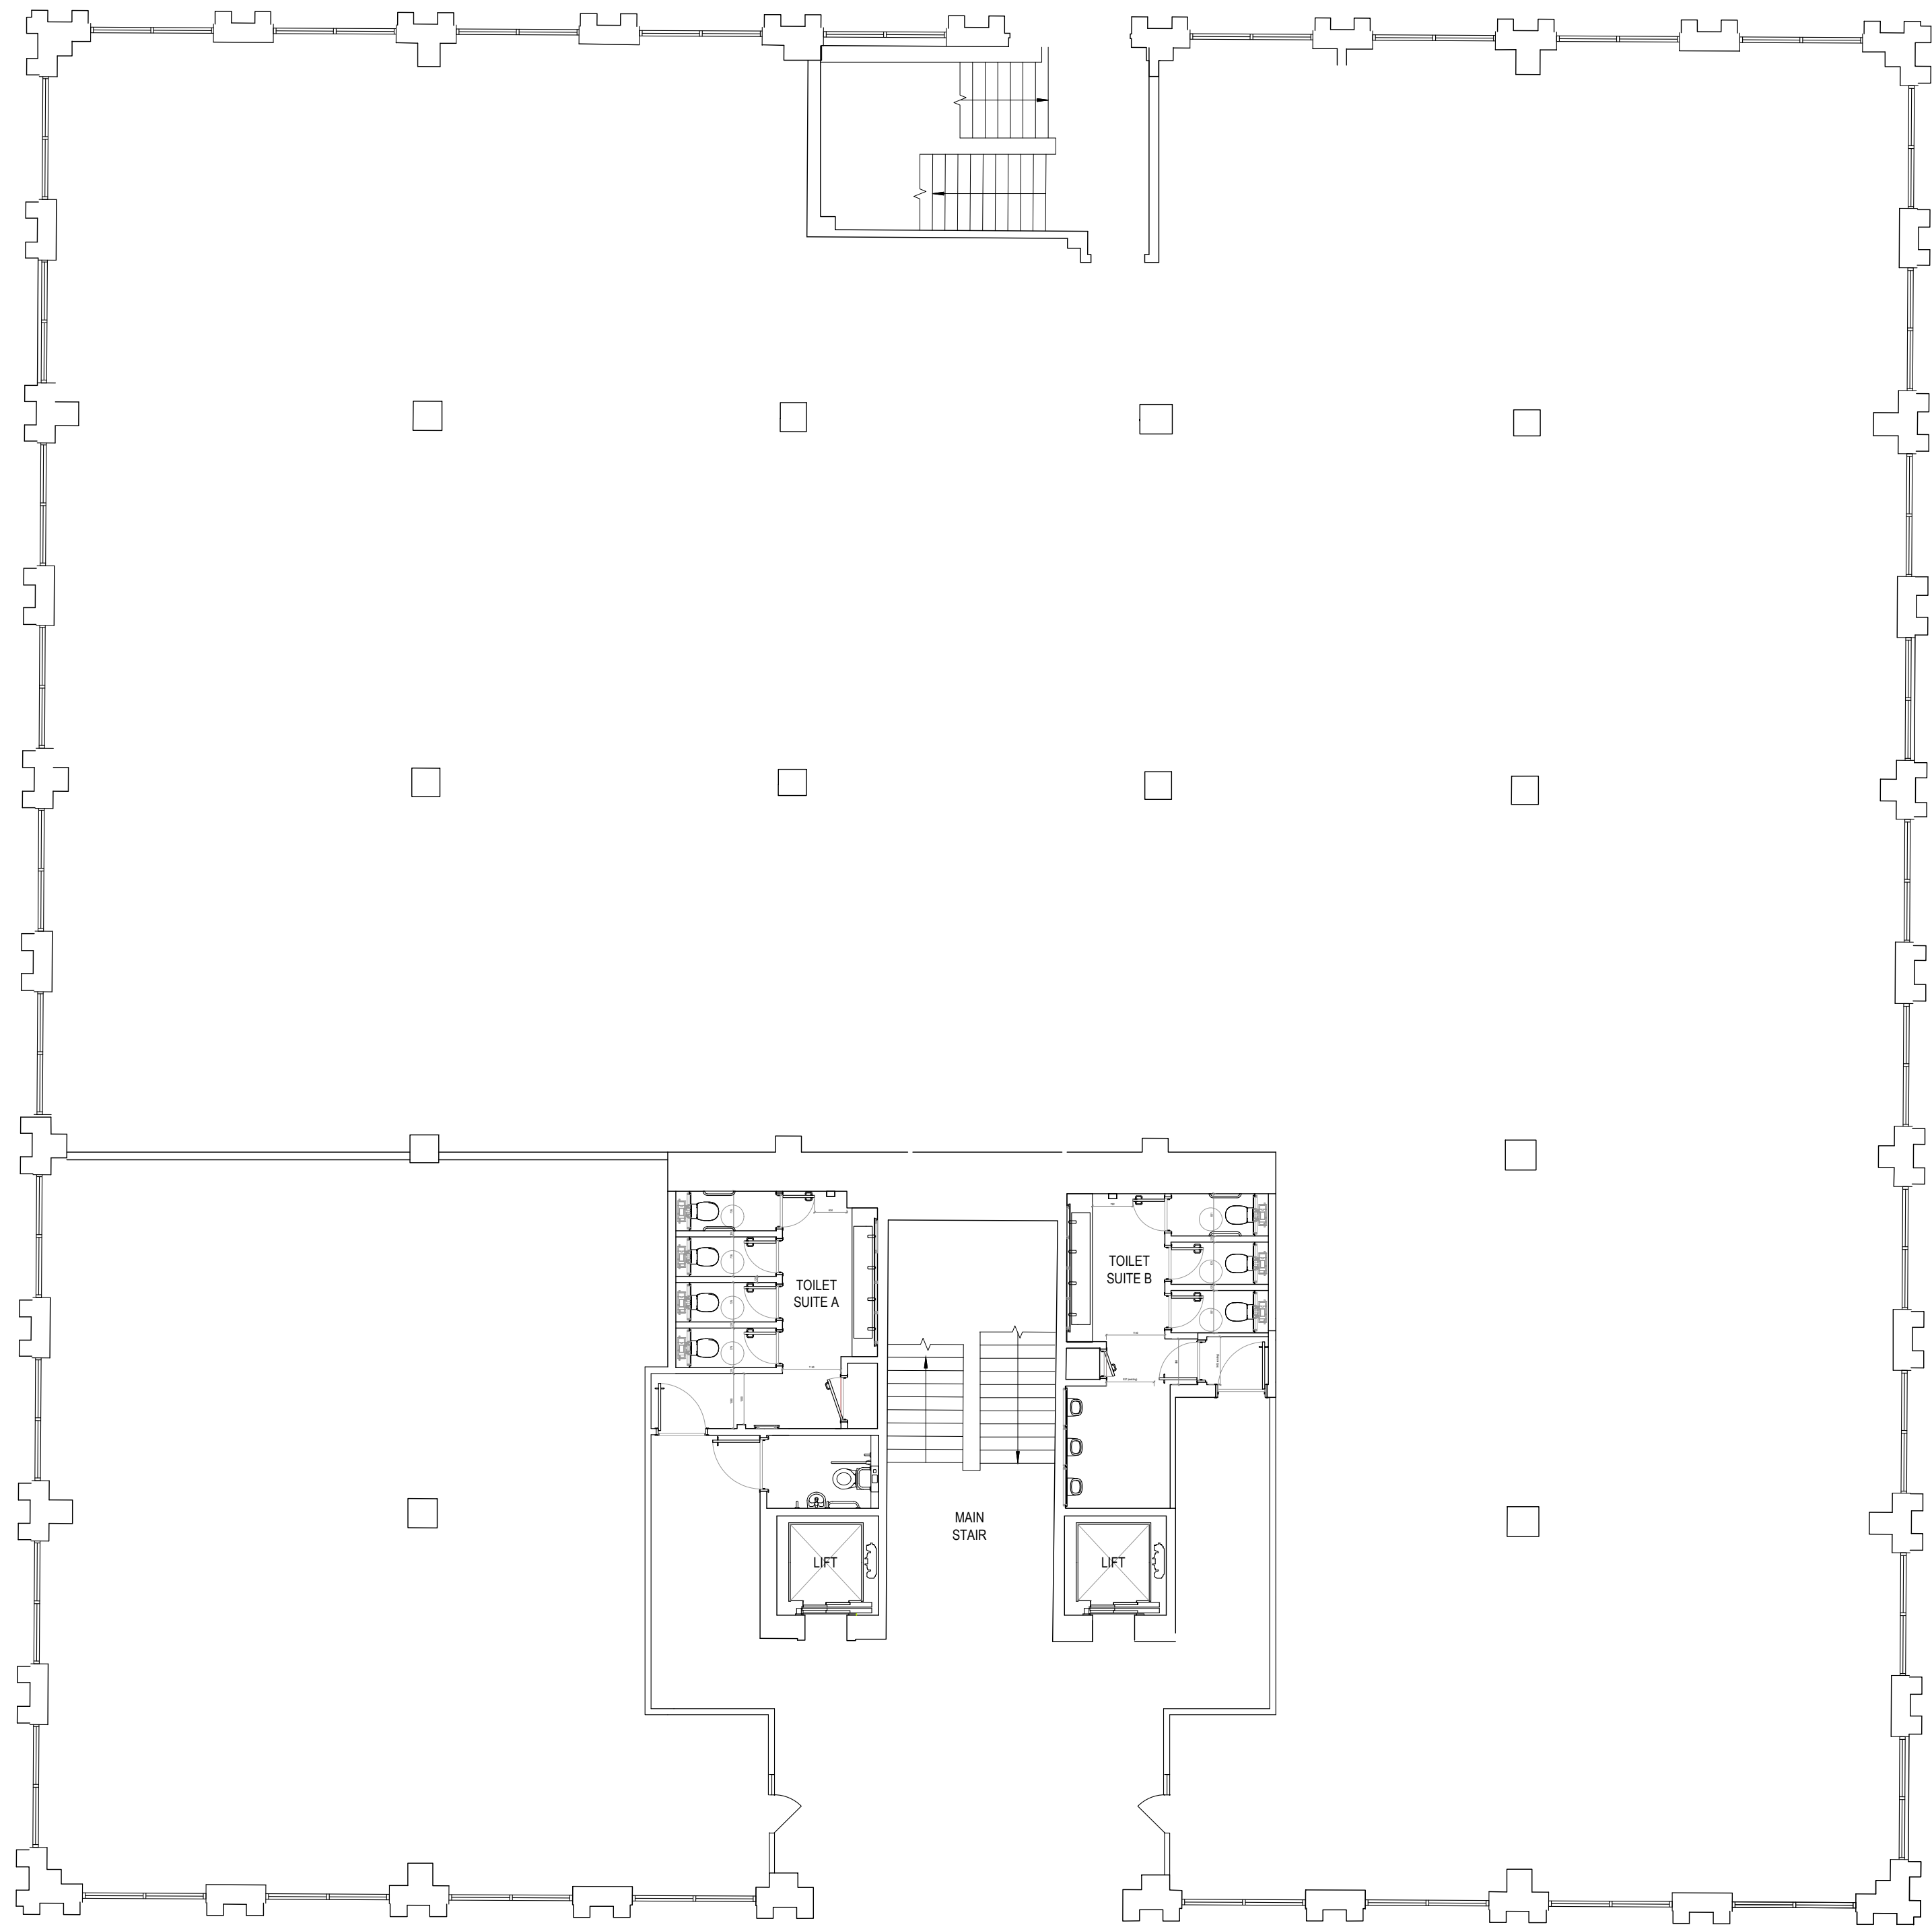

Copyright of this drawing is vested in the Contractor and it must not be copied or reproduced without consent.

All dimensions are in Millimeters (mm) unless indicated. Contractor to check all dimensions prior to commencing work onsite & adopt responsibility for dimensional accuracy prior to works.

Drawing to be read in conjunction with all relevant information. Any discrepancies found between information on this drawing, given elsewhere or recorded onsite shall be reported to the Contractor immediately.

DO NOT SCALE FROM THIS DRAWING...
If unsure ask!

rev.	description	by	checked	date
-	FIRST ISSUE	LJ		18.05.22
A	PLAN UPDATED	LJ		23.05.22

client logo:

client
CBRE

project
ADAMSON TOWERS

stage
4

drawing title
FIRST FLOOR GA PLAN

drawing no.	date	scale	rev.
AL1.01	18-May-22	1:100	-

TMT