


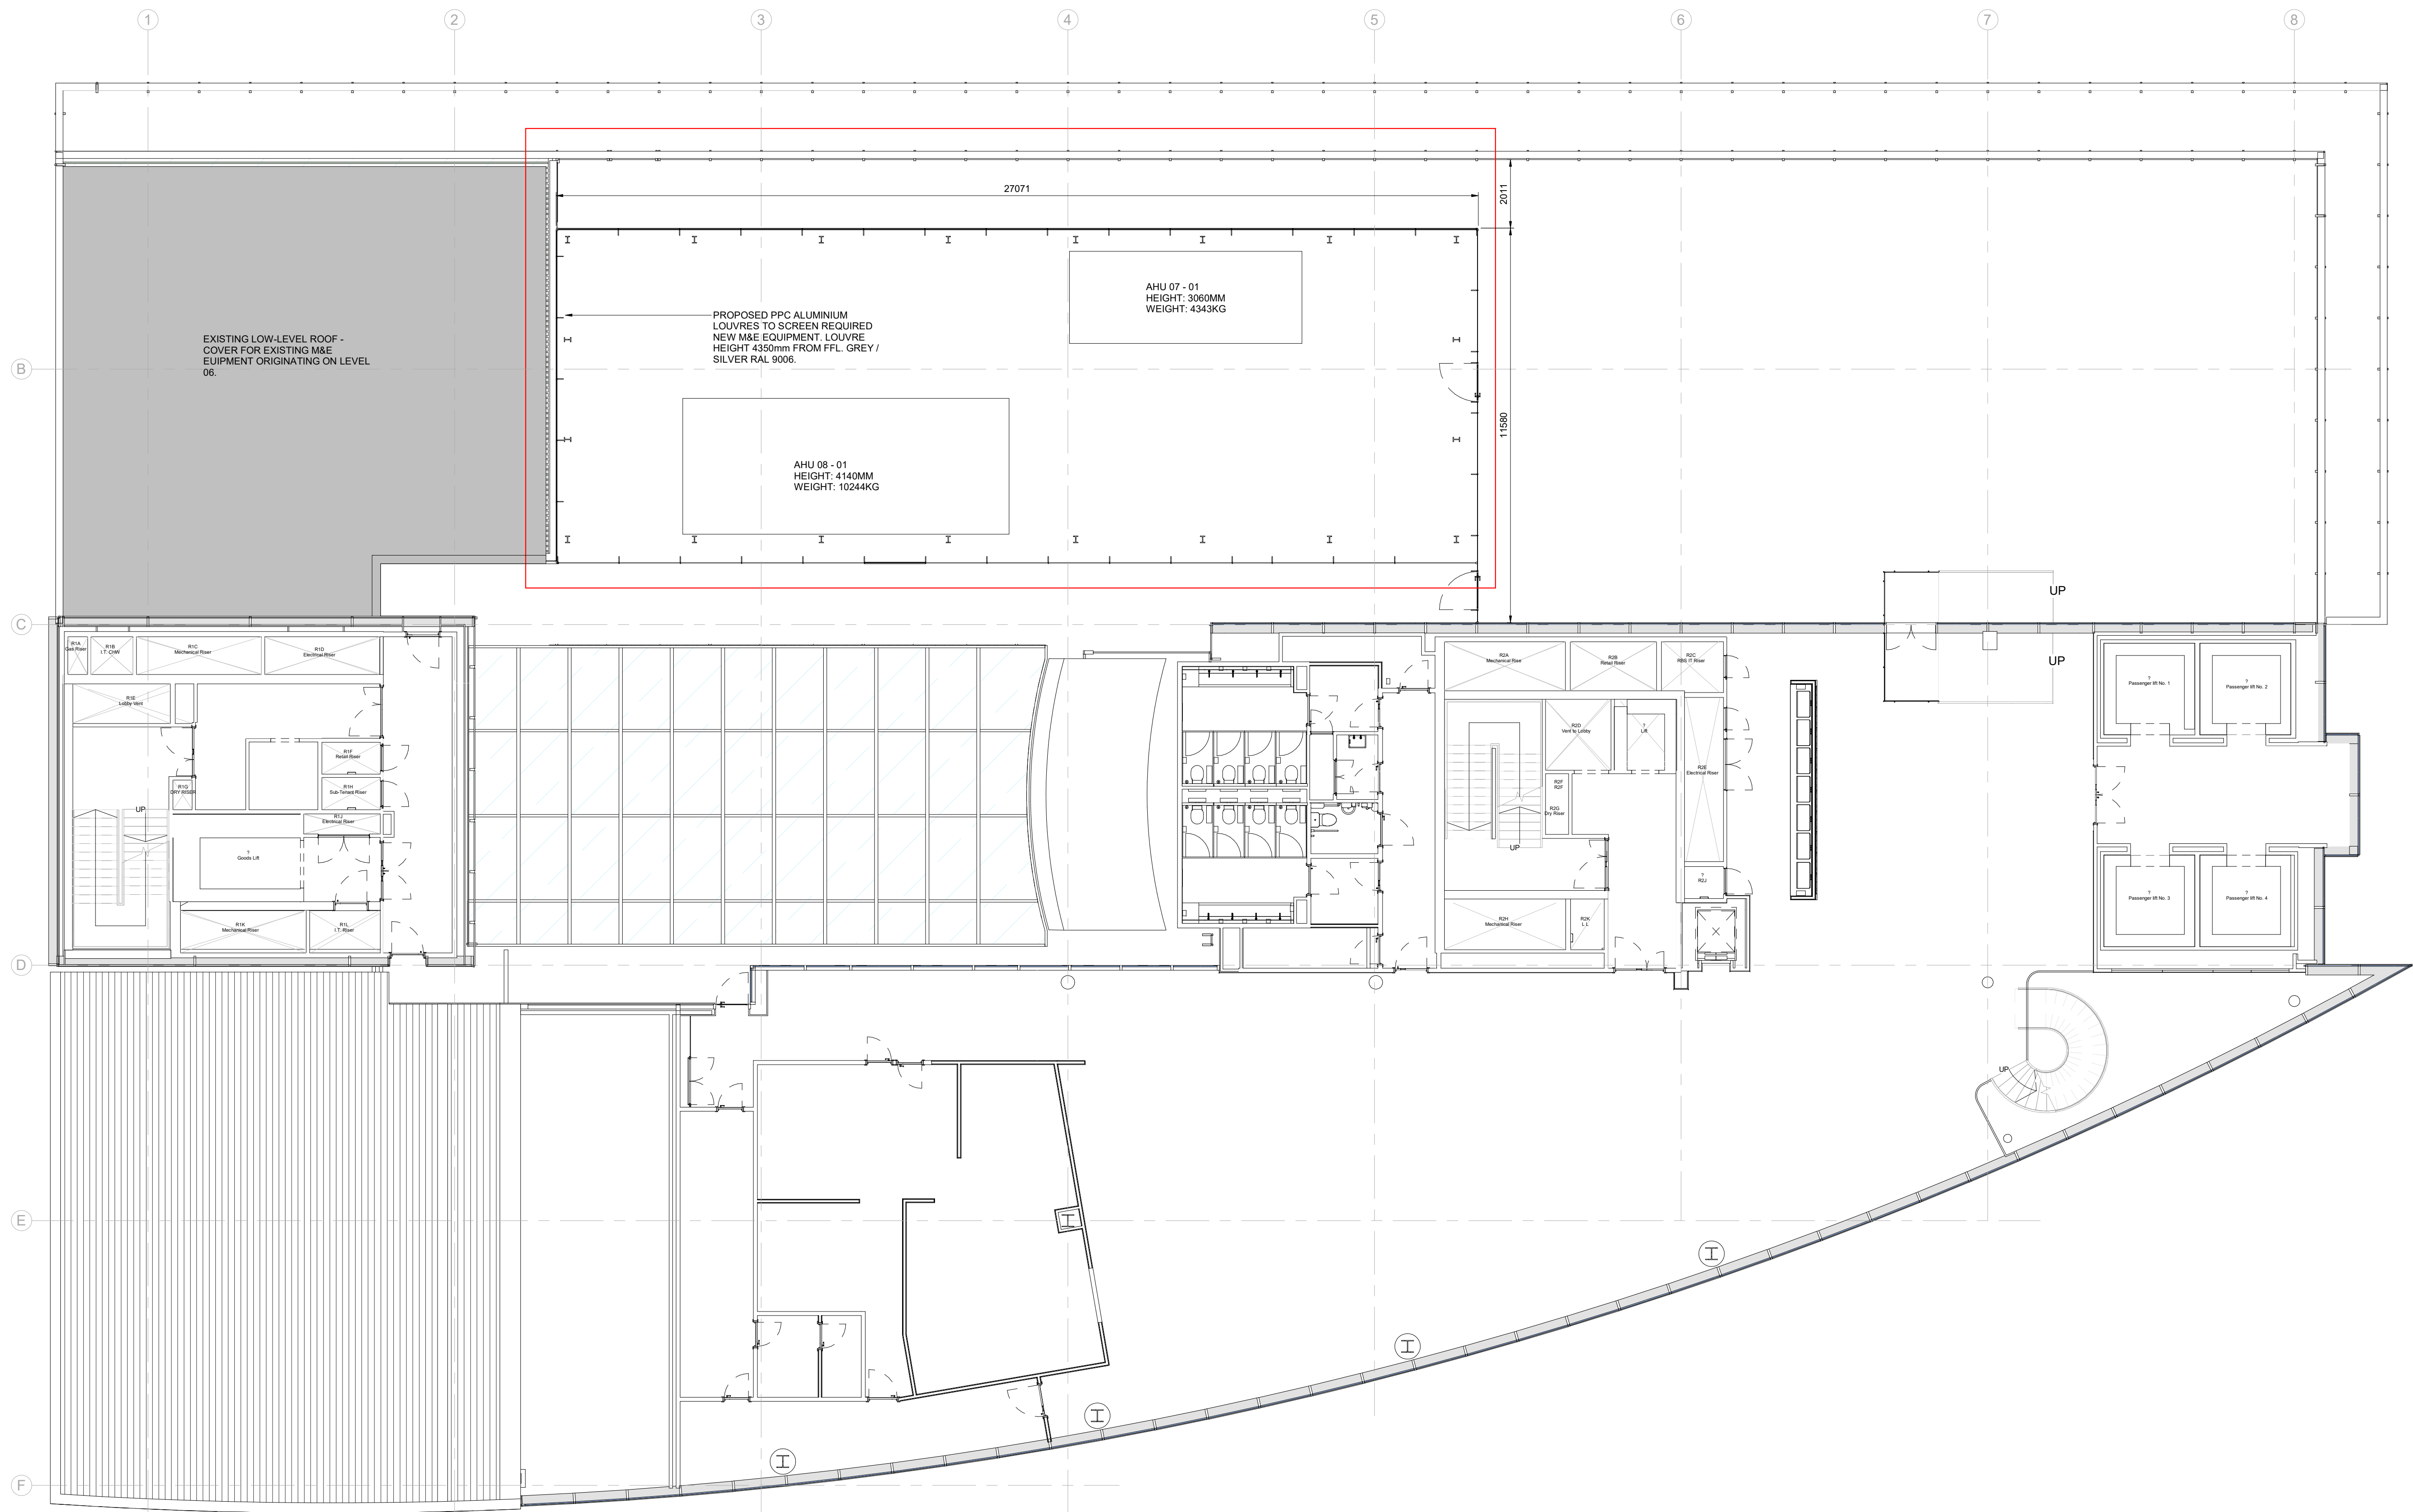

Level 07 - GA Plan

1 : 100

KEY:
— EXTENT OF PROPOSED PLANNING WORKS.

date			description			by			rev.			date			description			by			notes			Project Name			Client			Address			drawing number			rev			drawing title			scale	
P01	25.02.22		Planning Drawings Issue			PW																- Do not scale drawing	Spinningfields Reoccupation			NatWest Group			RBF62-MLA-XX-07-DR-A-PL-005			P02	Proposed Level 07 Plan			1 : 100	
P02	04.07.22		Planning drawings updated to suit planning dept. comments			OM																- All dimensions to be confirmed on site													date			04.07.22	
																						- Any drawing errors or divergences should be brought to the attention of the originator of this drawing																drawn			PW	
																						- Drawing to be read in conjunction with MLA Common Requirements Specification																			format			A1	
	</		