


General Notes		
Do not scale from this drawing. If in doubt ask. Copyright exists on all drawings and drawing should not be copied without the consent of P N Bakes Architectural Consultancy. Drawing to be read in conjunction with all relevant Specifications and other Consultants drawings. All dimensions and levels to be checked on site prior to commencement. Immediately on completion of the work, the Contractor shall be notified to P N Bakes Architectural Consultancy of Practice and meet current Building Regulations.		
Ref.	Revision	Date

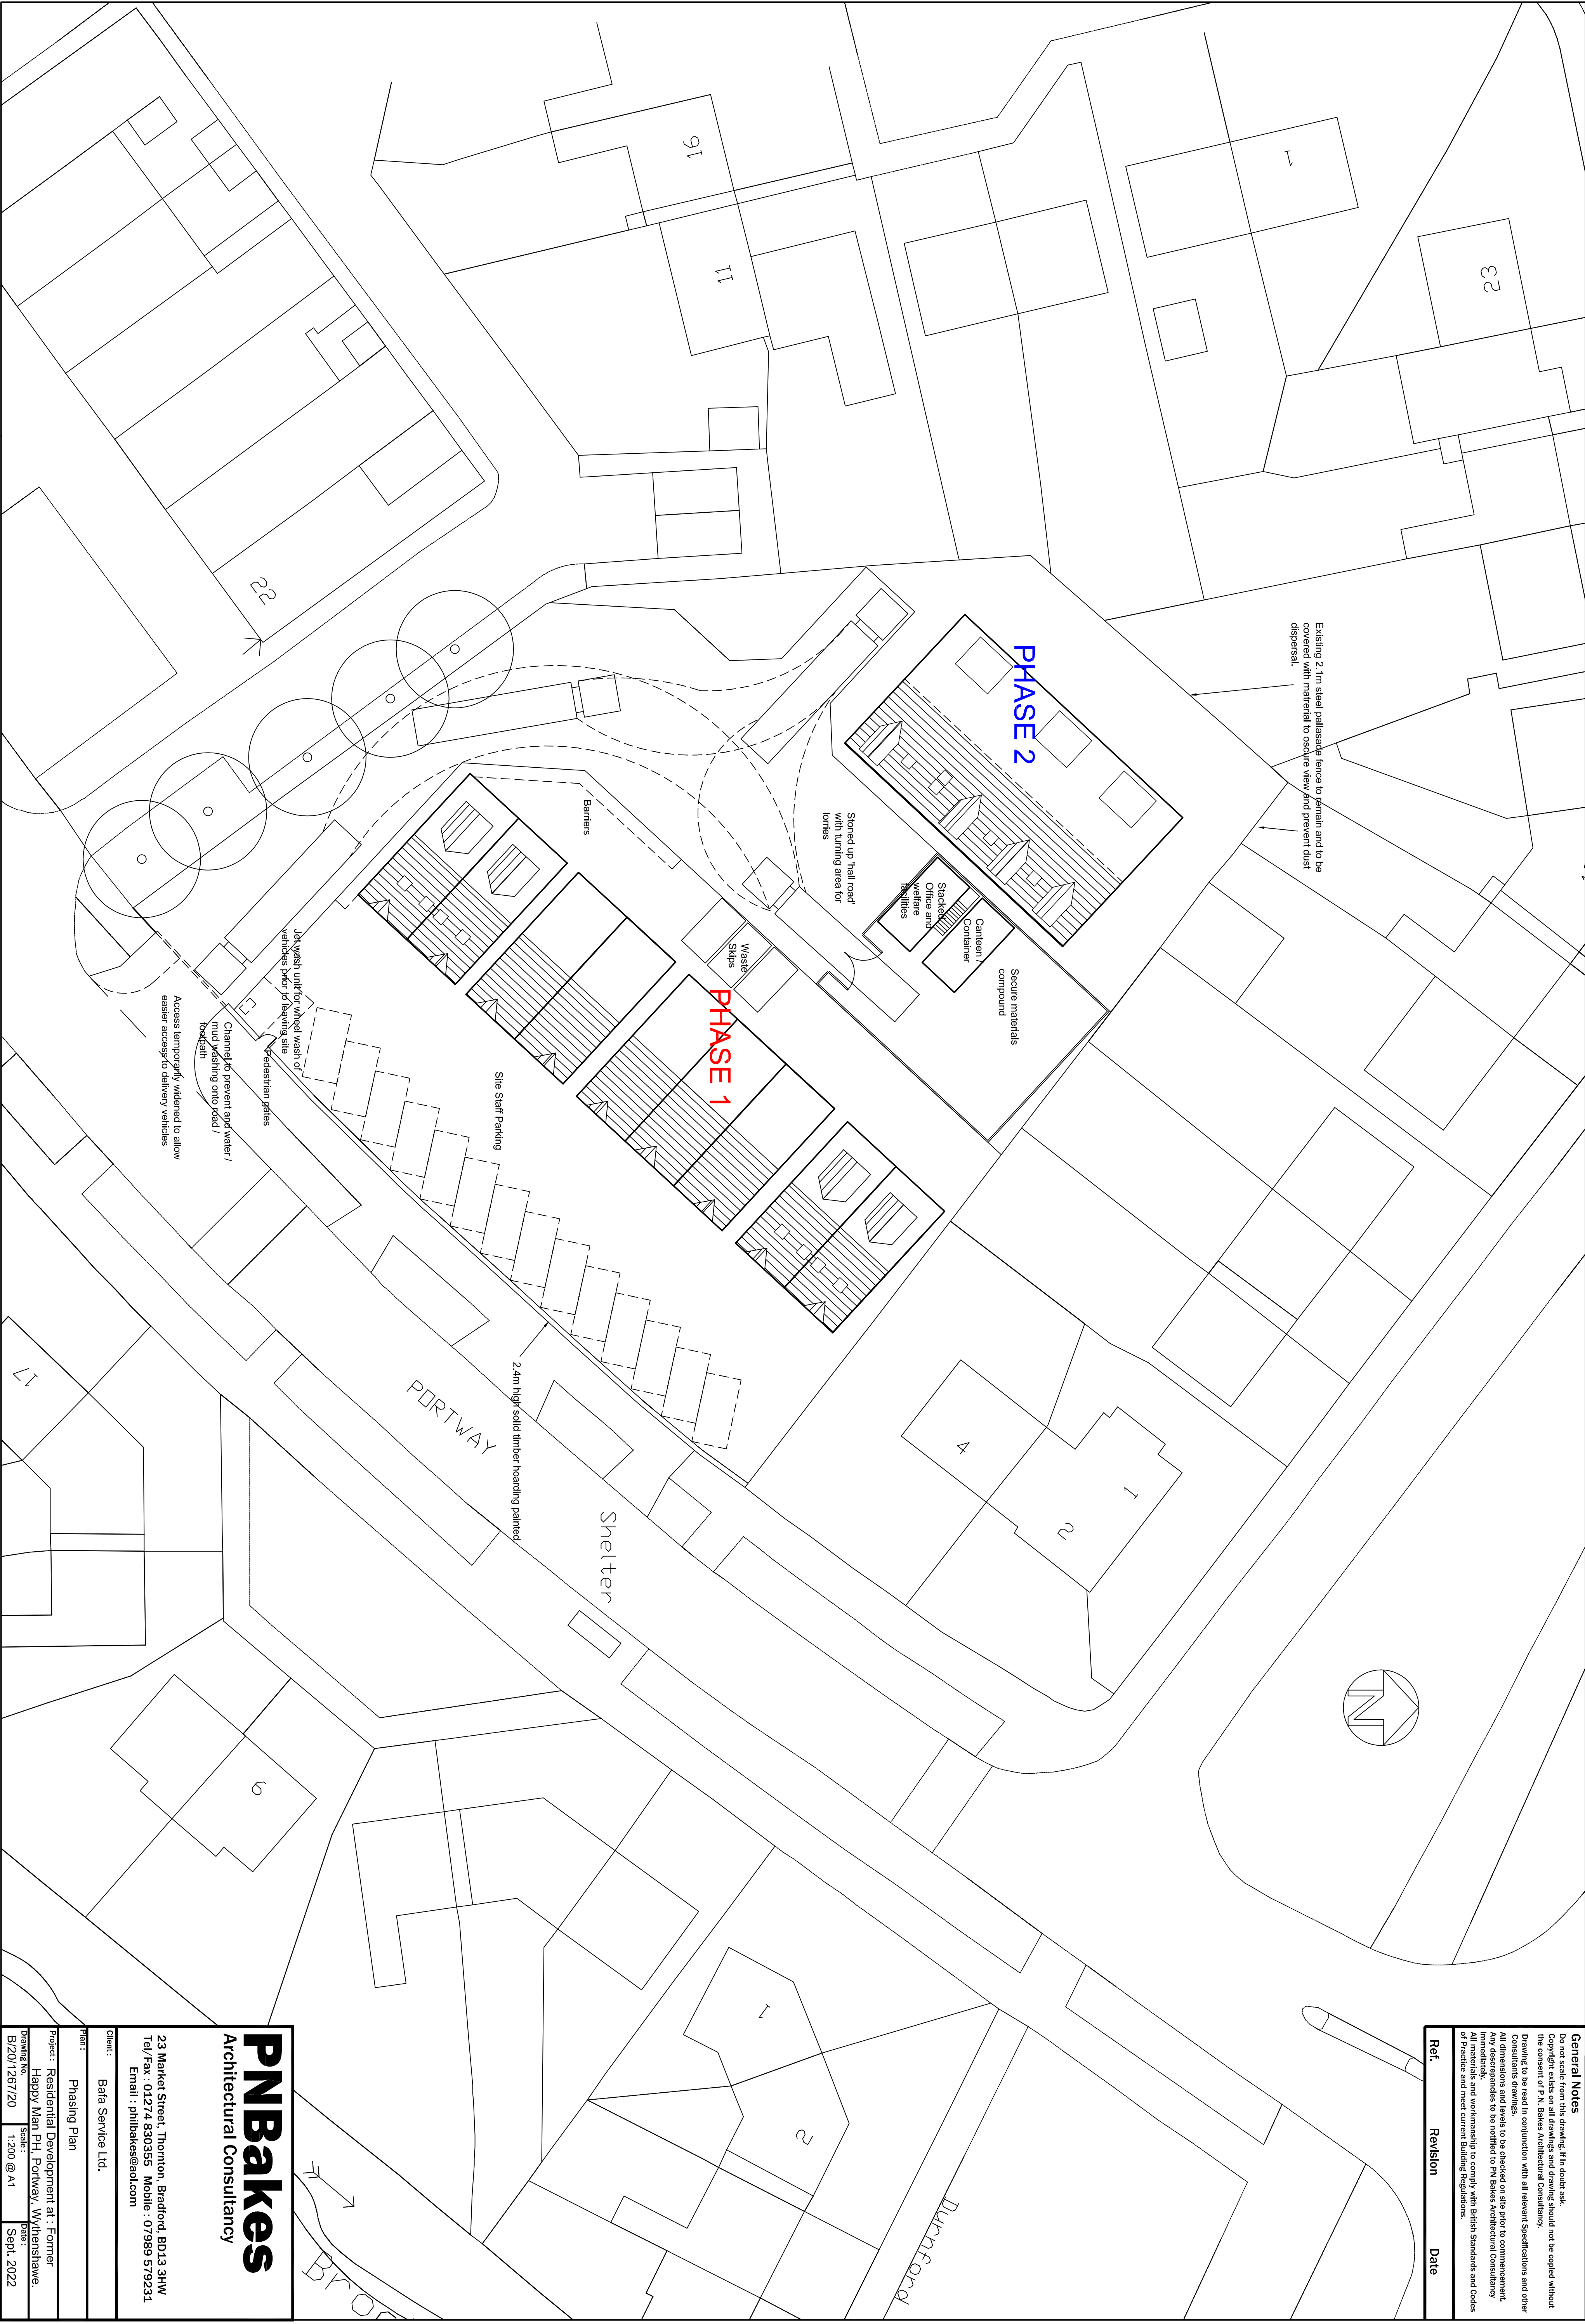

PNBakes
Architectural Consultancy

23 Market Street, Thornton, Bradford, BD13 3HW
Tel/Fax : 01274 830355 Mobile : 07989 579231
Email : phlbakes@aol.com

Client : Bafa Service Ltd.

Plan : Phasing Plan

Project : Residential Development at : Former
Happy Man PH, Portway, Wythenshawe.

Drawing No. : B/20/1267/20 Scale : 1:200 @ A1 Date : Sep. 2022