


Existing Section 2 - Back of house
1 : 25

Existing building fabric



Existing step

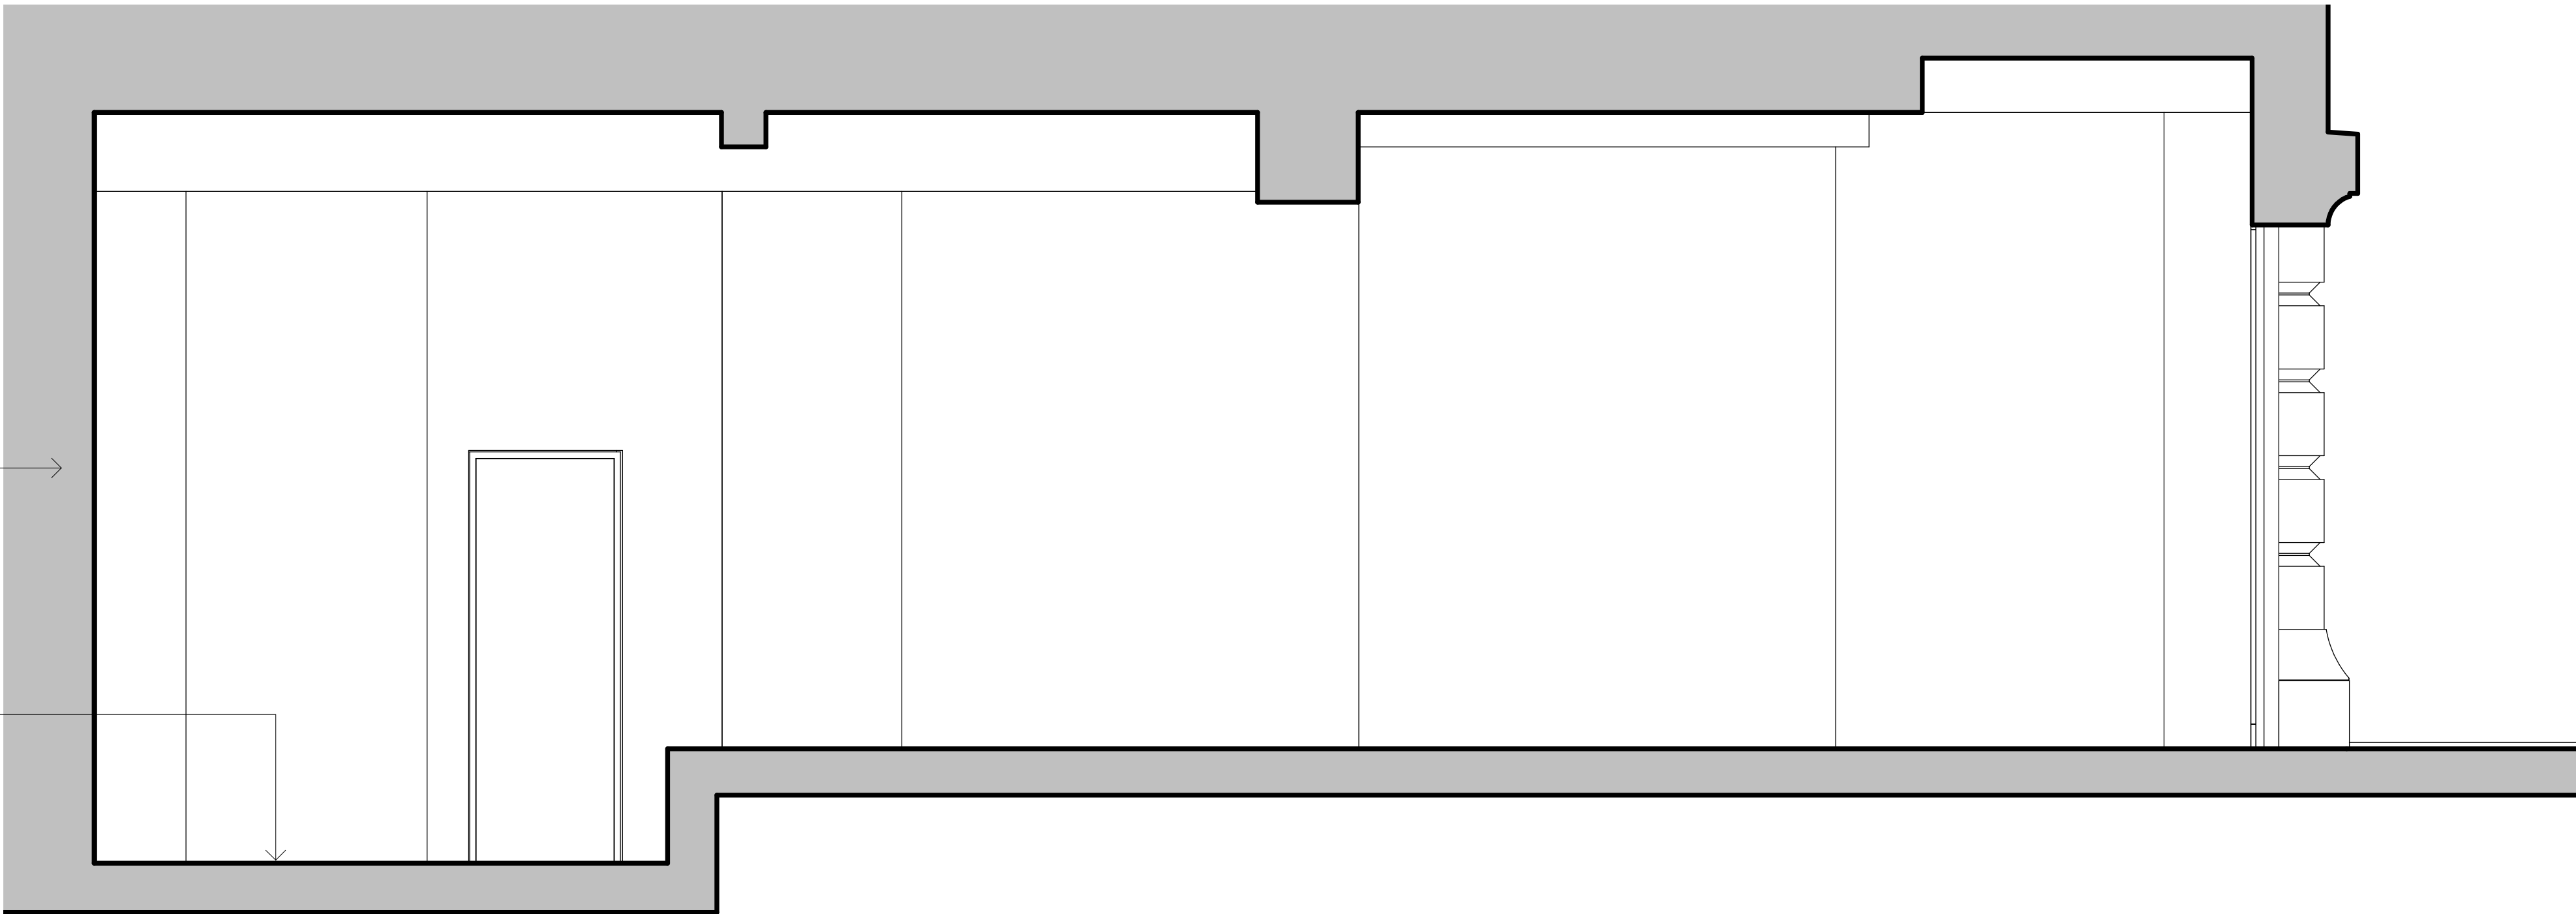

Proposed Section 2 - Back of house
1 : 25

Diagonal hatch outlining area for proposed lightweight timber floor above existing floor level to increase usable space. The floor will be easily demountable with no impact on historic fabric.


Existing floor level. Historic floor to be retained below.

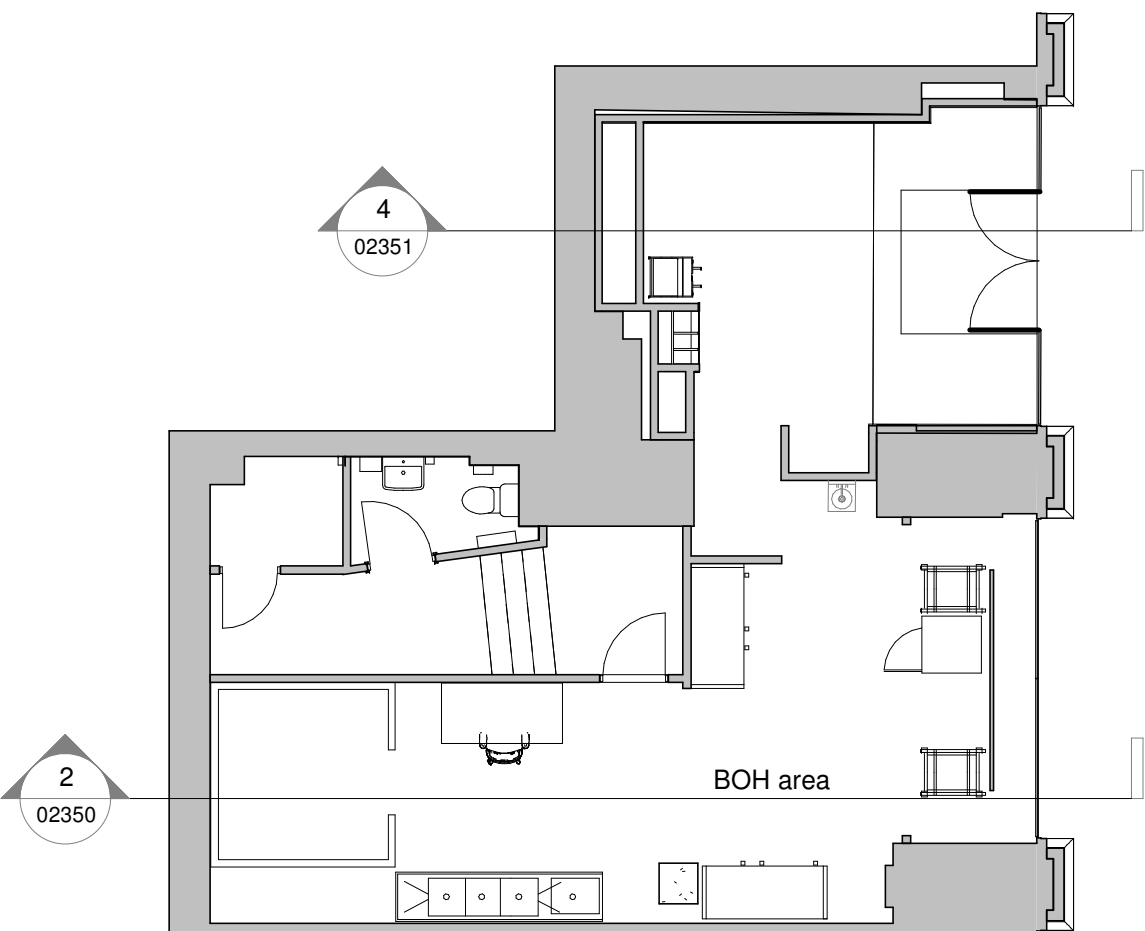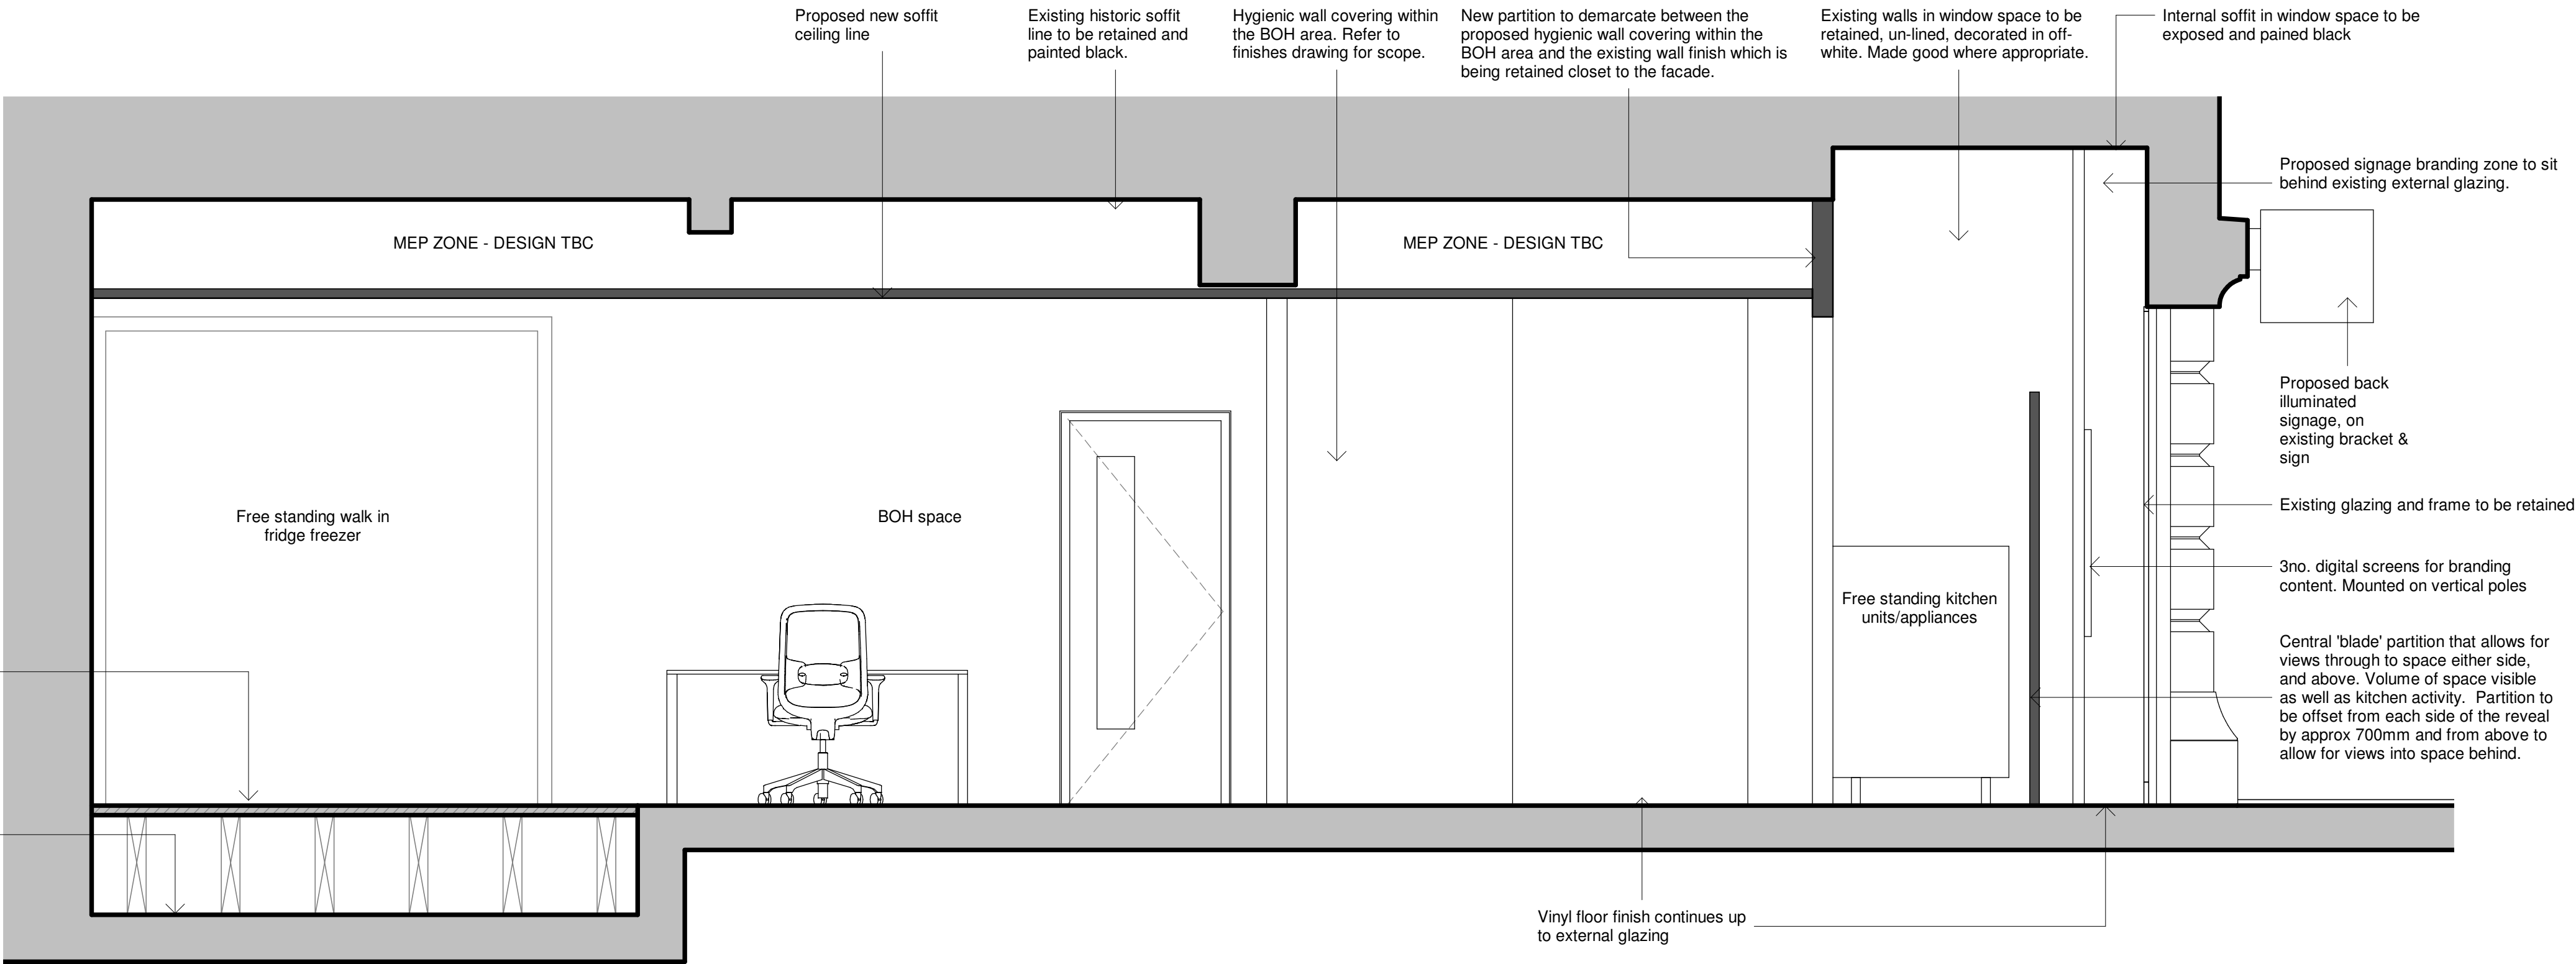

Notes

Do not scale from this document, unless for the purposes of planning applications where a scale bar is provided. Refer to figured dimensions only. All dimensions to be verified on site prior to construction. Report all discrepancies or ambiguities to the Document Originator immediately. This document is to be read in conjunction with relevant documents, drawings and standards.

P01	09/09/2022	Planning Issue	HM	DP
Rev	Date	Notes	Dm	Chkd

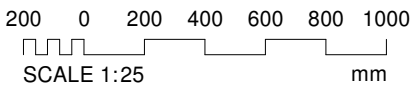

Document Originator

AWW

London 106 Weston Street, SE1 3QB 020 7160 6000
Plymouth East Quay House, PL4 0HK 01752 261 262
Bristol pivot + mark, 48-52 Baldwin Street, BS1 1QB 0117 923 2535
RIBA Chartered Practice www.aww-uk.com

Client
Insornmia Cookies

AWW Project Number 4591
Project Stage Stage 2

Project Title
IC, Unit 6, Cross Street
Manchester

Title
Section 1 - Existing and Proposed

Scale @ A1 Document Status

As S0 - Initial Status

indicated

Project	Origin	Volume	Level	Type	Role	Number	Rev
4591	AWW	ZZ	GF	DR	A	02350	P01