


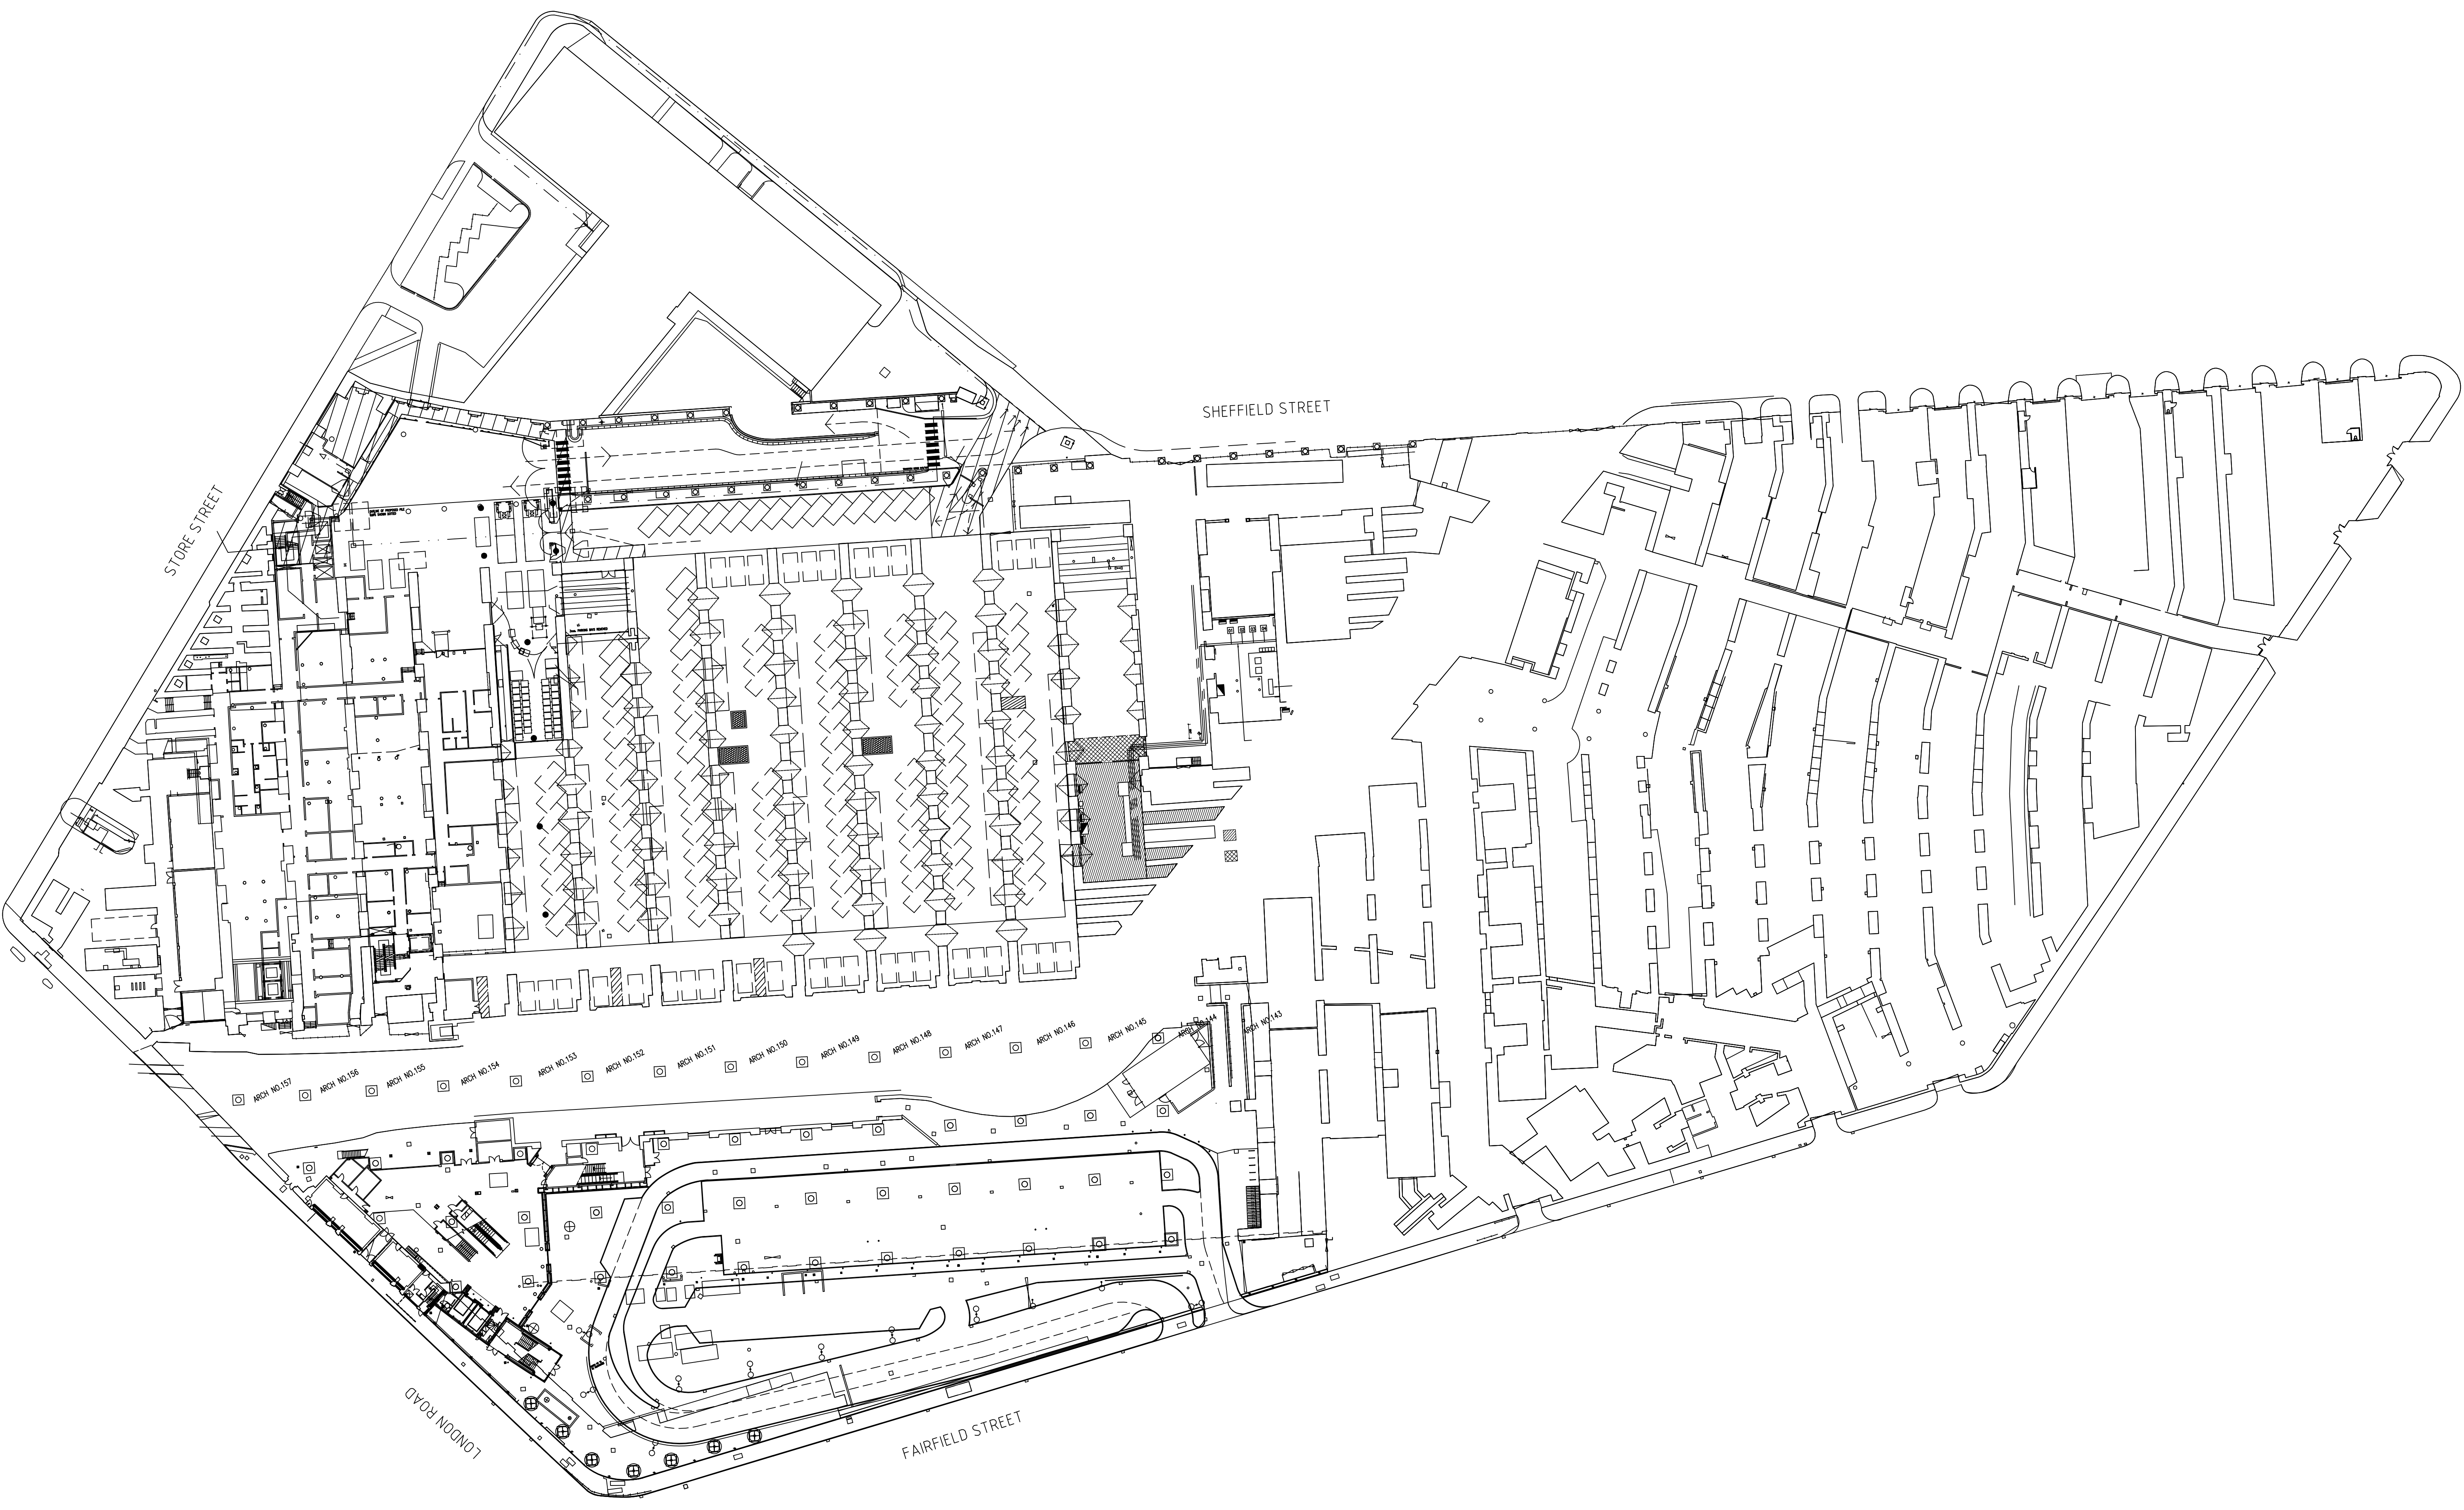

STORE STREET

SHEFFIELD STREET

LONDON ROAD

FAIRFIELD STREET

- ARCH NO. 157
- ARCH NO. 156
- ARCH NO. 155
- ARCH NO. 154
- ARCH NO. 153
- ARCH NO. 152
- ARCH NO. 151
- ARCH NO. 150
- ARCH NO. 149
- ARCH NO. 148
- ARCH NO. 147
- ARCH NO. 146
- ARCH NO. 145
- ARCH NO. 144
- ARCH NO. 143