

DO NOT SCALE FROM THIS DRAWING.
ALL DIMENSIONS TO BE CHECKED ON SITE.
(DRAWINGS MAYBE SCALED FOR LOCAL AUTHORITY & PLANNING PURPOSE ONLY)
COPYRIGHT PROTECTED.


FOR PLANNING
DO NOT USE FOR CONSTRUCTION

CONSULTANT REFERENCES IN DRAWING:


STRUCTURAL - REF/REVISION

GENERAL NOTE: DETAILS TO BE READ
IN CONJUNCTION WITH WINDOW
SCHEDULE & EXTERNAL ELEVATIONS


ALL DIMENSIONS SHOWN ARE
APPROXIMATE AND TO BE
CONFIRMED BY FABRICATOR FOR
EACH INDIVIDUAL WINDOW

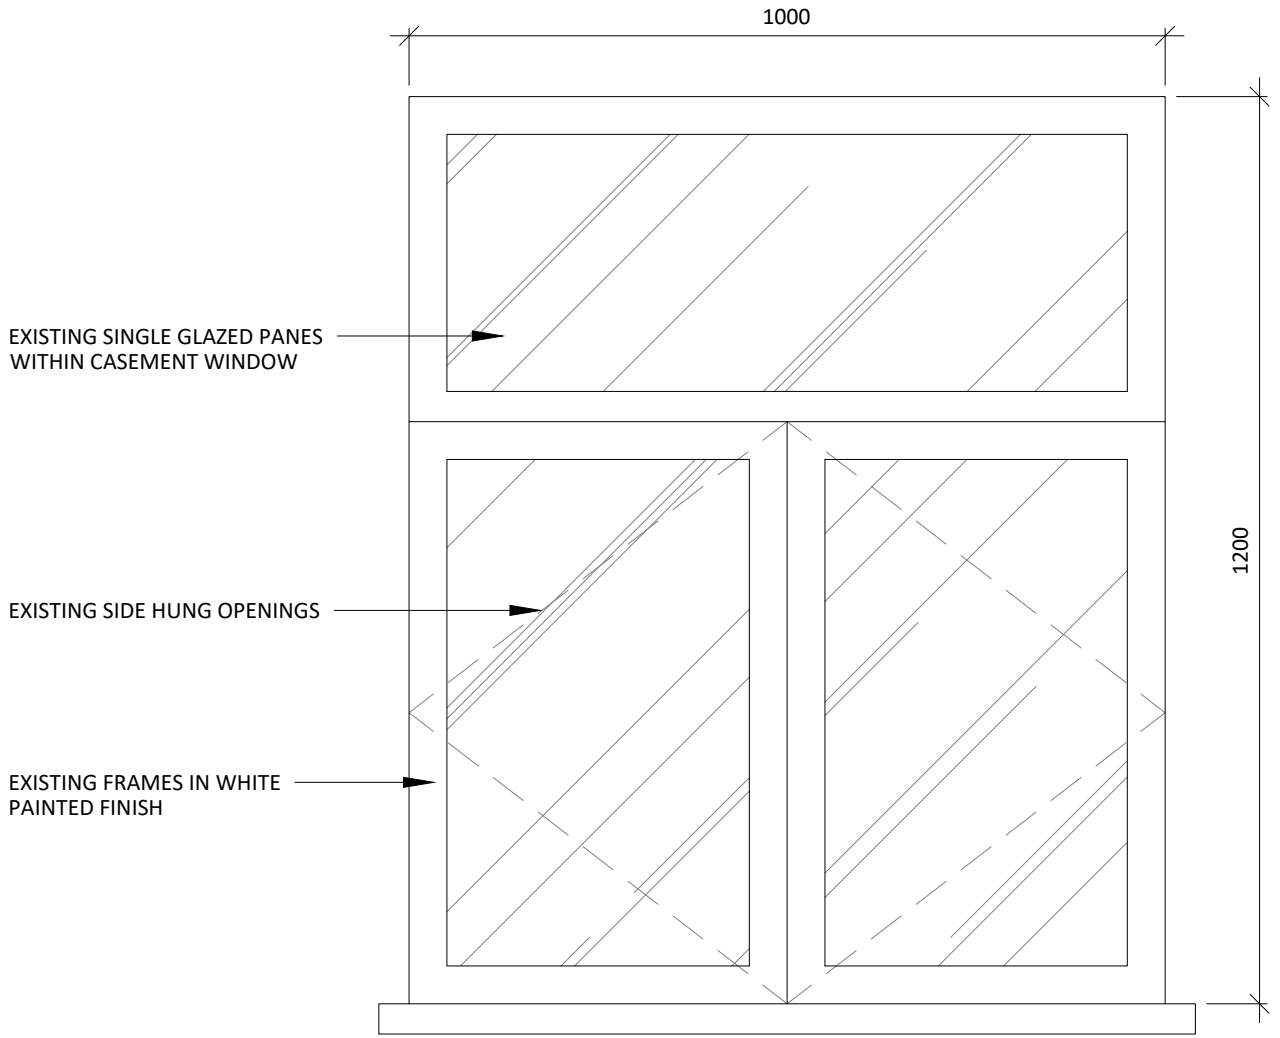


01 4th FLOOR WINDOW W.L.2 - TYPE K
520 SCALE 1:10 EXISTING ELEVATION

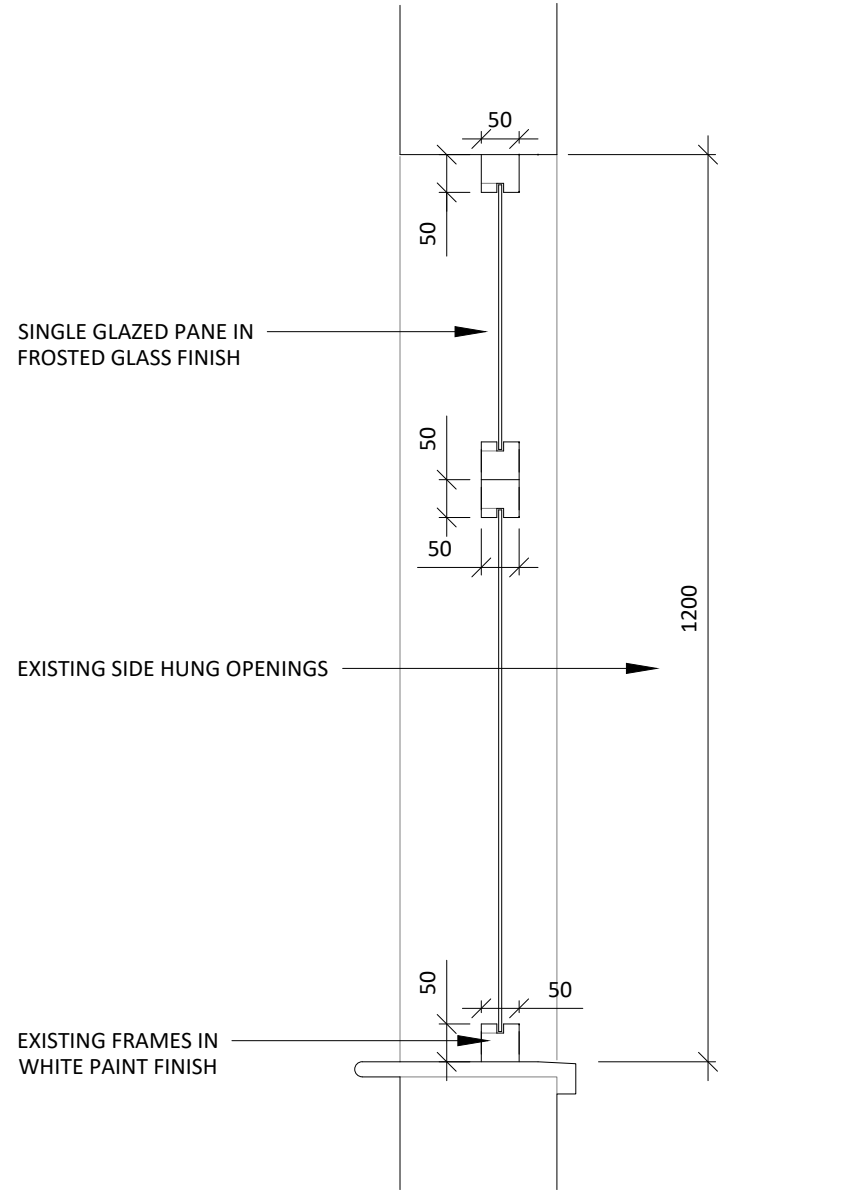


02 4th FLOOR WINDOW W.L.2 - TYPE K
520 SCALE 1:10 EXISTING SECTION

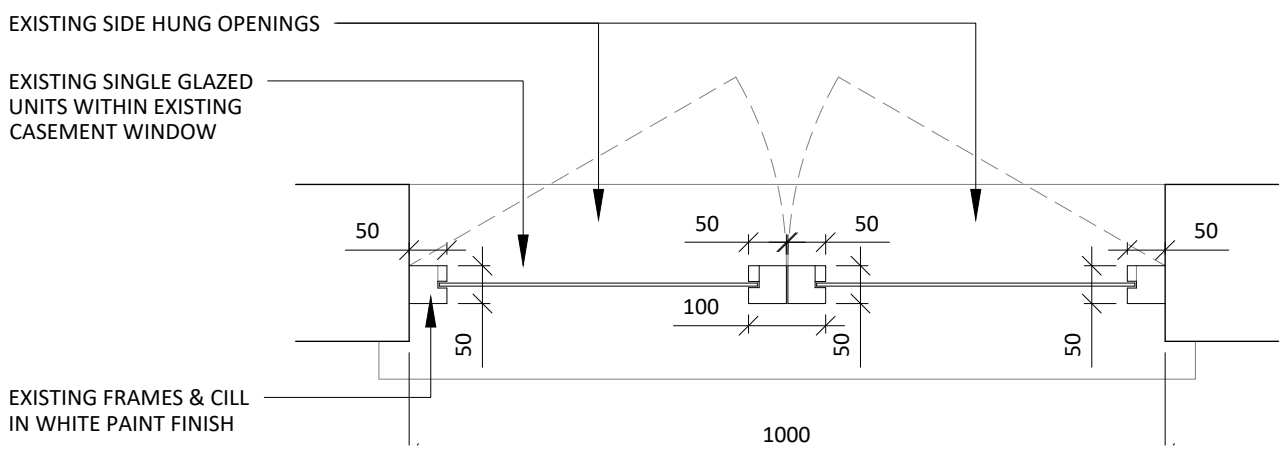


03 4th FLOOR WINDOW W.L.2 - TYPE K
520 SCALE 1:10 EXISTING PLAN SECTION

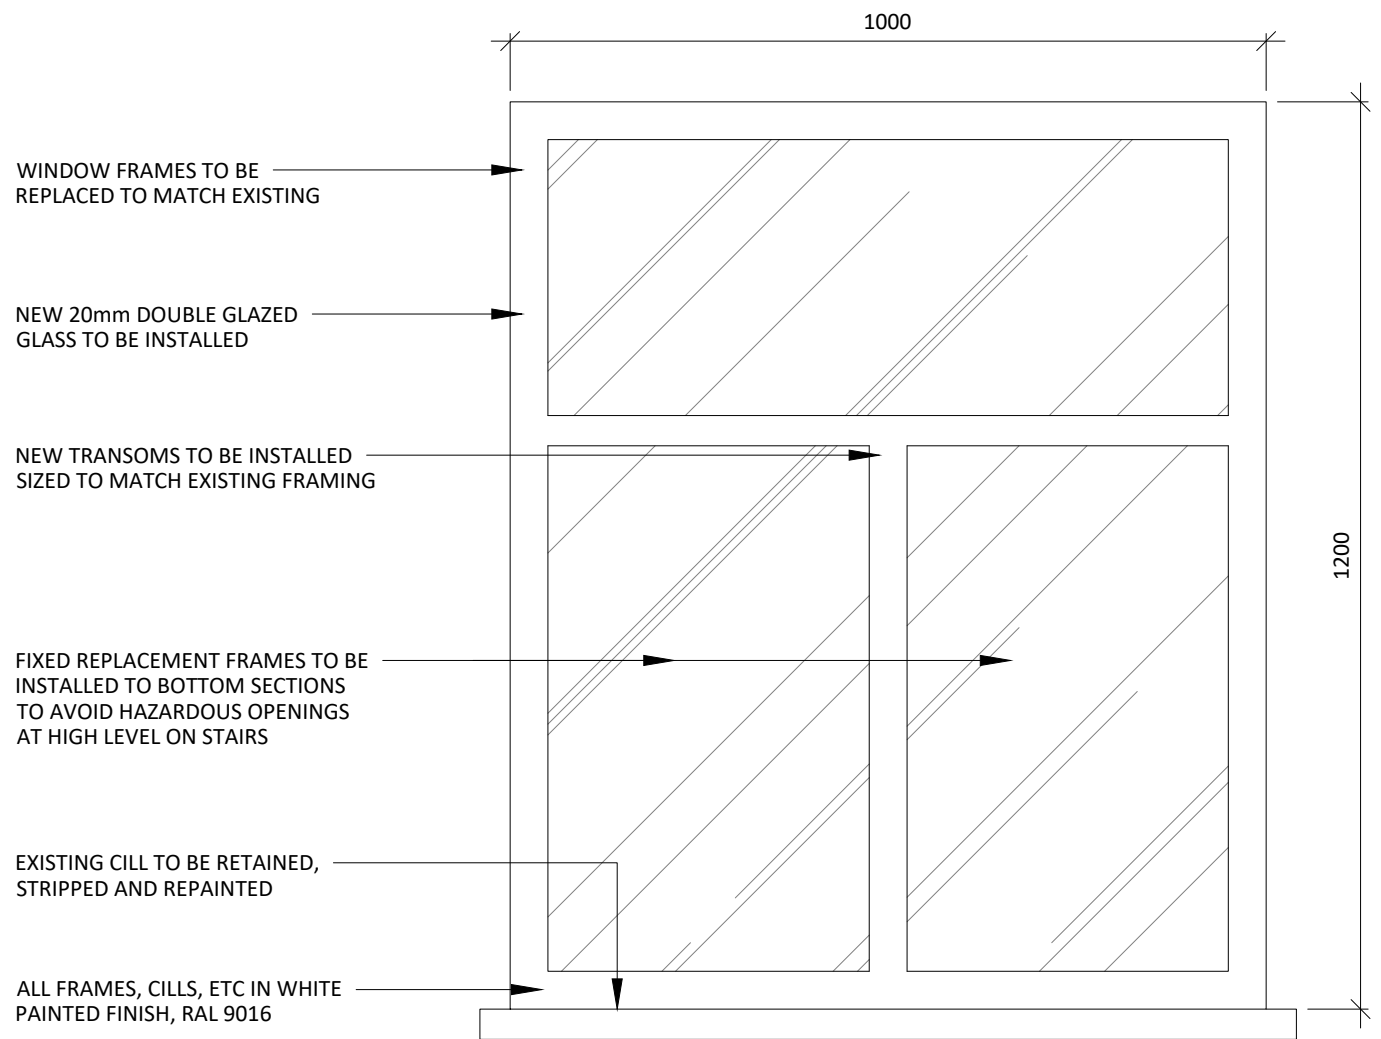


04 4th FLOOR WINDOW W.L.2 - TYPE K
520 SCALE 1:10 PROPOSED ELEVATION

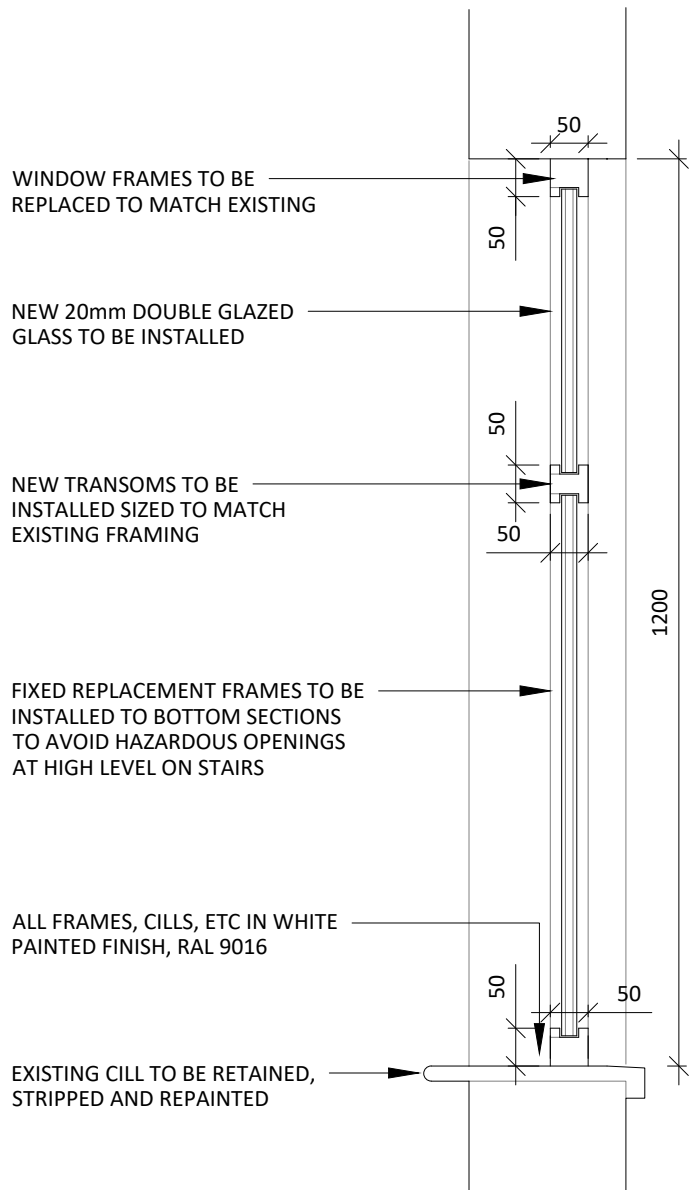


05 4th FLOOR WINDOW W.L.2 - TYPE K
520 SCALE 1:10 PROPOSED SECTION

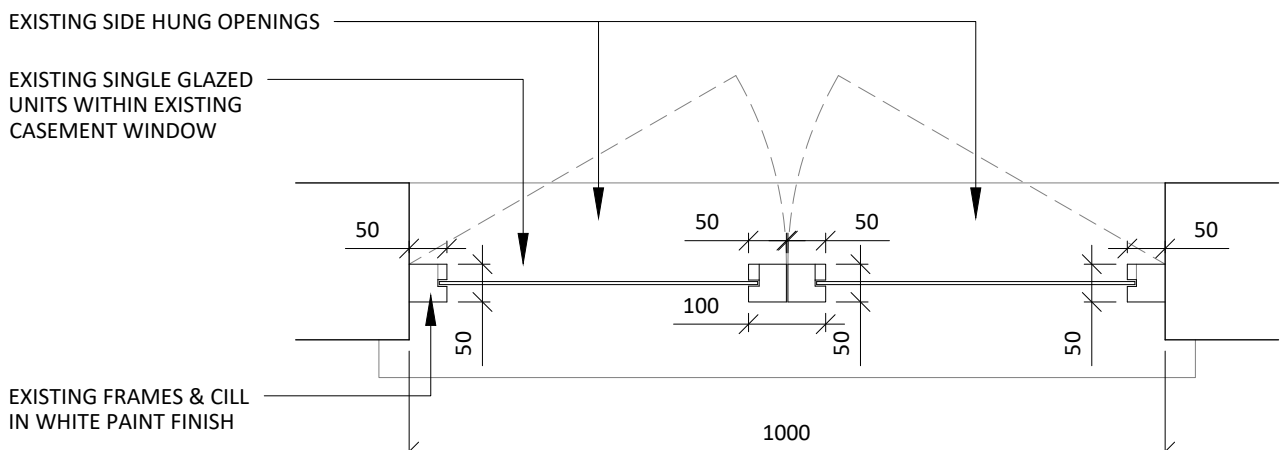


06 4th FLOOR WINDOW W.L.2 - TYPE K
520 SCALE 1:10 PROPOSED PLAN SECTION

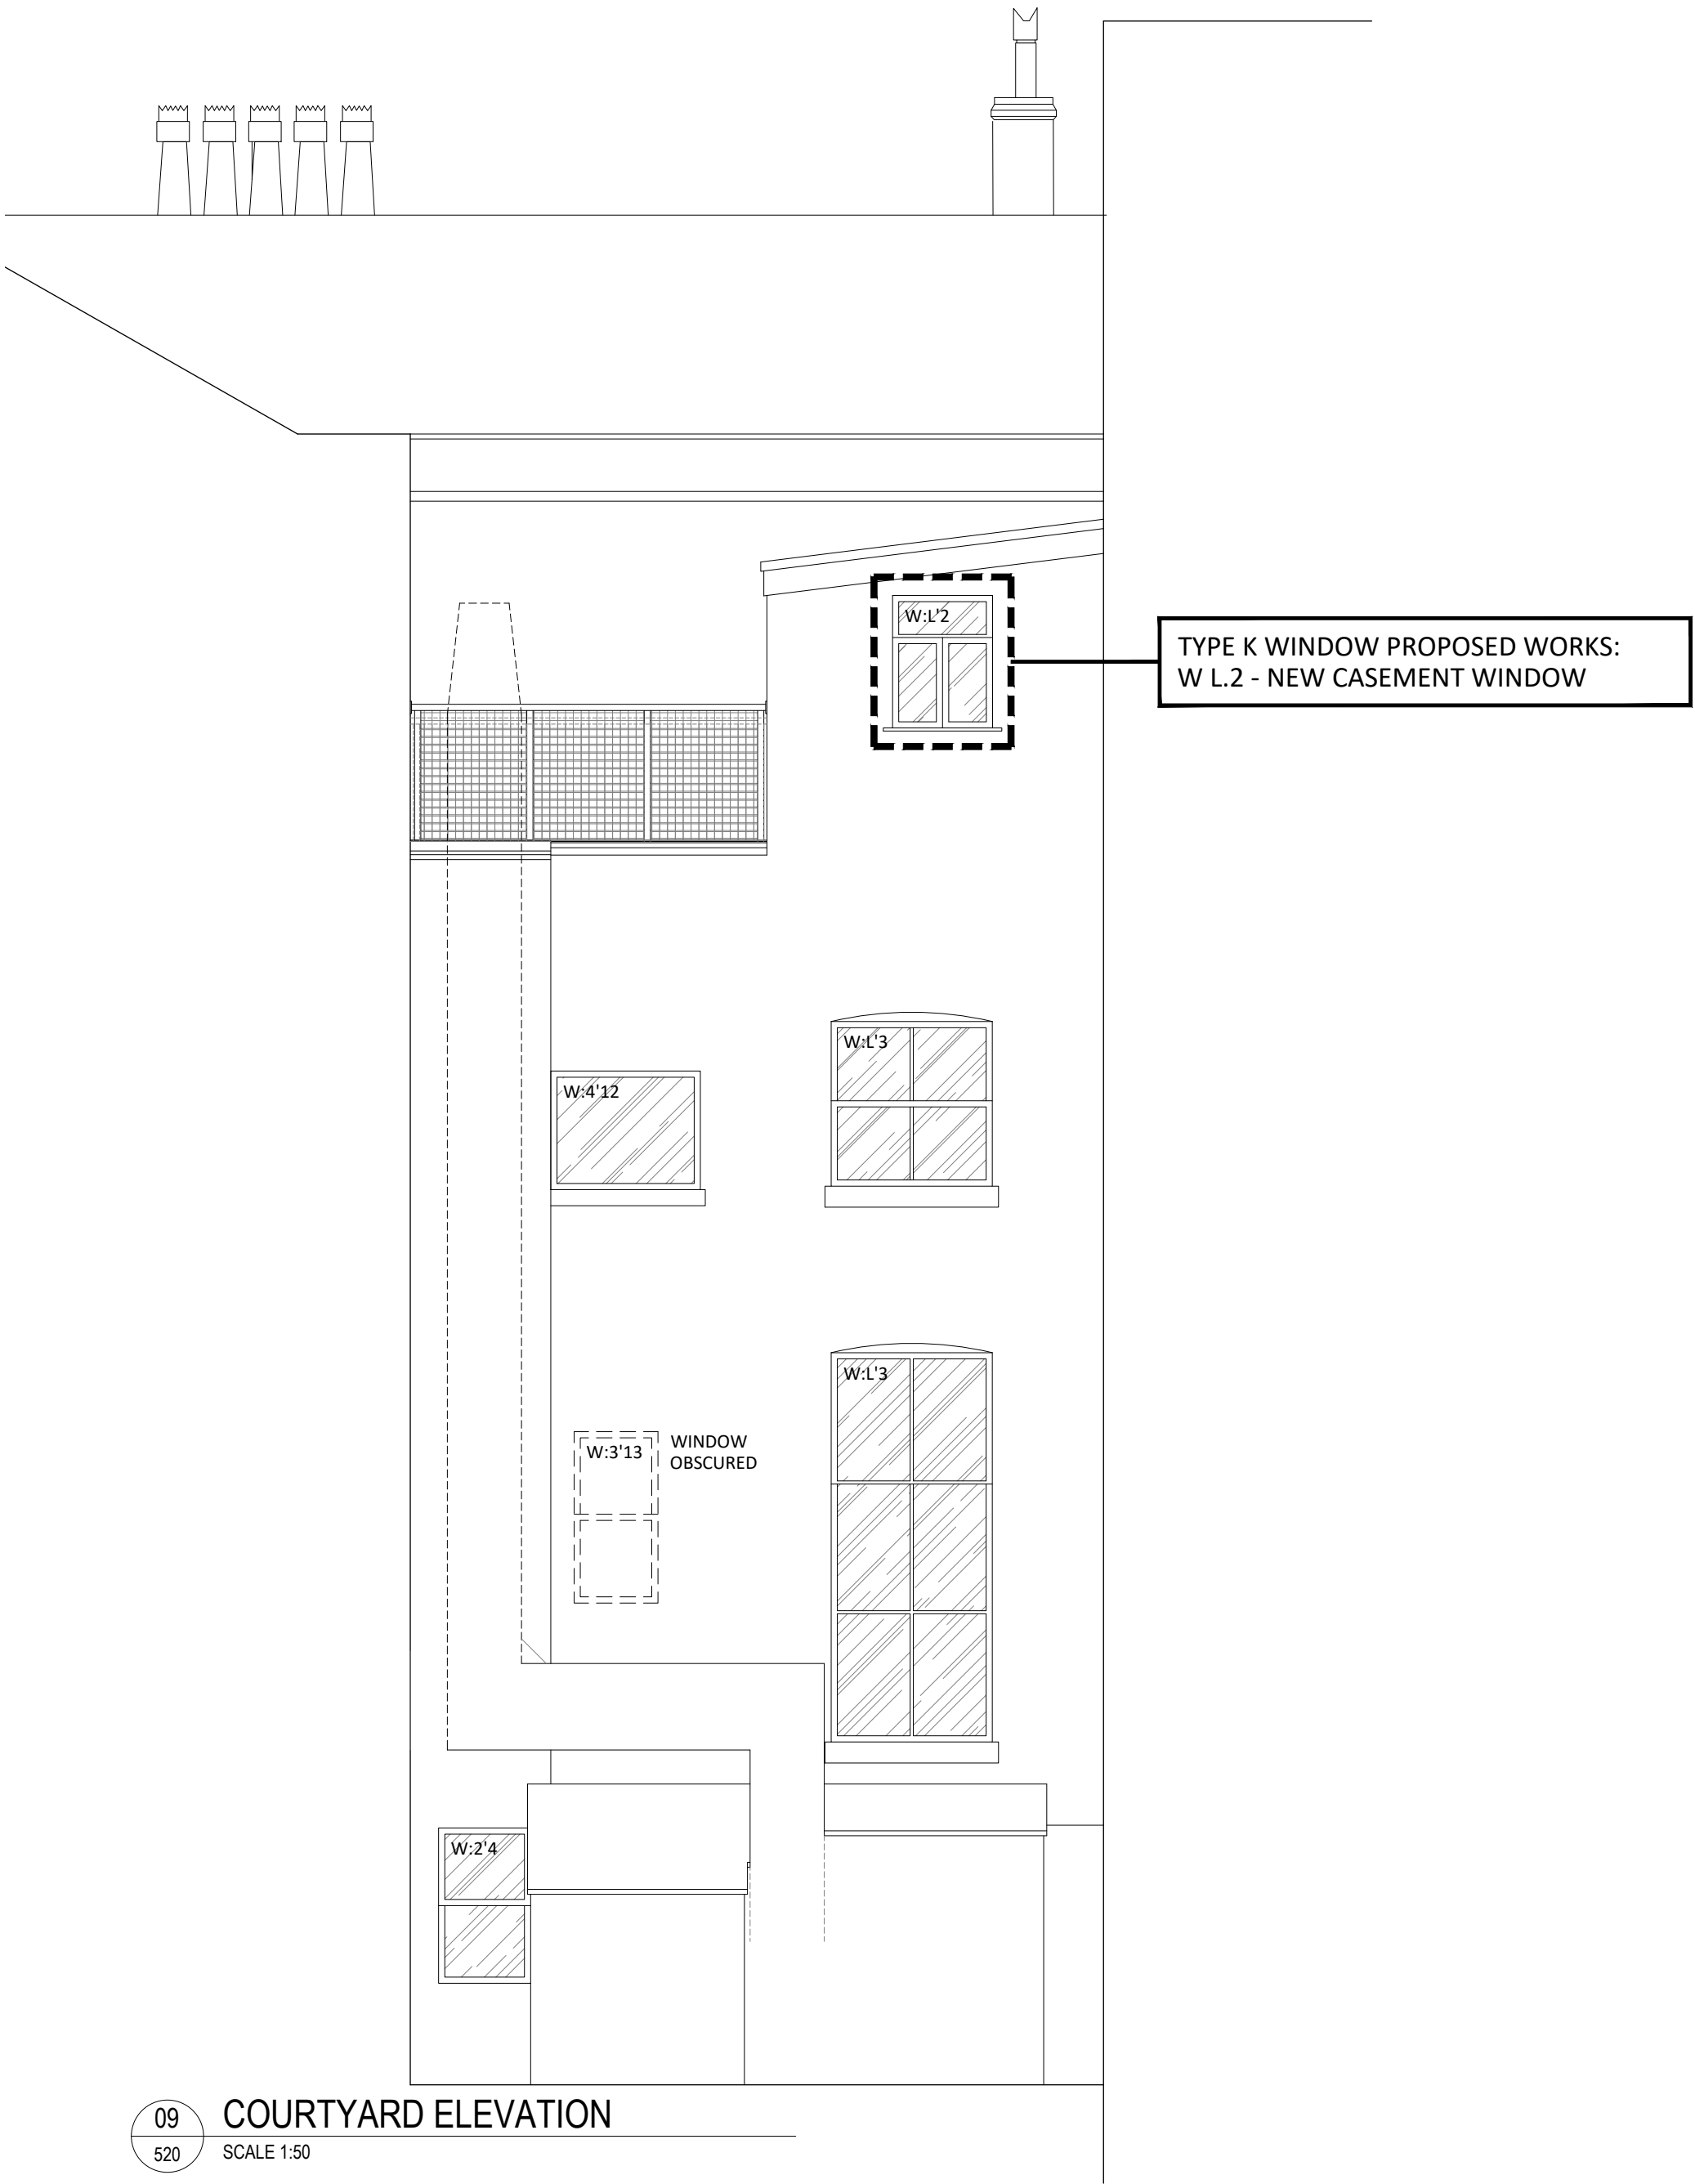

09 COURTYARD ELEVATION
520 SCALE 1:50

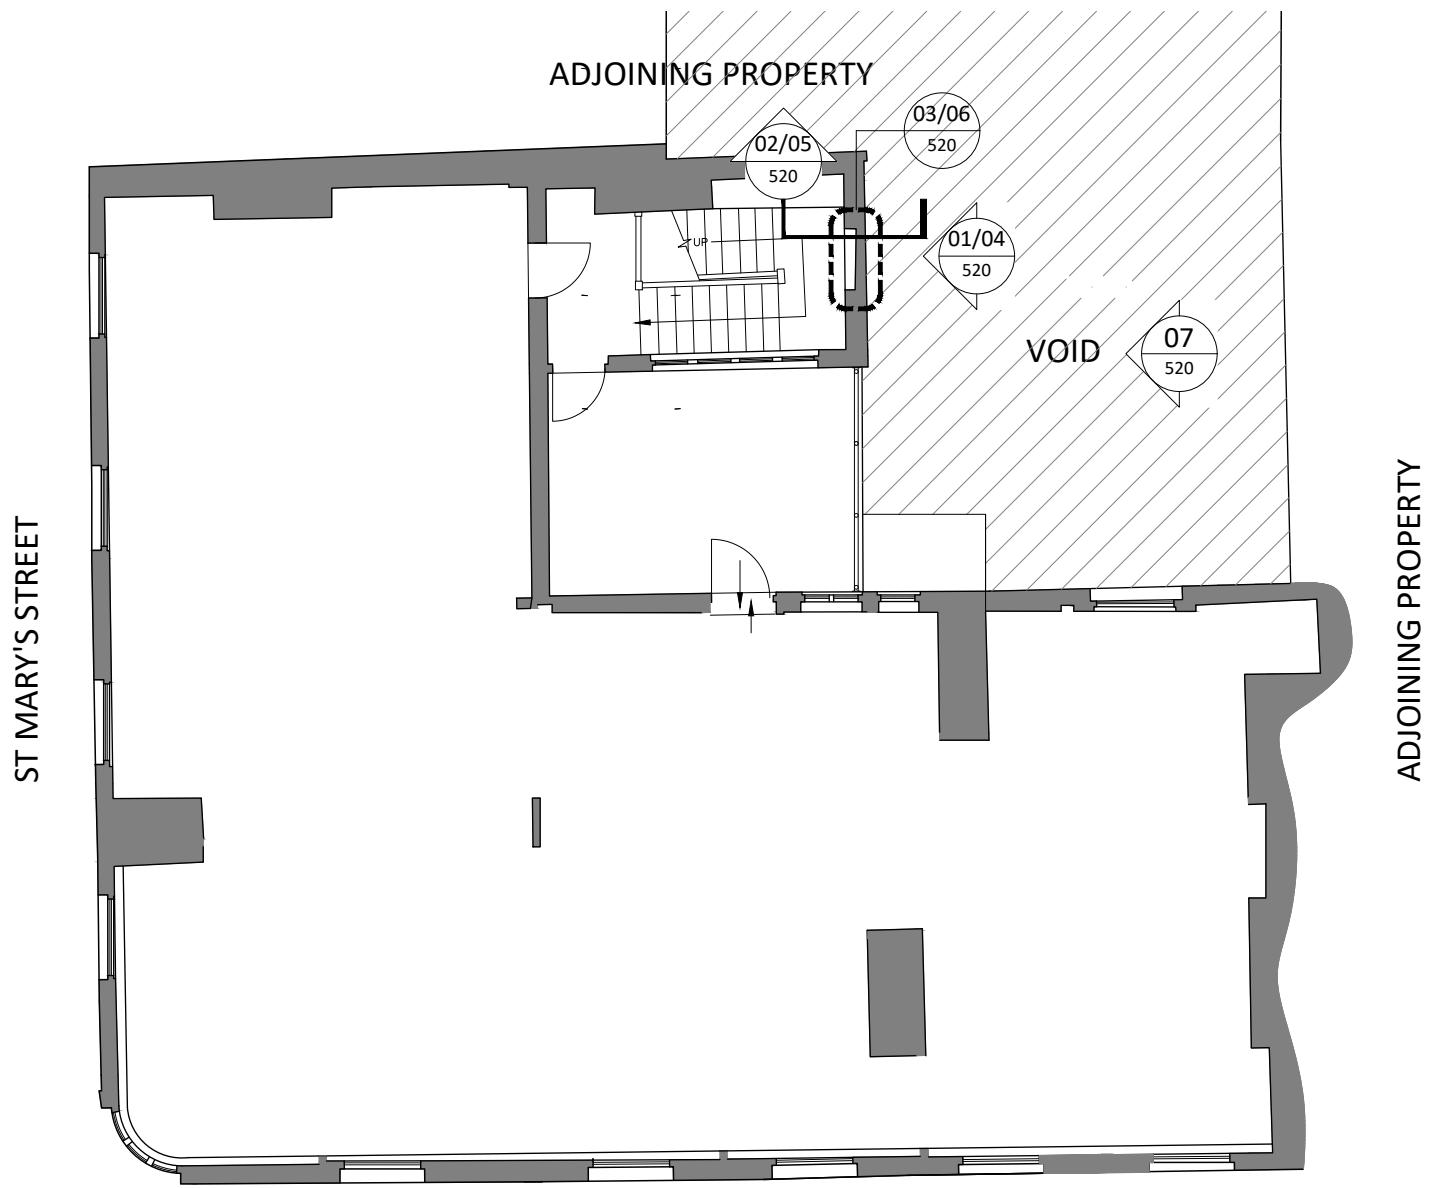

10 THIRD FLOOR REFERENCE PLAN
520 SCALE 1:100

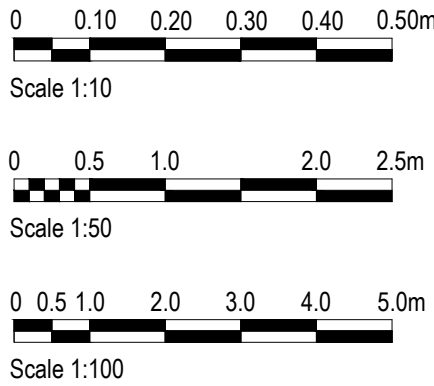

01	19/08/22	ISSUED FOR PLANNING	SO	ARB
00	04/08/22	ISSUED FOR REVIEW	SO	ARB
REV	DATE	DESCRIPTION	DRAWN	CHECKED
A X I ADDRESS : 41 SOUTH KING STREET, MANCHESTER M2 6DE TELEPHONE : +44 (0)161 879 7357 EMAIL : www.ah.studio COMPANY No : 11847325				
CLIENT CONWAY ESTATES LIMITED 58 MONEYMORE RD, MAGHERFELT, BT45 6HG				
PROJECT 92-96 DEANSGATE MANCHESTER M3 2QG				
DRAWING REFERENCE WINDOW TYPE K EXISTING & PROPOSED DETAILS				
JOB REFERENCE	DRAWING SCALE	DATE	DRAWN	CHECKED
20-054	varies@A1	19/05/2021	FWE	ARB
DRAWING REFERENCE No			STAGE	REV
520			3	01