


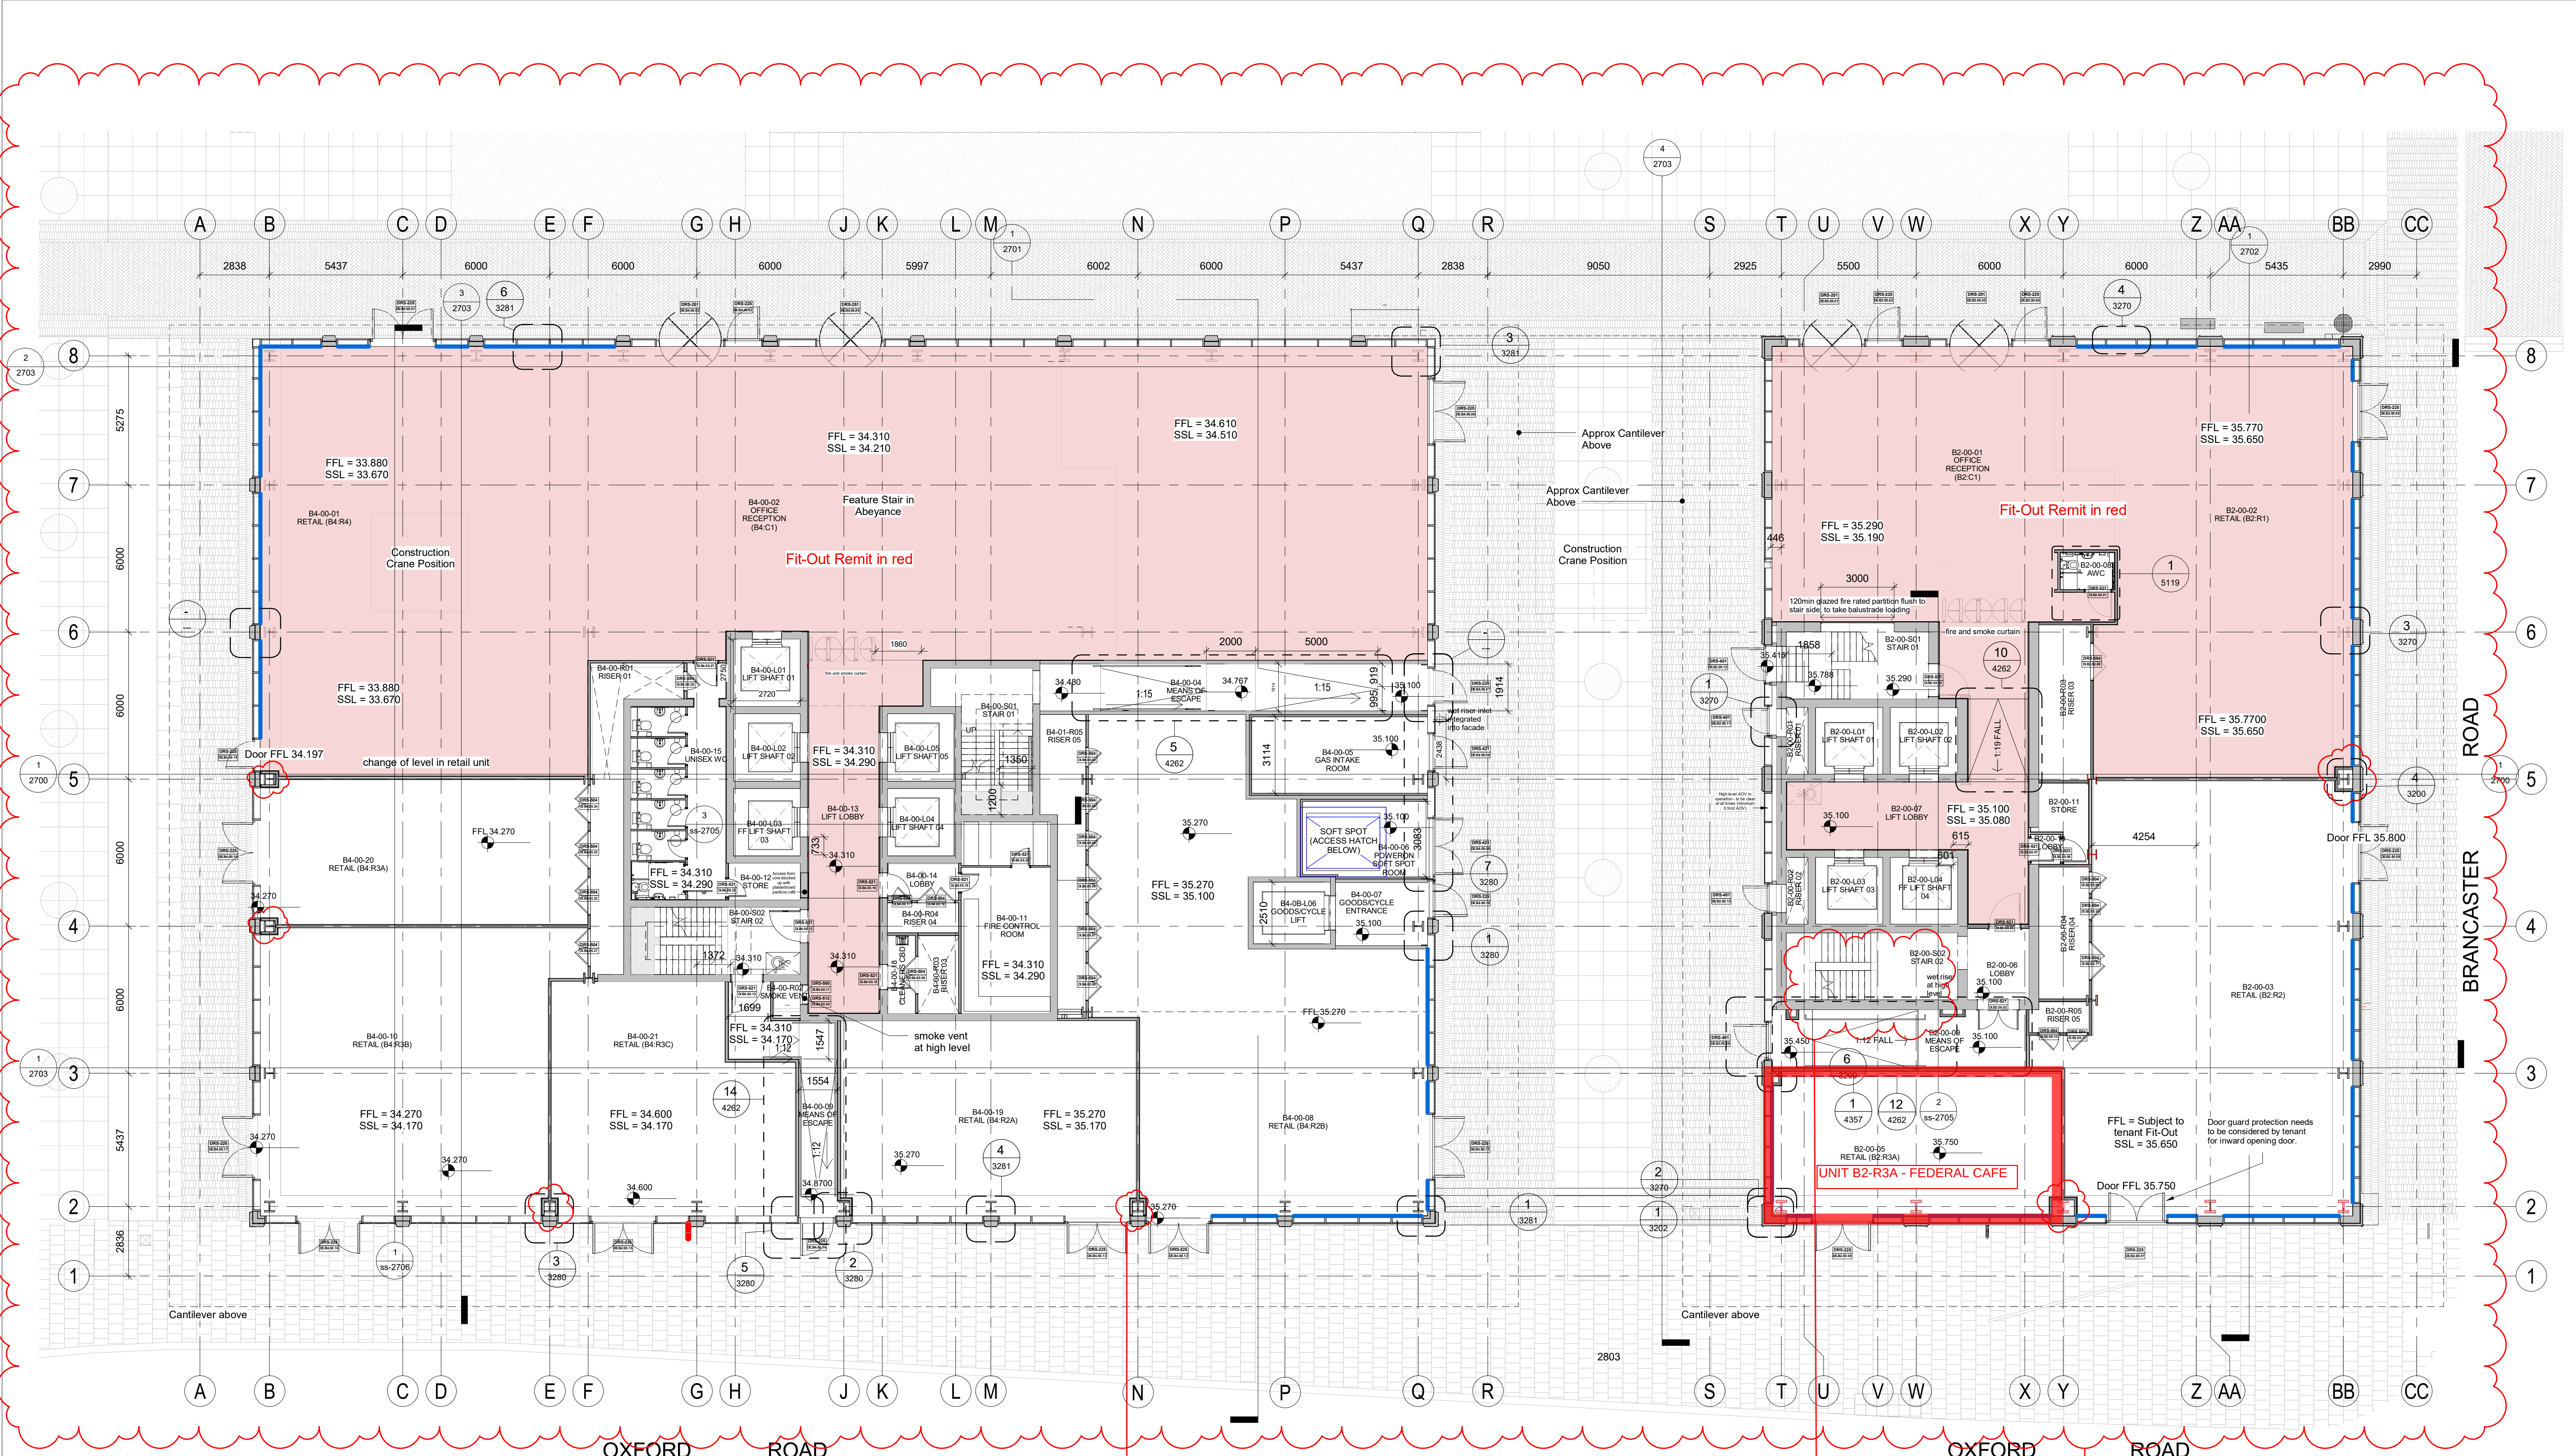

2100.1 LOG GA Plan
1: 125

GENERAL NOTES:


- Read in conjunction with general arrangement plans, sections, elevations, details, schedules, full specification, design risk register and Stage 5 Report.
- Any discrepancies in the specifications and drawings to be brought to the attention of the Architect.
- Note that any structure shown is based on Curtins' latest model (issued 01.05.2020).
- Note that any M&E shown is based on NGBailey's latest model (issued 14.05.2020).
- Issued for design intent only.
- For Subcontractor's Design Portion, please refer to subcontractors' drawings and documents.
- Read in conjunction with all consultants' drawings and documents.
- This drawing is copyrighted. Do not modify any element of this CAD drawing. Drawing only to be used for the purposes it was issued for.
- Dimensions are not to be scaled from this drawing. Use figured dimensions only. Do not scale from drawing. IF IN DOUBT, ASK. All dimensions to be checked on site.
- When this drawing is issued in pdf and dwg formats it is an uncontrolled version issued to enable the recipient to prepare their own documents/models/drawings for which they are solely responsible. It is based on background information current at the time of issue. Feilden Clegg Bradley Studios accepts no liability for any such alterations or additions to or discrepancies arising out of changes to such background information which occur to that information after it is issued by Feilden Clegg Bradley Studios.

NOTE: FINAL CONSTRUCTION STAGE ISSUE OF DESIGN INTENT. FOR OTHERS TO CONTINUE THEIR DESIGN. ALL DIMENSIONS TO BE CHECKED ON SITE.

Setting out for blinds required in accordance to BRUKL report.

Please Note:

- Door locations to be checked by BMT/Wind consultants.
- All outwards opening doors to have protective barriers as per Part K at thresholds subject to Building Control Approval. To be coordinated with Landscape Architect.

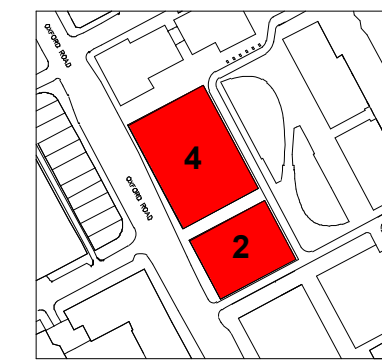

FeildenCleggBradleyStudios
LLP
London Office
Tottenham Street
London
W1T 4RG
t +44 20 7323 5737
e london@fcbstudios.com

Amendment	Date
C33 Stage 5 Update	01.06.2020
C34 Stage 5 Update	21.08.2020
C35 Final Construction Issue	16.09.2020
C36 Final Construction Issue	20.11.2020
C37 Final Construction Issue	26.11.2020
C38 Final Construction Issue	11.12.2020

DESIGN INTENT ONLY		Amendment
Job/Drawing No	CS-FCBS-24-0G-DR-A-2100	C38
Circle Square : Plots 2, 3 + 4		
LOG GA Plan		
Scale	As indicated @ A1	
Date	26/03/2018	
Drawn	London Studio	
All Dimensions to be checked on site		
Stage 4 Dwg Ref: 1813-FCBS-B2&4-0G-DR-A-2100 Rev P08		