


1. Dimensions to be confirmed with site inspection
2. Missing dimensions to be checked with site inspection

Gilbert WH75 louvre
RAL colour to match existing cladding

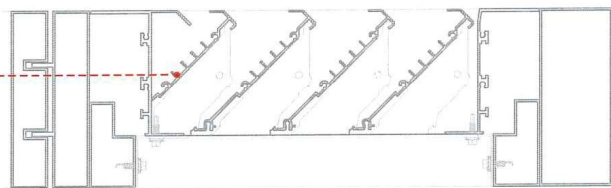

02	Partial elevation
DE102	SCALE 1:5

Partial elevation

SCALE 1:25

 MAFFEIS Engineering Maffeis Engineering s.p.a. Maffeis Engineering (UK) Limited 74 Wapine Street - W1U2SD London - UNITED KINGDOM Tel: 020 360 5555 Fax: 0203 504 1762/04 www.maffeis.it	Client Schroders	Project name MHBC-011 Manchester City Tower	Title PROPOSED ARRANGEMENT PARTIAL ELEVATION VERTICAL SECTION	Drawn by	DDM	Format	A3	Drawing number MHBC-011-DD-DE102
				Checked by	GG	Scale	1:5 - 1:25	
				Approved by	GB	Date	21/10/2021	Revision
								03