




1 Lower Ground Bay Study

3 Lower Ground Floor Bay Study - Plan

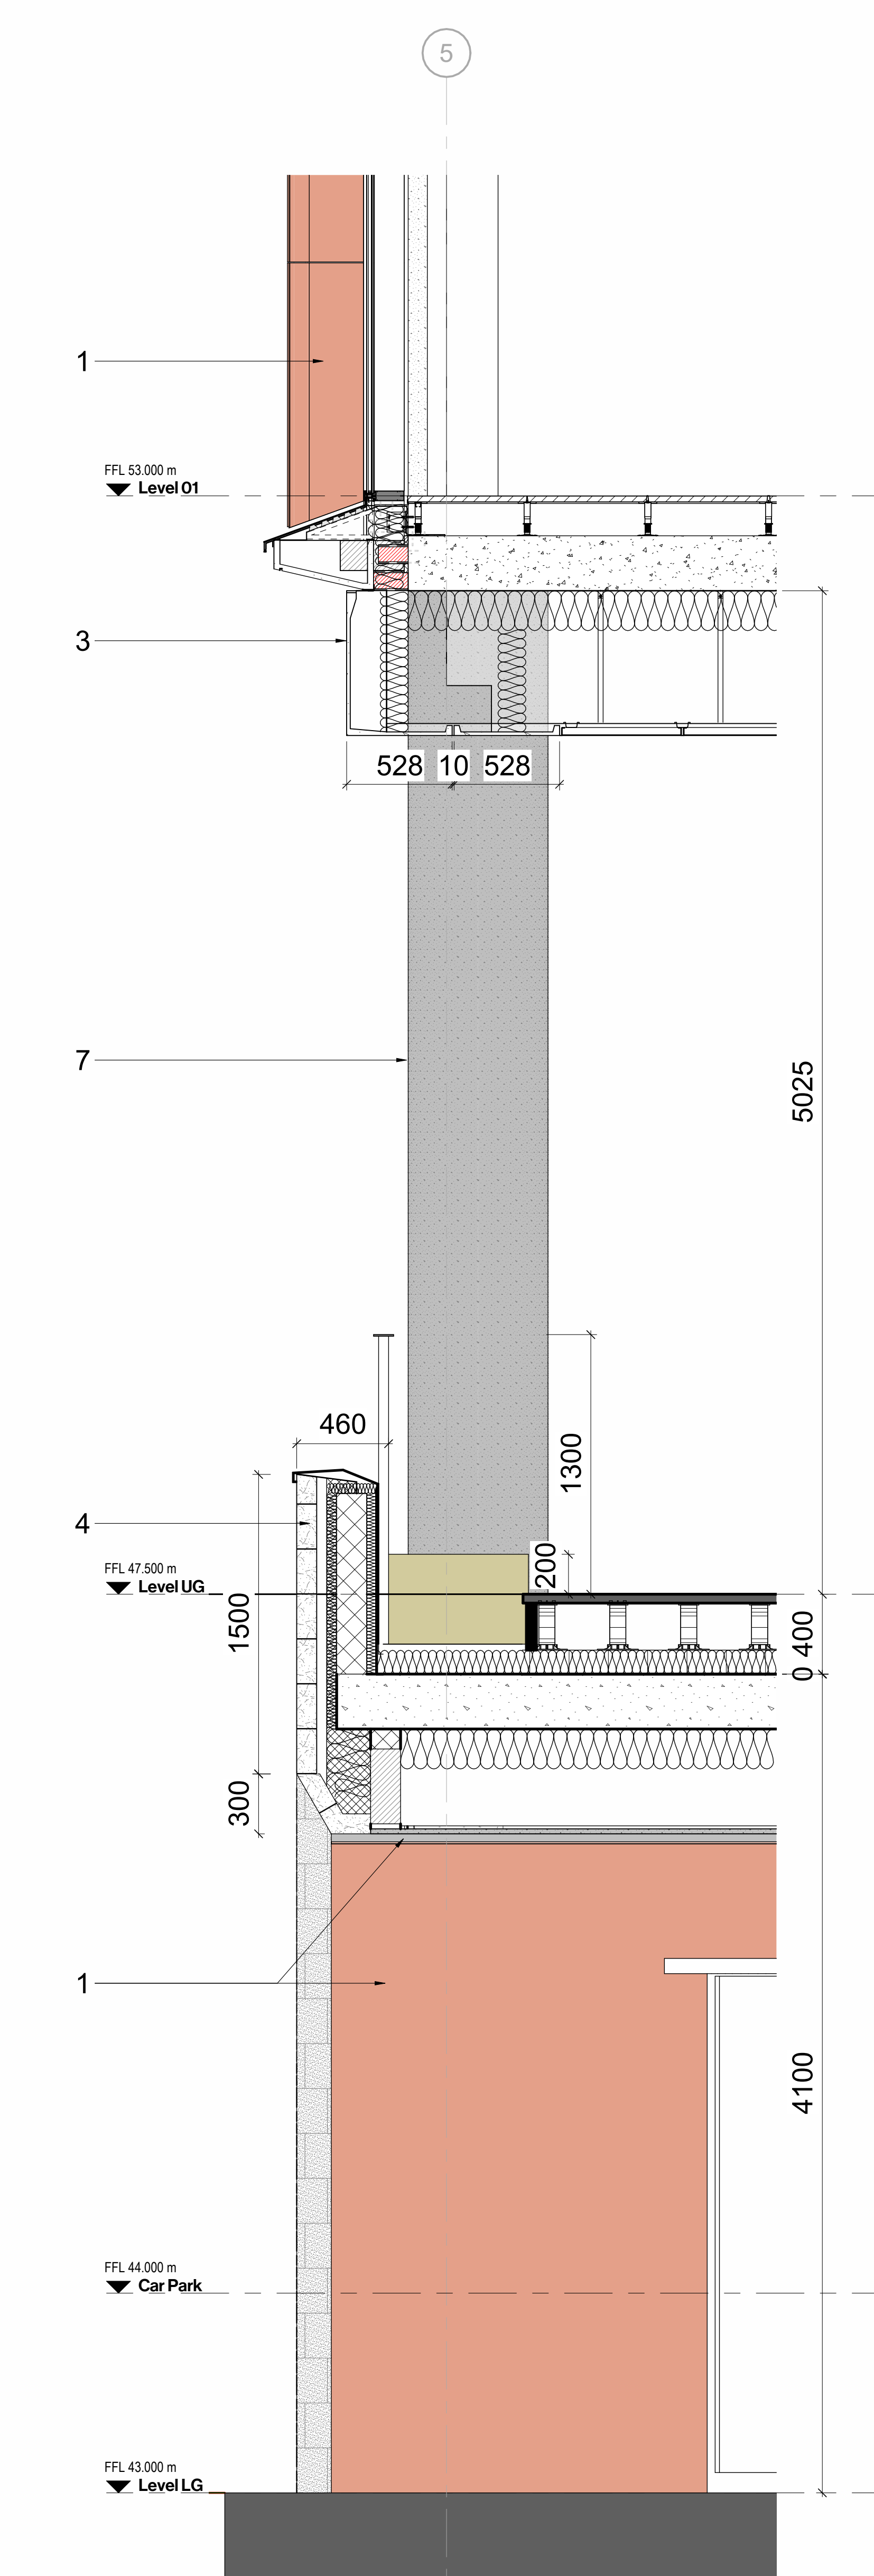

2 Lower Ground Bay Study - Section

Drawing Original Size
A0

Notes
Unless indicated, this drawing is for information only and should not be used for construction. Do not scale, use figures and dimensions only. All dimensions are checked on site. This drawing should be printed and read at the original size, as stated. Cartwright Pickard Architects accept no responsibility for errors that occur as a result of following this drawing at any other size.

Cartwright Pickard Architects prepared this drawing using Revit 2022 and does not accept liability for any loss or degradation of that information held in the drawing resulting from the transition from the original file format to any other file format or from the recipient's reading of it in any other program or at any other version of the program referred to above. Cartwright Pickard Architects accept no liability for use of this drawing by parties other than those for whom it was prepared or for purposes other than those for which it was prepared.

DWG Issues
When this drawing is issued in DWG format it is an uncontrolled version and is provided to enable the recipient to prepare their own documents/drawings for which it is solely responsible. It is based on background information current at the time of issue.

Cartwright Pickard Architects accept no liability for any alterations to, additions to or omissions from, or any changes to such background information which occur after it has been issued by Cartwright Pickard Architects.

MATERIAL KEY

- 1 Glazed Terracotta
- 2 Anodic PPC soft silver matt metallic aluminium sill
- 3 GRC
- 4 Yorkstone
- 5 Anodic powder coating - ie: Interpon Super Durable Polyester TGIC Free
- 6 Anodic Powder Coated - Louvre Panel
- 7 Exposed Concrete
- 8 Silver PPC louvres
- 9 Back Painted Glass panel
- 10 Glazed panel

Drawing Revisions				Check:
Date:	Rev:	Note:		
08.06.22	P01	Draft Planning Application	RO	
21.06.22	P02	Planning Issue	RO	
09.09.22	P03	Planning Issue	RO	

CARTWRIGHT
PICKARD

Client

MEPC

Project

947| Angel Square Plots 2 & 3

Building Name

Plot 2

Drawing Title

Bay Study - Lower Ground Floors

Scale

As indicated @ A0

Drawing Created

June 2022

Revision

P03

Drawing No.

947-CPA-P2-ZZ-DR-A-0800

London Office
Cartwright Pickard
25-26 Finsbury Way
London EC2A 1EX
Tel: 020 7556 5000

cartwrightpickard.com
© Cartwright Pickard Architects Ltd