

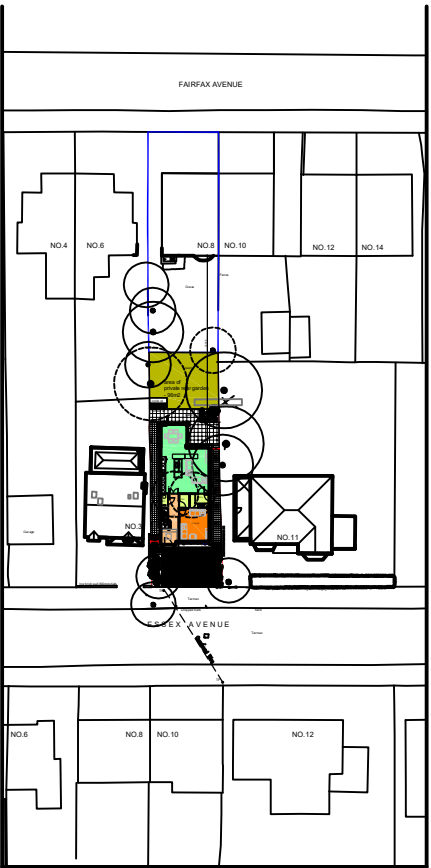


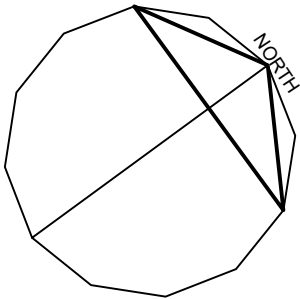


BLOCK PLAN 1:1000

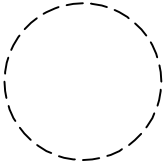

denotes tree to be removed

- boundary of 8 Fairfax Ave site 272m2
- boundary of application site 285m2

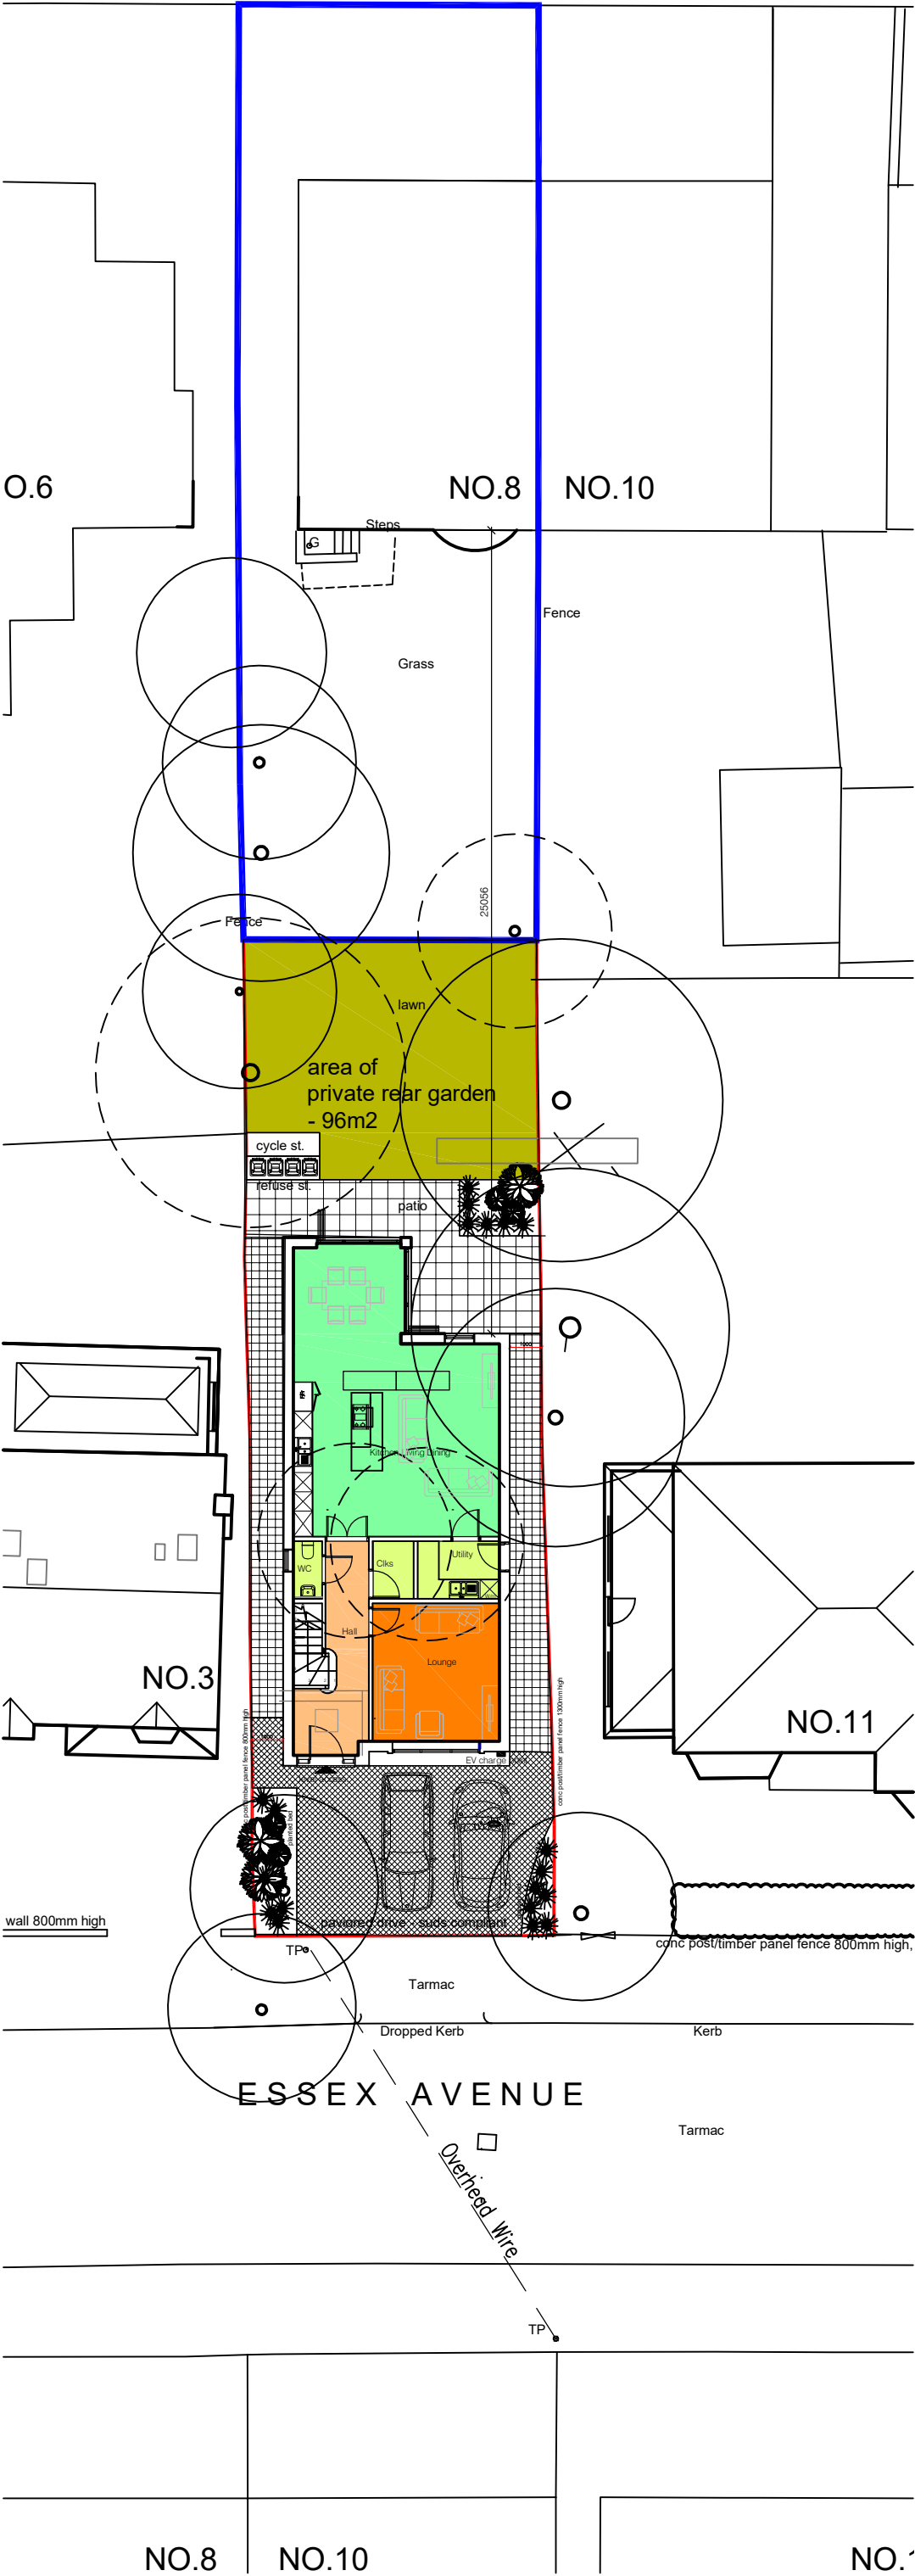

Revision	Date	Revision note	Notes