


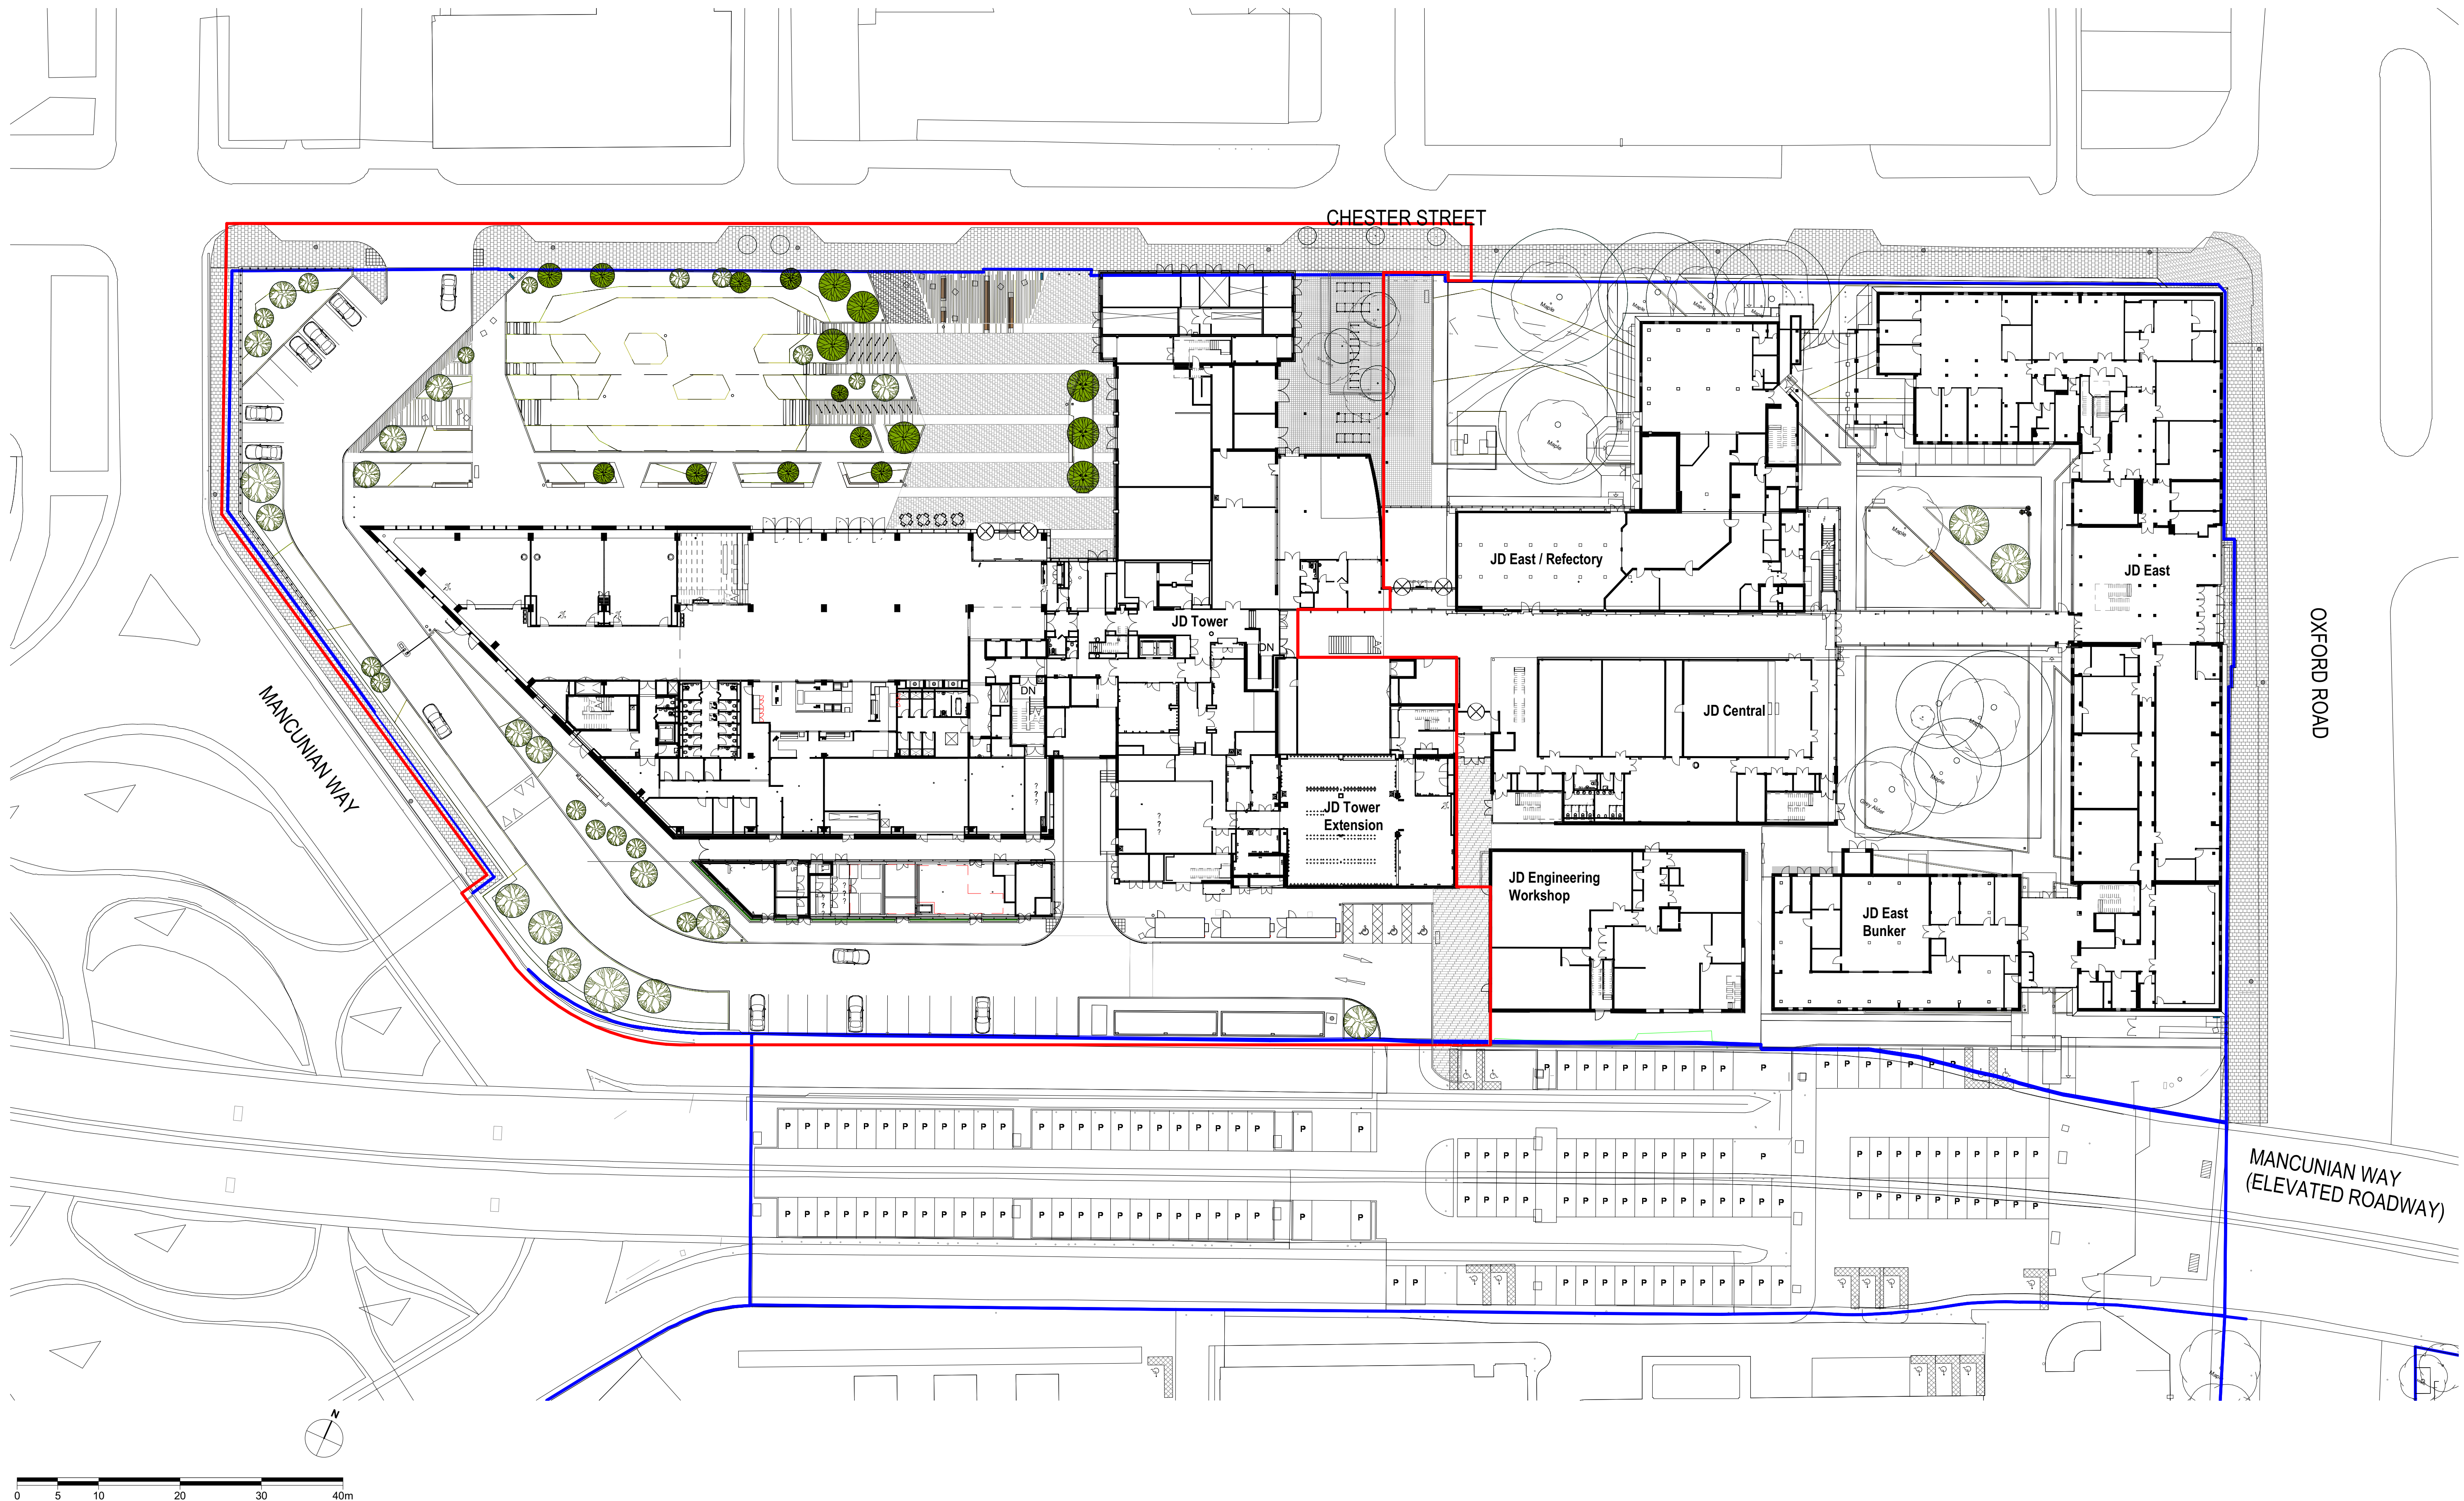

BUILDING DESIGN PARTNERSHIP SHALL HAVE NO RESPONSIBILITY FOR ANY USE MADE OF THIS DOCUMENT OTHER THAN FOR THAT WHICH IT WAS PREPARED AND ISSUED.

ALL DIMENSIONS SHOULD BE CHECKED ON SITE.

DO NOT SCALE FROM THIS DRAWING.

ANY DRAWING ERRORS OR DIVERGENCIES SHOULD BE BROUGHT TO THE ATTENTION OF BUILDING DESIGN PARTNERSHIP AT THE ADDRESS SHOWN BELOW.

DRAWINGS SHALL BE READ IN CONJUNCTION WITH THE FOLLOWING BEFORE WORK COMMENCES.

- THE CDM DESIGN ISSUES REGISTER
- THE BOP RISK SERIES OF DRAWINGS
- THE PROJECT CDM RISK REGISTER

NOTES

Site Location & Ownership

— Application Site Boundary


— Adjacent Sites in Ownership of Applicant

Blue lines confirming legal boundaries provided by Manchester Metropolitan University on 03/01/2019

Landscape configuration is indicative. Refer to separate Landscape Architects' Information

REVISION	DESCRIPTION	DRAWN	CHECKED	DATE

REVISION	DESCRIPTION	DRAWN	CHECKED	DATE
P06	Revised Planning Issue Red Boundary	JS	JD	19.08.22
P05	Revised Planning Issue Red Boundary	JS	JD	16.08.22
P04	Revised Planning Issue	LA	MR	28.02.20
P03	Revised Planning Issue	DE	MR	18.12.19
P02	Planning Issue	DE	MR	11.12.19
P01	WIP First Issue	DE	MR	15.11.19

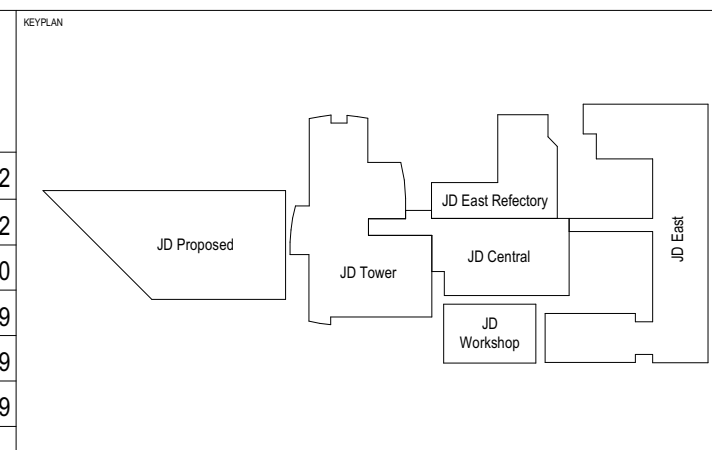

11 Ducie Street
PO Box 85
Piccadilly Basin
Manchester
M60 3JA
United Kingdom

T +44 (0)161 828 2200
www.bdp.com

PROJECT TITLE	PROJECT CLASSIFICATION	RELIABILITY
Science and Engineering Building	Commercial In Confidence	As indicated
BDP JOB NUMBER P2008524		
DRAWING TITLE Site Location Plan		
DRAWING NUMBER 1338B-BDP-YY-GF-DR-A-200003		
DATE FIRST ISSUED 15/11/19		
VERSION P06		