


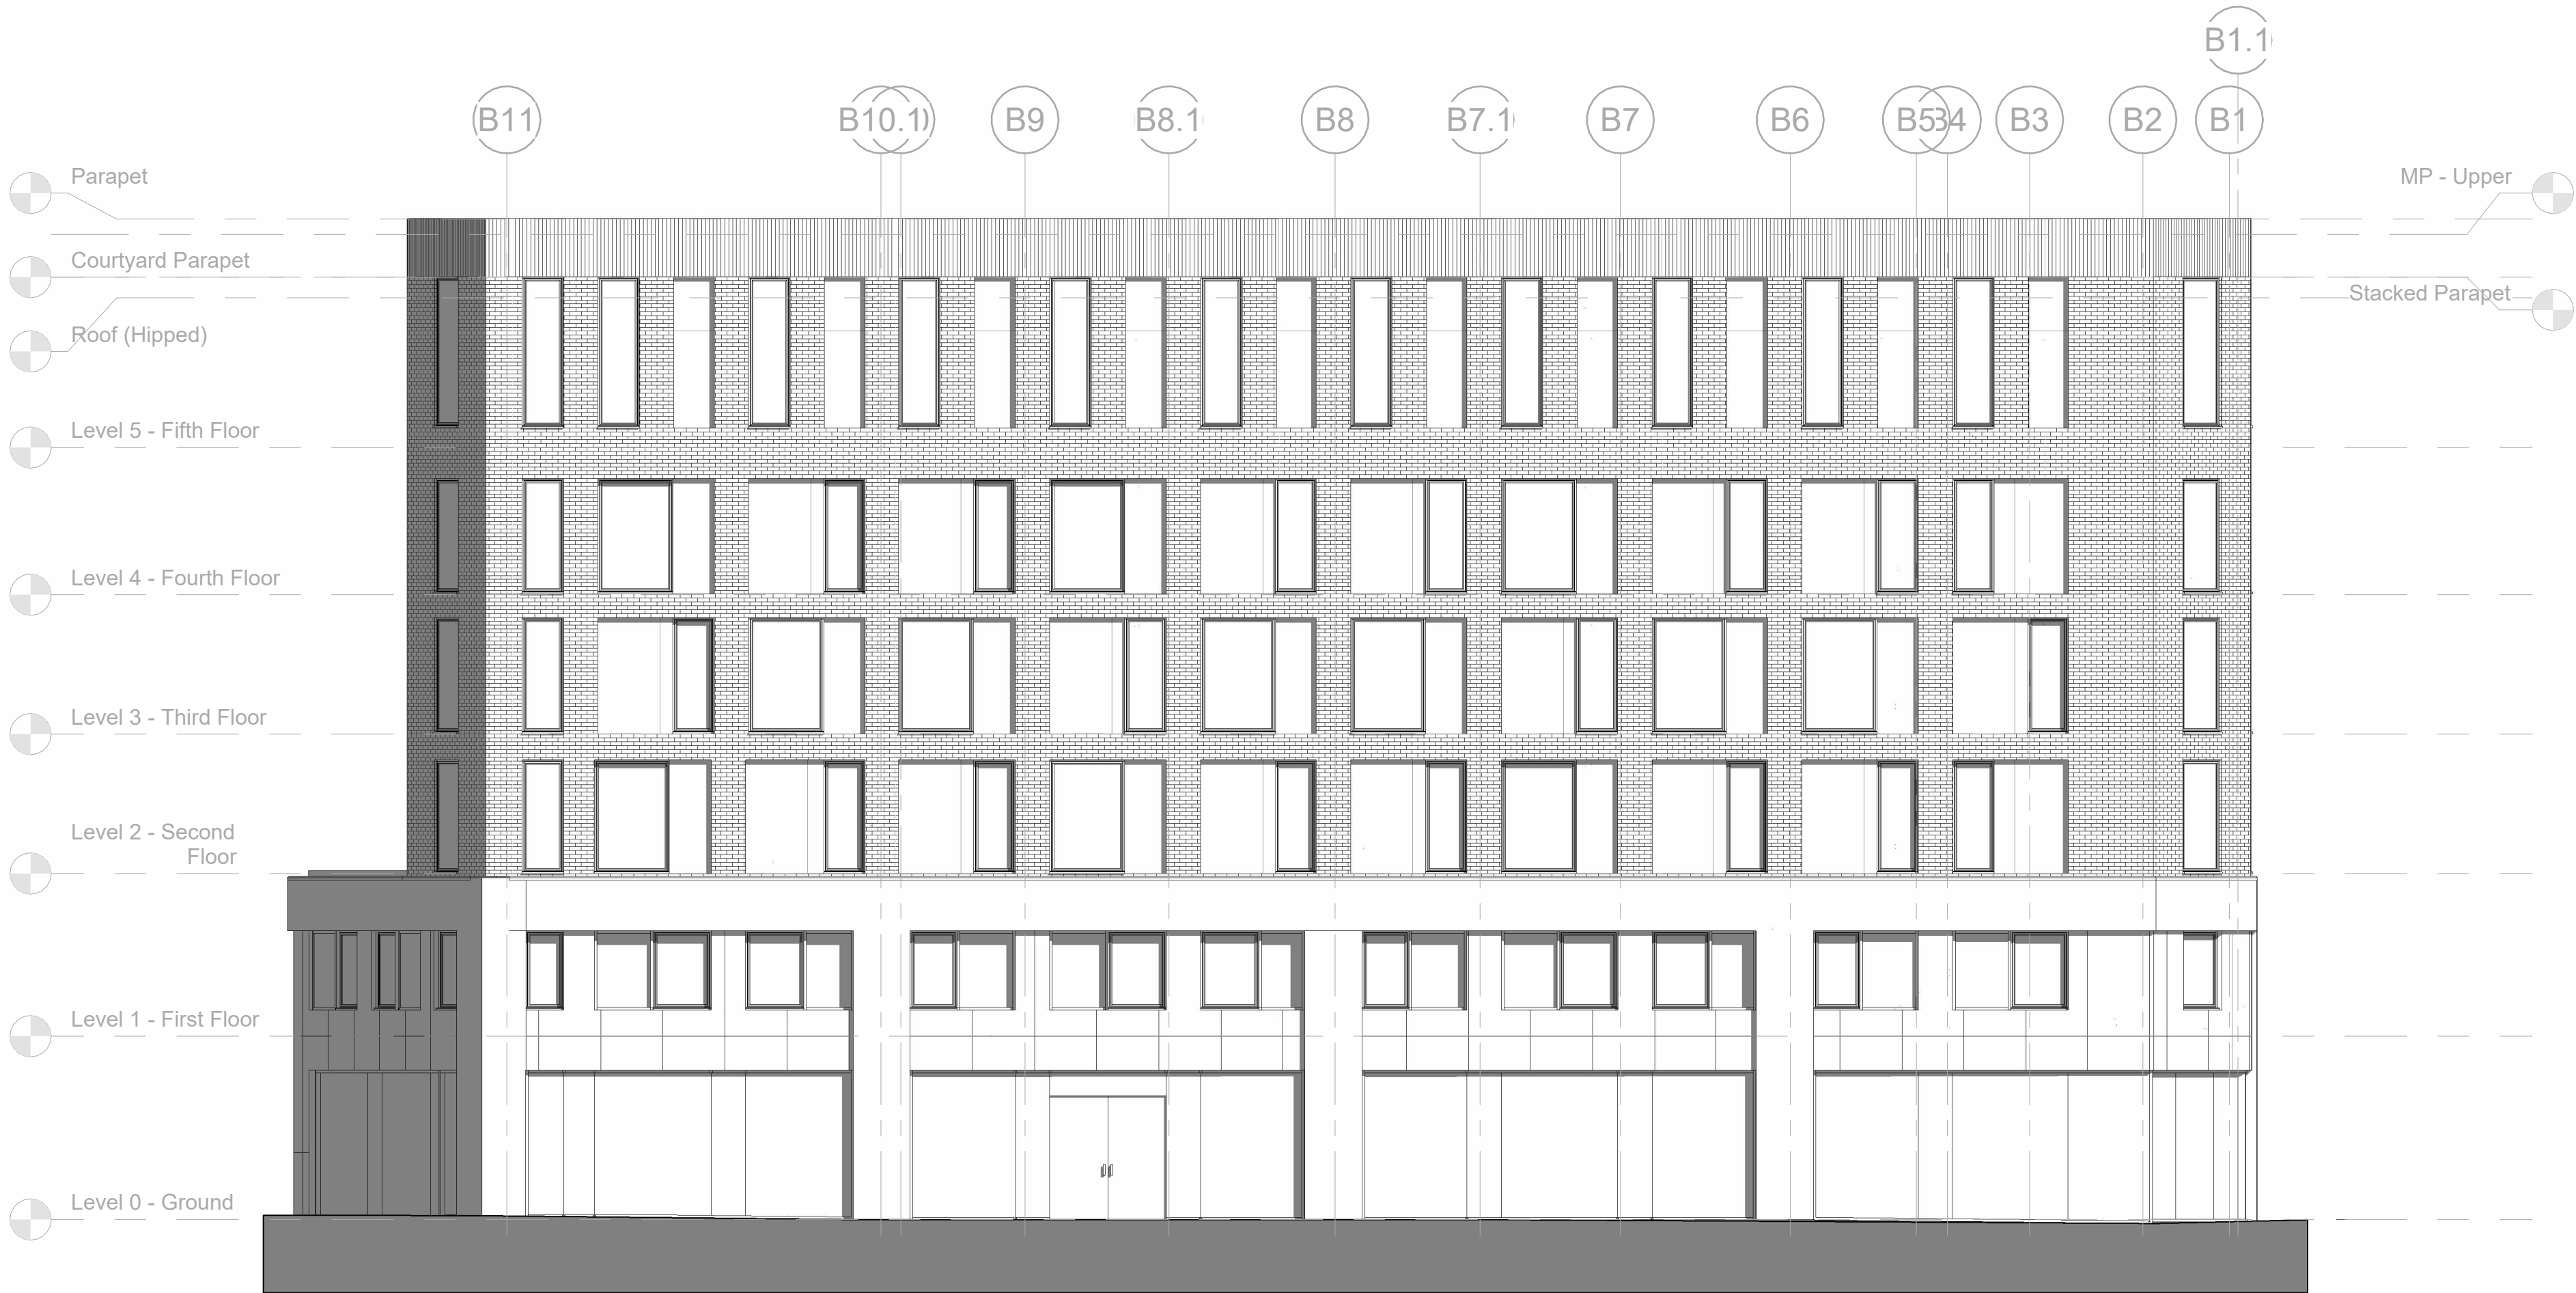

Existing Stockport Road Elevation
1 : 100