


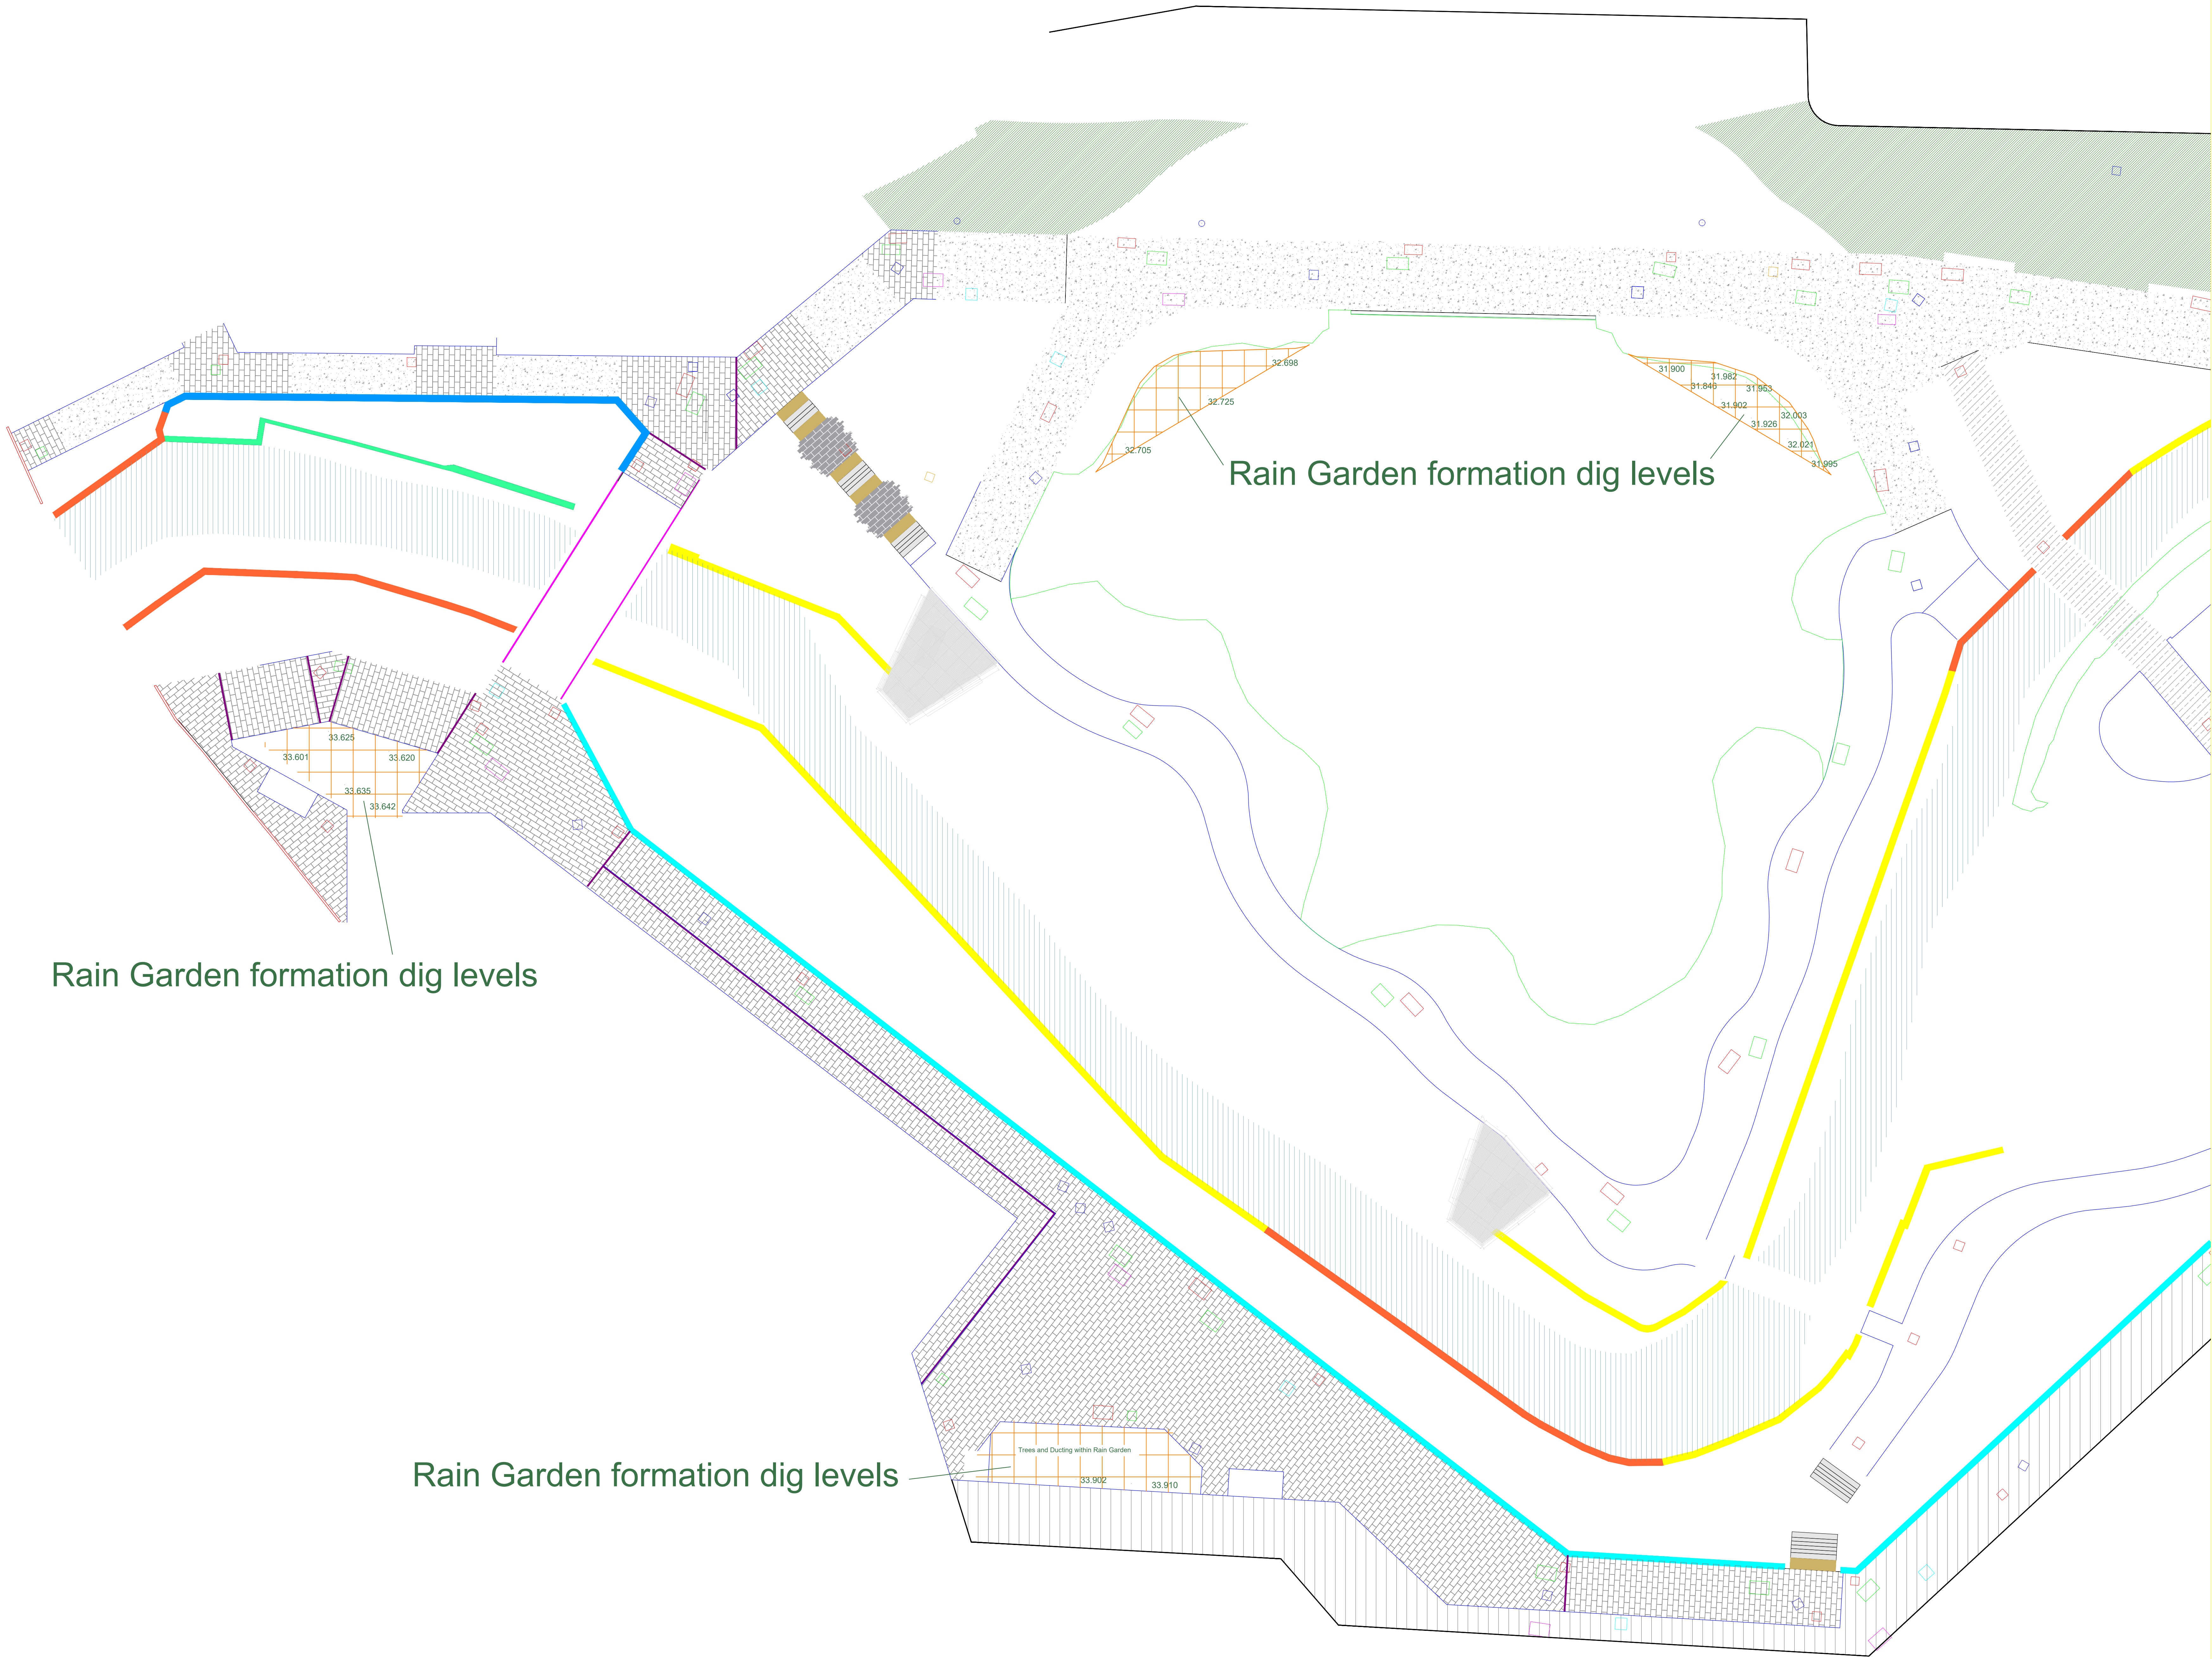

NOTES

1. Do not scale from this drawing.

REV	DATE	REVISION DETAILS	INITIALS



PROJECT:
MAYFIELD_CIVILS

TITLE:
Rain_Garden_Dig_Levels

SCALE @ A1:	DRAWN:	DATE:
NTS	JR	FEB2022

JOB No:	DRAWING No:	REVISION:
C0417	RG001	0