


Proposed works

1. Green ceramic wall tiles, to inside of toilets upto a height of 2m, above 2m wall to be stucco plaster finish.
2. All other partitions and ceiling finishes in white satin emulsion paint.

READ DRAWING IN CONJUNCTION WITH THE ARCHITECTS CONCEPT DESIGN WORKBOOK 01

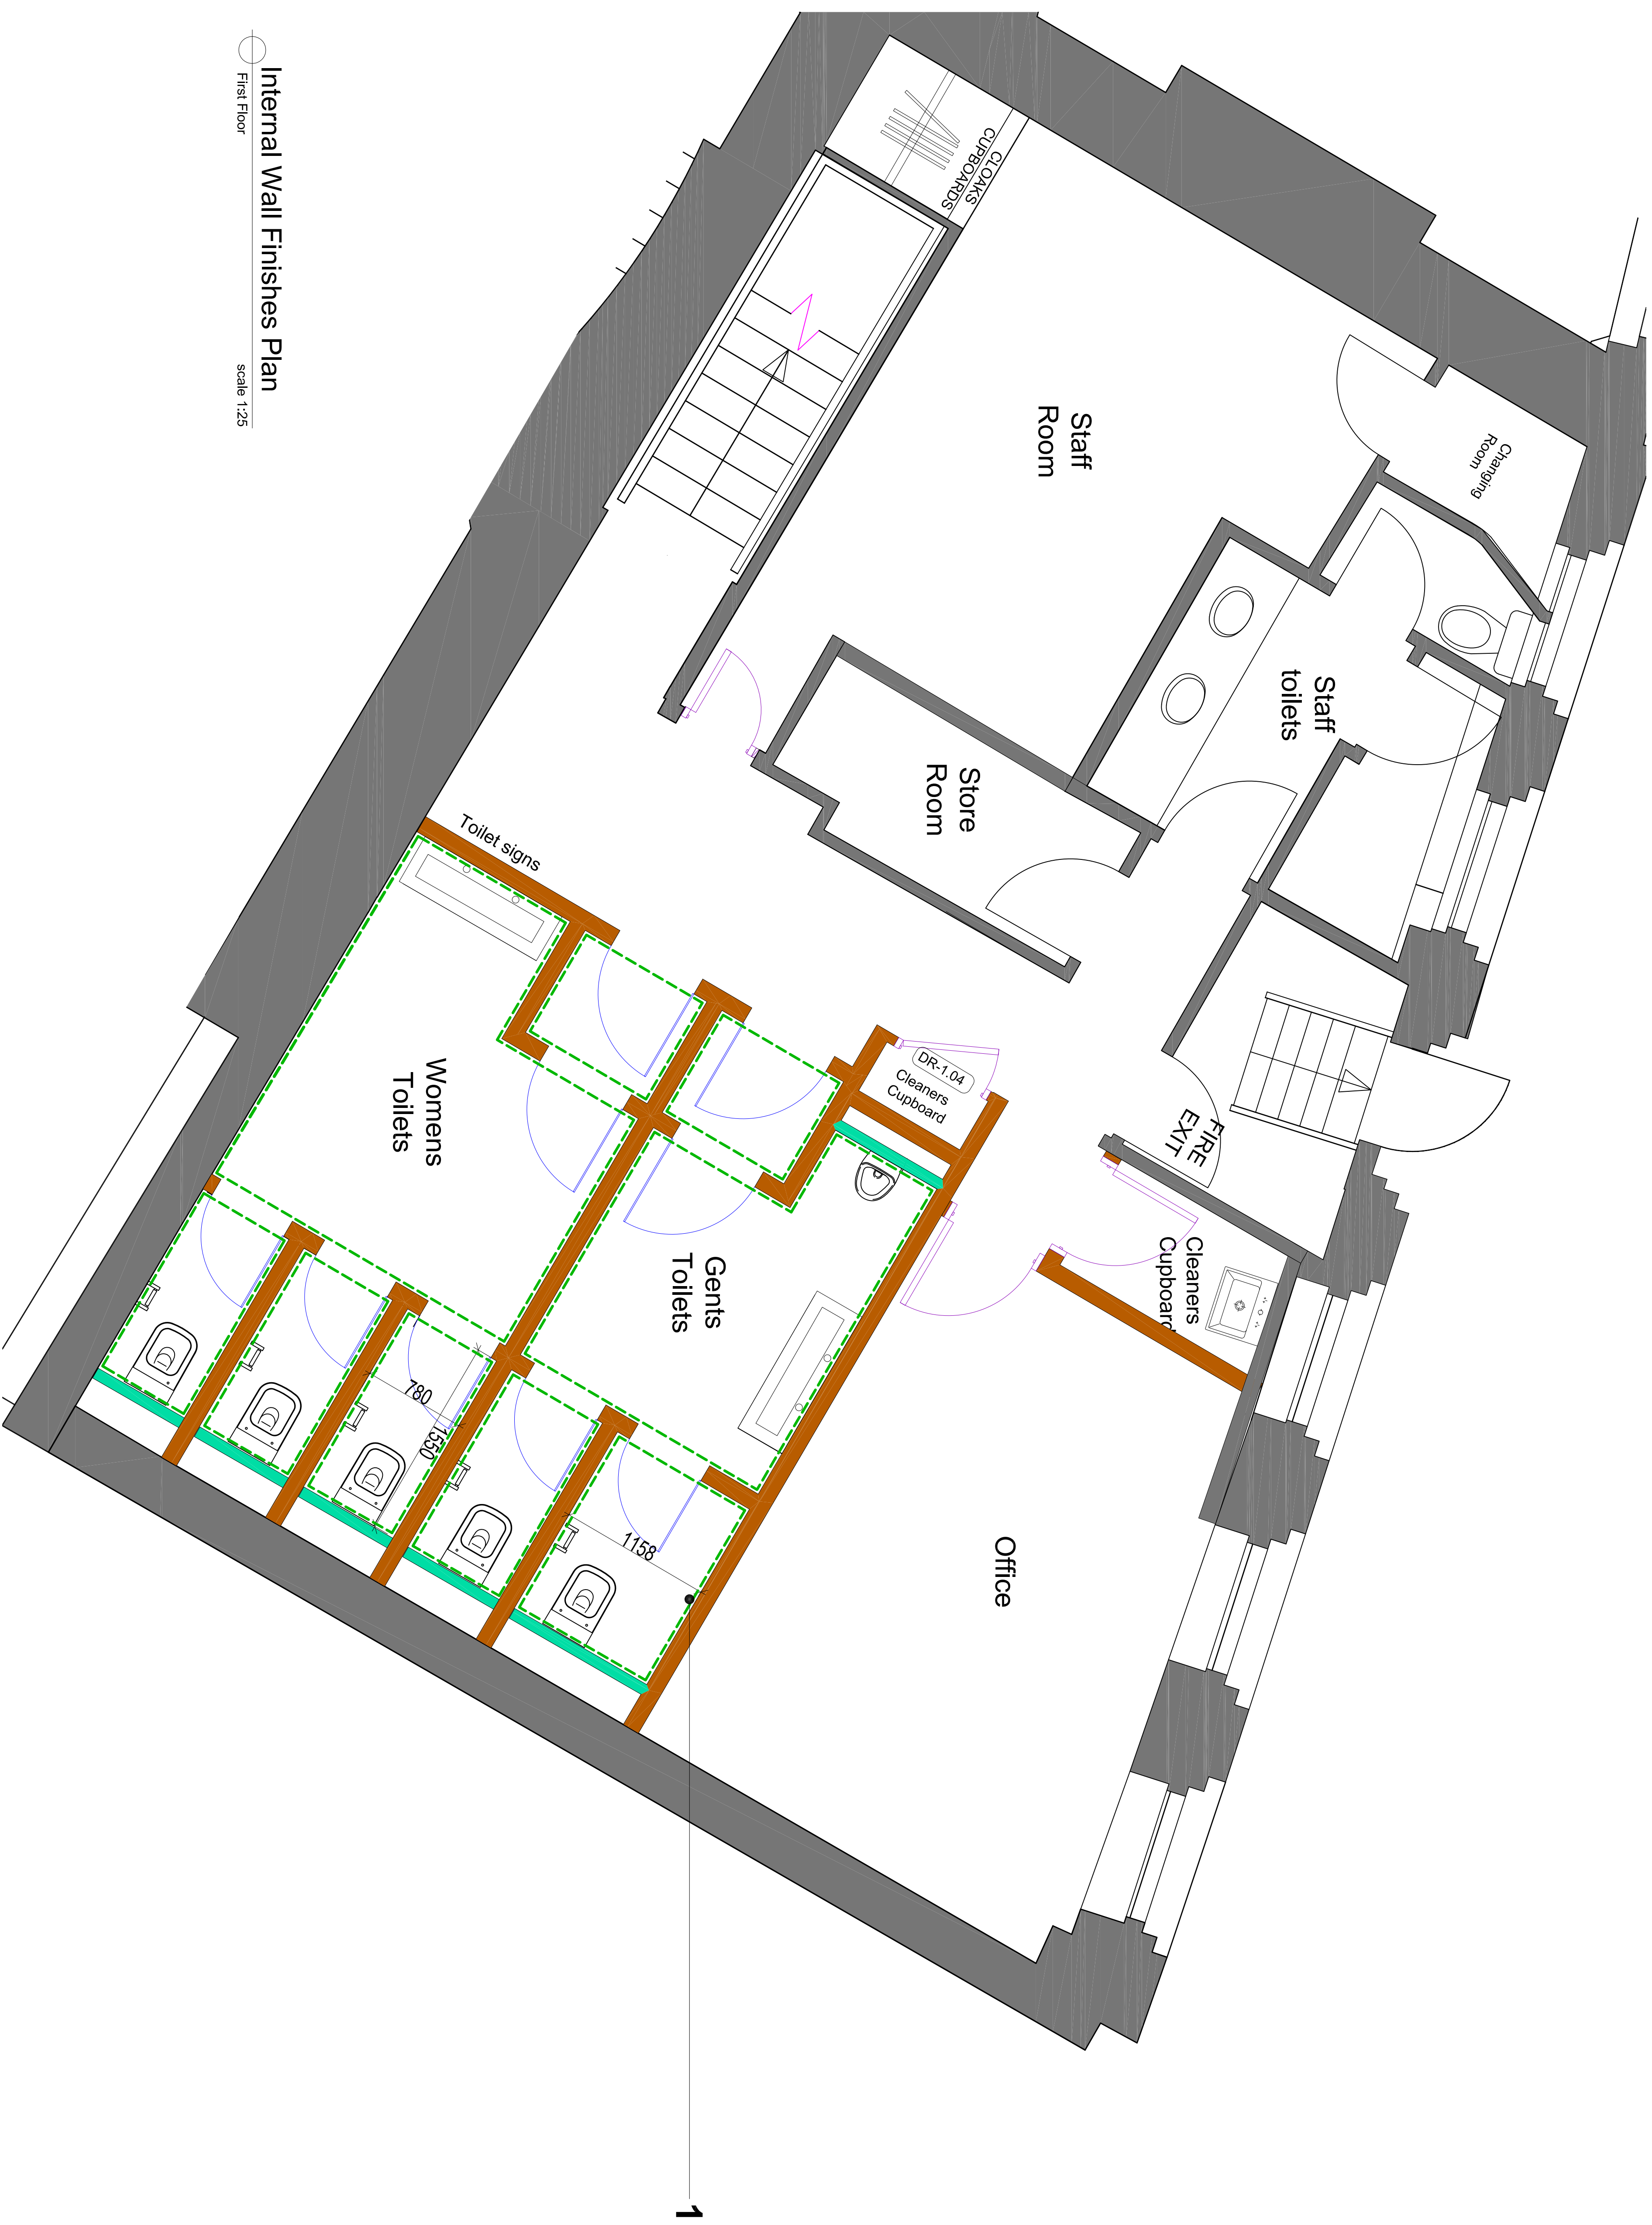

Internal Wall Finishes Plan

First Floor scale 1:25

CLIENT:	BUILDING:	DRAWING TITLE:	DRAWN BY:	DATE:	SIZE:	REV:
Armenian Experience	Victoria Building Albert Square Manchester	Internal Wall Finishes Plan First Floor	James C Scott	July 2022	A1	
			DWG No: C8S_10186.1.17	SCALE: 1:25	DOC FOR: planning	



COPYRIGHT - The copyright in this drawing is vested in Cubed Studio Ltd and no licence or assignment of any kind has been, or is, granted to any third party whether by provision of copies or originals or the drawings or otherwise unless otherwise agreed in writing. DO NOT SCALE FROM THIS DRAWING

BUILDING APPRAISAL | HUMAN-CENTERED DESIGN | SPACE PLANNING | INTERIOR DESIGN & ARCHITECTURE | BRAND & IDENTITY | FURNITURE & ACCESSORIES | 3D VISUALISATION | PROJECT MANAGEMENT

0161 849239

✉ info@cube8studio.com

 studio 427, The Mets, Mcr

Black & White Bld, London

www.cube8studio.com

