



○ CREATIVE ARCHITECTURE LIMITED  
■ THIS DRAWING IS THE SUBJECT OF COPYRIGHT WHICH VESTS IN CREATIVE ARCHITECTURE LIMITED. IT IS AN INFRINGEMENT OF COPYRIGHT TO REPRODUCE THIS DRAWING, BY WHATEVER MEANS, INCLUDING ELECTRONIC, WITHOUT THE EXPRESS WRITTEN CONSENT OF CREATIVE ARCHITECTURE LIMITED WHICH RESERVES ALL ITS RIGHTS  
CREATIVE ARCHITECTURE LIMITED ASSERTS ITS RIGHTS TO BE IDENTIFIED AS THE AUTHOR OF THIS DESIGN  
■ DRAWING NOT TO BE SCALED.  
■ REPORT ERRORS & OMISSIONS TO ARCHITECT.  
■ CHECK ALL DIMENSIONS ON SITE  
■ DRAWING TO BE READ IN CONJUNCTION WITH THE HEALTH AND SAFETY PLAN AND ALL RELEVANT RISK ASSESSMENTS

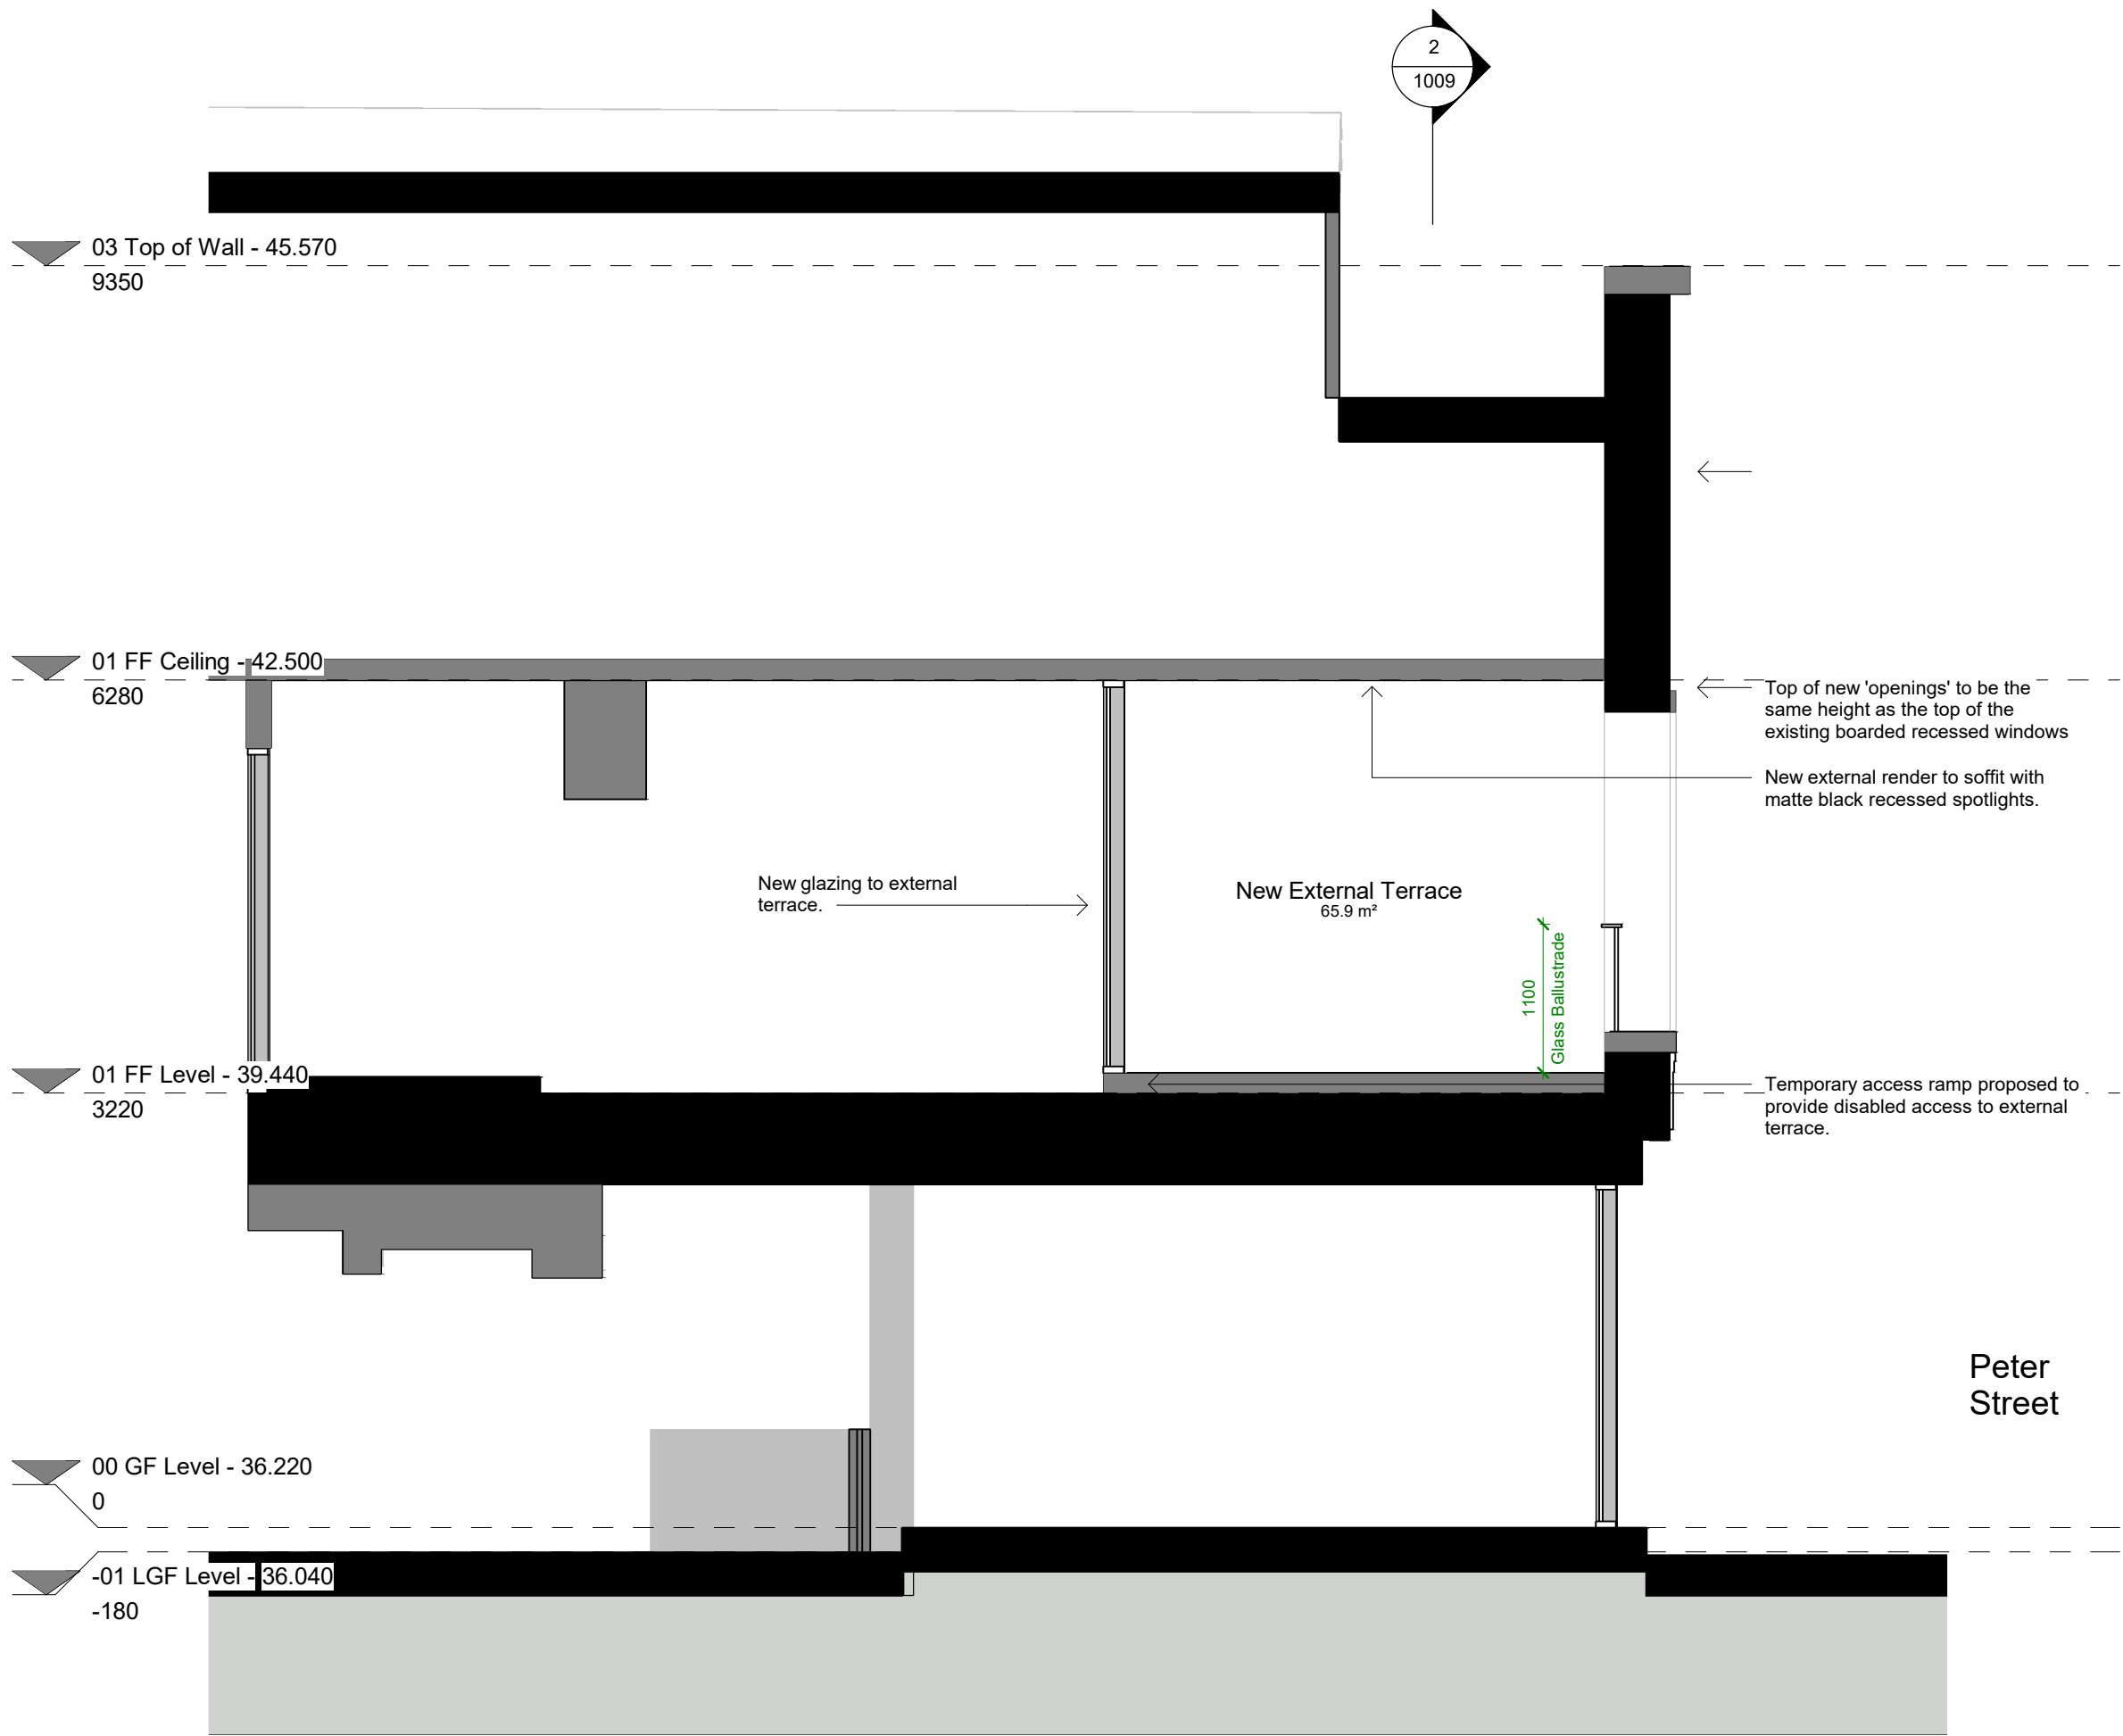

Section AA  
1 : 50

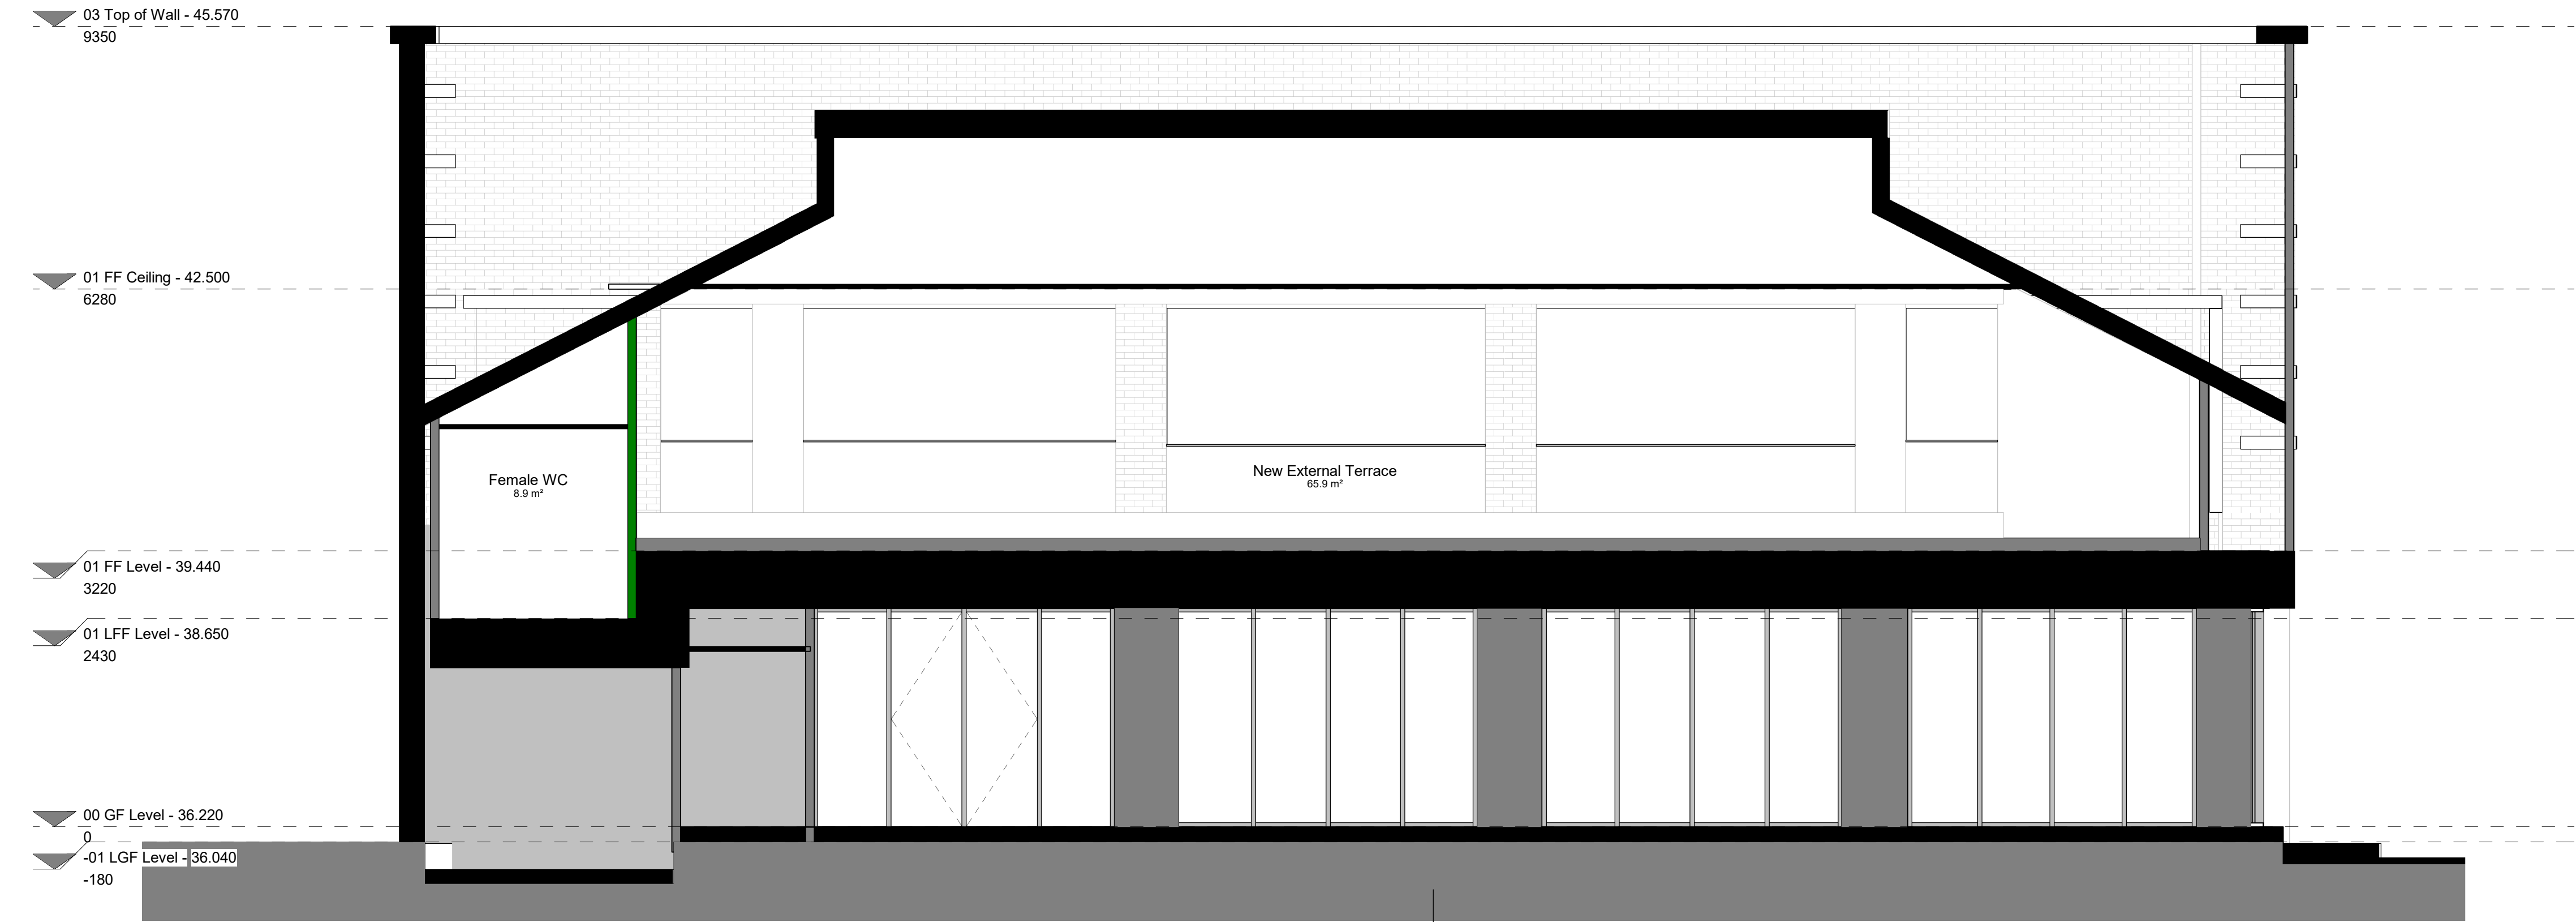

Section BB  
1 : 50

A 22.08.22 CA Amendments following conservation officers feedback AH

REV. DATE DRN. CHKD.

PROJECT  
23 Peter Street, Manchester

CLIENT  
PB Manchester Ltd

DRAWING  
Proposed Sections

SCALE 1 : 50 SHEET SIZE @ A1 DRAWN AH CHECKED CA DATE 26.07.22

CREATIVE ARCHITECTURE  
A: 1 The Long Stables, Rochdale Rd, Denshaw, OL3 5UE  
T: 07788 200 255  
E: adam@creativearchitectureltd.co.uk  
W: www.creativearchitectureltd.co.uk

JOB No 21-061 DRAWING No 1009 REVISION A  
STATUS Planning

