




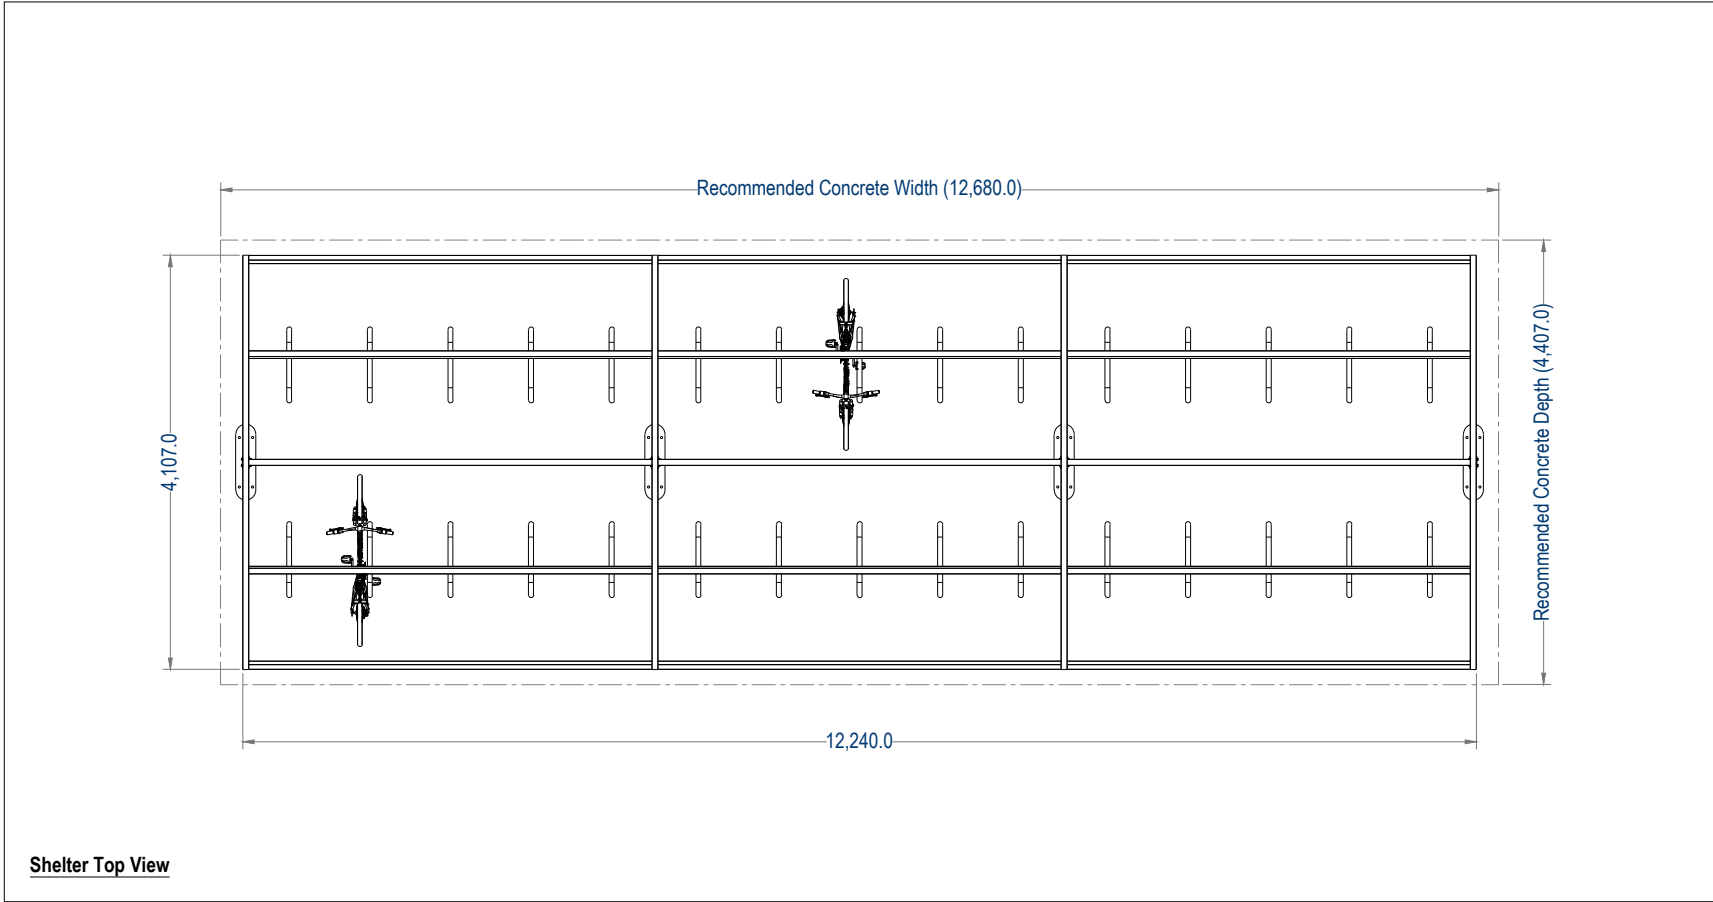


Shelter Top View

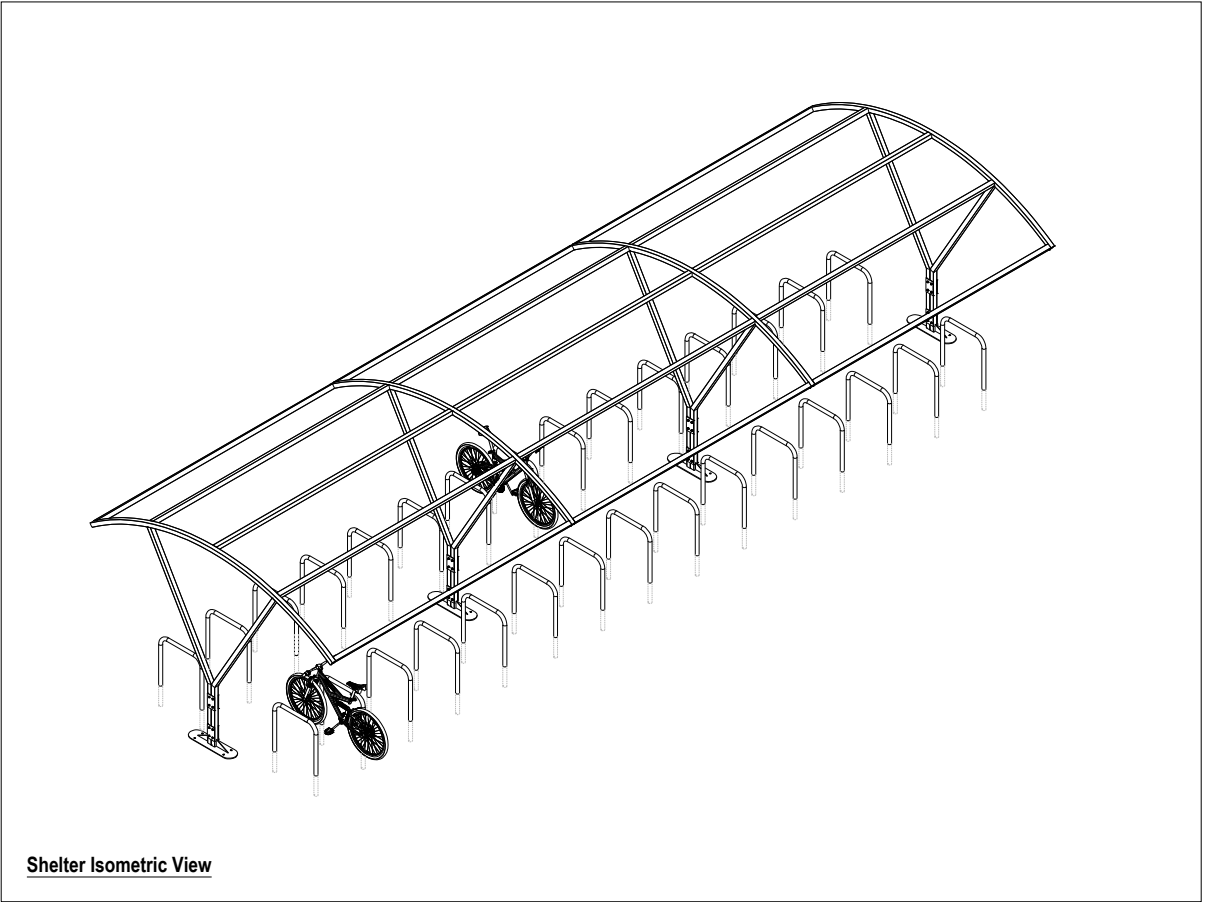

Shelter Isometric View

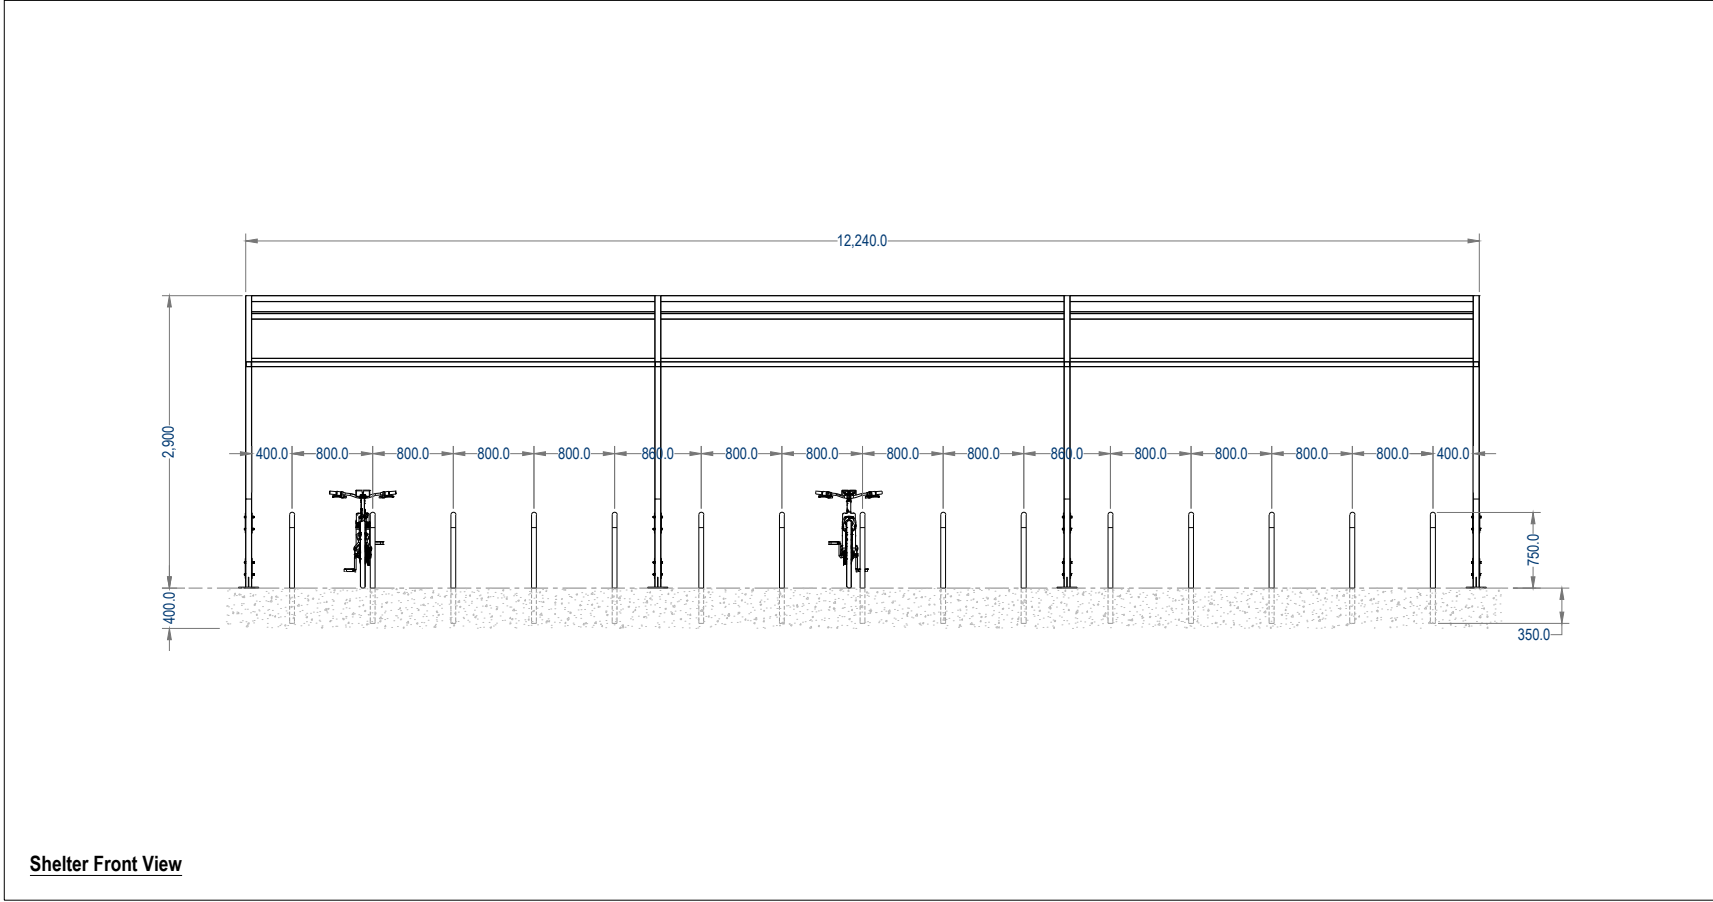

Shelter Front View

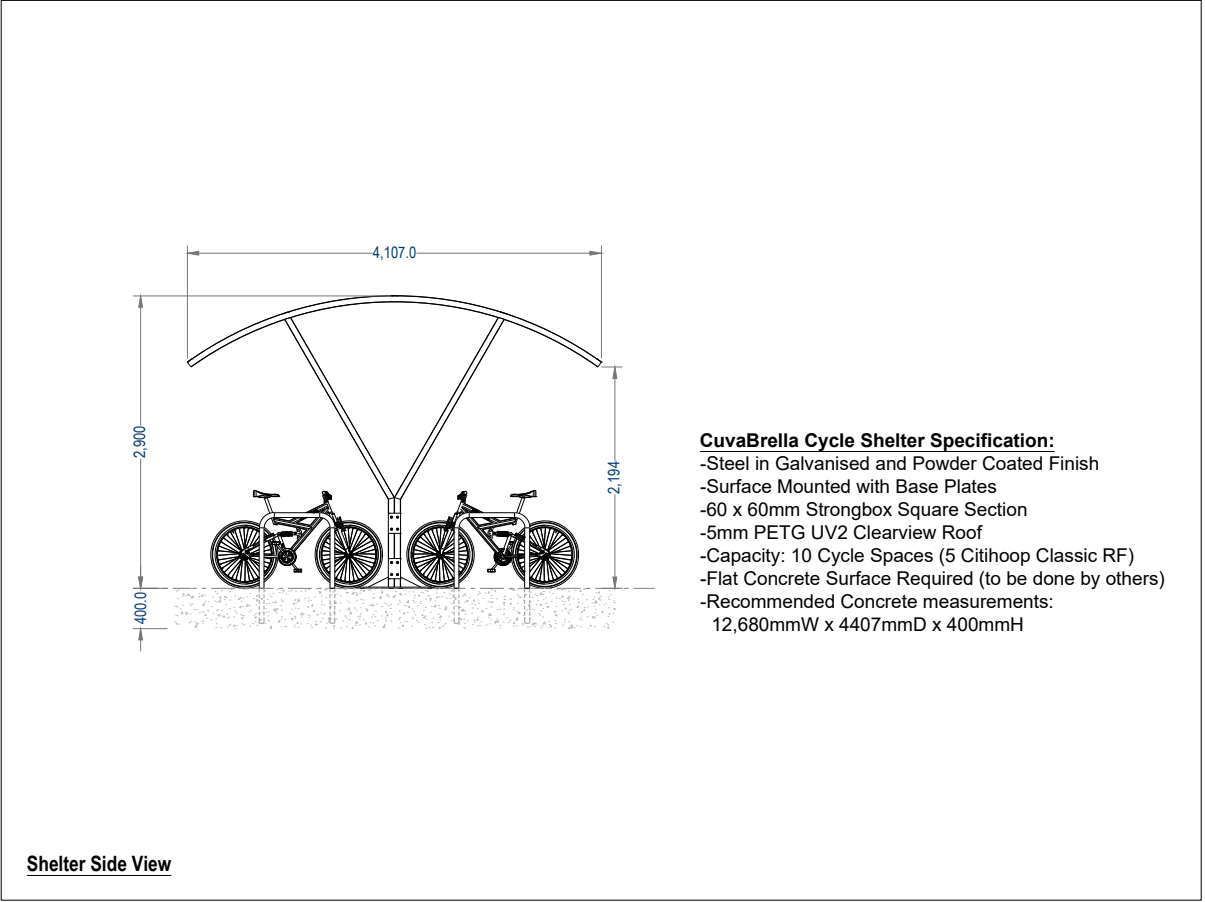

Shelter Side View

- CUvaBrella Cycle Shelter Specification:**
- Steel in Galvanised and Powder Coated Finish
 - Surface Mounted with Base Plates
 - 60 x 60mm Strongbox Square Section
 - 5mm PETG UV2 Clearview Roof
 - Capacity: 10 Cycle Spaces (5 Citihoop Classic RF)
 - Flat Concrete Surface Required (to be done by others)
 - Recommended Concrete measurements:
12,680mmW x 4407mmD x 400mmH

				Project	Customer	Material	Finish	Designed by	AA	Title	Sheet			
				BELLE VUE CO-OP ACADEMY	SIR ROBERT McALPINE			Checked by	AB		CUVABRELLA CYCLE SHELTER 60 CYCLE SPACES	1		
				-Do not scale -All dimensions in millimetres -Do not manually alter CAD drawings 				Scale @ A3	1:40			1		
								Date	20/06/22					
A	20-06-2022	Preliminary Issue												
Rev	Date	Revision details								Drawing No.	Rev			
										BSS-P-21471-90-002	A			