
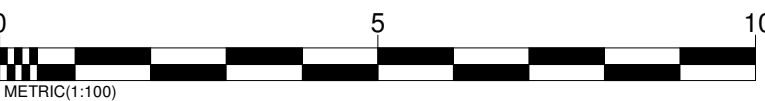


PROPOSED HIGH LEVEL ELEVATION SECTION A
Scale: 1 : 20

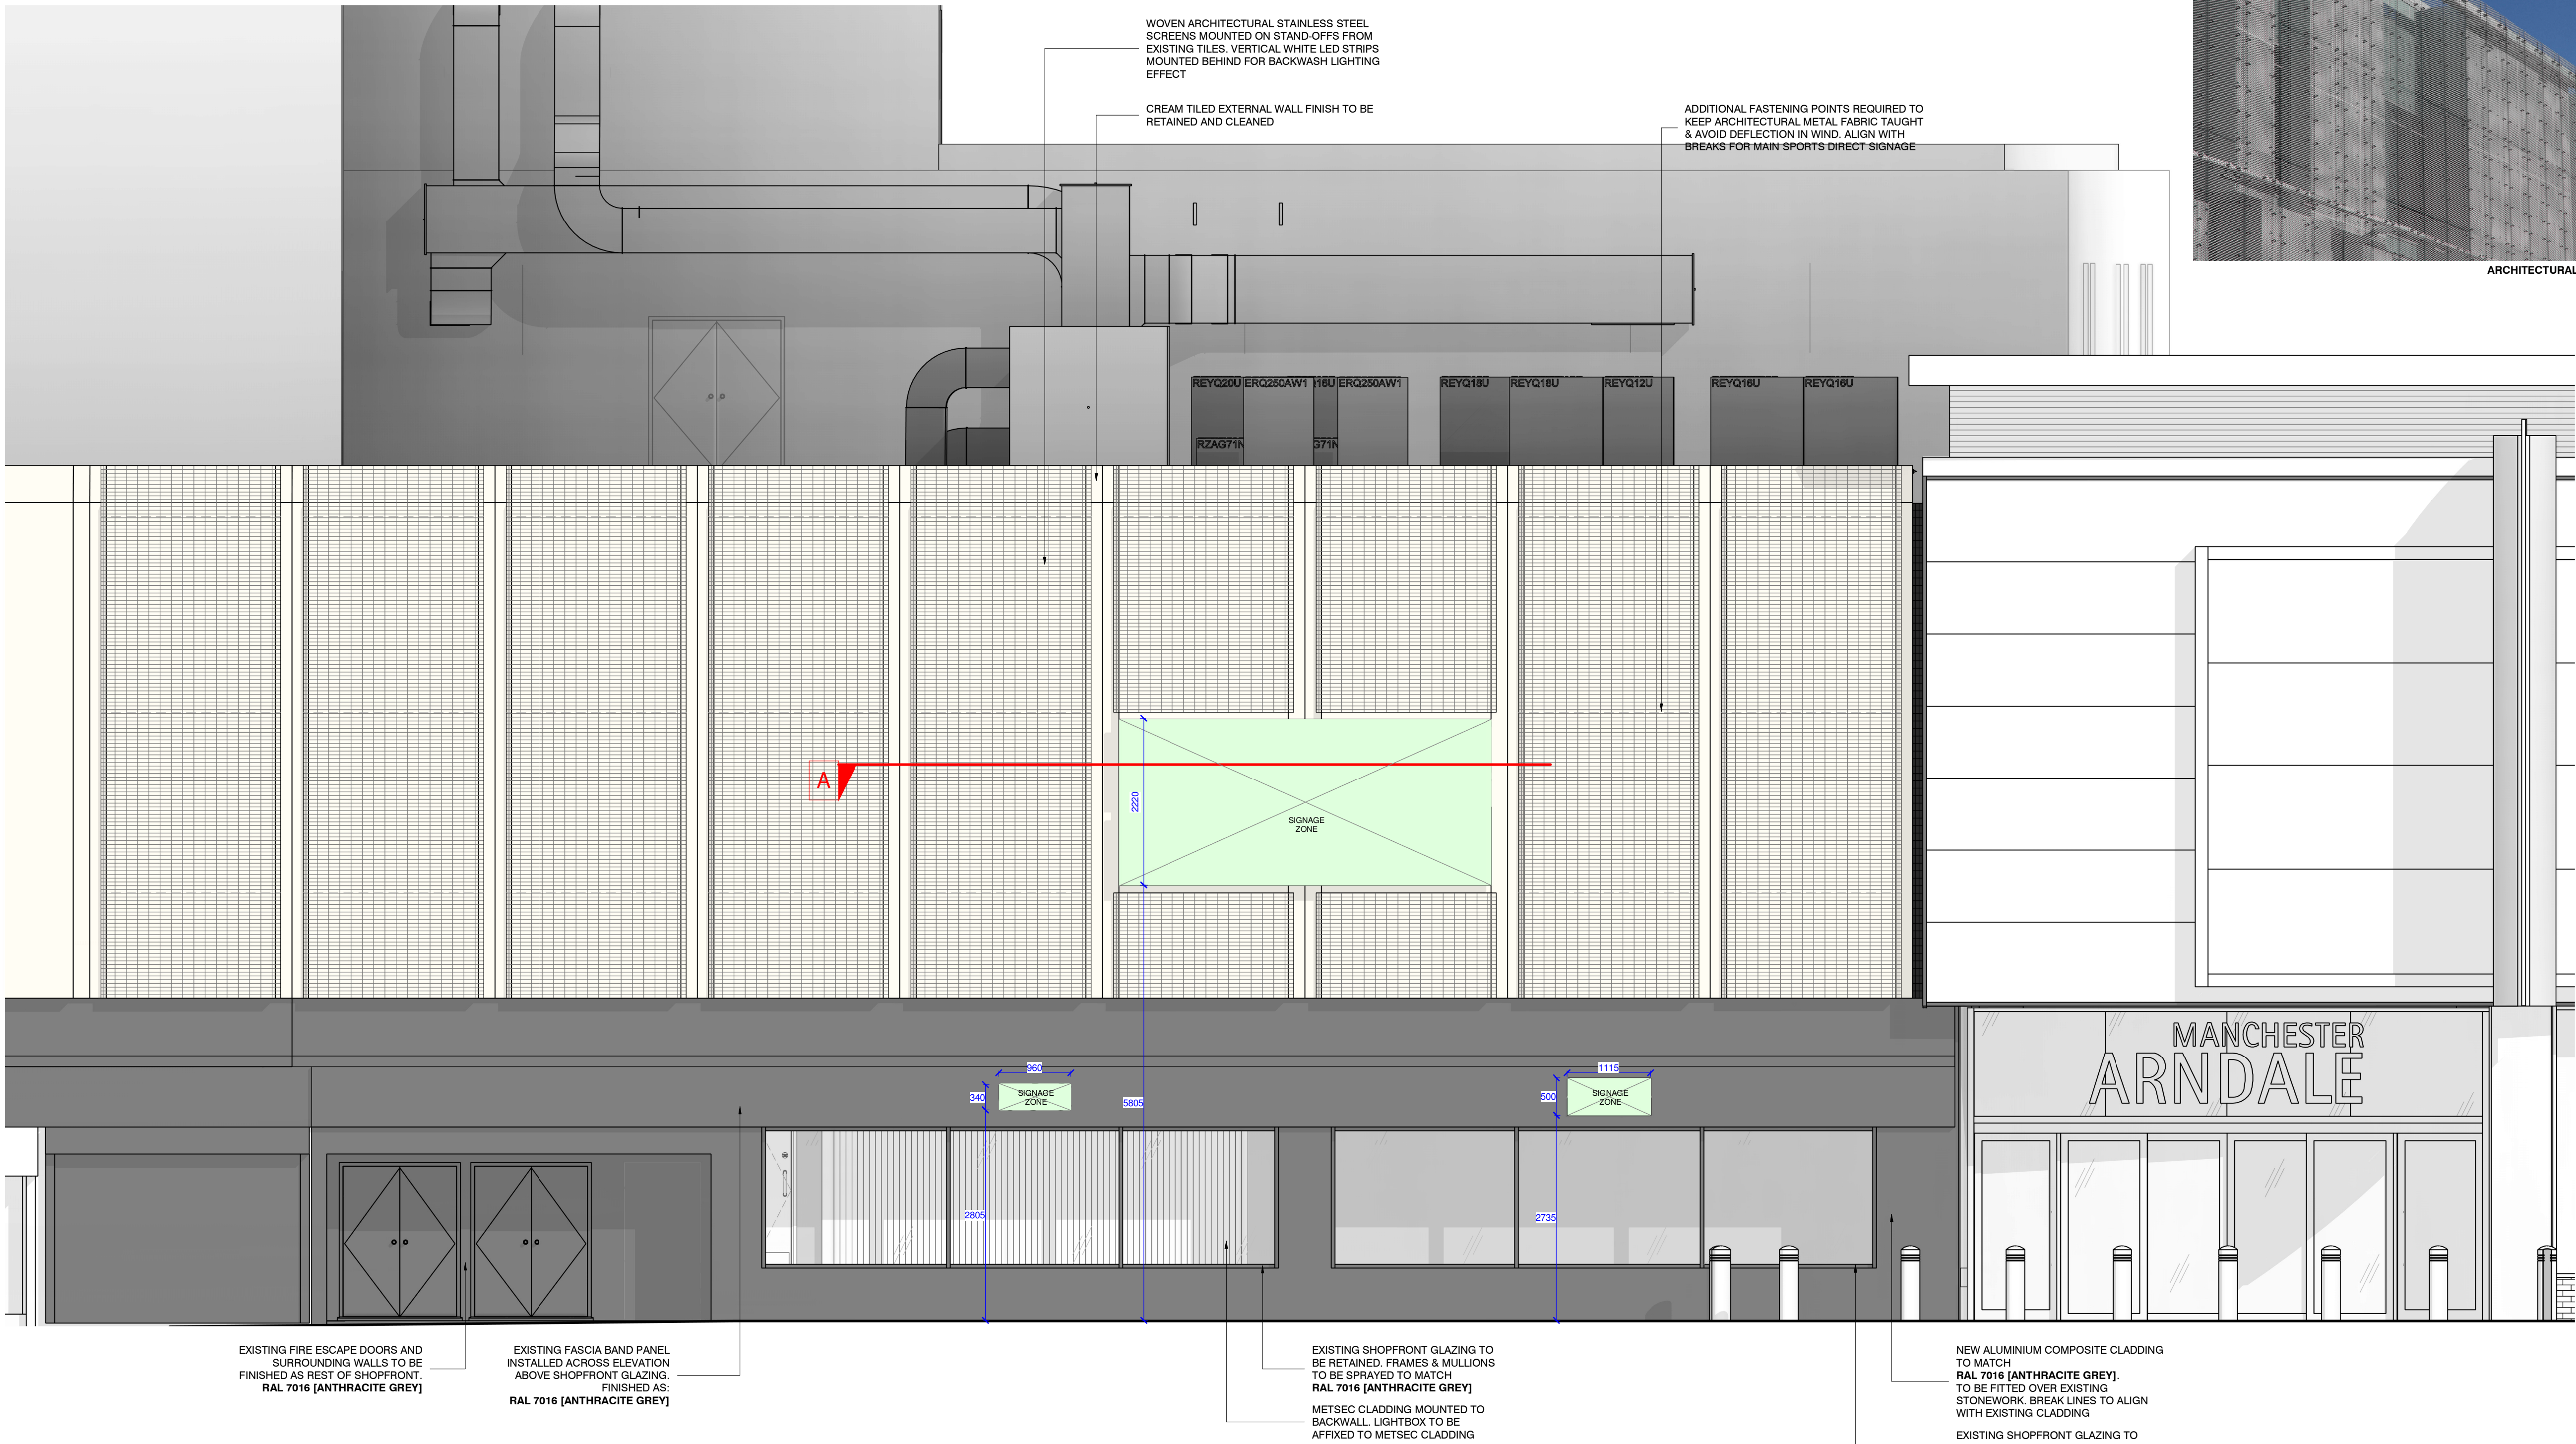

PROPOSED HIGH STREET ELEVATION FINISHES & SIGNAGE
Scale: 1 : 50

IMPORTANT NOTE:

ALL DIMENSIONS AND LEVELS SHOWN ON THIS DRAWING ARE TO BE CHECKED BY THE CONTRACTOR MANUFACTURER PRIOR TO THE COMMENCEMENT OF ANY WORKS ON SITE OR THE MANUFACTURE OF ANY SITE COMPONENTS.


THIS DRAWING IS NOT TO BE SCALED.

DIMENSIONS ARE INDICATED IN MILLIMETRES UNLESS CLEARLY STATED OTHERWISE.

COPYRIGHT OF THIS DRAWING BELONGS SOLELY TO CUBE PSL.

LIMITATIONS & THIRD PARTY CLAUSE:

WHERE PARTS OF THE PROPERTY WERE COVERED OR INACCESSIBLE AT TIME OF SURVEY POSITIONS OF ELEMENTS ARE MARKED "ASSUMED" ACCORDINGLY.

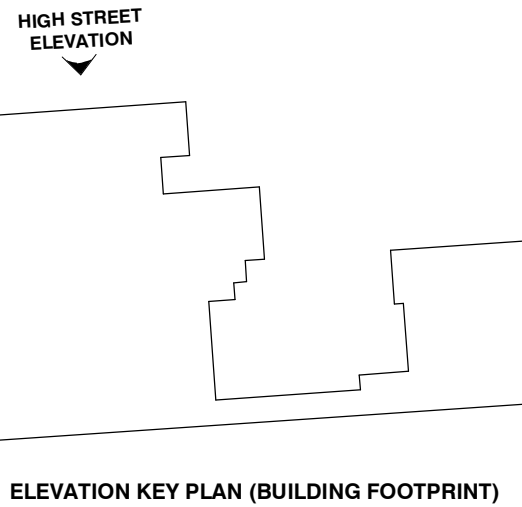

ARCHITECTURAL MESH EXAMPLE IMAGE

E	SIGNAGE DRAWINGS AMENDED FOR PLANNING	16 08 2022	RG
D	LIGHTBOXES REMOVED FROM SHOPFRONT SIGNAGE DRAWING	08 07 2022	RG
C	ADDITIONAL INFO FOR PLANNING	30 03 2022	RG
B	UPDATED ELEVATIONS TO MATCH LATEST PROPOSALS FOR PLANNING ISSUE	24 03 2022	RG
A	UPDATES FOLLOWING LATEST ISSUE FROM THE ONE OFF, BRINKWORTH & FAGERHULT	03 12 2021	RG
REV	DESCRIPTION	DATE	BY

REVISIONS

CLIENT	FRASERS GROUP
PROJECT	MANCHESTER ARNDALE
DRAWING TITLE	PROPOSED HIGH ST ELEVATION FINISHES & SIGNAGE
DRAWN BY	RG
CHECKED BY	SP
DRAWING NO.	CPS 20 077 111 E
DATE	28 06 2021
SCALEs	As indicated @ A1

PROPOSED

cube.

Project Management | Building Surveyors
Heritage Consultants | Design Services

502 Birchwood One | Dewhurst Road | Warrington | WA3 7GB

t: 01925 831 710
e: admin@cube-psl.co.uk | w: www.cube-psl.co.uk