


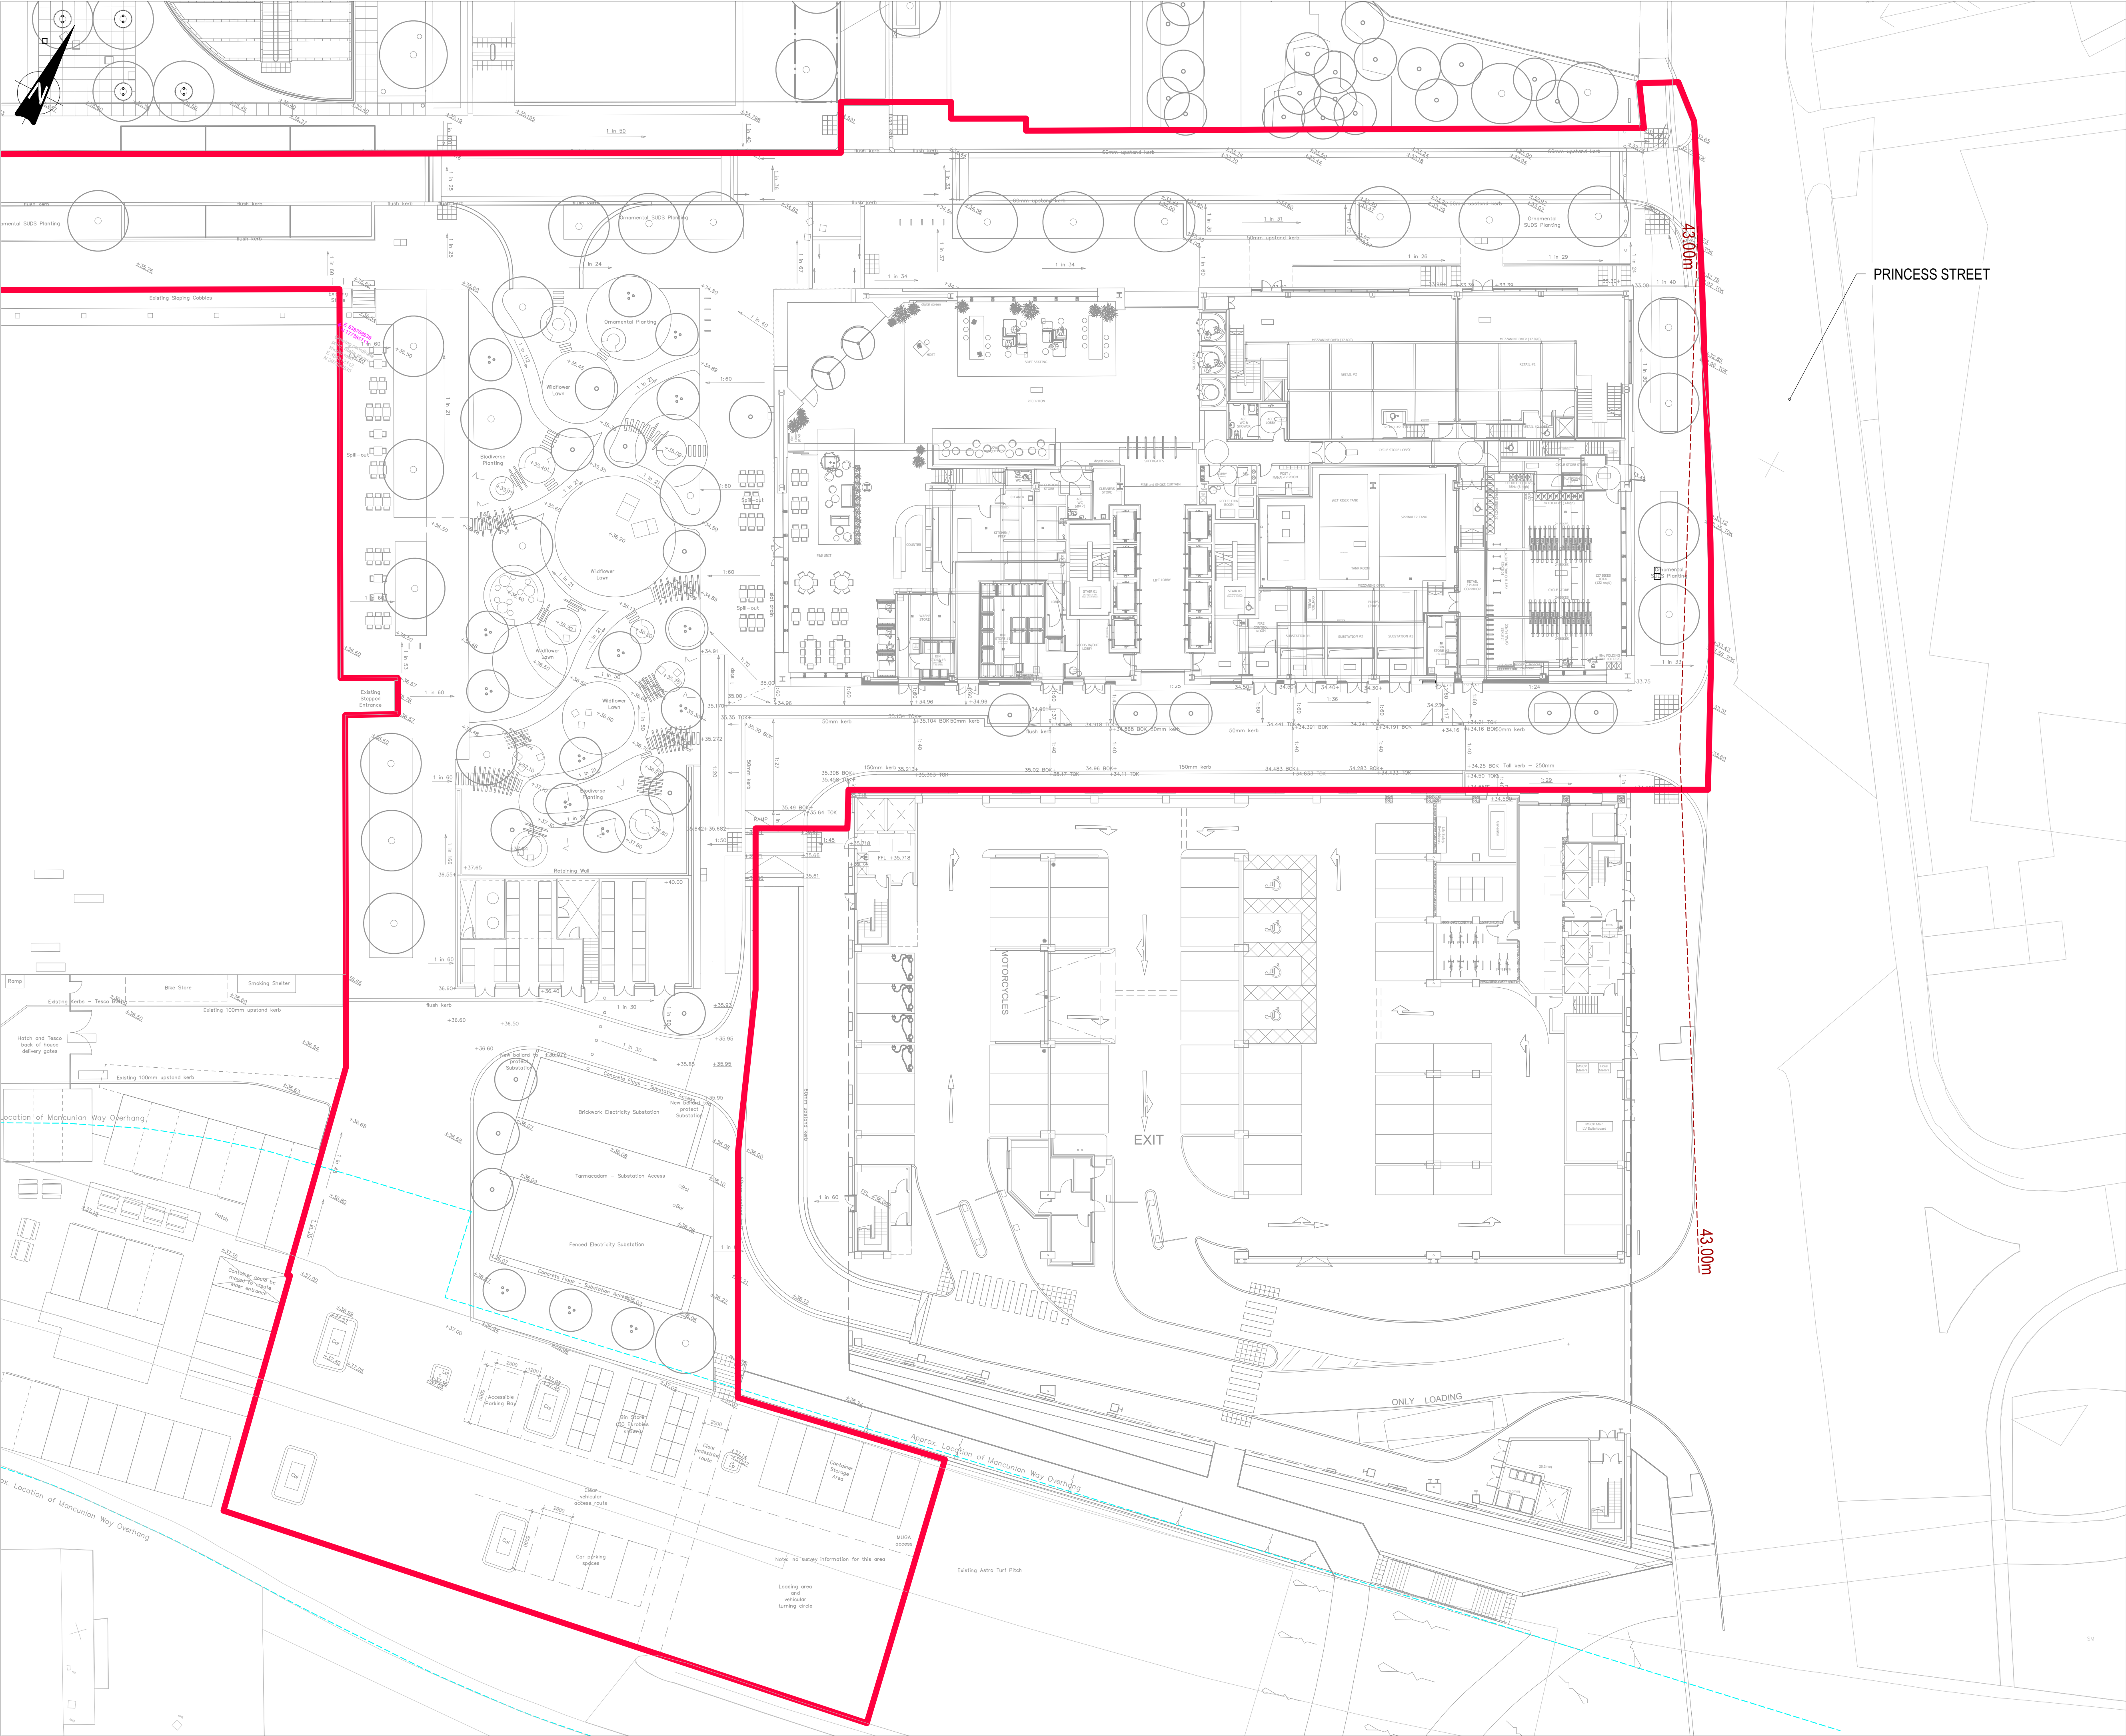

GENERAL NOTES:

1. THIS DRAWING IS TO BE READ IN CONJUNCTION WITH ALL RELEVANT ARCHITECTS AND ENGINEERS DRAWINGS AND SPECIFICATIONS.
2. DO NOT SCALE THIS DRAWING. ANY AMBIGUITIES, OMISSIONS AND ERRORS ON DRAWINGS SHALL BE BROUGHT TO THE ENGINEERS ATTENTION IMMEDIATELY. ALL DIMENSIONS MUST BE CHECKED / VERIFIED ON SITE.
3. ALL DIMENSIONS ARE IN METRES UNLESS NOTED OTHERWISE.
4. FOR GENERAL NOTES REFER TO DRAWING.
5. THE CONTENT OF THIS DRAWING IS FOR INDICATIVE INFORMATION ONLY AND NOT SUITABLE FOR CONSTRUCTION PURPOSES
6. LANDSCAPE LAYOUT AND REDLINE BOUNDARY SUPPLIED BY PLANT. DRAWING REFERENCE: '1502a-PLA-XX-XX-DR-L-0002-P03'

KEY: — 2.40 x 43.00m REDLINE BOUNDARY AS SUPPLIED BY PLANT
--- PROPOSED VISIBILITY SPLAYS (30mph)

Rev:	Description:	Date:	By:	Chkd:
------	--------------	-------	-----	-------



Merchant Exchange, 17-19 Whitworth Street West, Manchester, M1 5WG
0161 236 2394
manchester@curtins.com
www.curtins.com

Civils & Structures • Transport Planning • Environmental • Infrastructure • Geotechnical • Conservation & Heritage • Principal Designer
Birmingham • Bristol • Cambridge • Cardiff • Douglas • Dublin • Edinburgh • Glasgow • Harlow • Leeds • Liverpool • London • Manchester • Nottingham

Status:

PRELIMINARY

Project:

CIRCLE SQUARE
SERVICING STRATEGY

Orig Title:

VISIBILITY SPLAYS

Size:	Date:	Drawn By:	Designed By:	Checked By:			
A1	04/08/22	JM	JM	AV			
Scale:	1:250						
Project No:	Originator:	Volume:	Level:	Type:	Role:	Category / Number:	Rev:
80646 - CUR - 00 - XX - DR - TP - 75002 - P01							