


09/08/2022 11:08:21

A7


LEVEL 05 PLAN

1 : 200

- NMA UPDATE 09.08.2022
- Level 04,05 terrace setting out update with glass to glass corners, reverting to originally consented principle

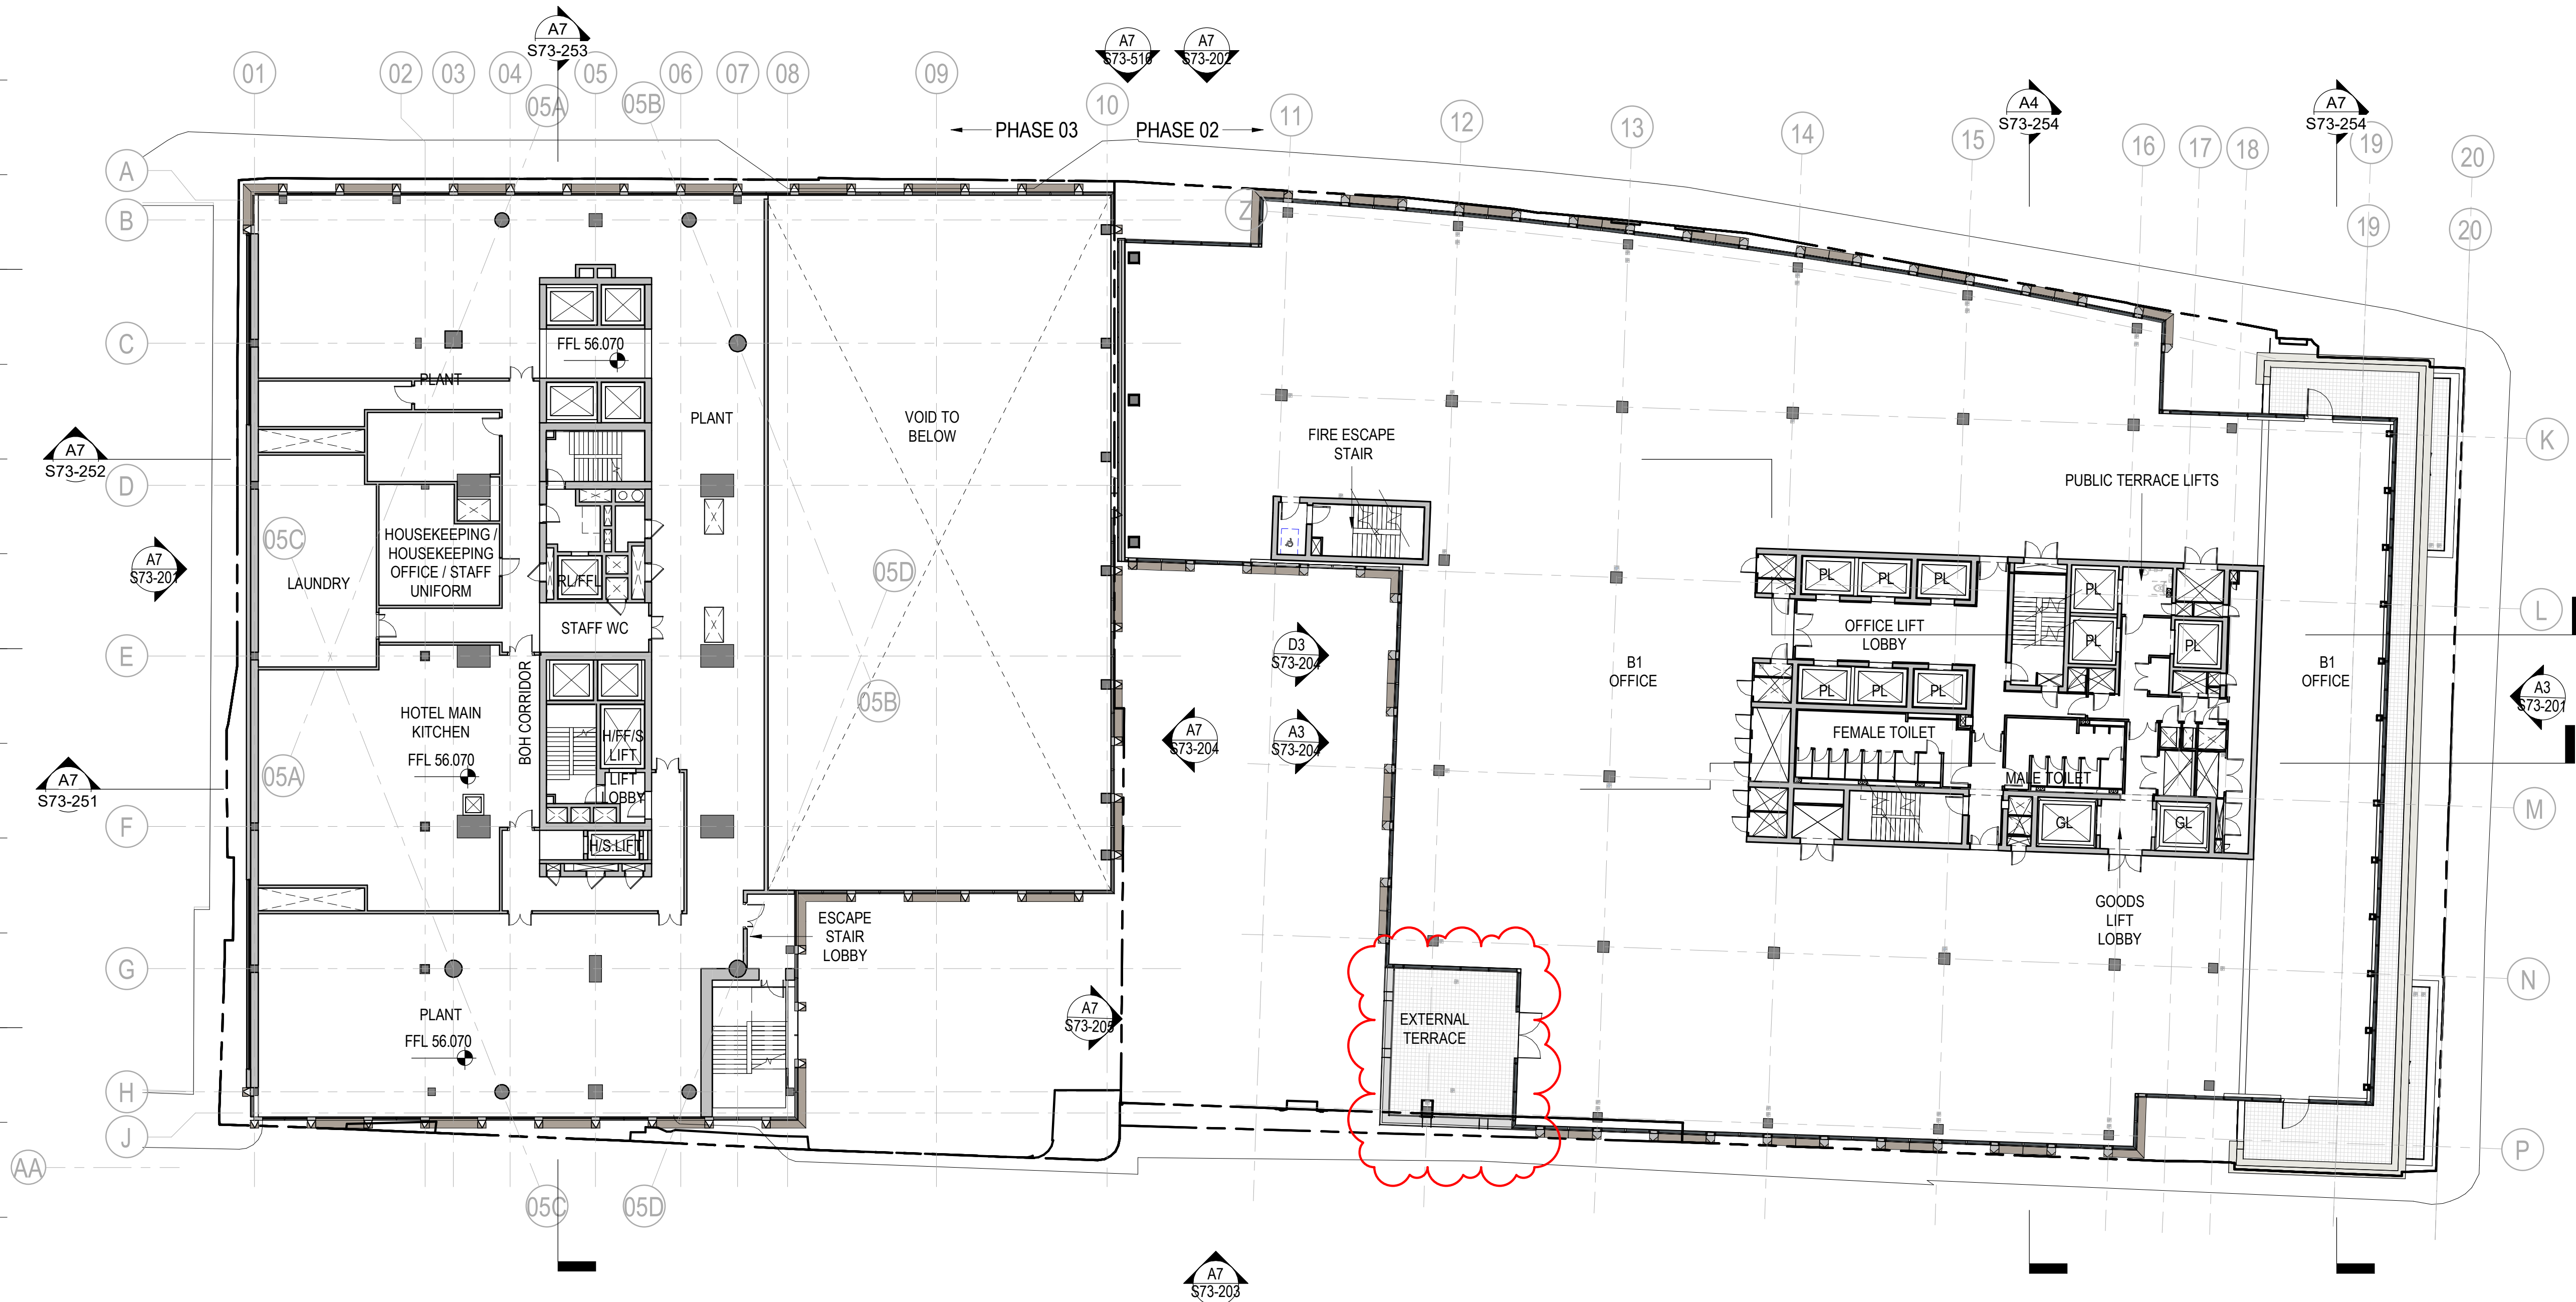

Key Plan

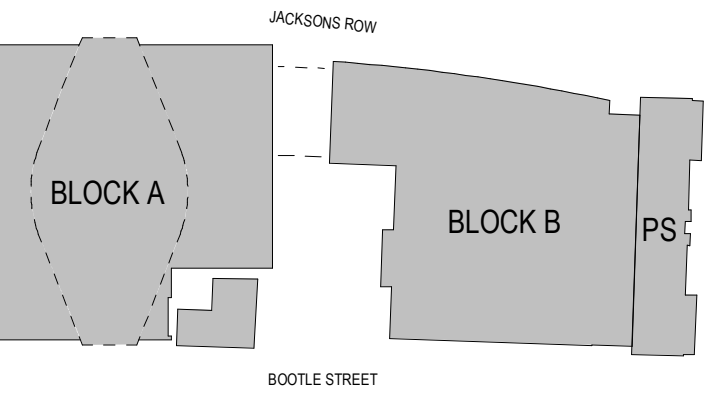

General Notes

NO:	DATE:	ISSUE:
P05	09/08/22	Non Material Amendment
P04	04/03/22	S96A Planning Update
P03	06/09/21	S73 Submission
P02	20/08/21	S73 Submission DRAFT
P01	15/11/19	S73 Submission

Status

FOR INFORMATION

Interior Designer BOWLER JAMES BRINDLEY	Synagogue Consultant FDG Southwest design group	Design Consultant hoddler+partners
Civil Engineer McCurtins	Services Engineer HOARE LEA (H)	Fire Engineer DESIGN FIRE
Client ST!M	Landscape Designer p-10	Project Manager zerum

Architect
SOM
Skidmore, Owings & Merrill, Inc.
The Broadgate Tower, 20 Primrose Street
London EC2A 2EW, UK
Tel: +44 (0)20 7798 1000 Fax: +44 (0)20 7798 1100

Project Name
**ST. MICHAELS DEVELOPMENT,
MANCHESTER**

Drawing Title
LEVEL 05 GA PLAN

Project No 0601	Drawing No S73-108	Revision P05
--------------------	------------------------------	------------------------

© COPYRIGHT SKIDMORE, OWINGS & MERRILL (EUROPE) LLP. 2021