


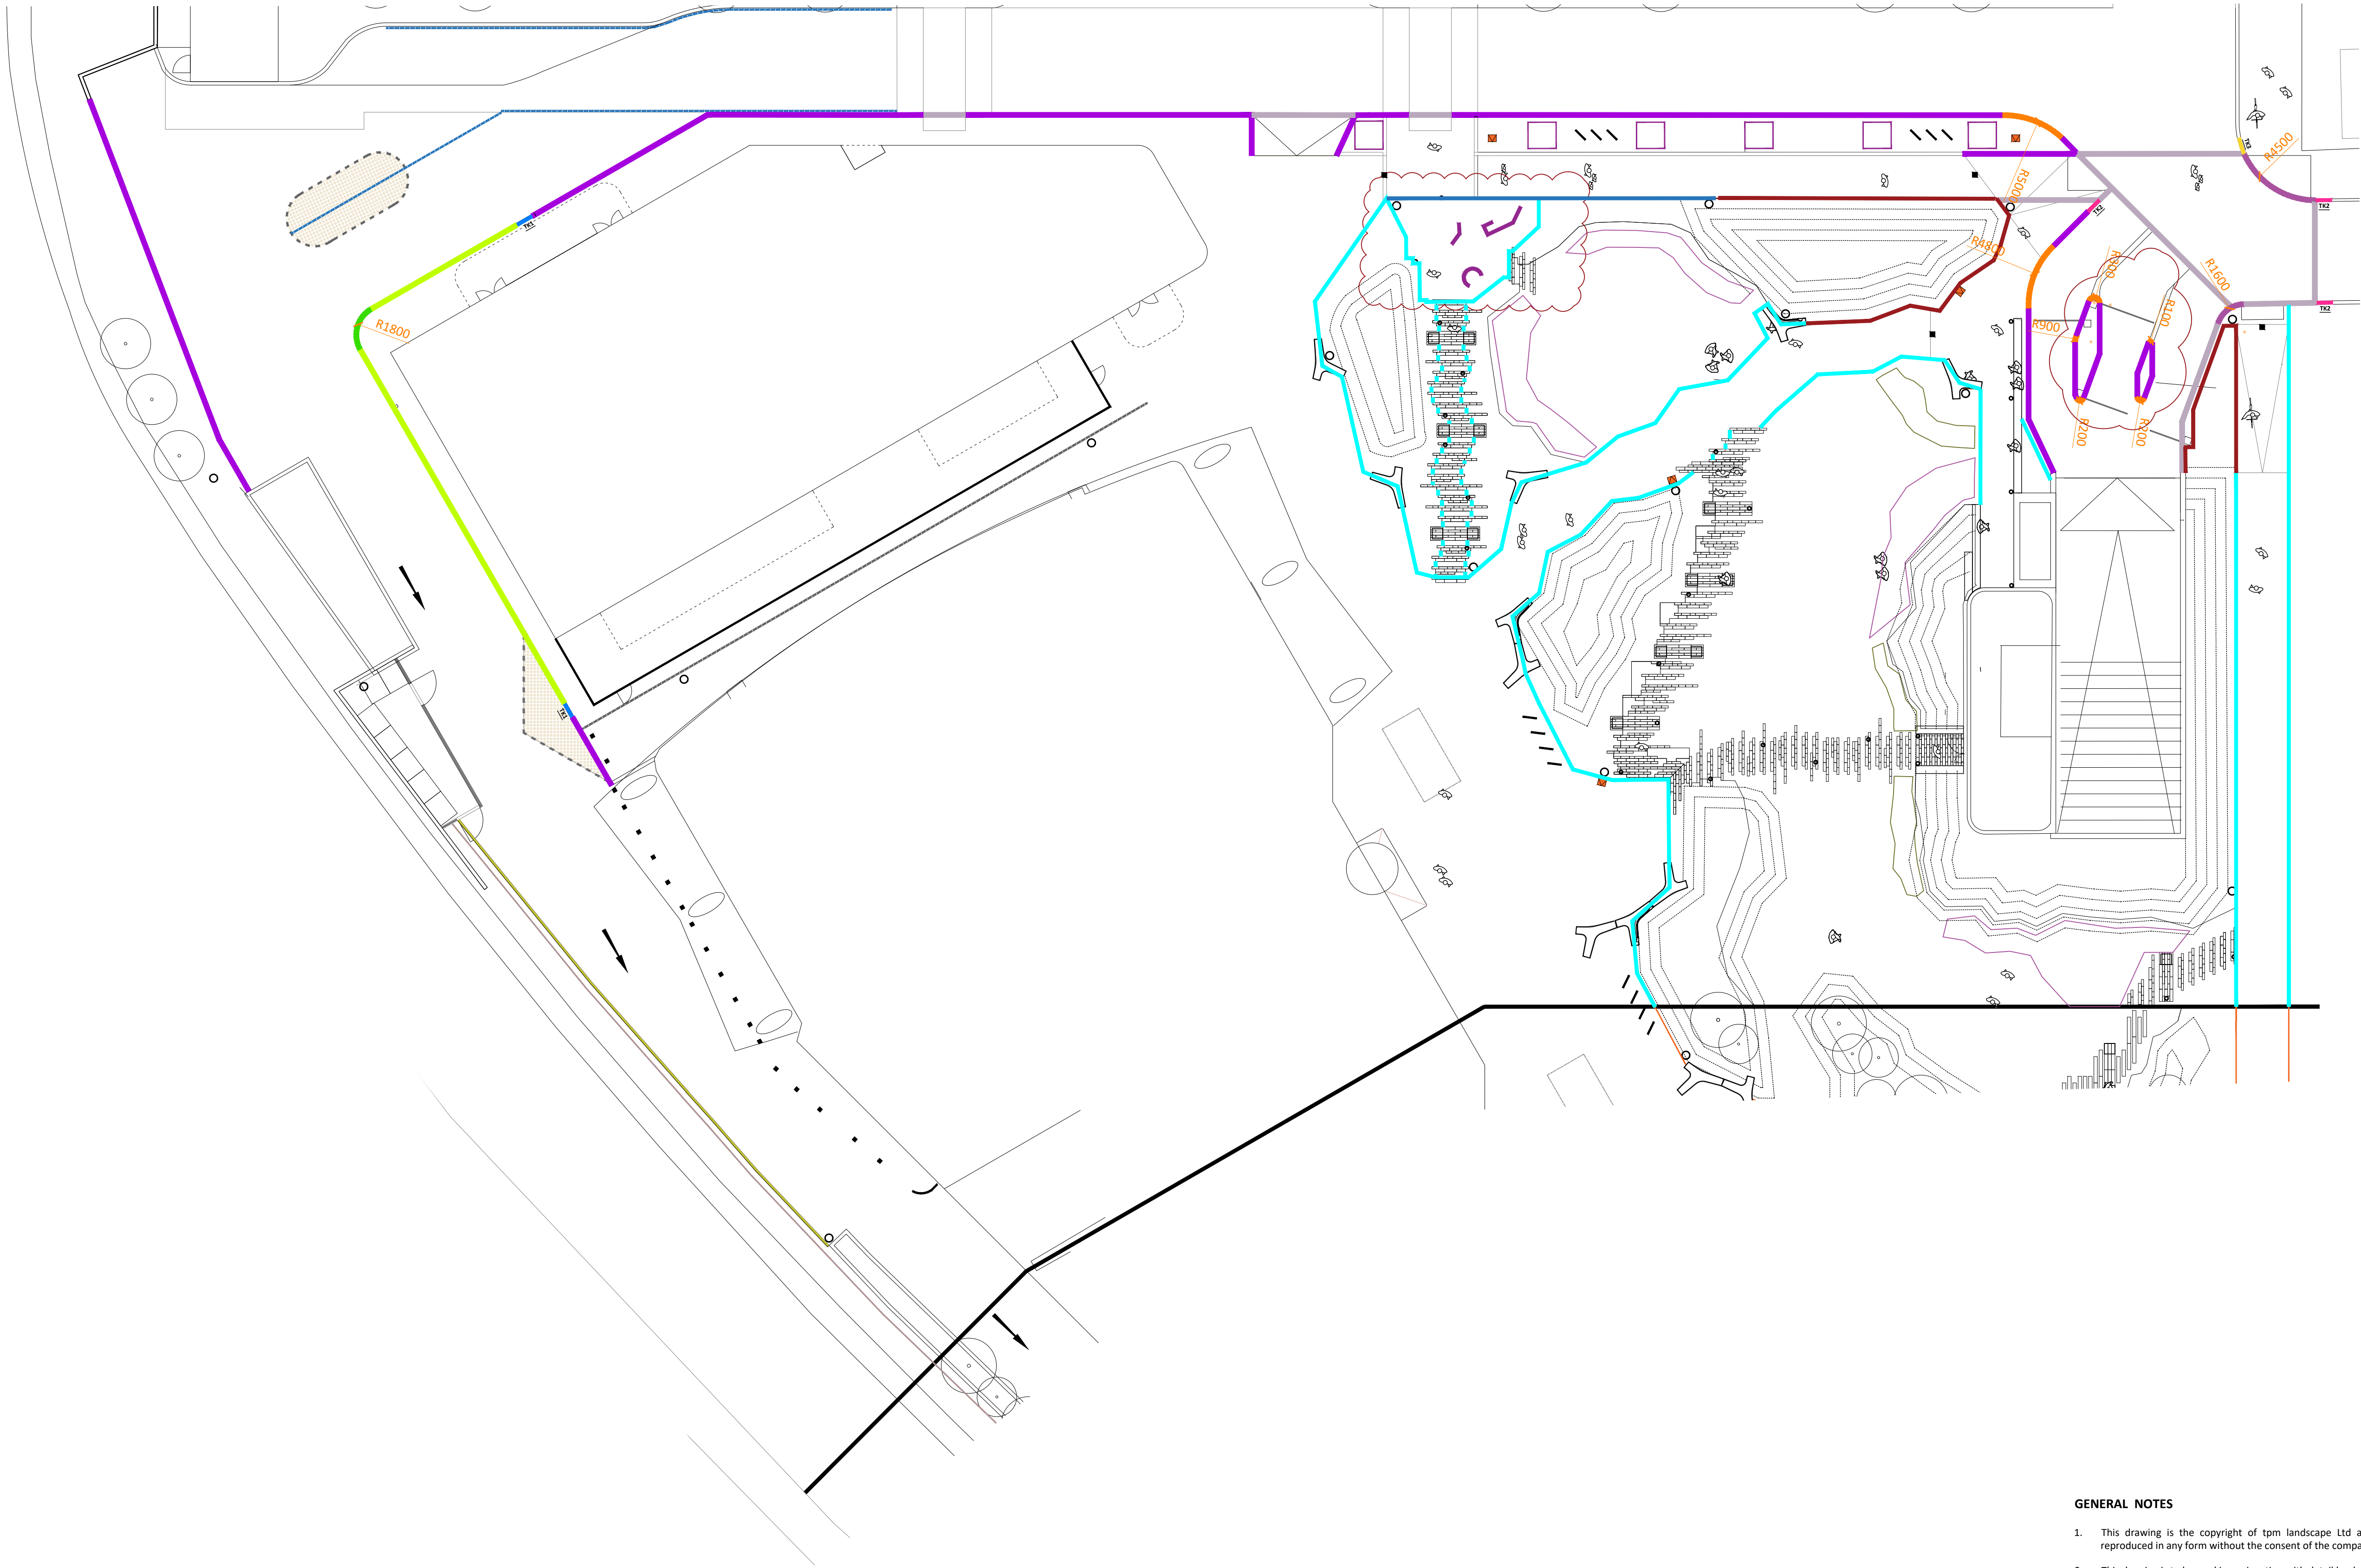

- LEGEND**
- Kerb Type 1**
Royal White Granite Kerb - Straight Unit
Upstand: 120mm (Typical 120mm upstand, varies along the level changes, refer to Landscape Hardwork drawing - PR-TPM-G710-PL-GRD-3442 104)
Nosing: 10mm pencil edge
Finish: Fine Picked (visible faces)
Supplier: Hardscape or similar approved
- Kerb Type 2**
Royal White Granite Kerb - Curved Unit
(radii vary - see plan)
Upstand: 120mm Nosing: 10mm pencil edge
Finish: Fine Picked (visible faces)
Supplier: Hardscape or similar approved
- Kerb Type 3**
Royal White Granite Kerb - Straight Unit
Upstand: Flush
Finish: Fine Picked (visible faces)
Supplier: Hardscape or similar approved
- Kerb Type 4**
Royal White Granite Kerb - Curved Unit
(radii vary - see plan)
Upstand: Flush
Finish: Fine Picked (visible faces)
Supplier: Hardscape or similar approved
- Kerb Type 5**
Royal White Granite Kerb - Straight Unit
Upstand: 20mm Nosing: 10mm pencil edge
Finish: Fine Picked (visible faces)
Supplier: Hardscape or similar approved
- Kerb Type 6**
Royal White Granite Kerb - Curved Unit
(radii vary - see plan)
Upstand: 20mm Nosing: 10mm pencil edge
Finish: Fine Picked (visible faces)
Supplier: Hardscape or similar approved
- Edge Type 7 - Flush**
Fort - 100mm Height below ground
Upstand: Flush
Supplier: Kinley or similar approved
- Edge Type 8 - Flush**
Fort - 75mm Height below ground
Upstand: Flush
Supplier: Kinley or similar approved
- Edge Type 8 - Flush**
Planterline - 0-300mm Height above ground
Upstand: varies
Supplier: Kinley or similar approved
- TK1 (20mm-Flush)**
Royal White Granite Kerb - Transiton kerb unit between flush and chamfered kerb unit
Finish: Fine Picked (visible faces)
Supplier: Hardscape or similar approved
- TK2 (120mm-Flush)**
Royal White Granite Kerb - Transiton kerb unit between flush and 120mm kerb unit
Finish: Fine Picked (visible faces)
Supplier: Hardscape or similar approved
- TK3 (50mm Chamfered-Flush Curved Unit)**
Royal White Granite Kerb - Transiton kerb unit between 50mm Chamfered Kerb and Flush Curved kerb unit (radii vary - see plan)
Finish: Fine Picked (visible faces)
Supplier: Hardscape or similar approved

GENERAL NOTES

- This drawing is the copyright of tpm landscape Ltd and cannot be reproduced in any form without the consent of the company.
- This drawing is to be read in conjunction with detail landscape drawings, details and specification.
- This drawing is to be read in conjunction with all relevant Architects', Engineer's, Specialists, Bills of Quantities and Specifications.
- The insertion of any firm or proprietary brand on this drawing is an indication of the class or quality required and does not exclude the use of alternative materials that are equal in performance, quality and appearance, provided that they have been approved in writing by the Landscape Architect.
- The Contractor is responsible for accurately ascertaining the position of underground services and responding to all relevant service easement requirements.
- All dimensions are in millimetres unless stated otherwise, for the purposes of construction this drawing must not be scaled and only written dimensions used. Written and scaled dimensions to be checked on site, any discrepancies reported prior to work commencing. IF IN DOUBT PLEASE ASK.
- All work and materials are to be in accordance with the relevant British Standards and Code of Practice.
- All Proprietary products are to be used strictly in accordance with the manufacturer's instructions and details.

REVISION NOTES

Rev	By	Description	Date
P2	JS	Second Issue	17.05.22
P1	JS	First Issue	28.04.22

Client
Renaker Build LTD

Project
Crown Street Phase 2

Description
Kerbing Layout - C4

Status
For Approval Comment

Scale @ A1	Drawn	Checked	Date
1:200	JS	KH	28.04.22
Drawing number	Revision		
PR-TPM-G710-PL-GRD-3442 105	P2		

tpm landscape
chartered landscape architects
address: 4th Floor Studio 10 Little Lever St Manchester M1 1HR
tel: 0161 235 0600 fax 0601 email info@tpmlandscape.co.uk