

MATERIALS

- FACING BRICK - Ibstock Alderley Russet Blend (or similar approved)
- DETAIL BRICK - Ibstock Alderley Russet Blend (or similar approved)
- ROOF TILES - Russell Grampian or Similar Colour Grey
- SOFFIT/FASCIA - Black UPVC
- RAINWATER GOODS - Black Half Round UPVC
- WINDOWS - Dark Grey UPVC
- FRONT DOOR - Single Glazed Panel Door Colour Dark Grey

MATERIALS KEY: - FACING BRICK



Ibstock - Alderley Russet Blend (or similar approved)

SOLDIER COURSE



Ibstock - Alderley Russet Blend (or similar approved)

ROOF TILES




Russell Grampian (or similar approved) Colour Grey

FRONT DOORS



Front Door Style - Colour dark grey

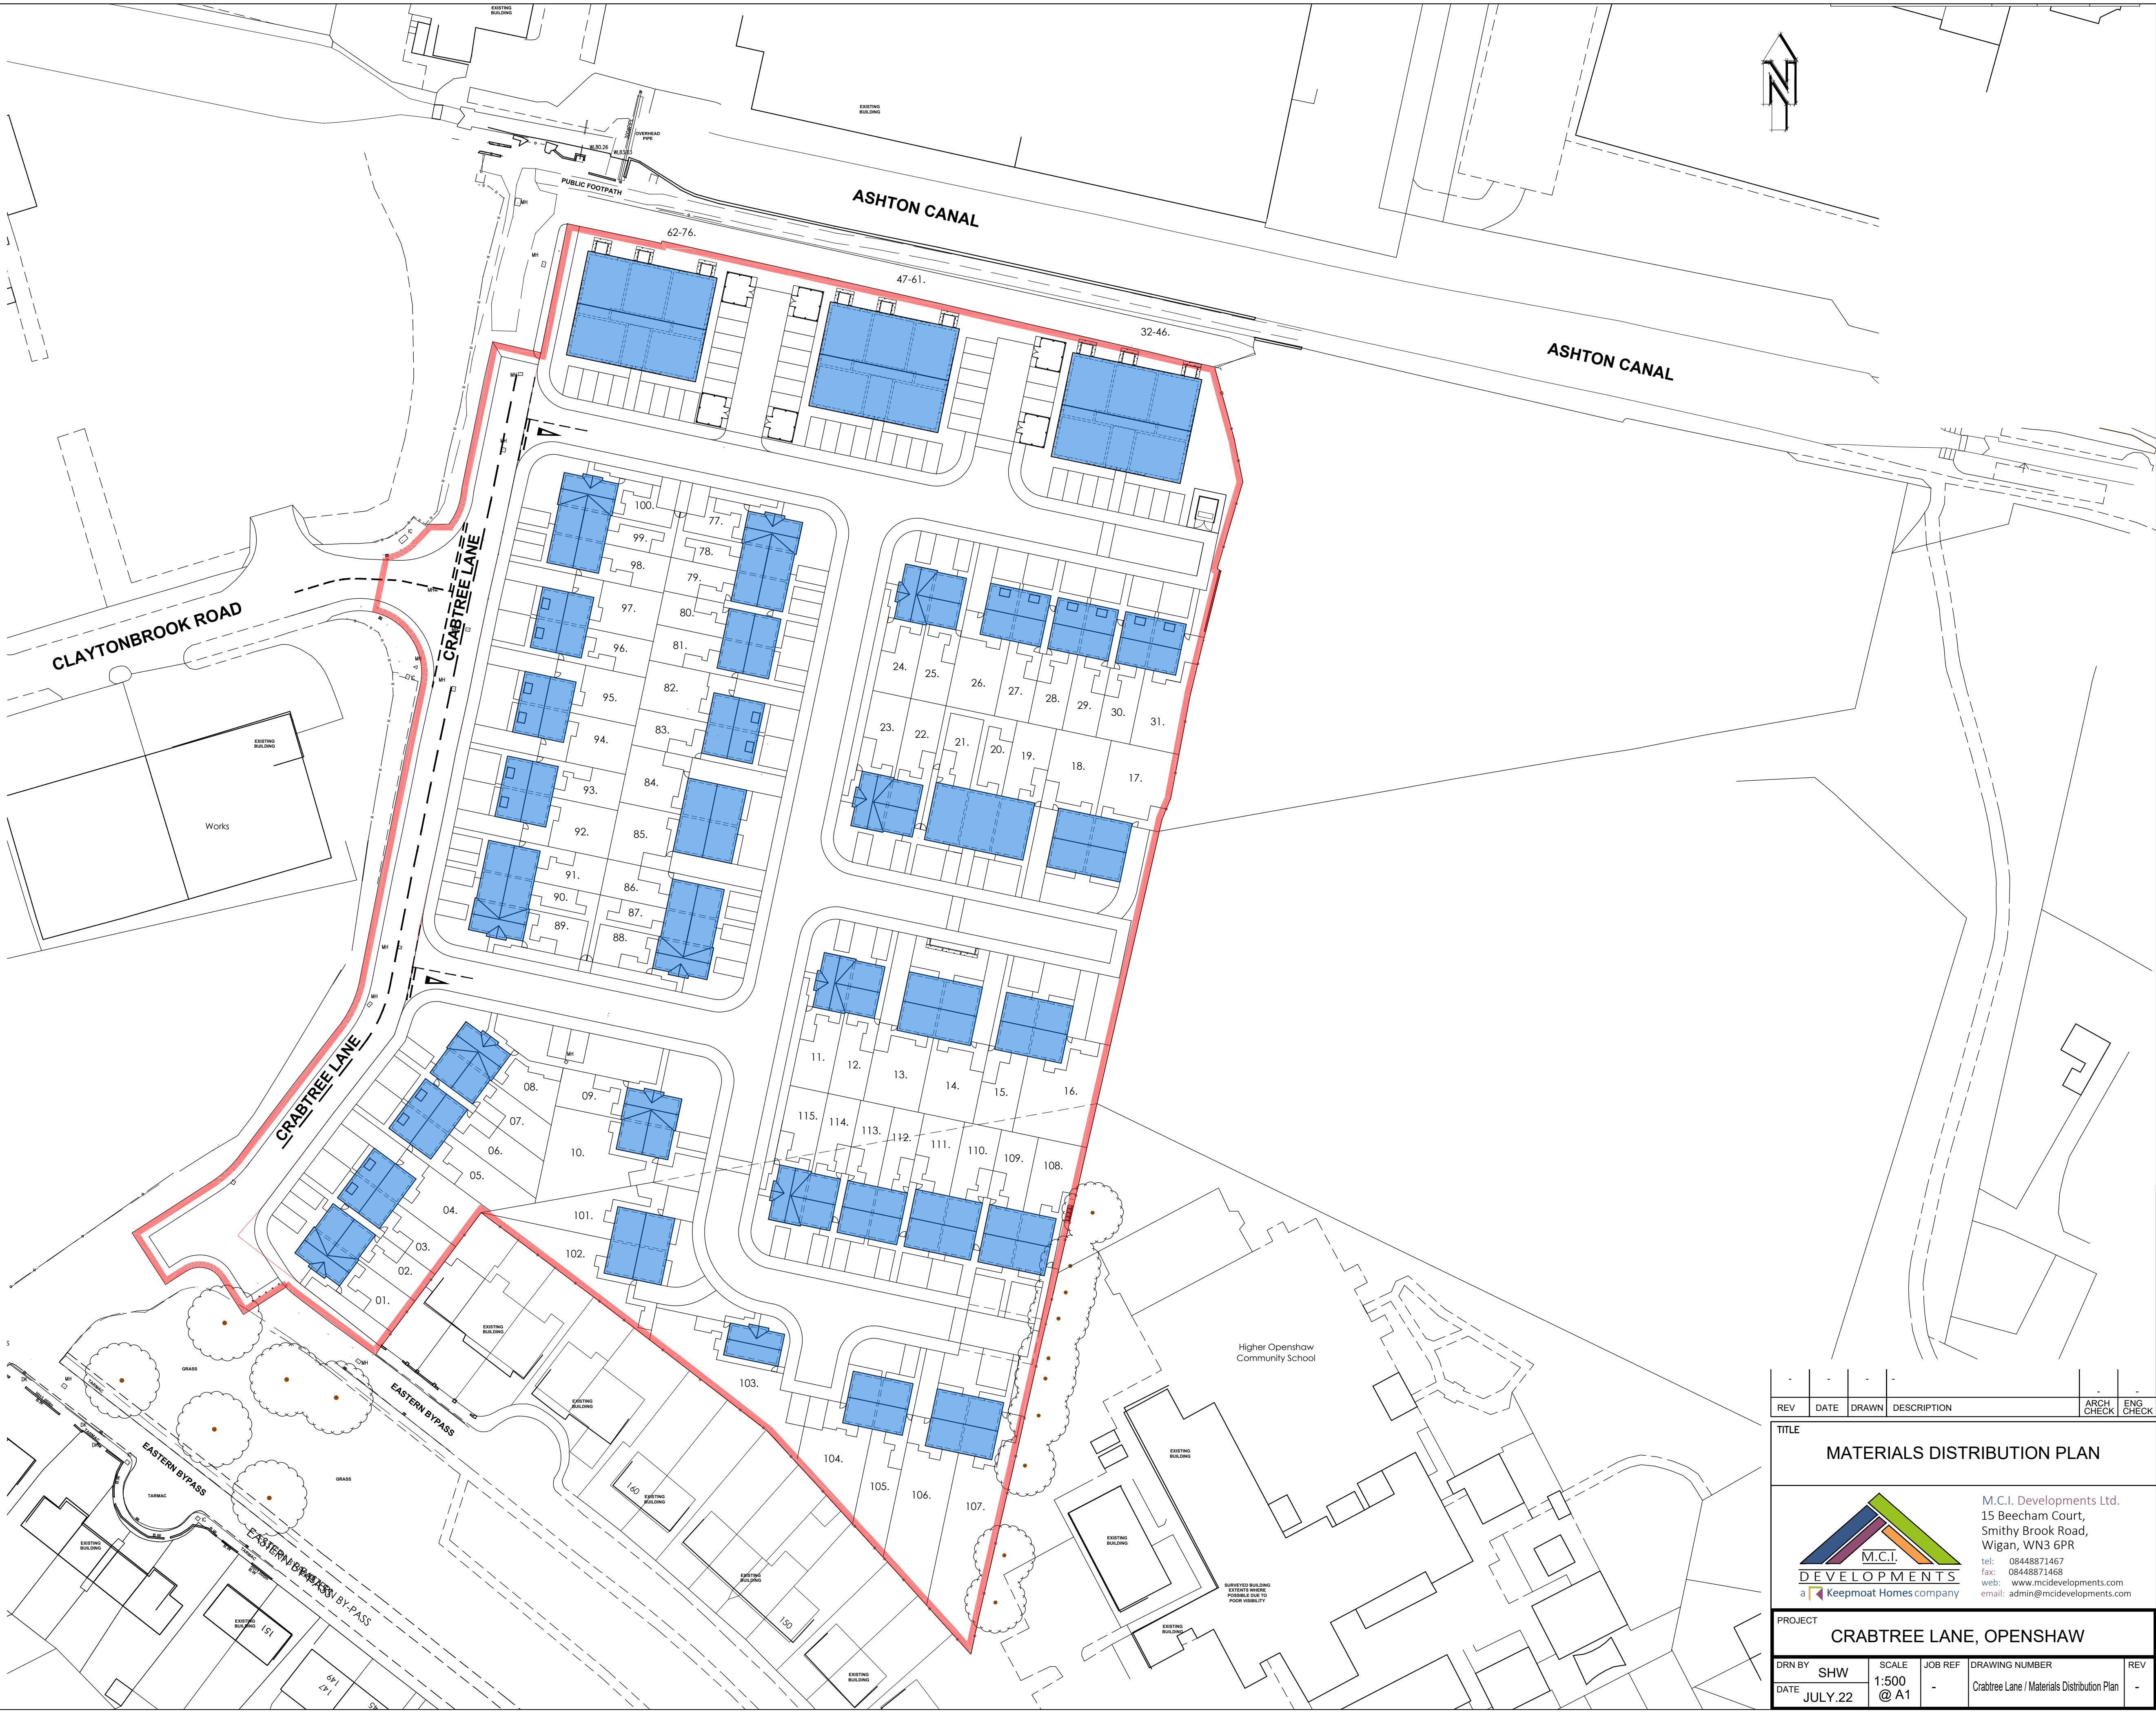

REV	DATE	DRAWN	DESCRIPTION	ARCH CHECK	ENG CHECK
TITLE					
MATERIALS DISTRIBUTION PLAN					
 M.C.I. DEVELOPMENTS a Keepmoat Homes company M.C.I. Developments Ltd. 15 Beecham Court, Smithy Brook Road, Wigan, WN3 6PR tel: 08448871467 fax: 08448871468 web: www.mcidevelopments.com email: admin@mcidevelopments.com					
PROJECT					
CRABTREE LANE, OPENSHAW					
DRN BY	SHW	SCALE	JOB REF	DRAWING NUMBER	REV
DATE	JULY.22	1:500 @ A1	-	Crabtree Lane / Materials Distribution Plan	-