


09/08/2022 11:11:13

A7

ELEVATION - SOUTH

1 : 300


●	A 41 - Roof	171.600 m
●	A 40M - Residential 22M	169.300 m
●	A 40 - Residential 22	166.275 m
●	A 39 - Residential 21	163.025 m
●	A 38 - Residential 20	159.925 m
●	A 37 - Residential 19	156.825 m
●	A 36 - Residential 18	153.725 m
●	A 35 - Residential 17	150.625 m
●	A 34 - Residential 16	147.525 m
●	A 33 - Residential 15	144.425 m
●	A 32 - Residential 14	141.325 m
●	A 31 - Residential 13	138.225 m
●	A 30 - Residential 12	135.125 m
●	A 29 - Residential 11	132.025 m
●	A 28 - Residential 10	128.925 m
●	A 27 - Residential 09	125.825 m
●	A 26 - Residential 08	122.725 m
●	A 25 - Residential 07	119.625 m
●	A 24 - Residential 06	116.525 m
●	A 23 - Residential 05	113.425 m
●	A 22 - Residential 04	110.325 m
●	A 21 - Residential 03	107.225 m
●	A 20 - Residential 02	104.125 m
●	A 19 - Residential 01	101.025 m
●	A 18 - Hotel 12	97.425 m
●	A 17 - Hotel 11	94.425 m
●	A 16 - Hotel 10	91.425 m
●	A 15 - Hotel 09	88.425 m
●	A 14 - Hotel 08	85.425 m
●	A 13 - Hotel 07	82.425 m
●	A 12 - Hotel 06	79.425 m
●	A 11 - Hotel 05	76.425 m
●	A 10 - Hotel 04	73.425 m
●	A 09 - Hotel 03	70.425 m
●	A 08 - Hotel 02	67.425 m
●	A 07 - Hotel 01	64.425 m
●	A 06 - Hotel Lobby	59.900 m
●	A 05 - Hotel Plantrooms	56.070 m
●	A 04 - Hotel Conference	52.340 m
●	A 03 - Hotel Gym	48.490 m
●	A 02 - Synagogue	44.680 m
●	01 - Synagogue	41.200 m
●	A 00M - Mezzanine Plant	39.000 m
●	A 0UG - Ground Upper	36.500 m
●	A 0LG - Ground Lower	35.500 m

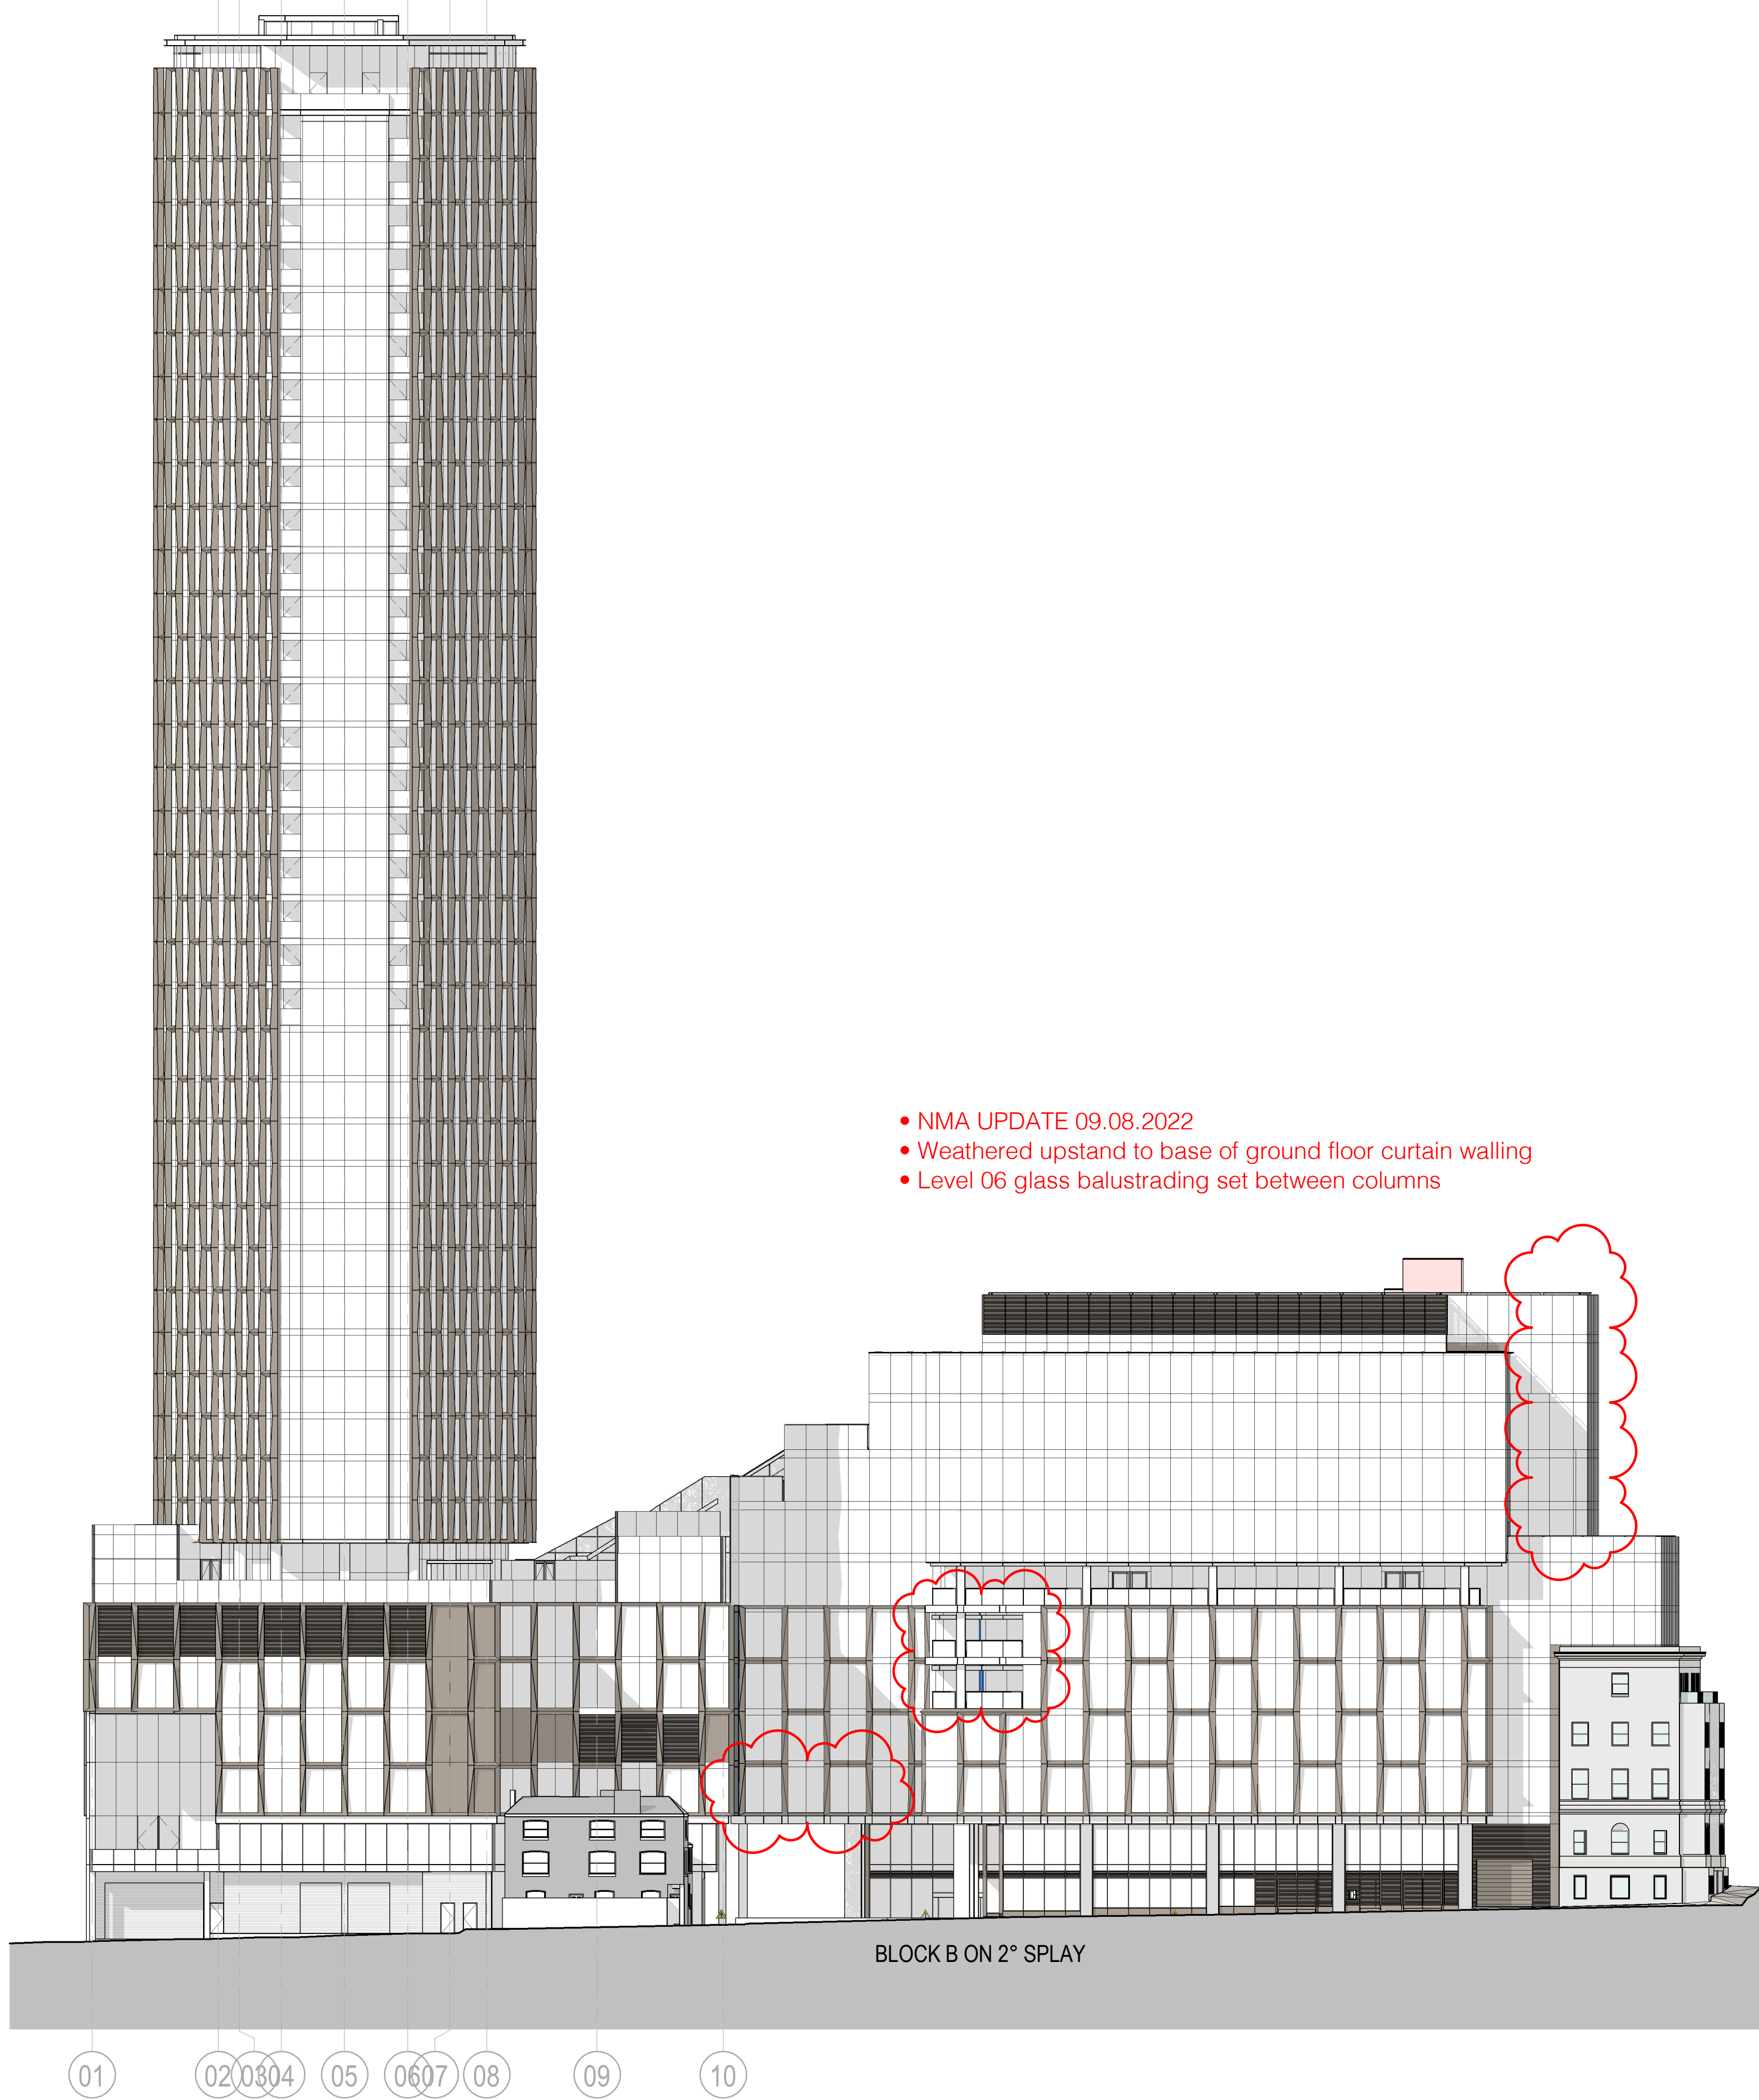

- NMA UPDATE 09.08.2022
- Weathered upstand to base of ground floor curtain walling
- Level 06 glass balustrading set between columns

●	B LEVEL 11 PLANT	78.800 m
●	B LEVEL 10	74.775 m
●	B LEVEL 09	70.800 m
●	B LEVEL 08	67.100 m
●	B LEVEL 07	63.400 m
●	B LEVEL 06	59.700 m
●	B LEVEL 05	56.000 m
●	B LEVEL 04	52.300 m
●	B LEVEL 03	48.600 m
●	B LEVEL 02	44.900 m
●	B LEVEL 01	41.200 m
●	B LEVEL 0UG	38.100 m
●	B LEVEL 0LG	36.500 m

Key Plan

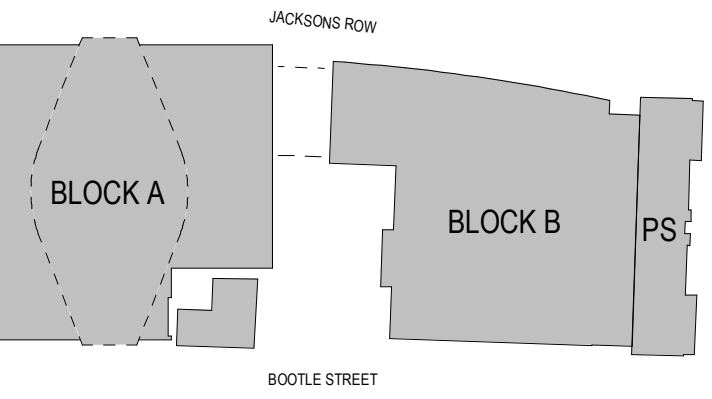

General Notes

P05	09/08/22	Non Material Amendment
P04	04/03/22	S96A Planning Update
P03	06/09/21	S73 Submission
P02	20/08/21	S73 Submission DRAFT
P01	15/11/19	S73 Submission
NO:	DATE:	ISSUE:

Status

FOR INFORMATION

Interior Designer BOWLER JAMES BRINDLEY	Synagogue Consultant FDG Southwest design group	Design Consultant hodder+partners
Civil Engineer Gcurtins	Services Engineer HOARE LEA (H)	
Fire Engineer DESIGN FIRE		
Client S!M	Landscape Designer p-10	Project Manager zerum

Architect SOM Skidmore, Owings & Merrill, Inc. The Broadgate Tower, 20 Primrose Street London EC2A 2EW, UK Tel: +44 (0)20 7798 1000 Fax: +44 (0)20 7798 1100
--

Project Name ST. MICHAELS DEVELOPMENT, MANCHESTER

Drawing Title ELEVATIONS - SOUTH
--

Project No 0601	Drawing No S73-203	Revision P05
Scale @ A0 As indicated		

© COPYRIGHT SKIDMORE, OWINGS & MERRILL (EUROPE) LLP. 2021