

NOTE
DO NOT SCALE OFF DRAWINGS.
WRITTEN DIMENSIONS ONLY.
ALL DIMENSIONS ARE TO BE CHECKED AND
VALIDATED ON SITE BY CONTRACTOR PRIOR
TO CONSTRUCTION.
ANY DISCREPANCIES MUST BE REPORTED
IMMEDIATELY.
DRAWINGS ARE BASED ON LEGACY DRAWINGS
PROVIDED.

WALL FINISHES KEY

WF01	WF01:	Emulsion - Buff Colour
WF02	WF02:	Half Height Green Subway Tile
WF03	WF03:	Full Height Black & White Tile
WF04	WF04:	Emulsion - Buff Colour - Moisture Resistant
WF05	WF05:	IPS System
WF06	WF06:	Full Height Green Subway Tile
WF07	WF07:	Green Metal Paint
WF08	WF08:	White Subway Tile
WF09	WF09:	Joinery
WF10	WF10:	White Emulsion
WF11	WF11:	Wallpaper
WF12	WF12:	Manifestation
WF13	WF13:	Matt Black Intumescent Paint
WF14	WF14:	Black Emulsion
WF15	WF15:	Blue Emulsion

SKIRTING

S1 MDF Skirting, colour to match WF02

NOTES:

- Drawing to be printed in colour
- Drawings produced based on Architects base build drawings
- All dimensions to be checked on site
- To be read in conjunction with 1848(40)500 finishes schedule
- All wall finishes to meet class 1 and 0 as required by building regulations
- Contractor to ensure adequate pattressing is provided within partitioning to support any wall hung items
- All finishes to be applied full height floor to ceiling unless otherwise indicated
- Artworks and acoustic panel sizes are indicative and subject to change. Final sizes will be determined by AV spec contractor to ensure adequate pattressing is provided within partitioning to support any wall hung items
- Final setting out of wall hung items to be determined at WS5

REVISION NOTES

REVISION	NOTES	DATE

PROJECT NAME

CHAPEL WALKS, MANCHESTER

CLIENT

NORTHSPRING

DOCUMENT TITLE

Lower Ground Floor Wall Finishes Plan

DOCUMENT NUMBER

1848(42)20LG

VERSION

--

SCALE

1:50 @ A1

PRODUCTION DATE

07.07.22

ORIGINATOR

AD

ISSUE TYPE

STAGE 3

QA CHECK


QA

INCIGNITO MANCHESTER LTD.

2 BRIGENT STREET
MANCHESTER
M14 6PP
077 202 87 505
MAN@INCIGNITO.CO.UK



COPYRIGHT - INCIGNITO MANCHESTER LTD 2021

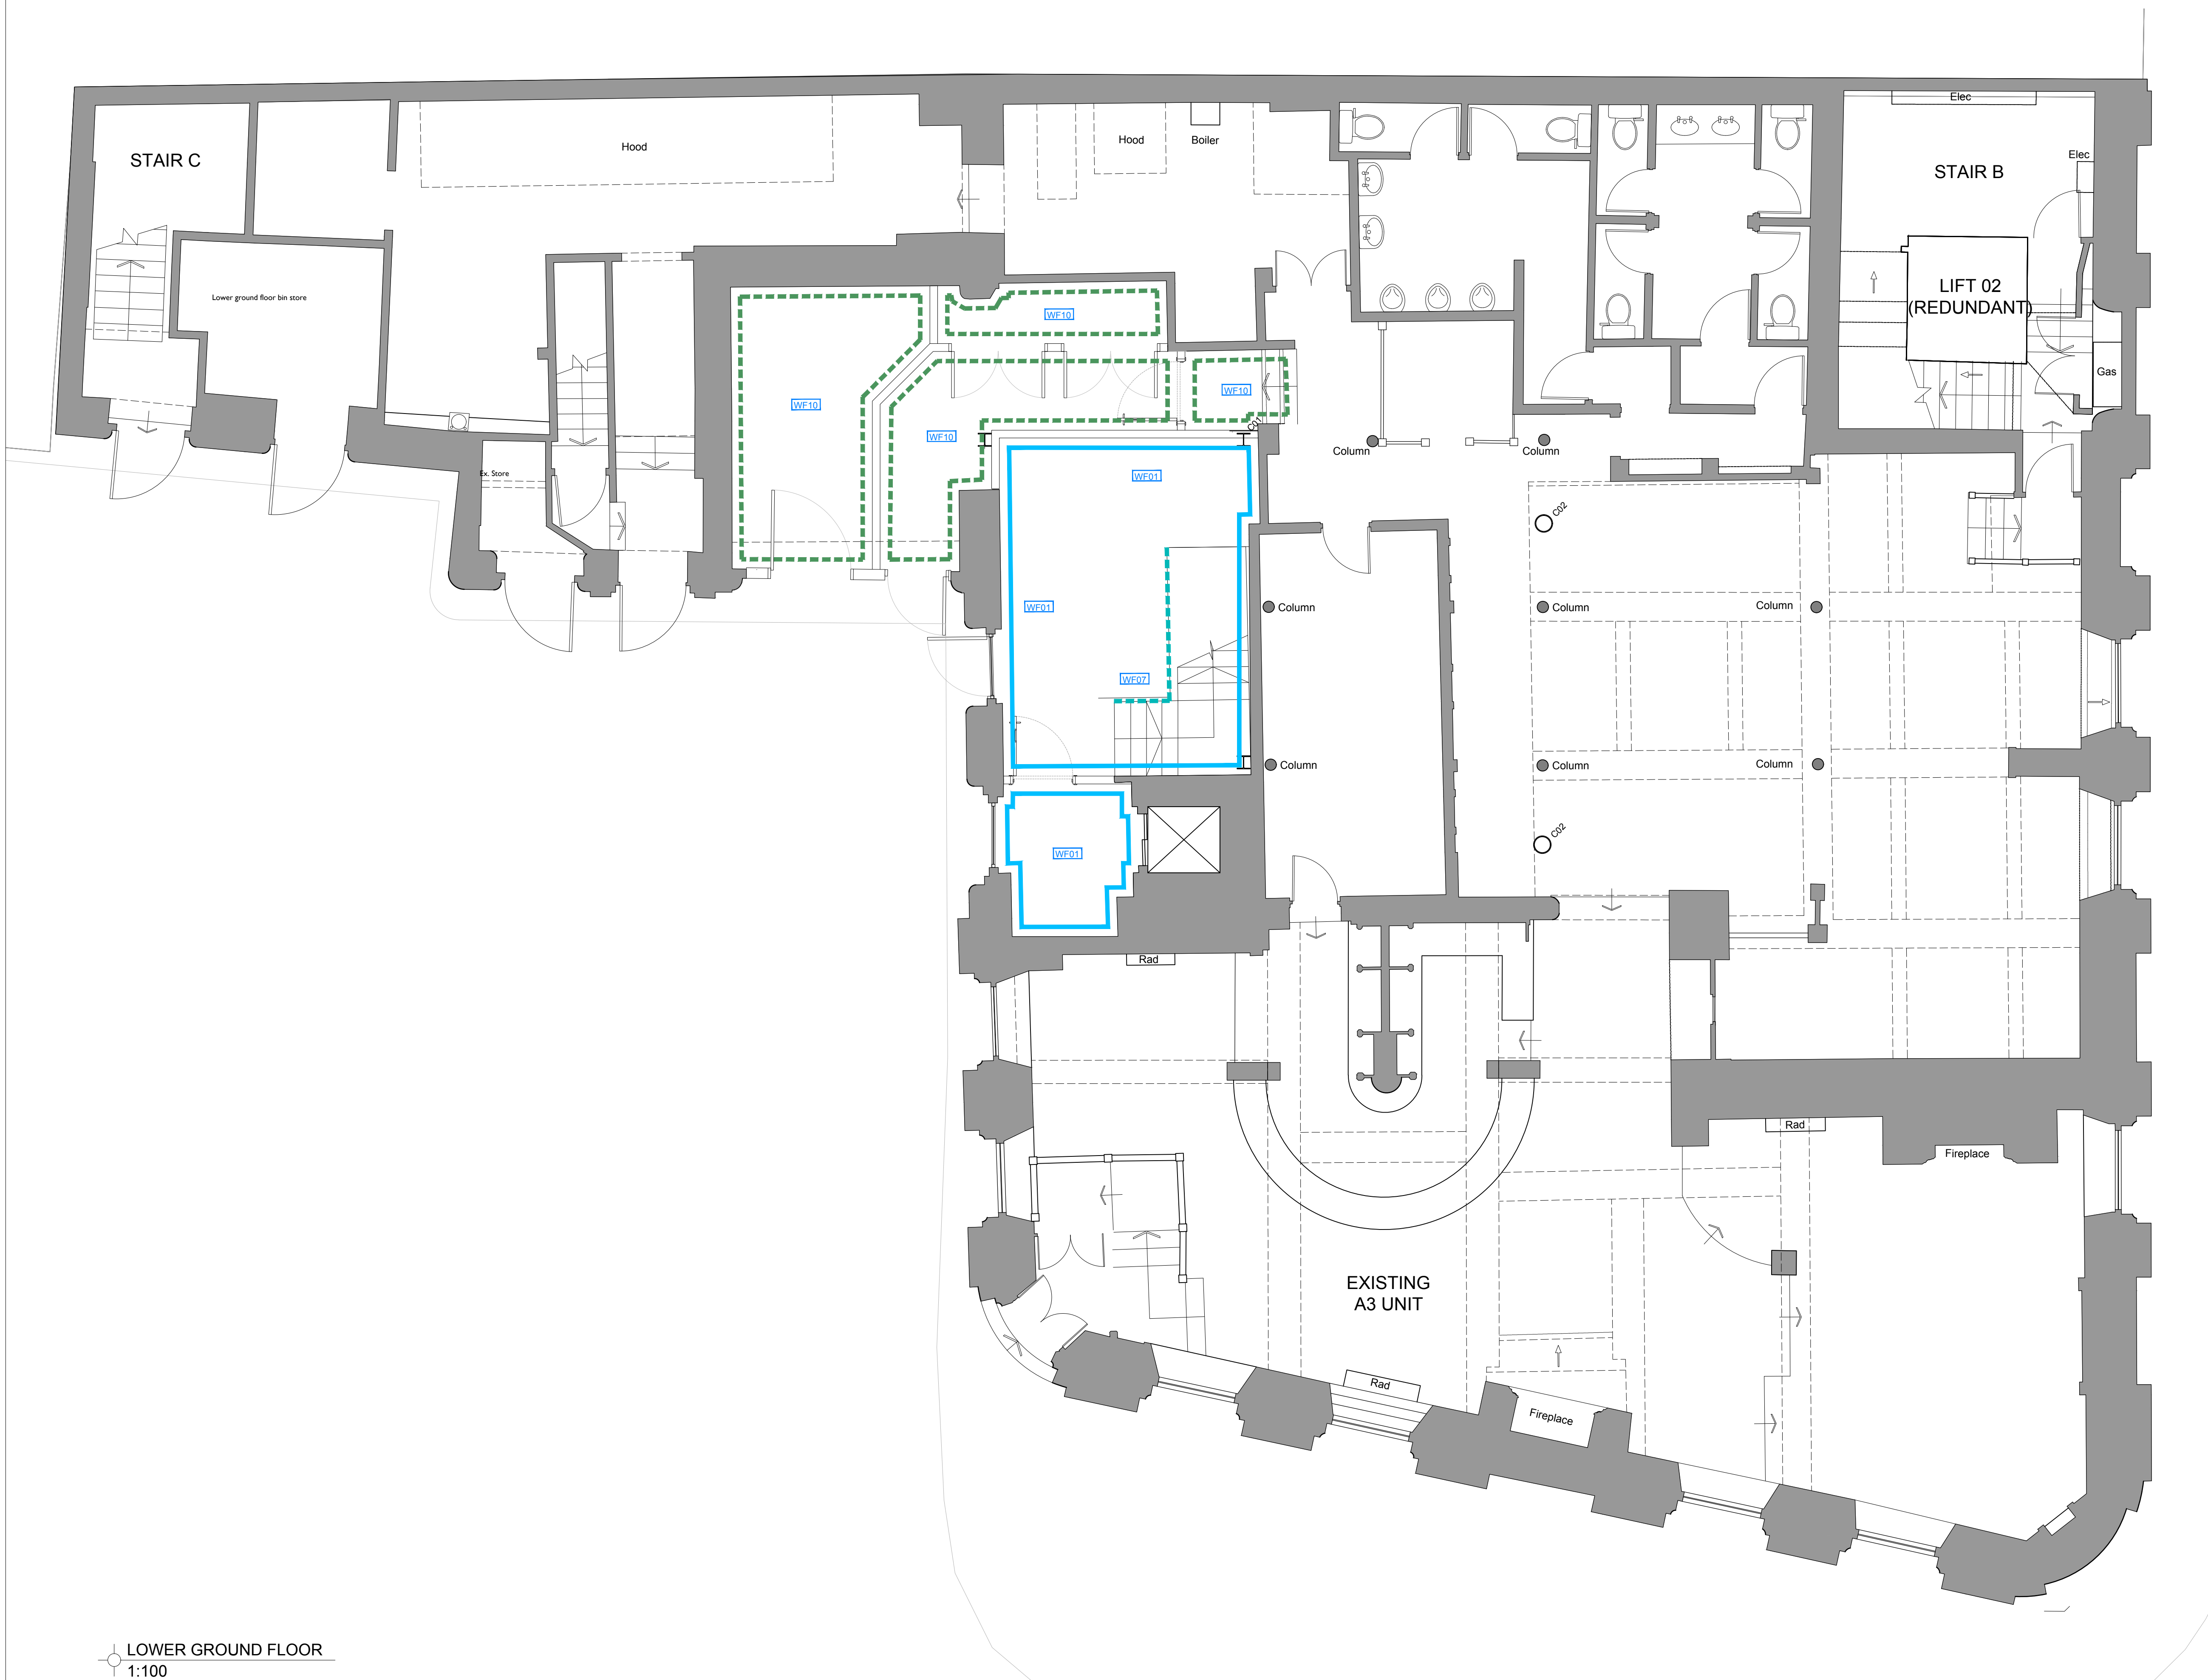

LOWER GROUND FLOOR
1:100