
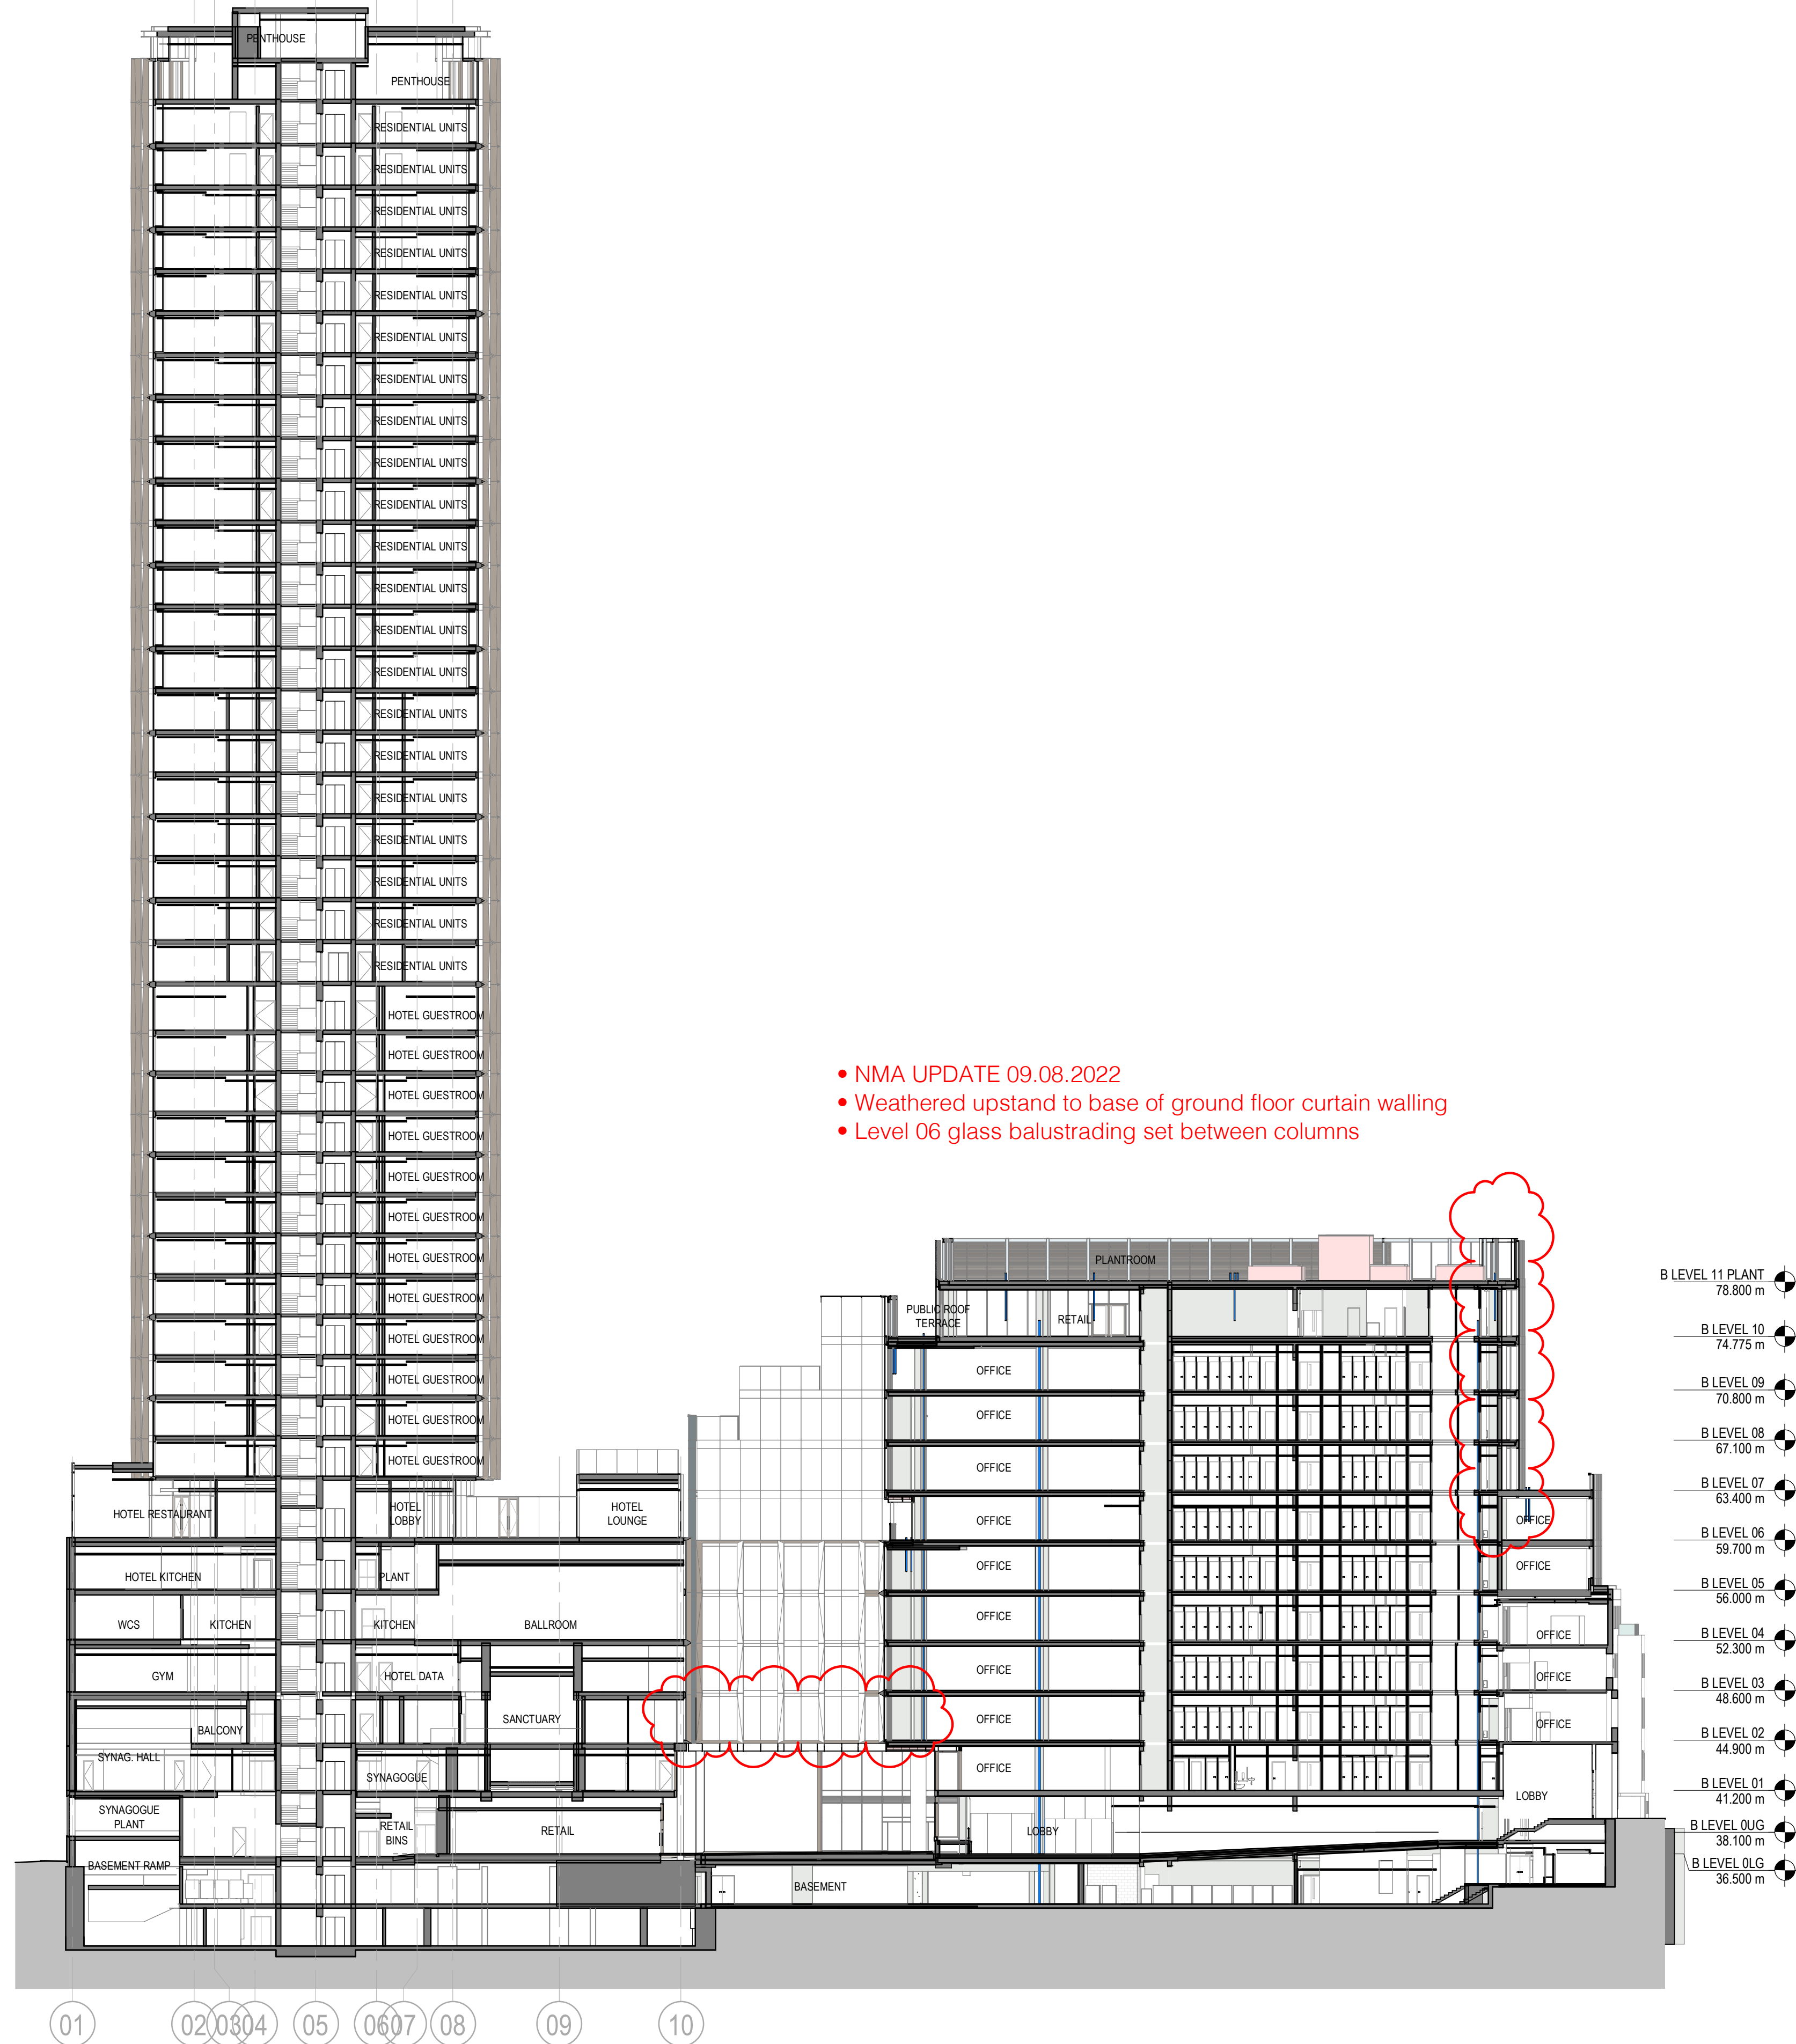


CROSS SECTION WEST-EAST A

1 : 300

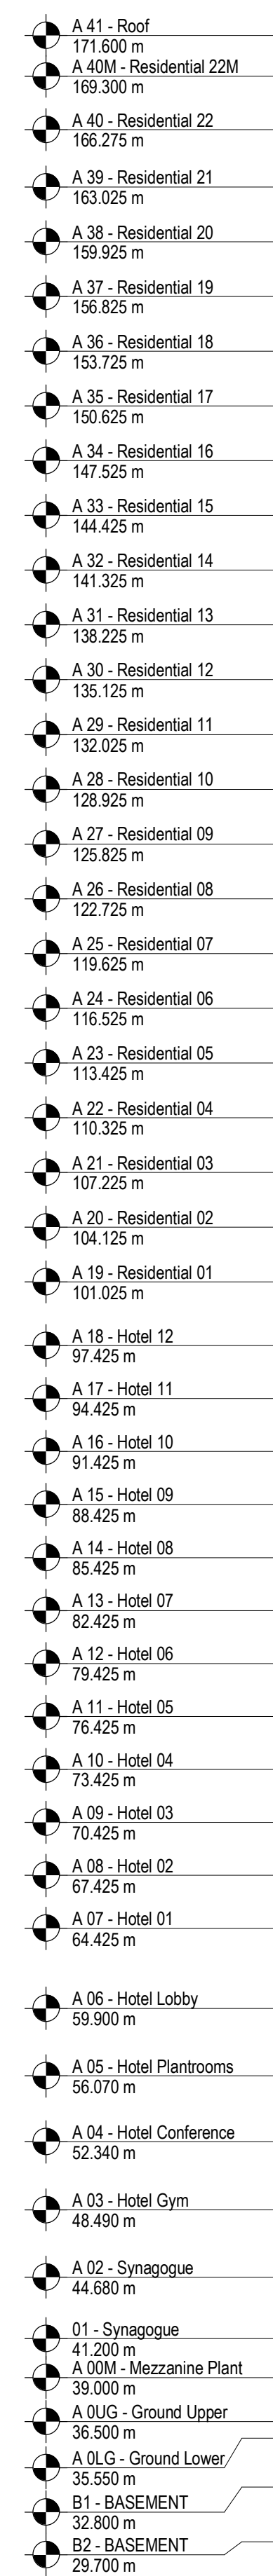


- NMA UPDATE 09.08.2022
- Weathered upstand to base of ground floor curtain walling
- Level 06 glass balustrading set between columns

Vertical section diagram of the B Level 11 Plant. The diagram shows a vertical shaft with levels marked from 01 to 10 and OLG (Overhead Line Gauge). The elevations in meters are as follows:

Level	Elevation (m)
B LEVEL 11 PLANT	78.600
B LEVEL 10	74.775
B LEVEL 09	70.800
B LEVEL 08	67.100
B LEVEL 07	63.400
B LEVEL 06	59.700
B LEVEL 05	56.000
B LEVEL 04	52.300
B LEVEL 03	48.600
B LEVEL 02	44.900
B LEVEL 01	41.200
B LEVEL OLG	38.100
B LEVEL OLG	36.500

Key Plan

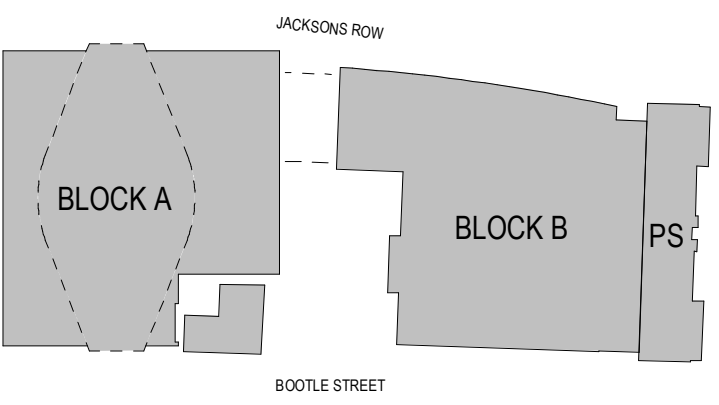

General Notes

P05	09/08/22	Non Material Amendment
P04	04/03/22	S96A Planning Update
P03	06/09/21	S73 Submission
P02	20/08/21	S73 Submission DRAFT
P01	15/11/19	S73 Submission
NO:	DATE:	ISSUE:

Status

FOR INFORMATION

Interior Designer

Synagogue Consultant	D
----------------------	---



Civil Engineer



Services Engineer

HOARE LEA (H.)

Fire Engineer



**DESIGN
FIRE**

Client



Landscape Designer

 p·ie

Project Manager



Architect

SOM

Skidmore, Owings & Merrill, Inc.
The Broadgate Tower, 20 Primrose Street
London EC2A 2EW, UK
Tel: +44 (0)20 7798 1000 Fax: +44 (0)20 7798 1100

Project Name

ST. MICHAELS DEVELOPMENT,
MANCHESTER

Drawing Title

BUILDINGS SECTIONS -
WEST-EAST

Project No	Drawing No	Revision
------------	------------	----------

0601	C72 251	D05
------	---------	-----

cale @ A0	S73-251	P05
-----------	---------	-----

As indicated	
--------------	--

© COPYRIGHT SKIDMORE, OWINGS & MERRILL (EUROPE) LLP. 2021