


H3 TRIBE HOTEL MATERIALS CONDITION SIGN OFF

JUNE 2022




MATERIAL CONDITION SIGN OFF

NORTH EAST ELEVATION
MATERIAL KEY

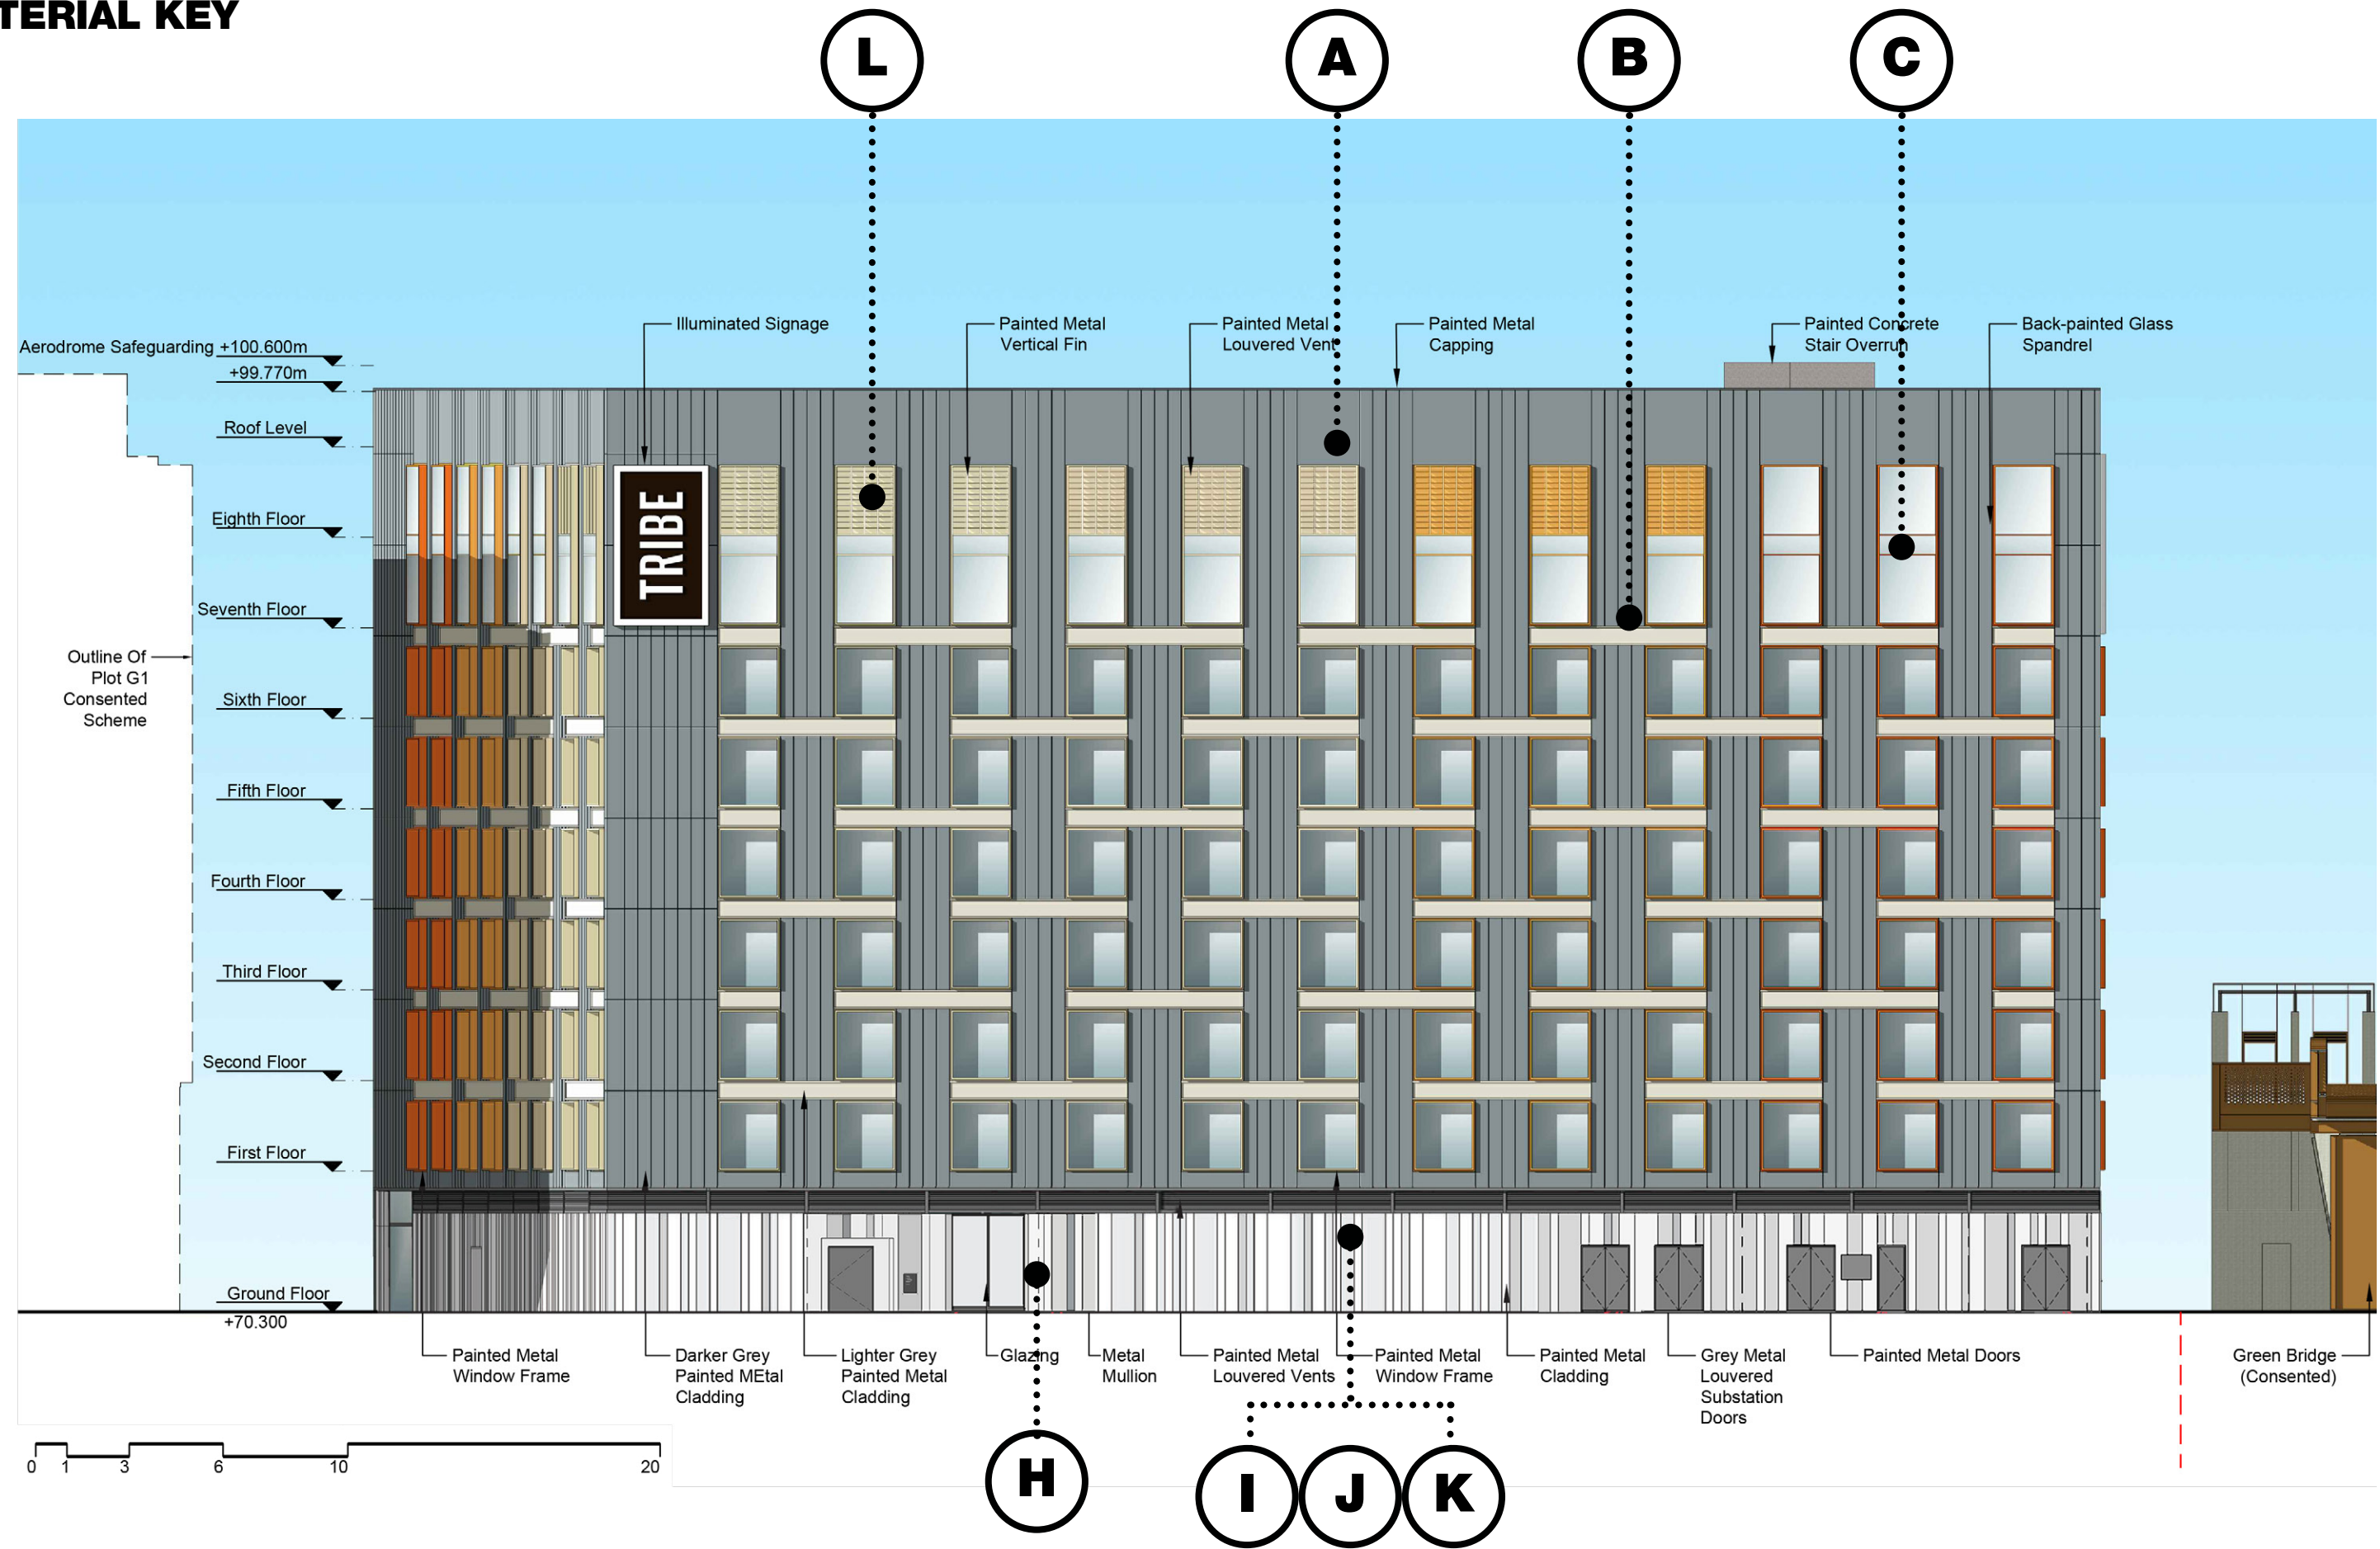


MATERIAL CONDITION SIGN OFF

EAST ELEVATION
MATERIAL KEY

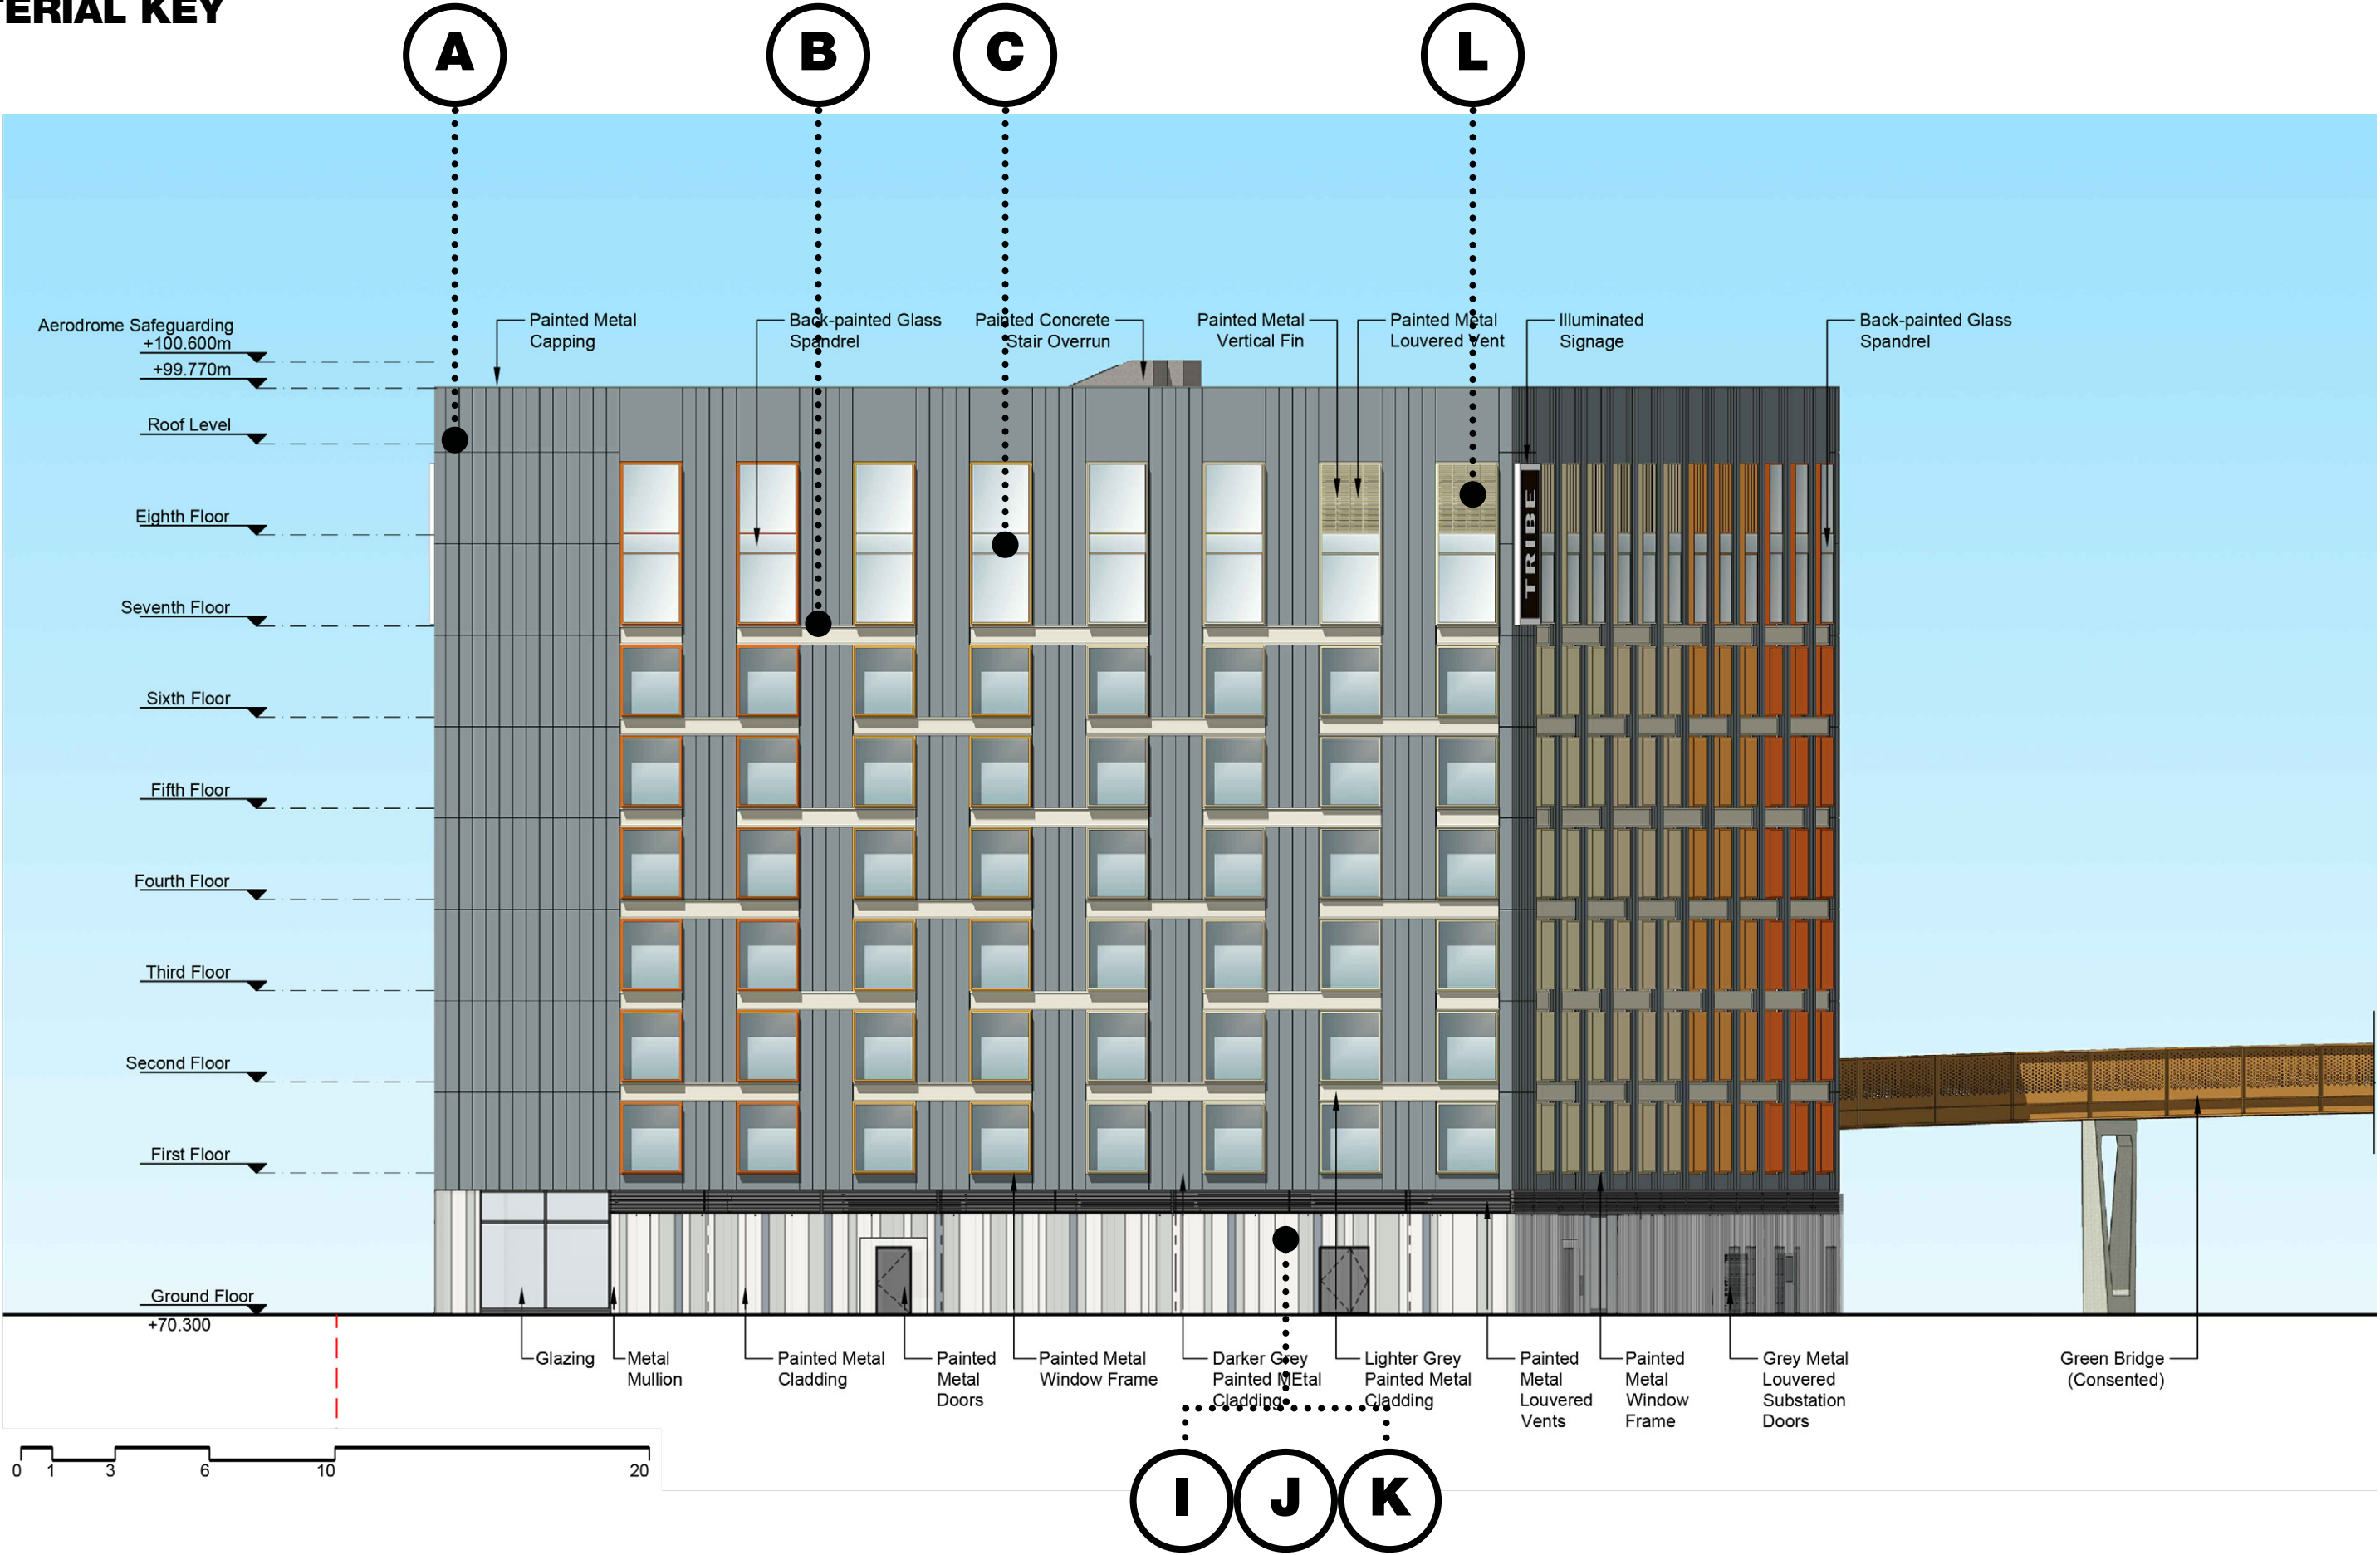


MATERIAL CONDITION SIGN OFF

SOUTH WEST ELEVATION
MATERIAL KEY

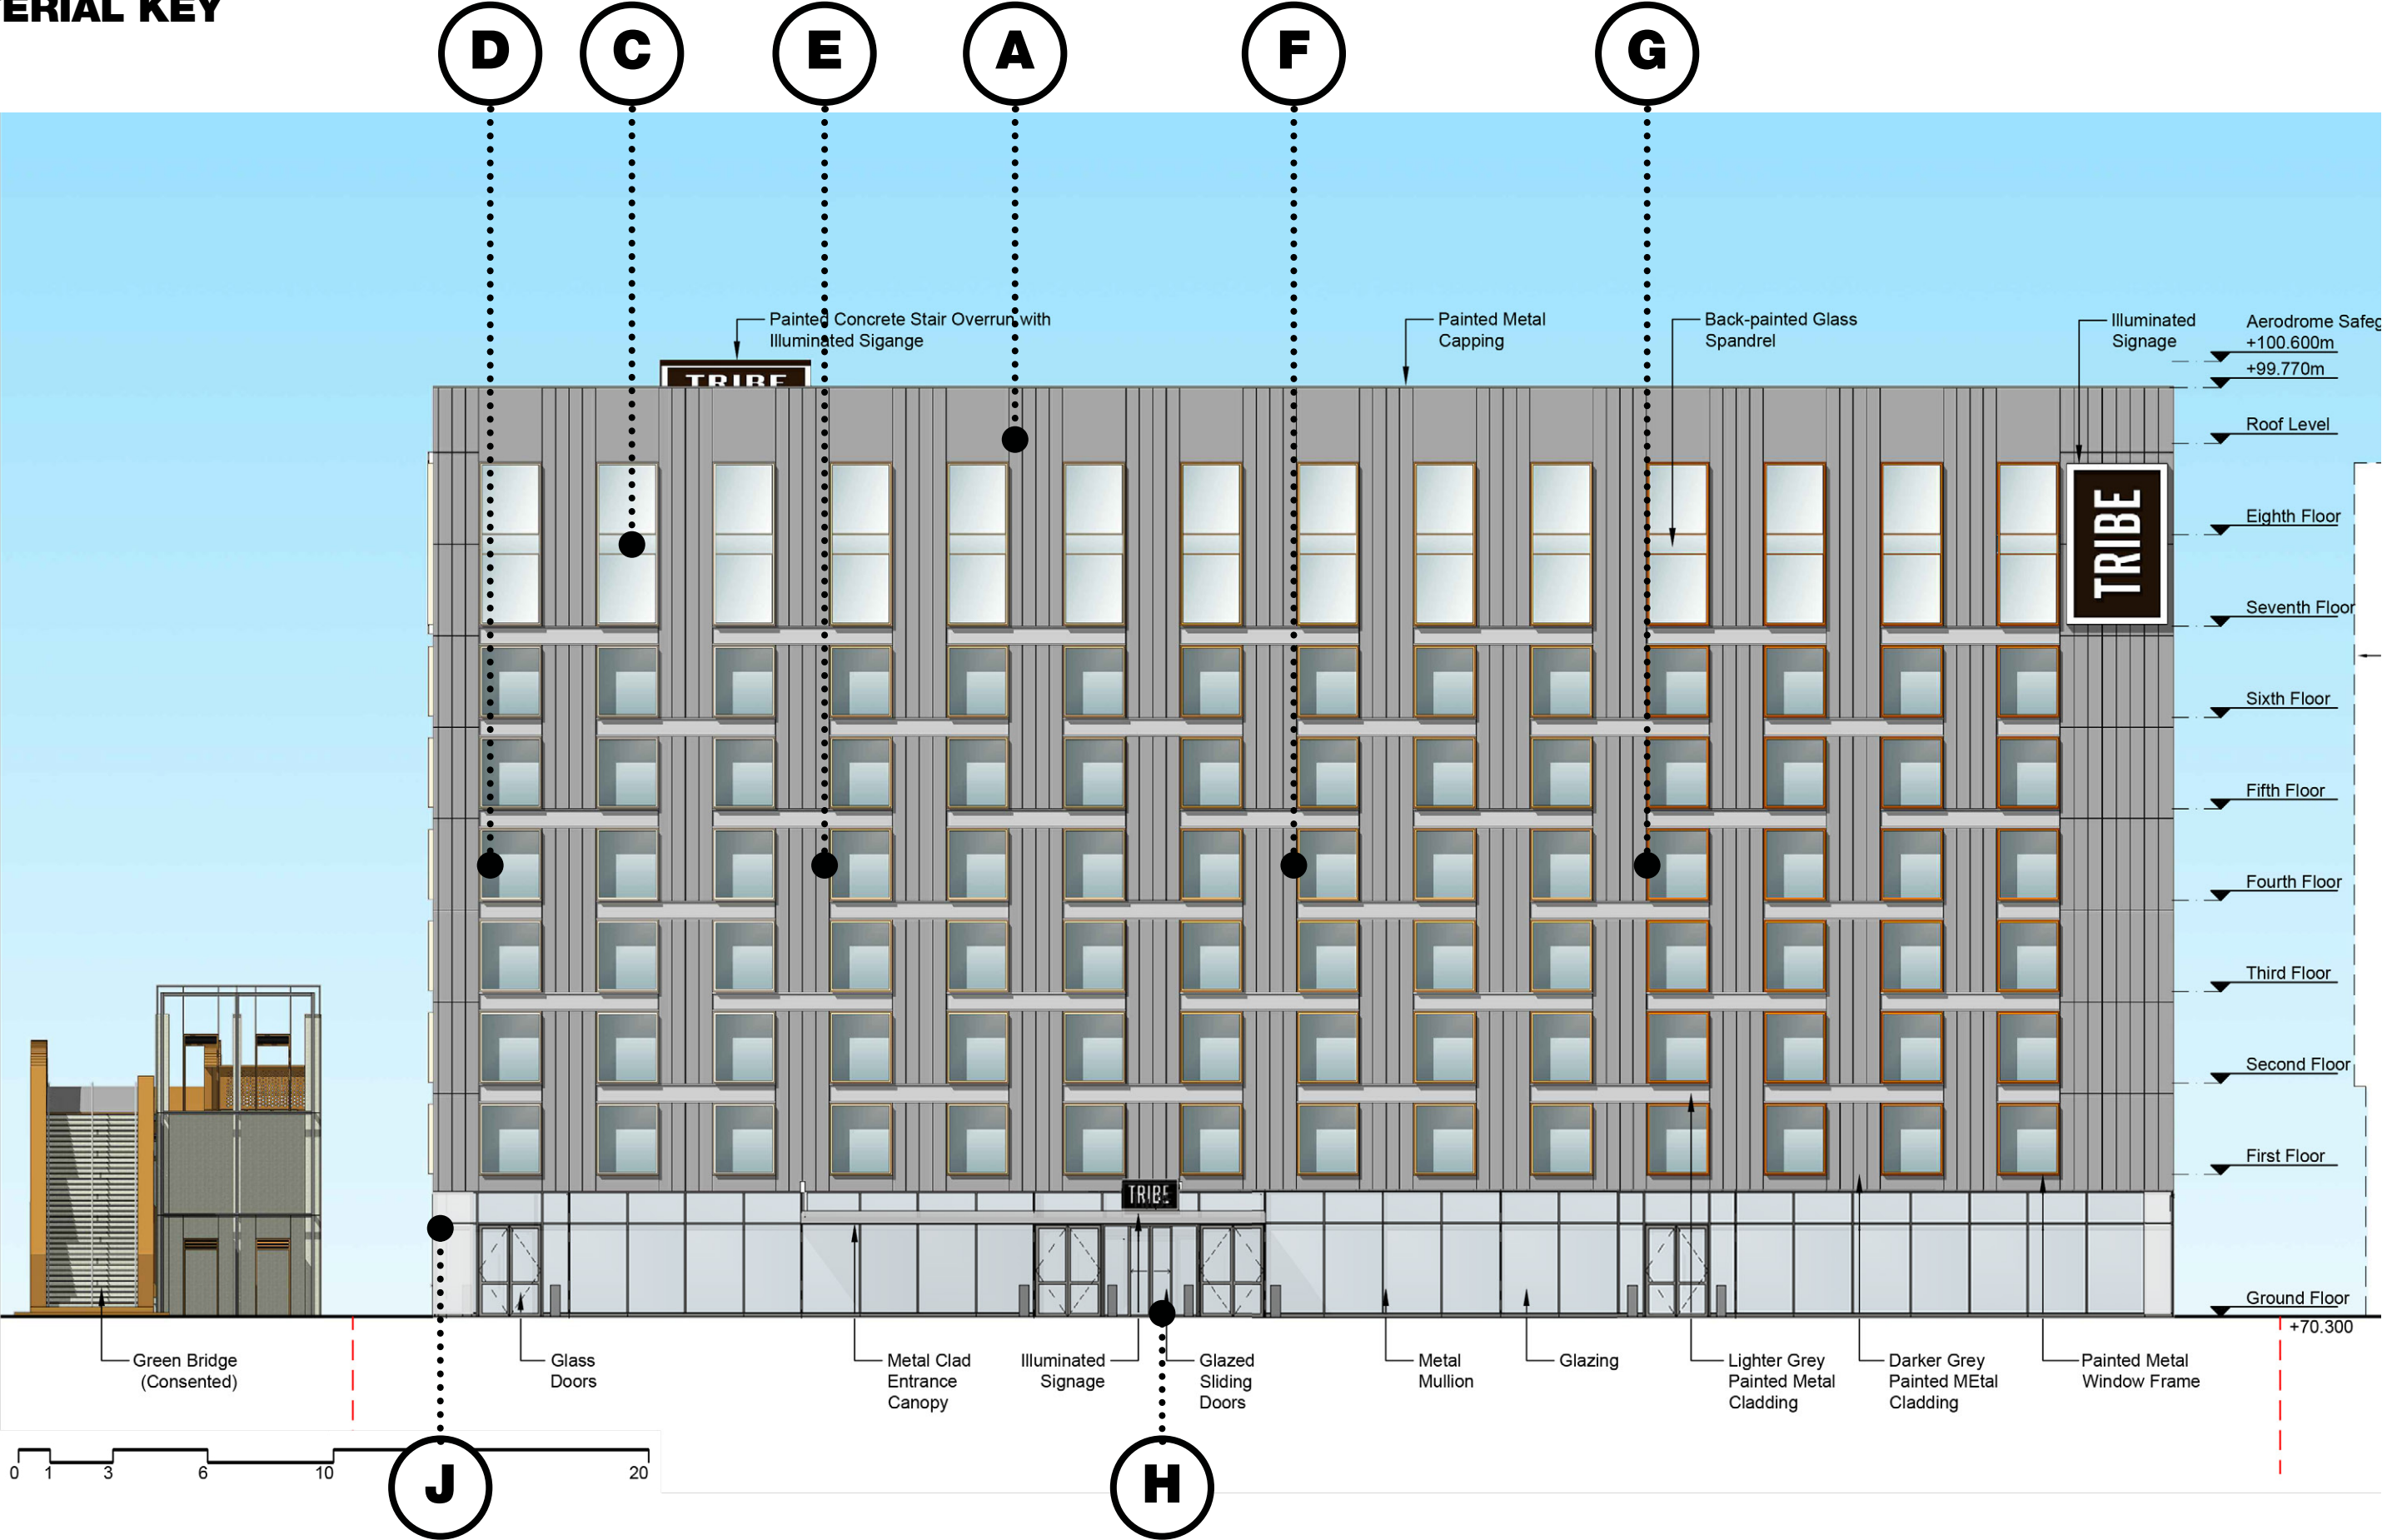

MATERIAL CONDITION SIGN OFF

WEST ELEVATION
MATERIAL KEY

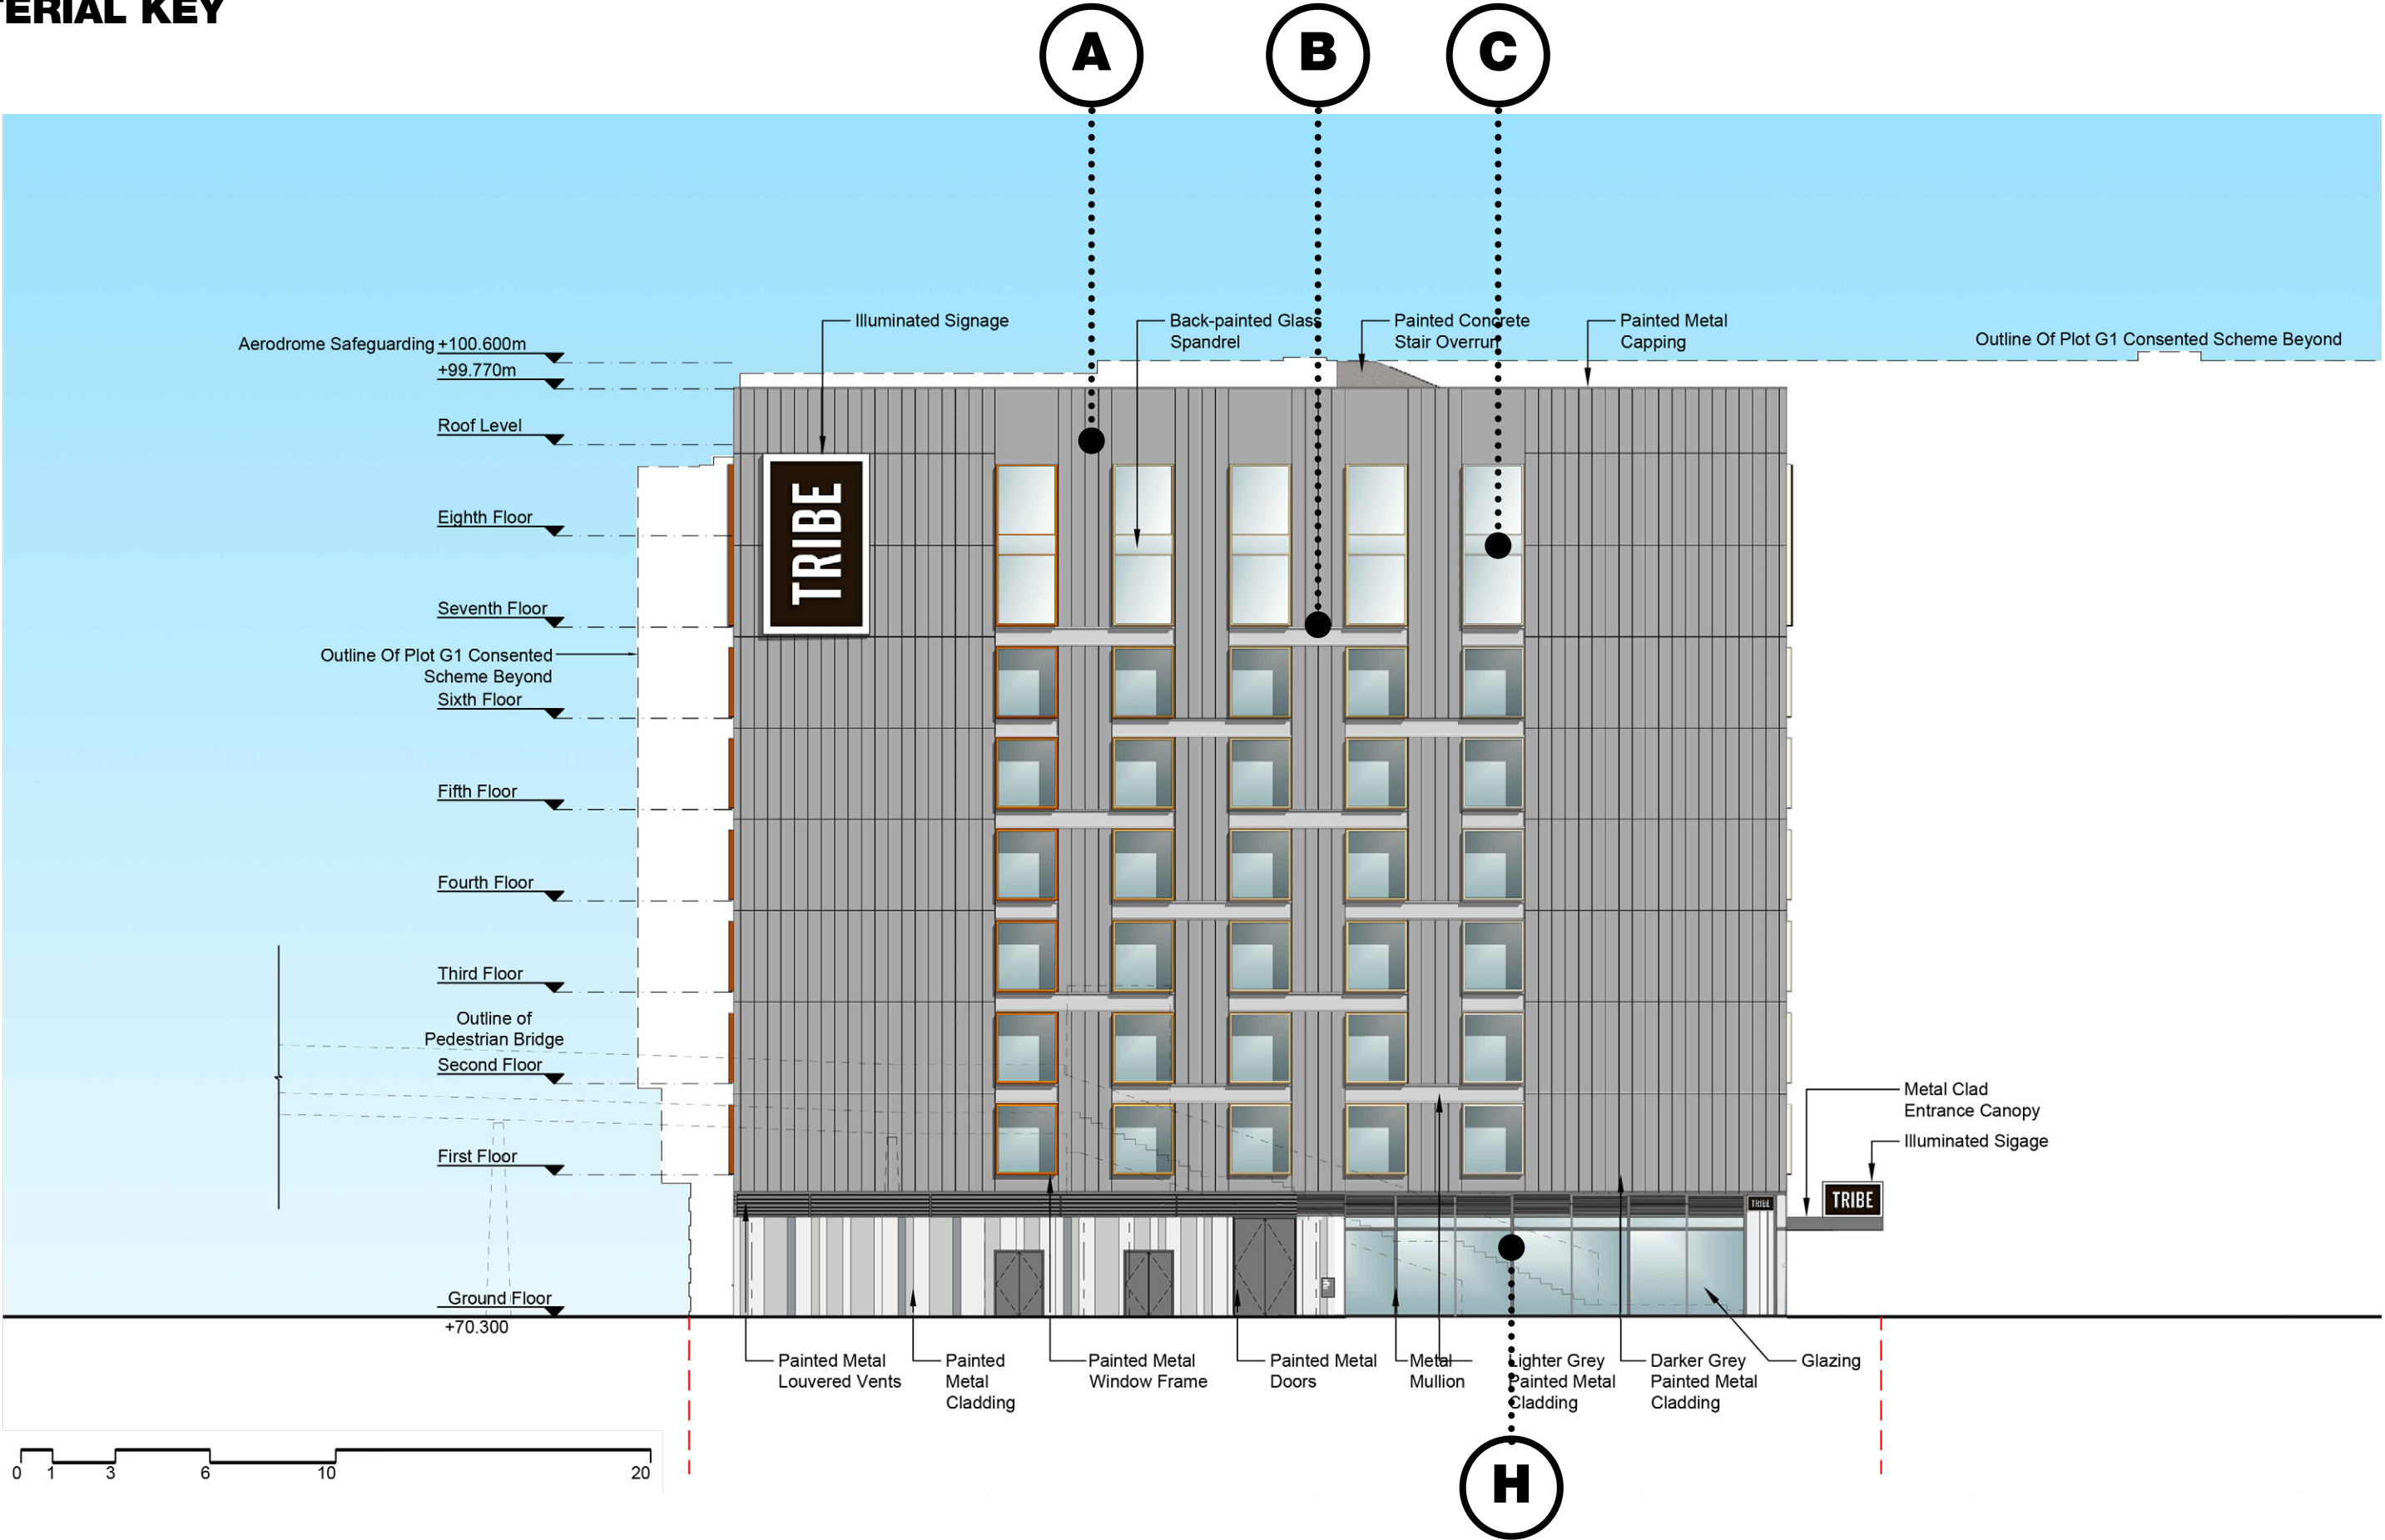


MATERIAL CONDITION SIGN OFF

MATERIAL SAMPLES




A

Flat Aluminium cladding Telegrey 2 finish, PPC RAL 7046 Matte

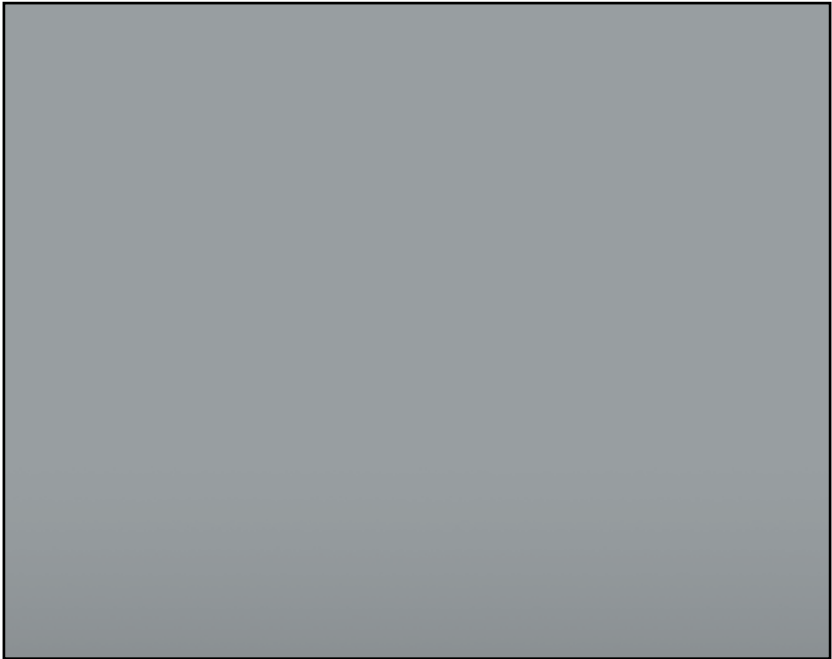


C

Back painted curtain wall glazing, Window grey PPC RAL 7040 Matte

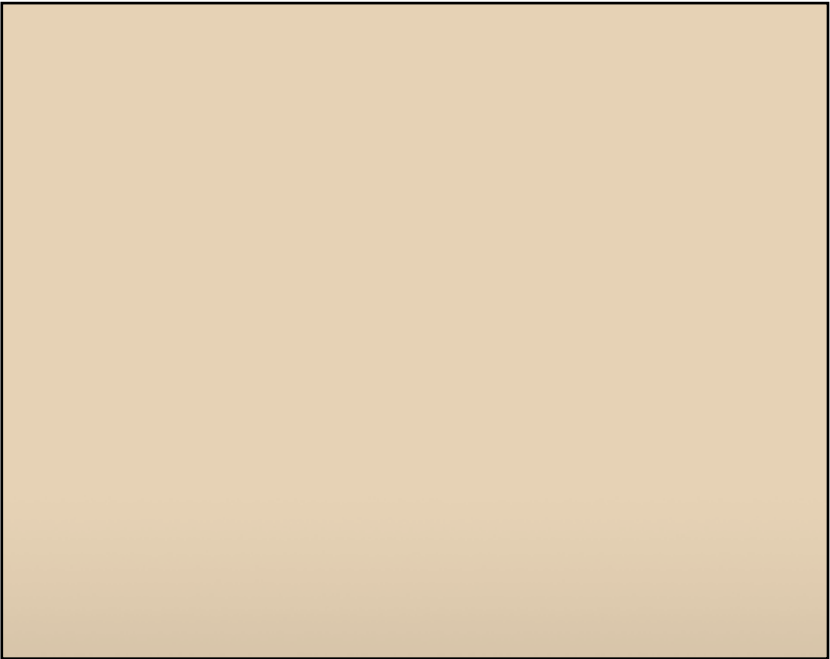


E

Window frame - Light ivory finish, Aluminium PPC RAL 1015 Matte

 


B

Profiled Aluminium cladding Grey white finish, PPC RAL 9002 Matte

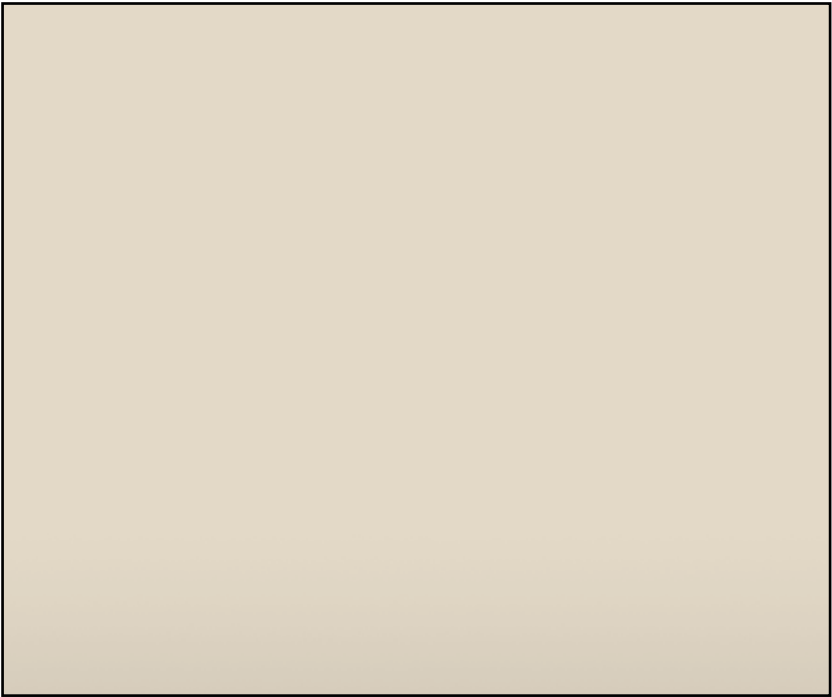

D

Window frame - Oyster white finish, Aluminium PPC RAL 1013 Matte

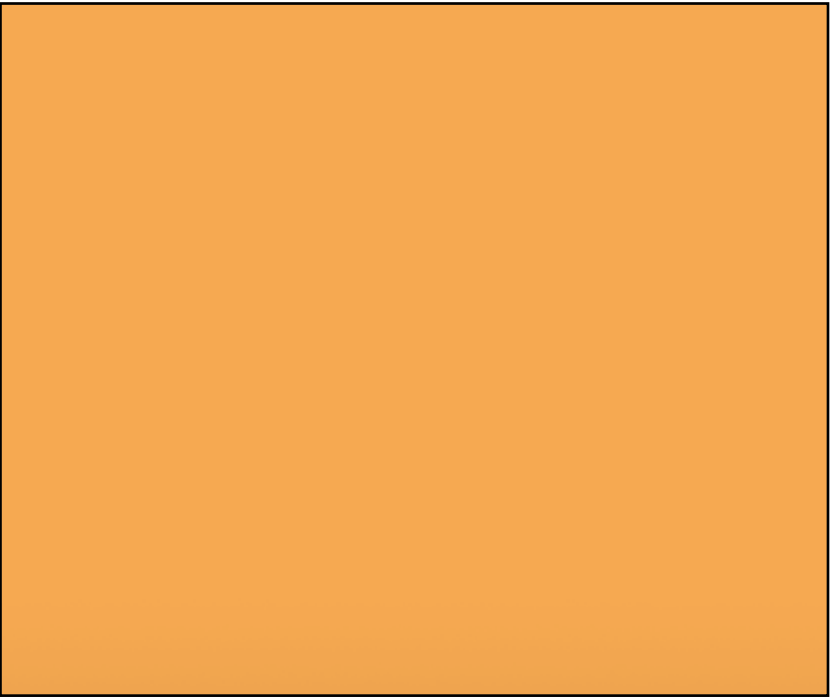

F

Window frame - Saffron yellow finish, Aluminium PPC RAL 1017 Matte

MATERIAL CONDITION SIGN OFF

MATERIAL SAMPLES




G

Window frame - Pastel orange finish, Aluminium PPC RAL 2003 Matte



H

Grey Aluminium finish, PPC RAL 9007 Matte
Metal doors & frames painted Grey Aluminium, PPC RAL 9007 Matte

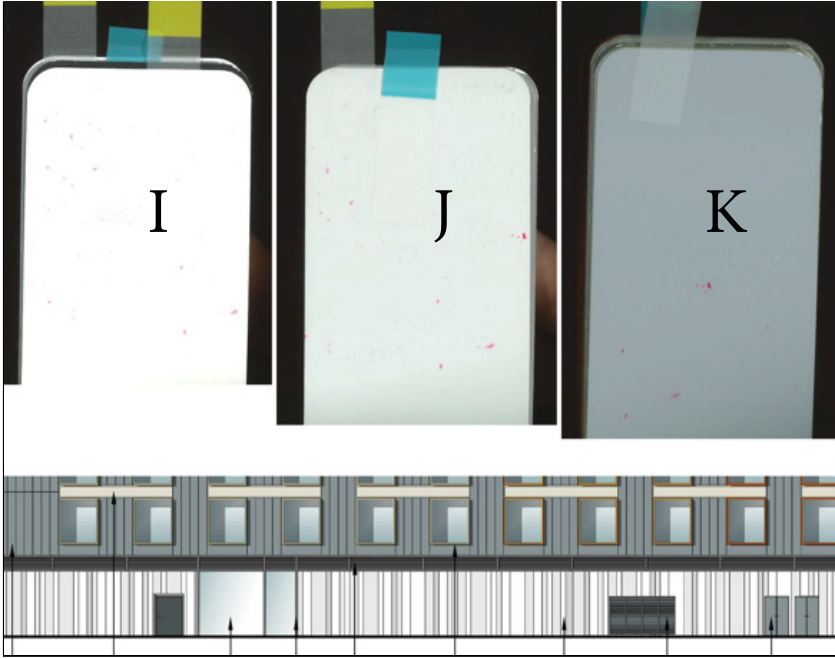

I, J, K

I - Traffic white Aluminium PPC RAL 9016 Matte J - Papyrus white Aluminium PPC RAL 9018 Matte K -Silver white Aluminium PPC RAL 7001 Matte



L

Painted Metal Louvered Vent to match window colours. Samples: D,E,F&G
Aluminium PPC matte finish

dexter
moren
associates

architecture urban design
interior design creative media

www.dextermoren.com

dma@dextermoren.com
t +44 (0)20 7267 4440
f +44 (0)20 7267 6044

57d
jamestown road
london nw1 7db
uk

d

d

m

m

d

m