


A7

LEVEL 02 PLAN

1 : 200

- NMA UPDATE 09.08.2022
- Level 02 bridge link infilled

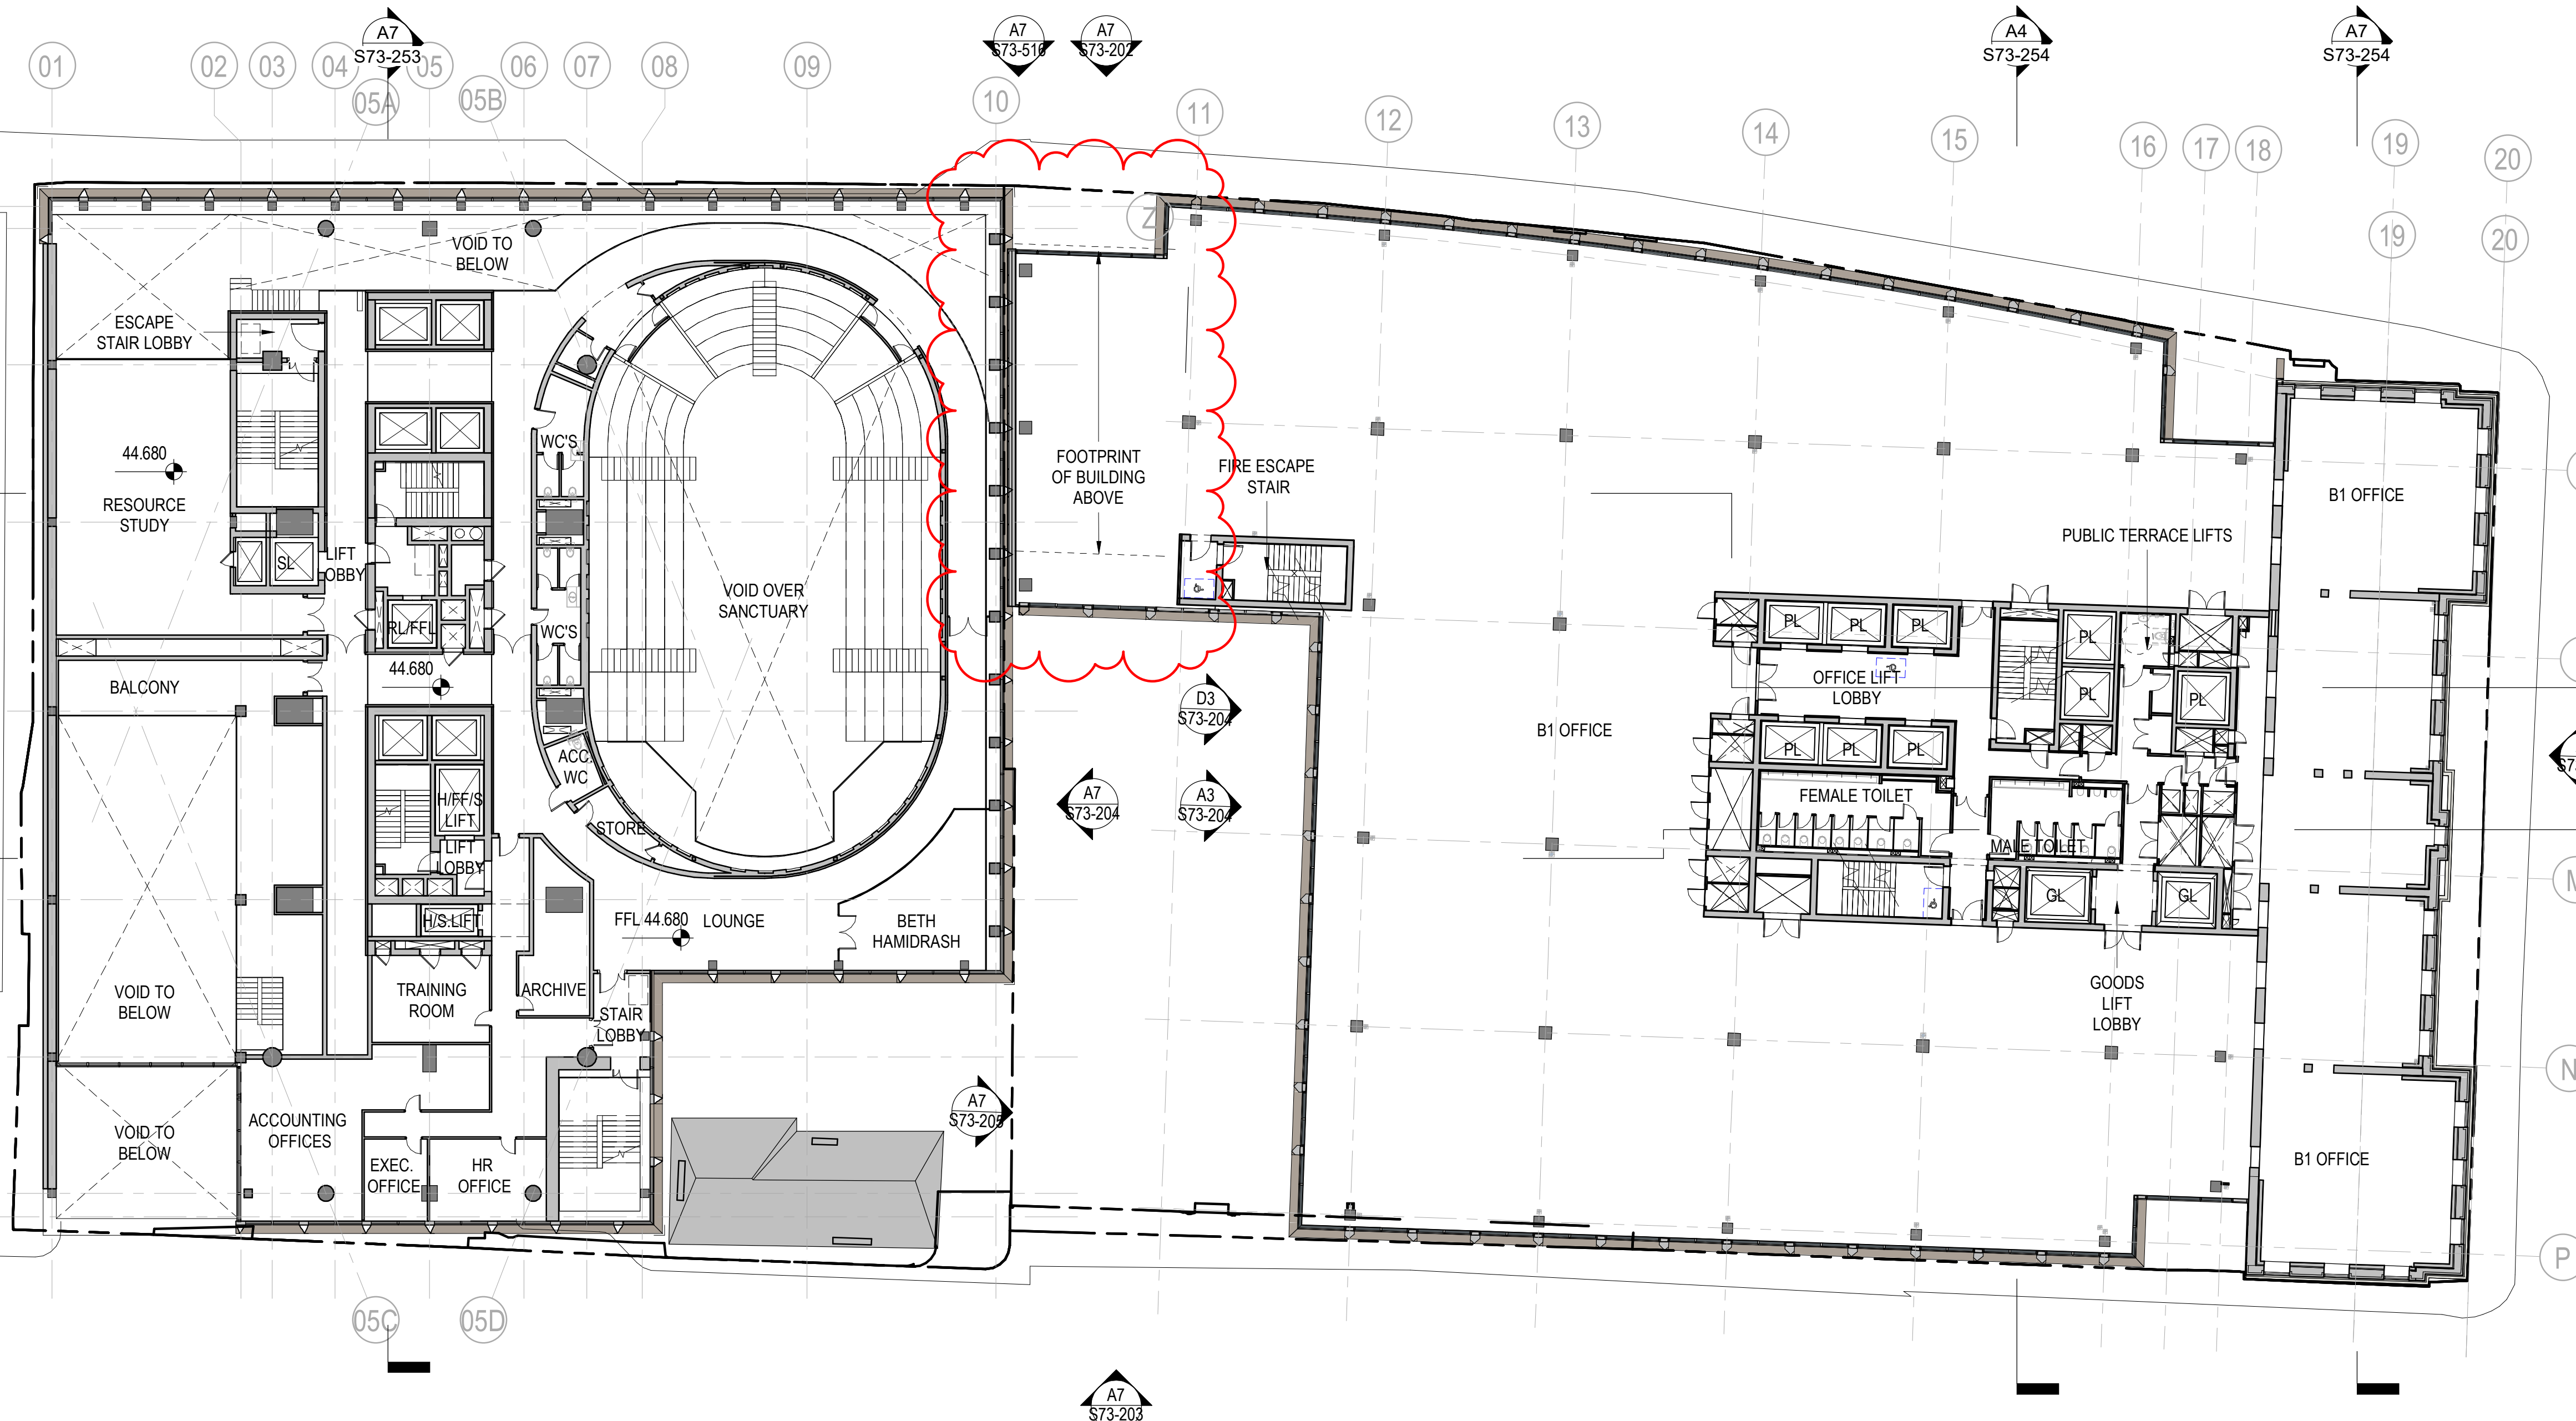

Key Plan

General Notes

P05	09/08/22	Non Material Amendment
P04	04/03/22	S96A Planning Update
P03	06/09/21	S73 Submission
P02	20/08/21	S73 Submission DRAFT
P01	15/11/19	S73 Submission
NO:	DATE:	ISSUE:

Status

FOR INFORMATION

Interior Designer	Synagogue Consultant	Design Consultant
BOWLER JAMES BRINDLEY	FDG	hoddler+partners
Civil Engineer	Curtins	
Services Engineer	HOARE LEA (H)	
Fire Engineer	DESIGN FIRE CONSULTANTS	
Client	ST M	
Architect	SOM	
Skidmore, Owings & Merrill, Inc. The Broadgate Tower, 20 Primrose Street London EC2A 2EW, UK Tel: +44 (0)20 7798 1000 Fax: +44 (0)20 7798 1100		
Project Name	ST. MICHAELS DEVELOPMENT, MANCHESTER	
Drawing Title	LEVEL 02 GA PLAN	
Project No	0601	Revision
Scale @ A0	As indicated	S73-105 P05
© COPYRIGHT SKIDMORE, OWINGS & MERRILL (EUROPE) LLP. 2021		