


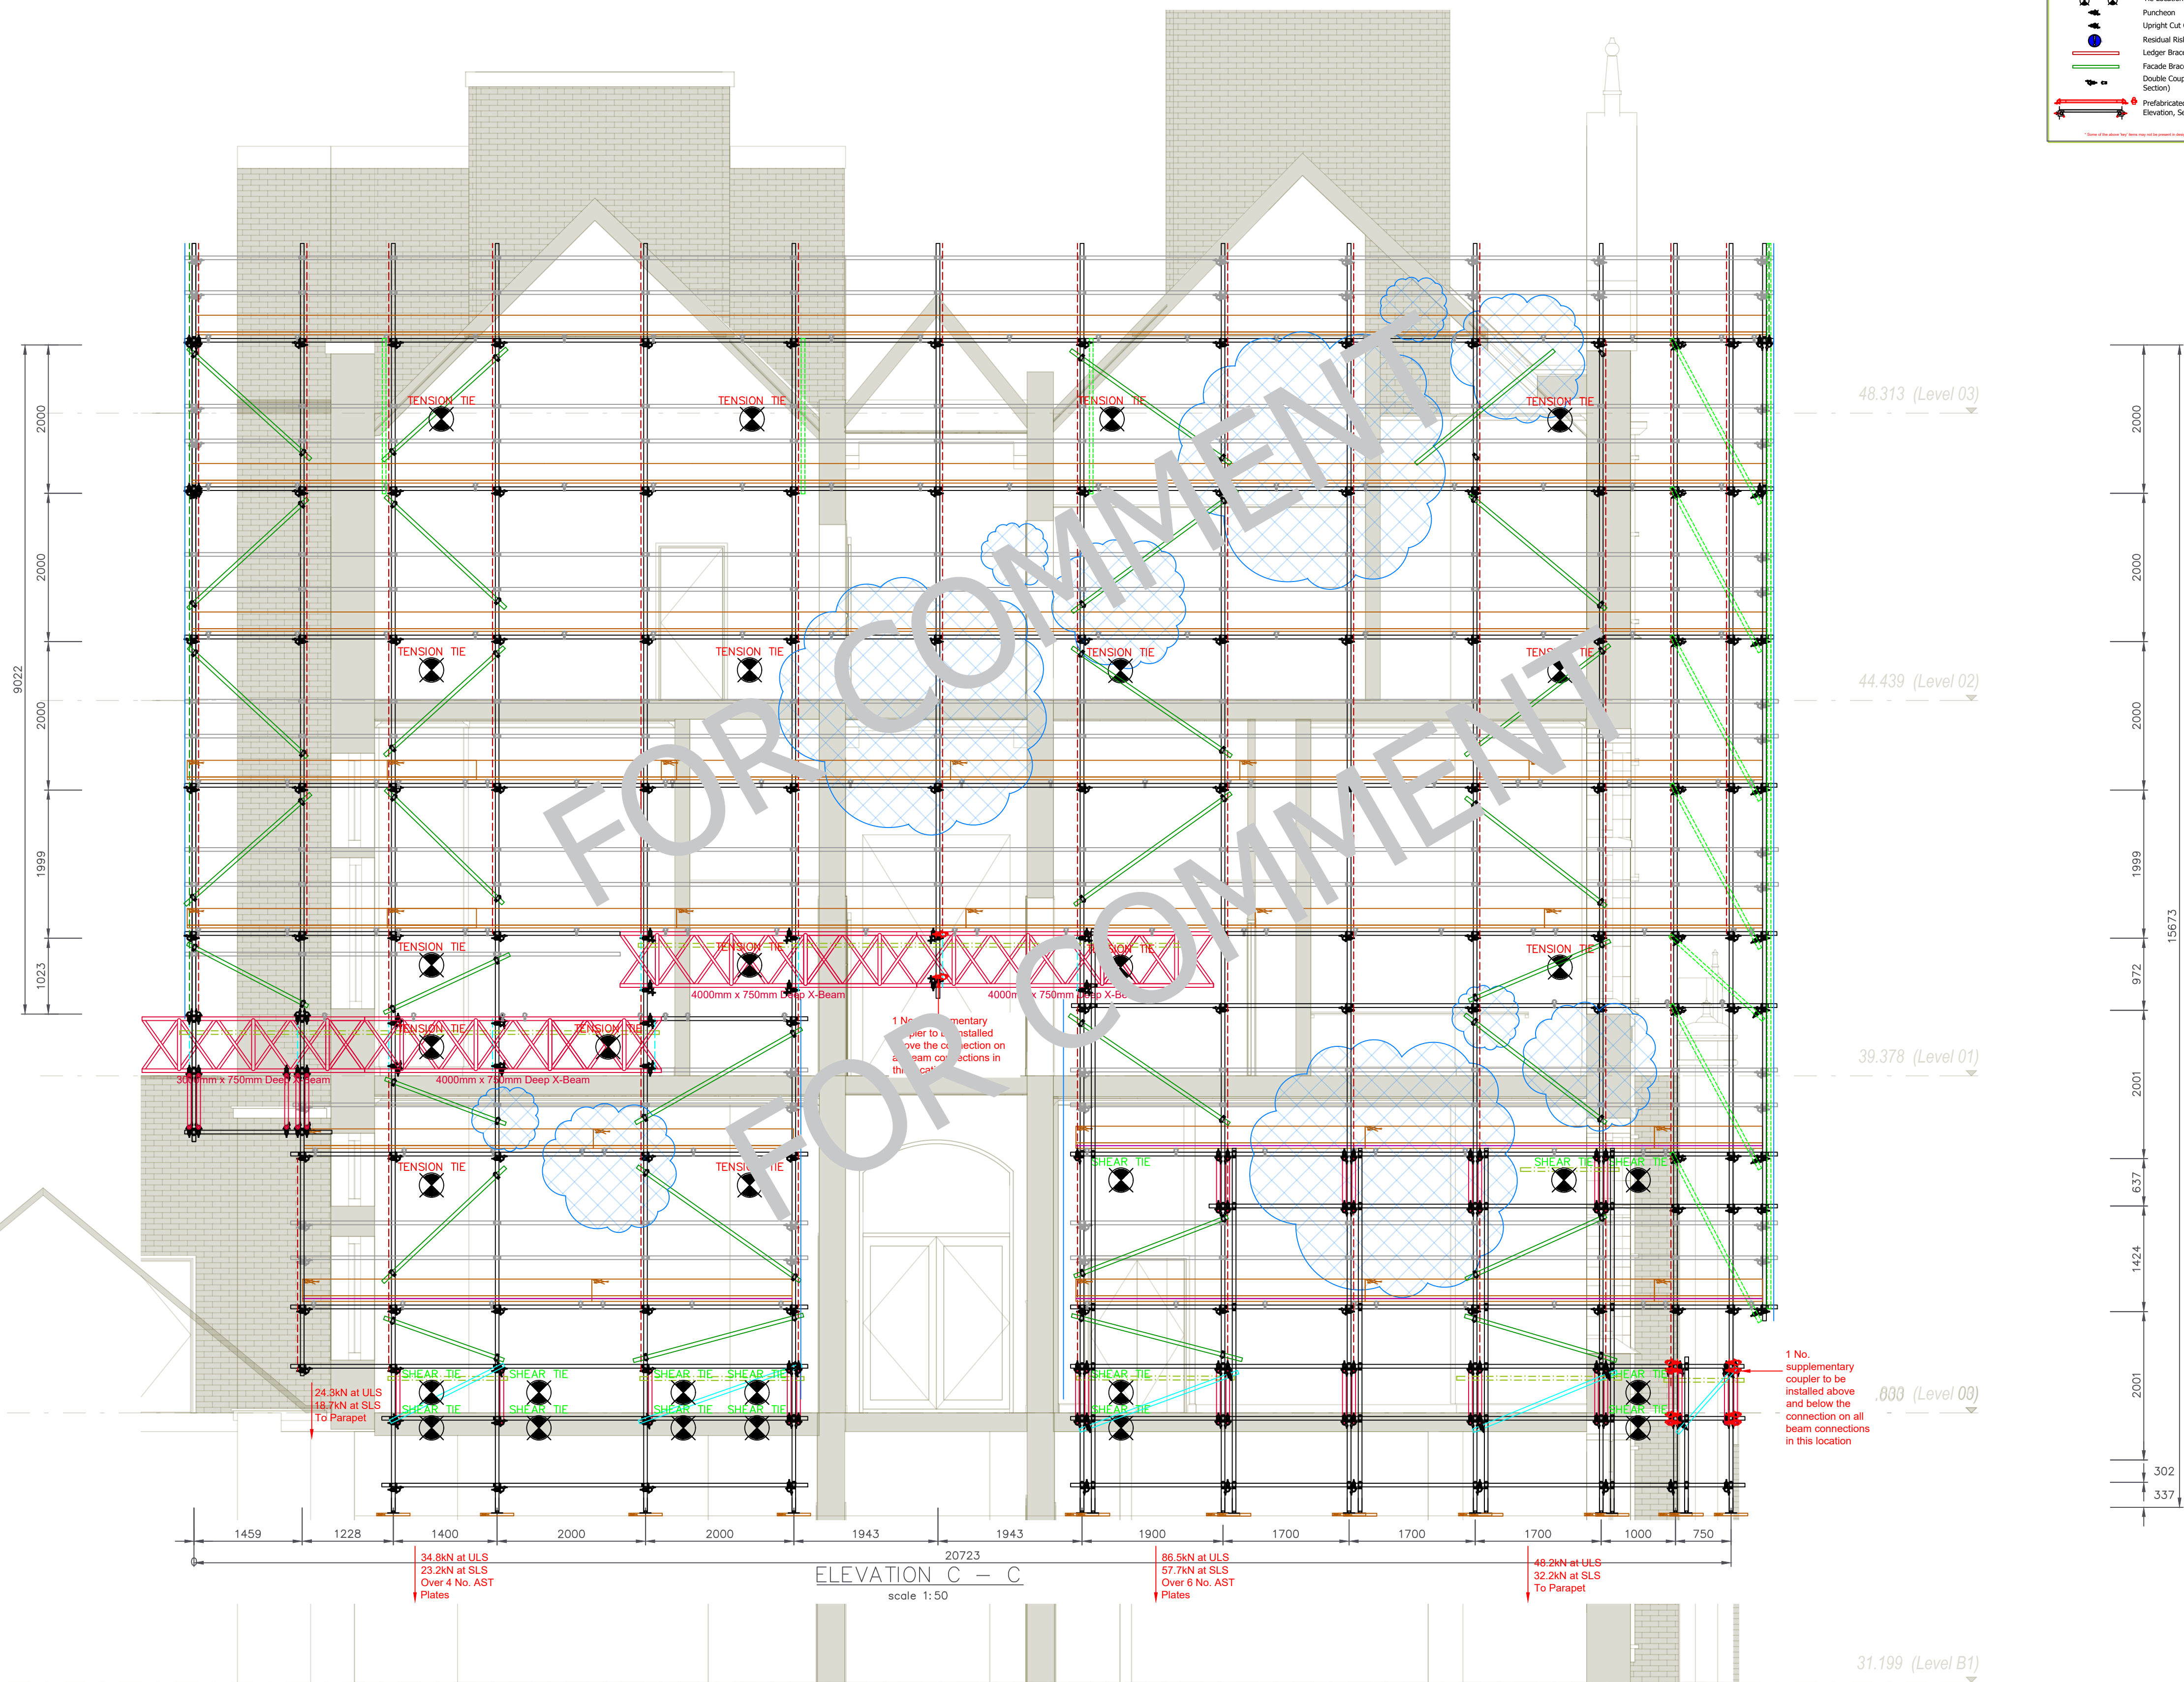

LEGEND

- Structural Steel
- Scaffold Beams
- Timber Products / Scaffold Boards
- Building Line
- Facade Brace (Plan, Section)
- Torsional Brace (Plan, Elevation)
- Torsional Brace (Section)
- Kerledge Hatch
- Ledger Brace (Plan, Elevation)
- Plan Brace (Plan, Section, Elevation)
- Scaffold Centre Line (Plan)
- 48.3mm Diameter Scaffold Tube
- Cladding Material (Sheeting / Netting)
- Splice Detail
- Supplementary Coupler / Check Fitting
- Tie Location (Plan, Section, Elevation)
- Purchase
- Upright Cut Off
- Residual Risk
- Ledger Brace (Elevation, Section)
- Facade Brace (Elevation, Section)
- Double Coupler (Plan, Elevation, Section)
- Prefabricated transom, readylock (Plan, Elevation, Section)

*Always check that 'Seddon' has not been replaced in design and not substituted in all designs for 'Seddon'.

ALL 2M LIFTS MAY BE ERECTED AT 2.1M AS REQUIRED TO ENSURE TOP WORKING LIFT IS LESS THAN 450MM DOWN FROM EAVES LEVEL

FOR FULL DETAILS SEE PAGE 10

FOR FULL RISKS SEE PAGE 11

ALL BOARDS TO BE SECURED DOWN

HAKI STAIRCASE TO BE POSITION WHERE REQUIRED

HOARDING AT BASE IF REQUIRED

ALL COUPLERS TO BE CLASS B

DOCUMENT REFERENCES

This design is to be read in conjunction with the following design drawings and/or documents:

CRE-SEDD001-012-005B_REPORT

APPENDIX A -

CRE-SEDD001-012-005B_1,2,3,4,5,6,7,8,9,10,11.dwg

AMENDMENTS / REVISIONS

REV	BY	DATE	CHECK	DATE	APPD	DATE
B	AJB	15.03.24				
A	AJB	11.03.24				
-	AJB	28.02.24				

CREATOR

Seddon

FOR COMMENT

CRE-SEDD001-012-005B 7 1 : 50,25 A1

ACCESS SCAFFOLD
RUTHERFORD BUILDING
MANCHESTER
M13

SEE QUOTE

CREATOR
SCAFFOLD DESIGNS
& TEMPORARY WORKS CONSULTANTS LTD

CREATOR
Rutherford House, Rutherford Road,
Rutherford, Oldham,
Greater Manchester,
M20 2JH
Tel: 0161 261 0060
www.creator-scaffolddesigns.co.uk