


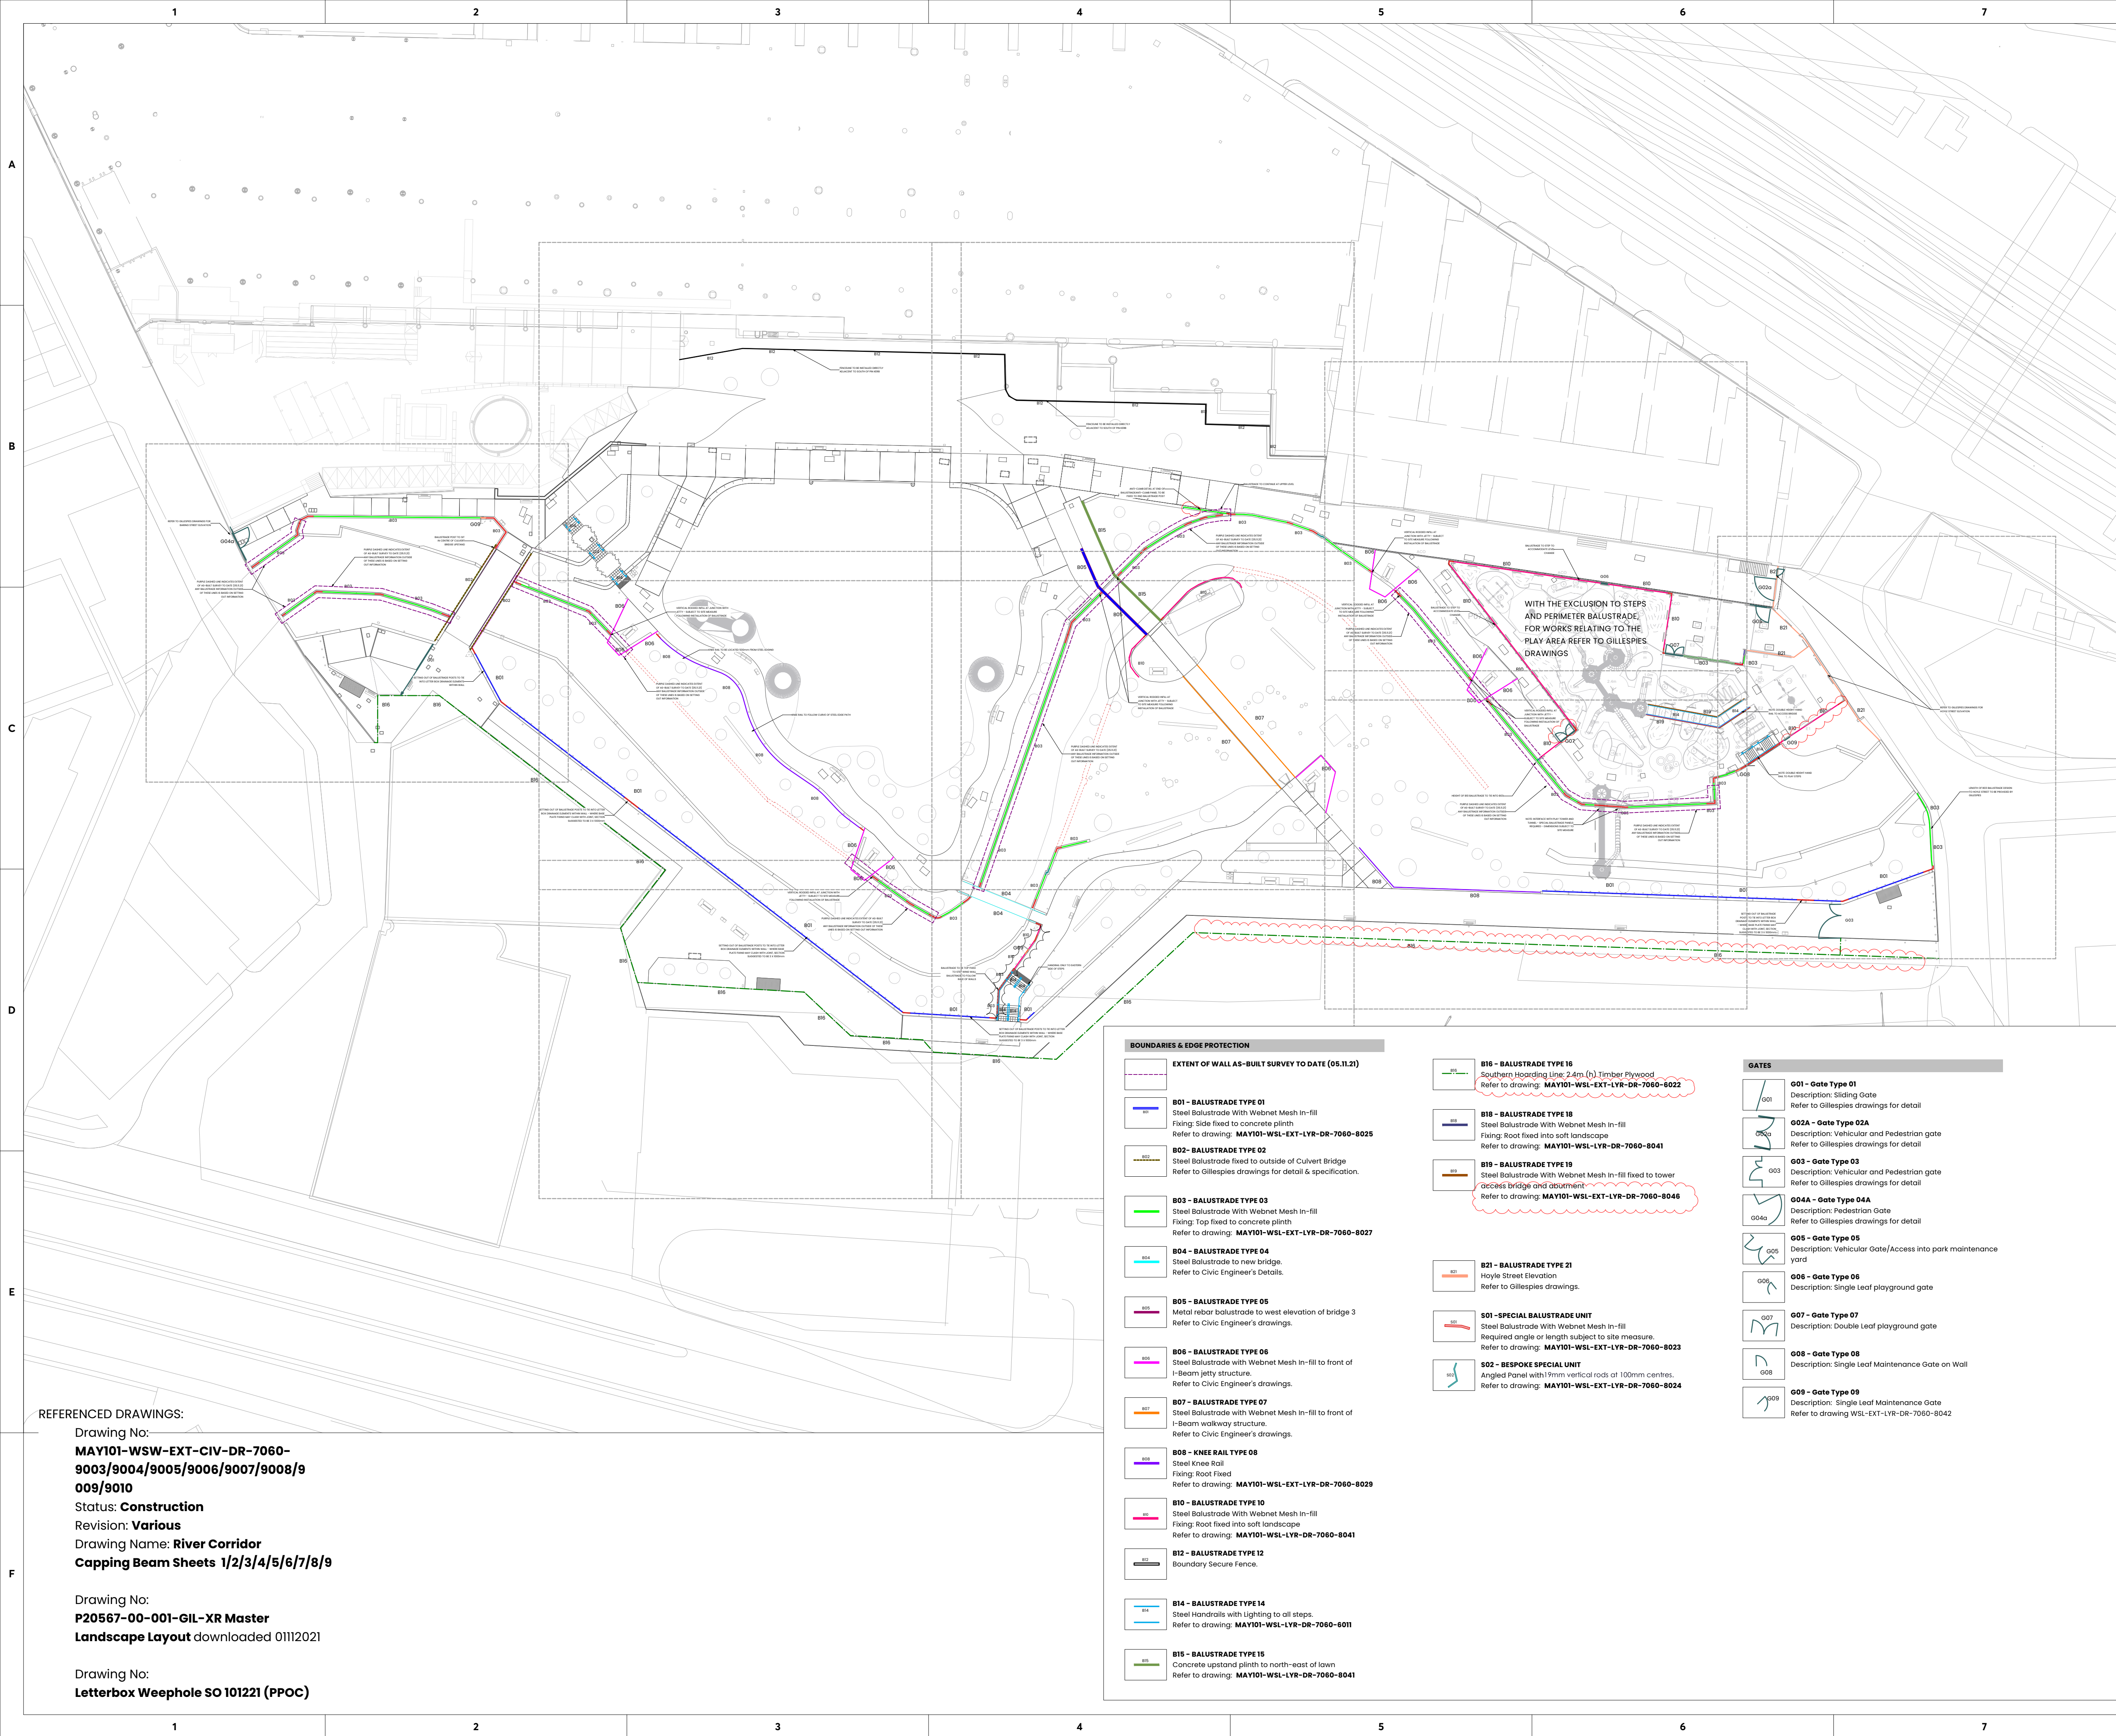

NOTES:

- DO NOT SCALE FROM THIS DRAWING. ALWAYS WORK TO NOTED DIMENSIONS.
- ALL SETTING OUT, LEVELS AND DIMENSIONS TO BE CHECKED ON SITE PRIOR TO THE INSTALLATION OF MATERIALS AND ANY DISCREPANCIES ARE TO BE BROUGHT TO THE ATTENTION OF THE CONTRACT ADMINISTRATOR IMMEDIATELY.
- THIS DRAWING MUST BE READ WITH THE RELEVANT SPECIFICATION DOCUMENTS AND DETAIL DRAWINGS. ANY DISCREPANCIES MUST BE BROUGHT TO THE ATTENTION OF THE CONTRACT ADMINISTRATOR IMMEDIATELY.
- THIS DRAWING IS COPYRIGHT PROTECTED AND MAY NOT BE REPRODUCED IN WHOLE OR PART WITHOUT WRITTEN AUTHORITY.
- ALL DIMENSIONS ARE IN MILLIMETRES UNLESS OTHERWISE STATED.

THIS DRAWING WAS PLOTTED ON:
15/02/2022

DATE	REV	ZONE	DESCRIPTION	CHK
22/12/2021	S4.1		ISSUED FOR APPROVAL	MW
20/01/2022	B1		ISSUED FOR APPROVAL	MW
15/02/2022	B2		ISSUED FOR APPROVAL	HF

NOTE:

1. BALUSTRADE LAYOUT OUTSIDE OF 'WALL AS-BUILT SURVEY' AREA IS DRAWN FROM CIVIC WALL SETTING OUT DRAWINGS AND CURRENT GILLESPIES GA (P20567-00-001-GIL-XR Master)

2. ALL DIMENSIONS ARE SUBJECT TO FABRICATOR'S DETAILS AND DETAILED SITE SURVEY

3. ALL JUNCTIONS / INTERFACES WITH OTHER ELEMENTS MUST BE MEASURED ON SITE - PRIOR TO FABRICATION.

4. REFER TO MAY101-WSL-EXT-LYR-DR-7060-8047 FOR BALUSTRADE INTERFACES

This drawing supersedes previous iteration by Gillespies:

Drawing Number:
MAY101-WSL-EXT-GIL-DR-7060-0107

Status: **B**

Revision: **B03**

Drawing Name: **Boundaries and Edge Protection GA**

ORIGINATOR

W layer.studio
T 01625 523 157
E manchester or newcastle@layer.studio

MANCHESTER
The Barn
One Hollin Lane
Styal
Cheshire
SK9 4JH

NEWCASTLE
Finnisab
1 Salters Road
Gosforth
Newcastle upon Tyne
NE3 1DH

Client:
PP O'Connor

Project:
Mayfield Park Manchester

Drawing Title:
Balustrading General Arrangement - Site Wide

Created By HF	Checked By MW	Scale 1:500	Sheet Size A1
-------------------------	-------------------------	-----------------------	-------------------------

Project Number MAY101	Work Stream WSL-EXT-LYR-DR-7060-8000	Volume 1	Originator Series	Number Revision
Work Stage Stage 5	Status B	Revision B2		