


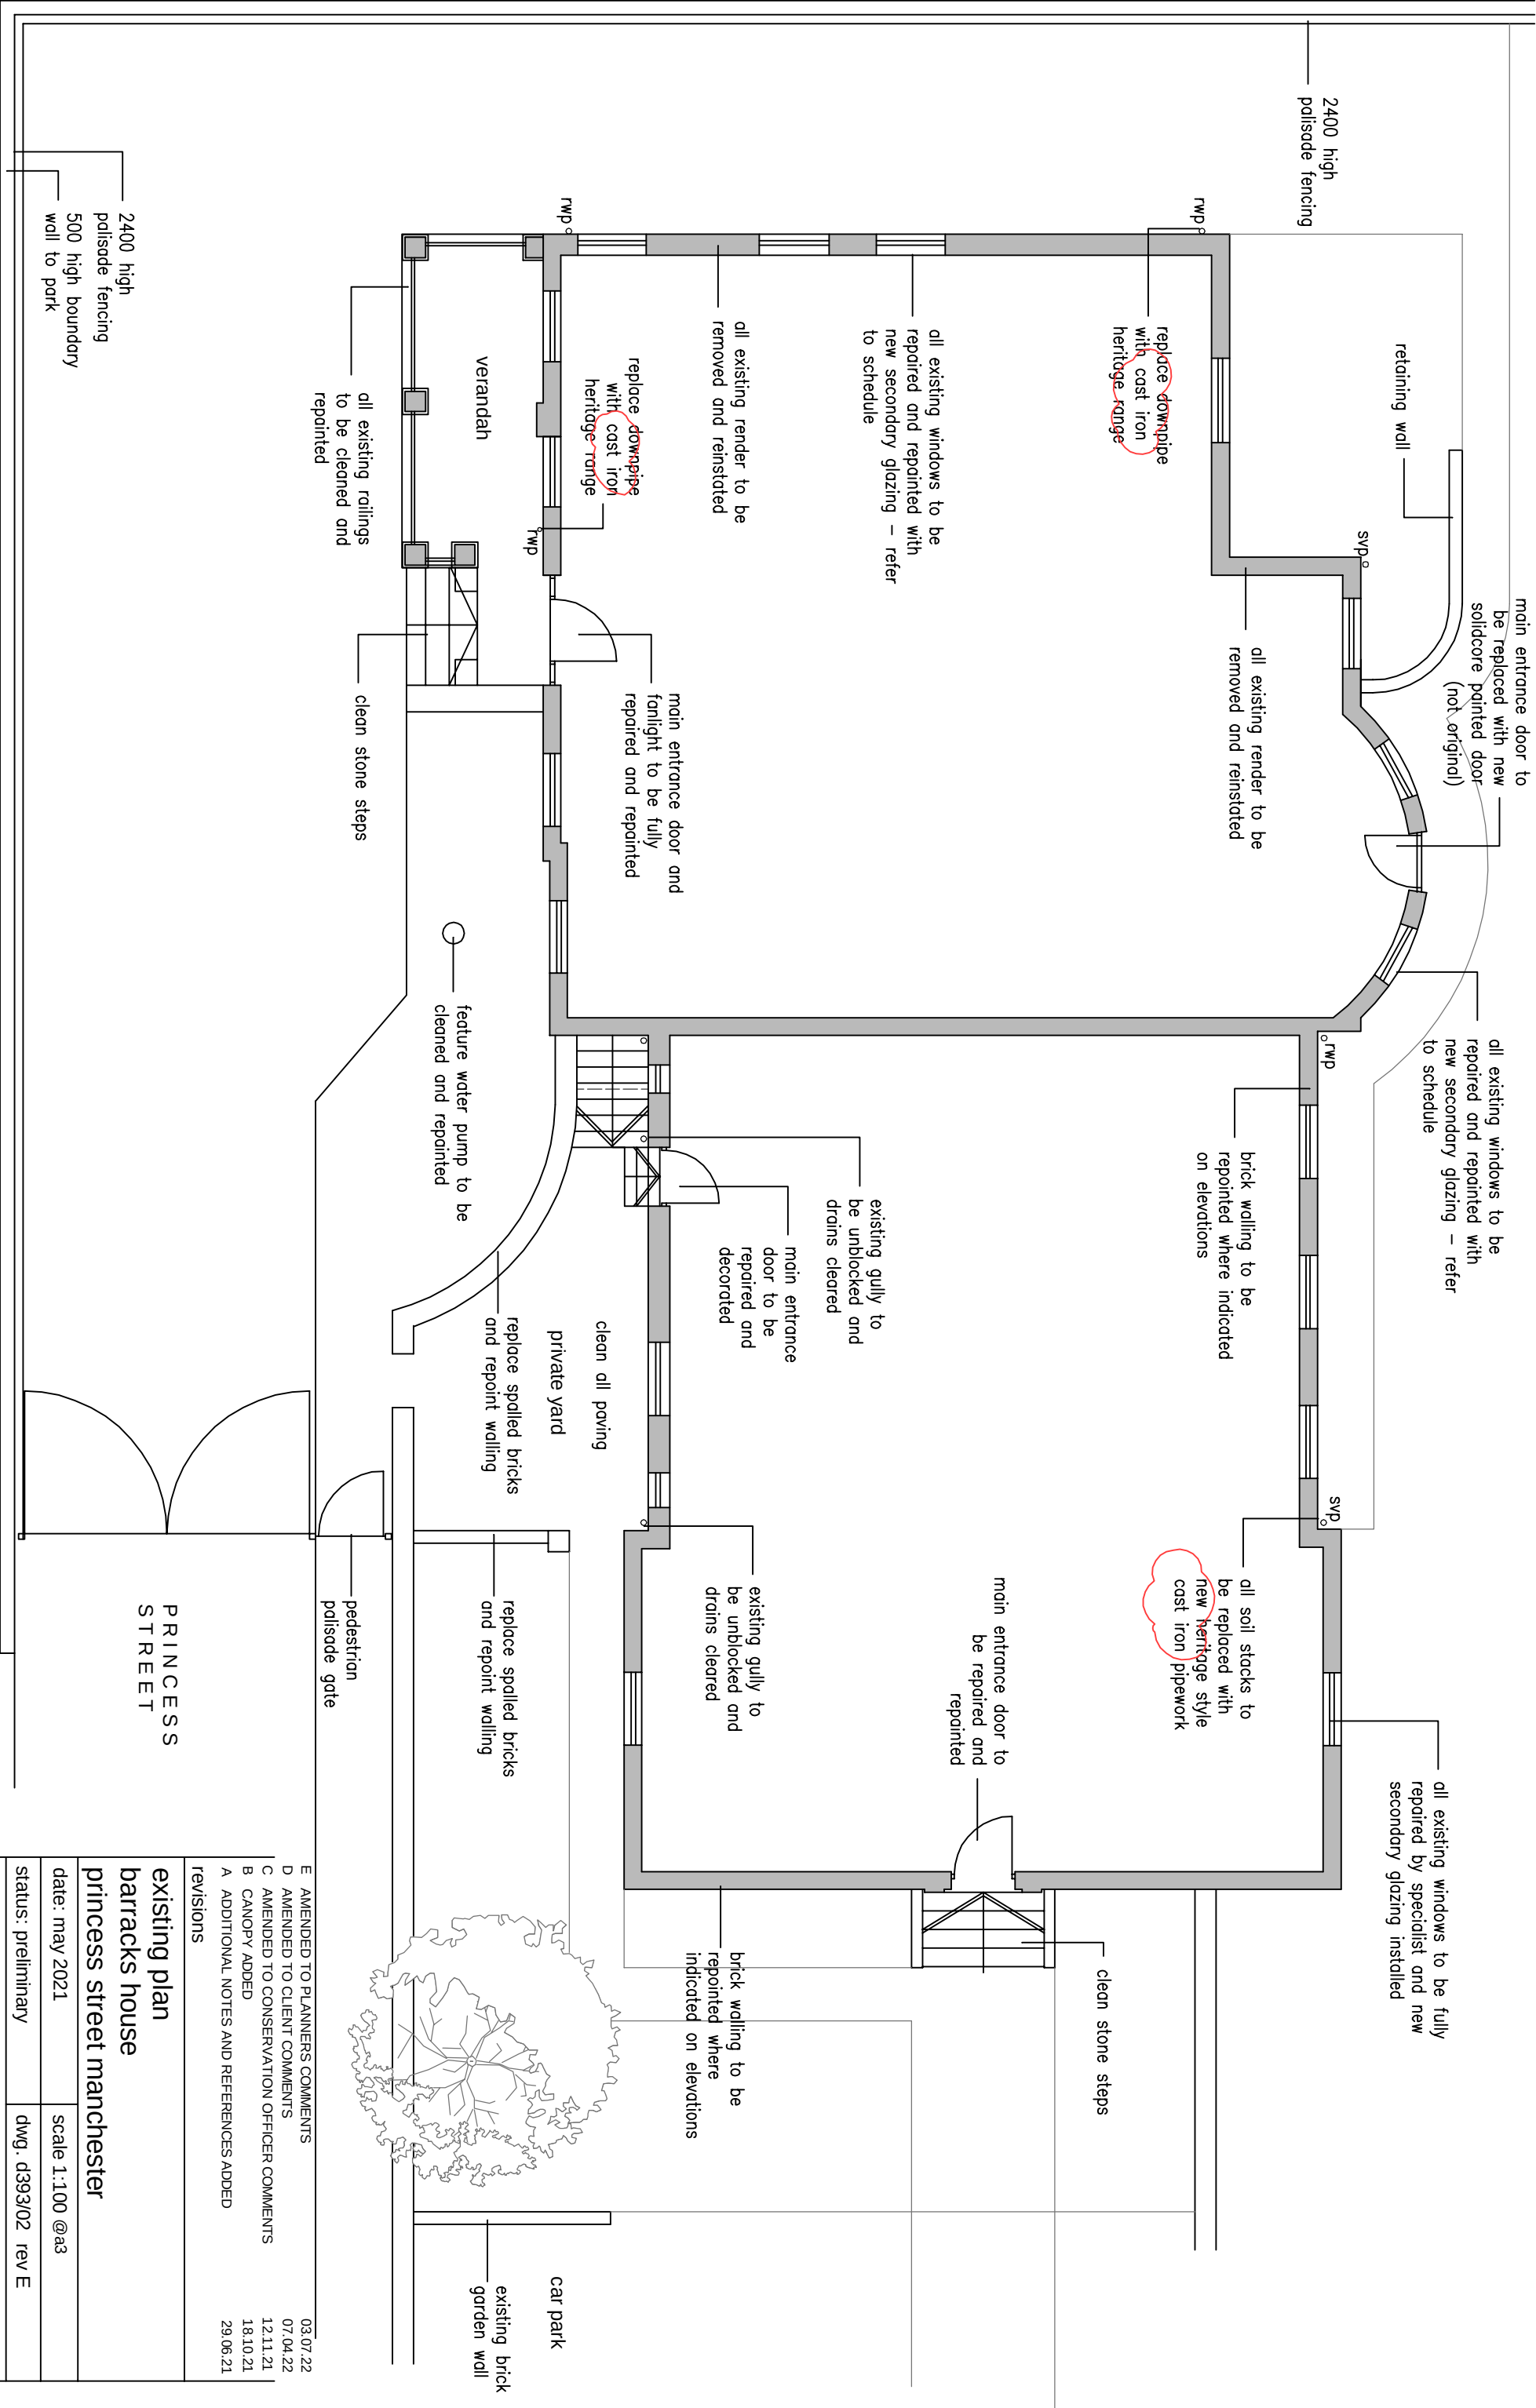

E AMENDED TO PLANNERS COMMENTS		03.07.22
D AMENDED TO CLIENT COMMENTS		07.04.22
C AMENDED TO CONSERVATION OFFICER COMMENTS		12.11.21
B CANOPY ADDED		18.10.21
A ADDITIONAL NOTES AND REFERENCES ADDED		29.06.21

existing plan	
barracks house	
princess street manchester	
date: may 2021	scale 1:100 @a3
status: preliminary	dwg: d393/02 rev E
DO NOT SCALE - IF DIMENSIONS ARE NOT GIVEN PLEASE ASK	

architectural designworks limited

designworks

studio one 17 diggin gardens newwood CL10 2AF 0151 332 1943 e: architects@archdesignworks.co.uk

BUILDINGS	SPACES	PLACES
-----------	--------	--------