




PARK CRESCENT

EXISTING GROUND FLOOR PLAN

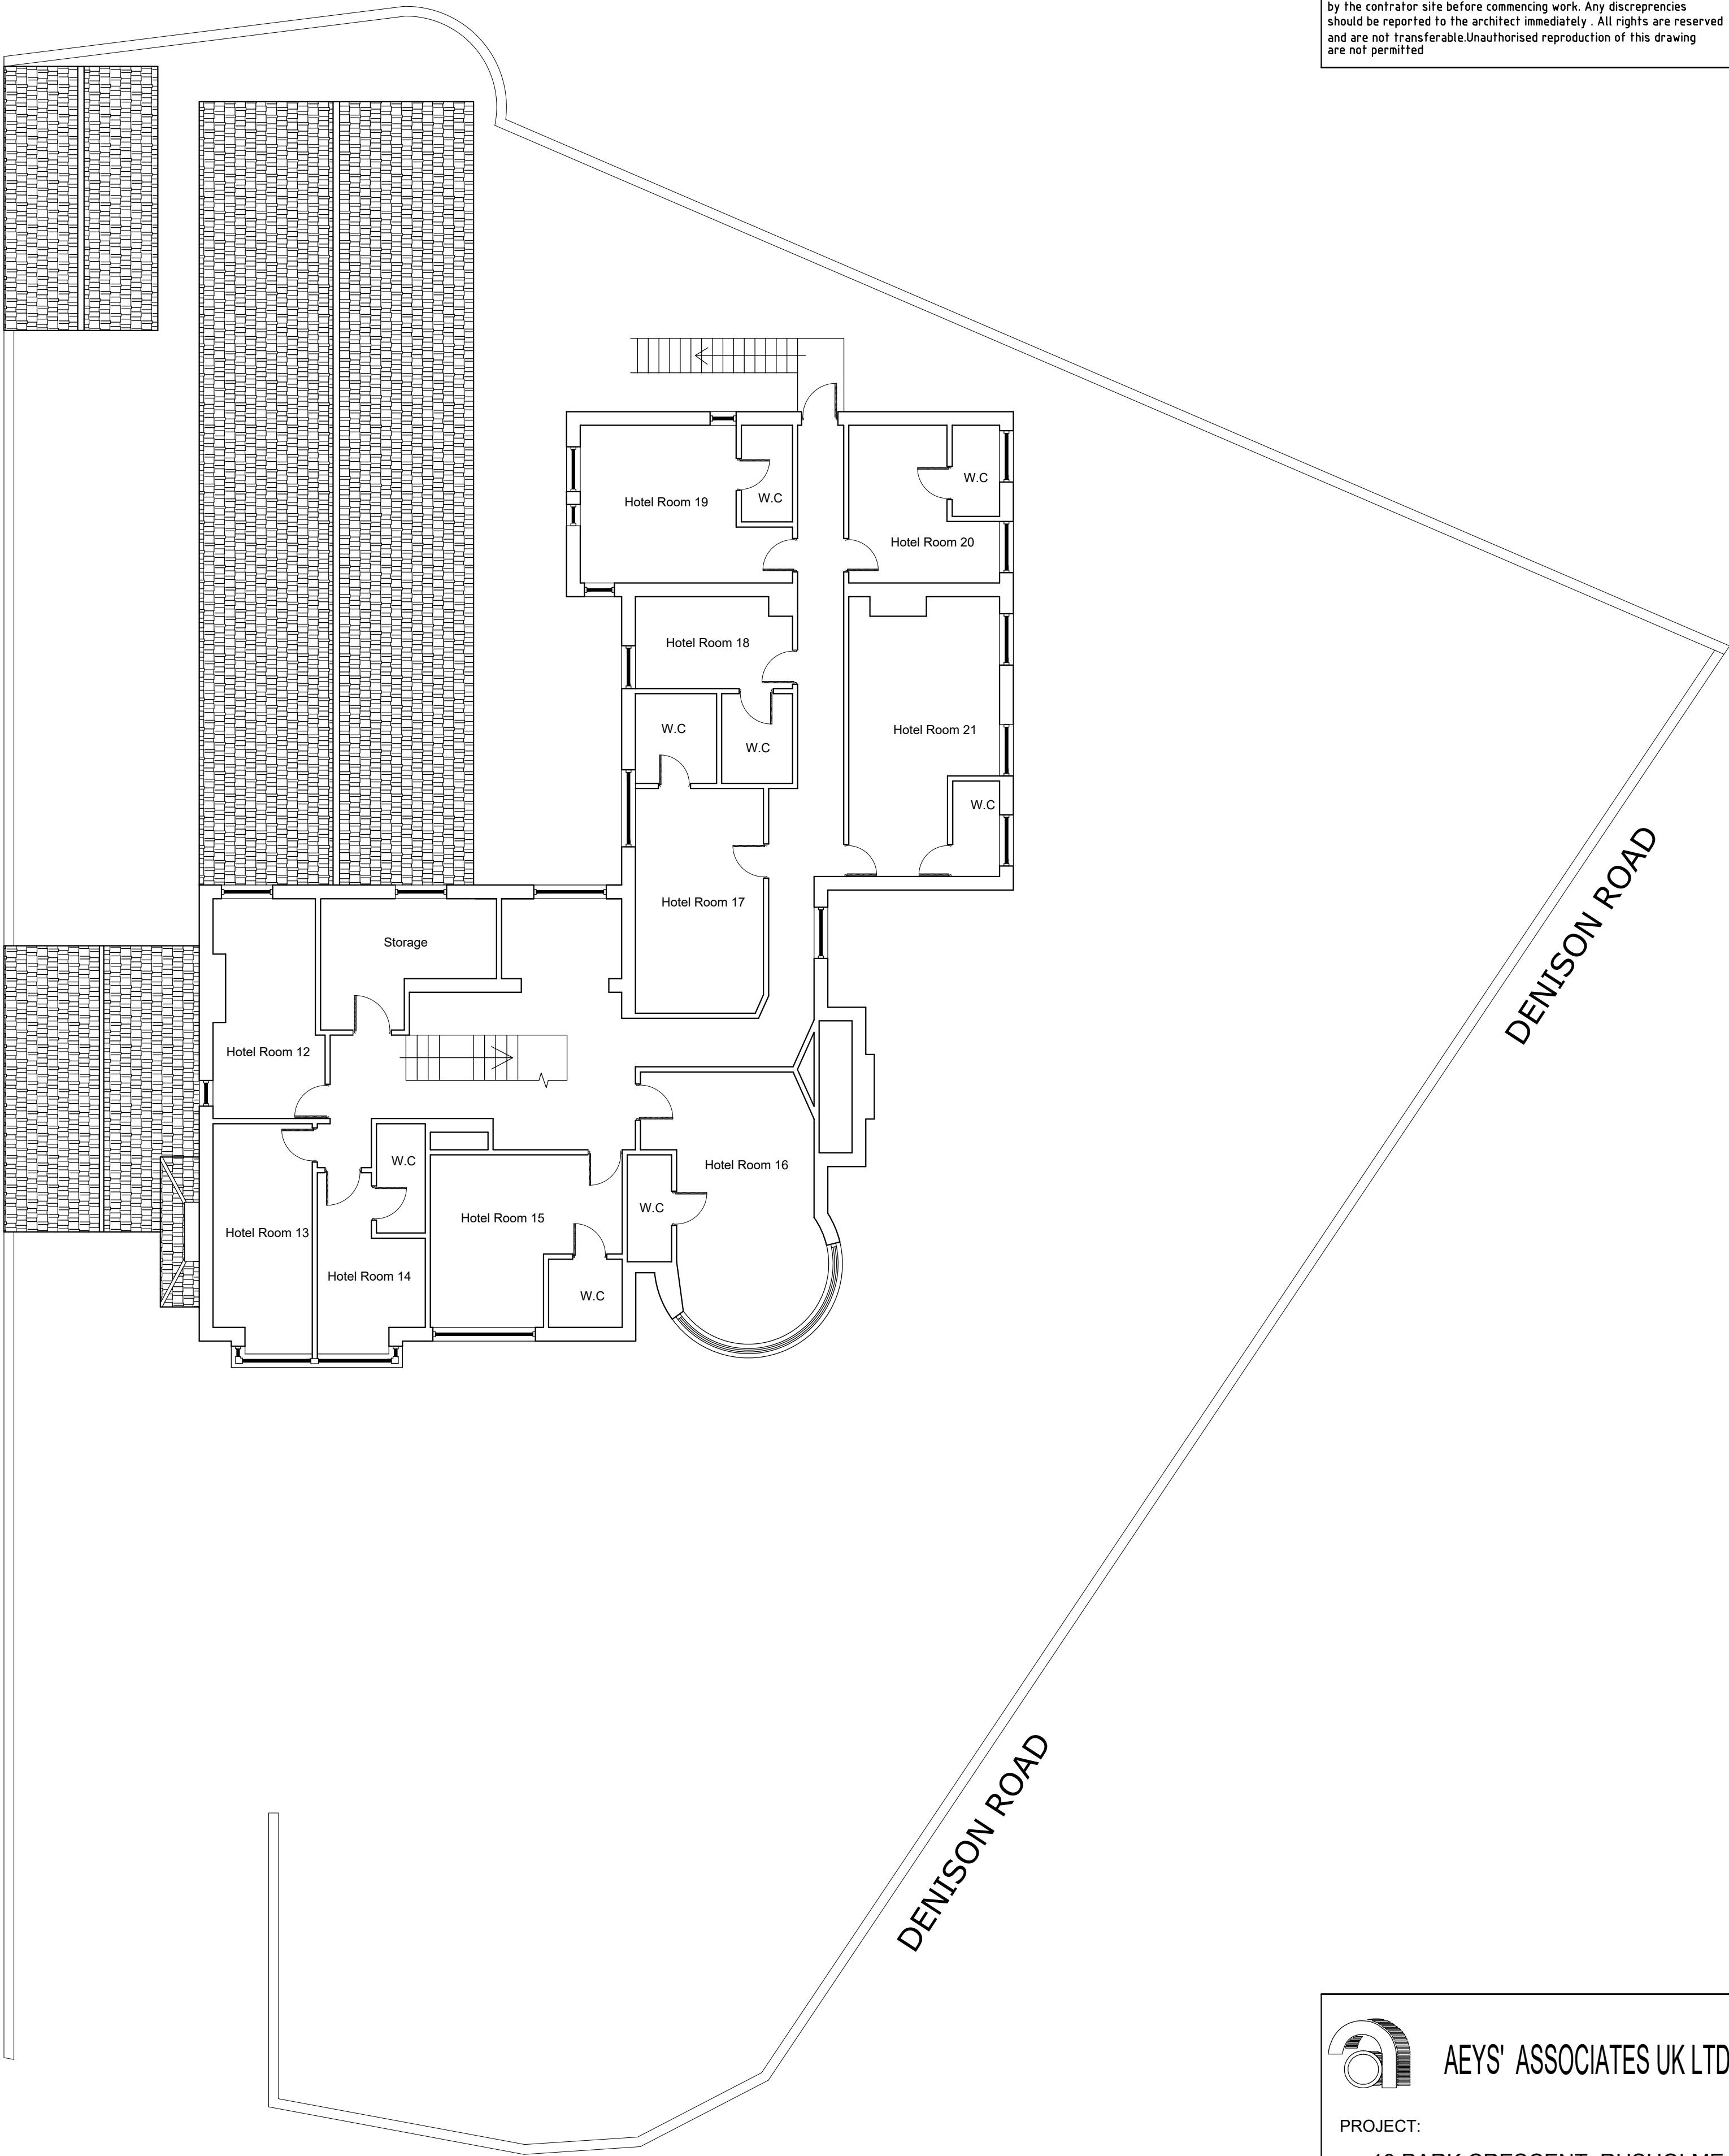

PARK CRESCENT

EXISTING FIRST FLOOR PLAN