



1 ELEVATION - SOUTH
1:250

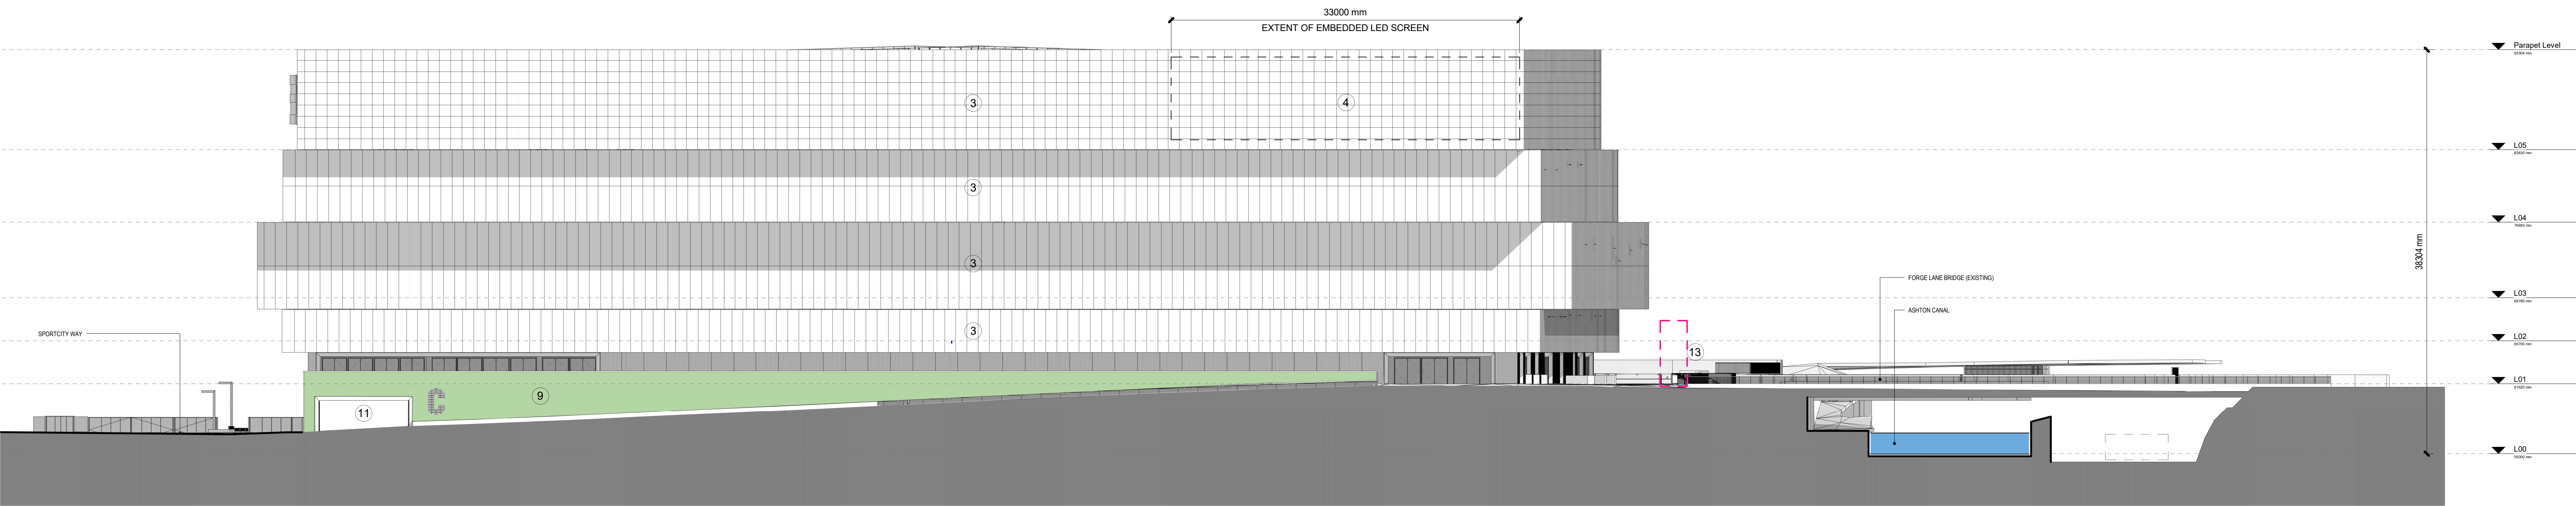

2 ELEVATION - WEST
1:250

REVISIONS		
REV	DATE	DESCRIPTION
10	14.02.2020	PLANNING
01	03.11.2021	PLANNING NON MATERIAL AMENDMENT
02	01.03.2022	PLANNING NON MATERIAL AMENDMENT - BUBBLES REMOVED
03	16.03.2022	PLANNING NON MATERIAL AMENDMENT - NOTE FOR VES ADDED
04	25.05.2022	PLANNING NON MATERIAL AMENDMENT - REVISION FOR ROOF BUILDUP
05	26.05.2022	PLANNING NON MATERIAL AMENDMENT - BUBBLES REMOVED

KEY PLAN

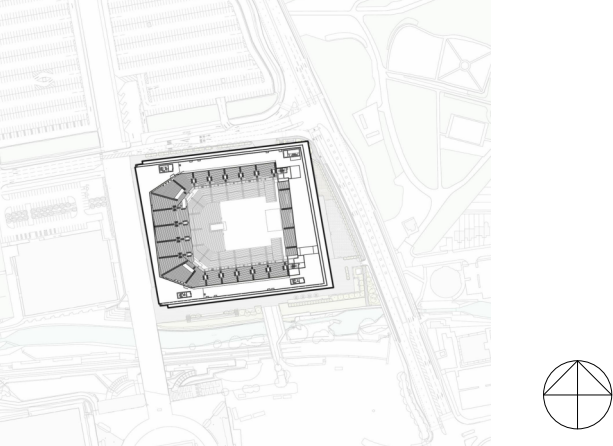

KEY

1. PRECAST CONCRETE FACADE PANEL
2. TICKET CONCERGE OFFICE WINDOWS
3. BLACK PERFORATED METAL PANEL
4. BLACK PERFORATED METAL PANEL WITH EMBEDDED LED
5. GREEN SCREEN
6. FOLDING RIBBED CANALSIDE GRC DOORS
7. OFFICE WINDOW BEHIND PERFORATED METAL PANEL
8. ZONE FOR NAMING RIGHTS SIGNAGE
9. LIVING WALL
10. VENTILATION TURRET
11. GRC SWING GATE
12. LOUVRED LOADING BAY DOOR
13. LANDMARK LANDSCAPE NAMING RIGHTS SIGN

--- ZONE FOR NAMING RIGHTS SIGNAGE

THIS DRAWING IS ONLY TO SCALE IF IT IS
REPRODUCED AT THE CORRECT PAPER SIZE
1:250@A0

0 5 10 20
m

ALL INTERNAL LAYOUTS AND USES ARE SHOWN FOR ILLUSTRATIVE
PURPOSES ONLY AND ARE NOT FOR DETERMINATION

CLIENT



© COPYRIGHT. ALL RIGHTS RESERVED.

THIS WORK IS COPYRIGHT AND CANNOT BE REPRODUCED OR COPIED IN ANY FORM OR BY
ANY OTHER MEANS (INCLUDING ELECTRONIC OR MECHANICAL) WITHOUT THE WRITTEN PERMISSION
OF THE ARCHITECT. TO USE THIS DOCUMENT FOR ANY PURPOSE WHATSOEVER IS RESTRICTED TO THE TERMS
OF THE AGREEMENT OR AS SET OUT IN THE TERMS AND CONDITIONS OF THE AGREEMENT.

USE FOLLOWED DIMENSIONS IN PREFERENCE TO SCALES. CHECK ALL DIMENSIONS ON SITE
BEFORE FABRICATION OR SETTING OUT.

ARCHITECT

POPULOUS®

14 BLADES COURT | DEODAR ROAD | LONDON | SW15 2NU | UNITED KINGDOM
TELEPHONE +44 (0)20 8074 7476 | FACSIMILE +44 (0)20 8074 7475
ALL PRODUCTION & INTELLECTUAL PROPERTY RIGHTS RESERVED © POPULOUS 2009

PROJECT NAME

OVG MANCHESTER

DRAWING TITLE

ELEVATIONS

STATUS	PROJECT No.
PLANNING NON MATERIAL AMENDMENT	4933

DATE	SCALE	SIZE
14/02/2020	1 : 250	A0

DRAWN	CHECKED	APPROVED
MR	PG	DS

PROJECT	ORIGIN	ZONE	LEVEL	TYPE	ROLE	DRAWING	REV
BRA-POP-XX-	ZZ-	DR-	A-	0624	05		