


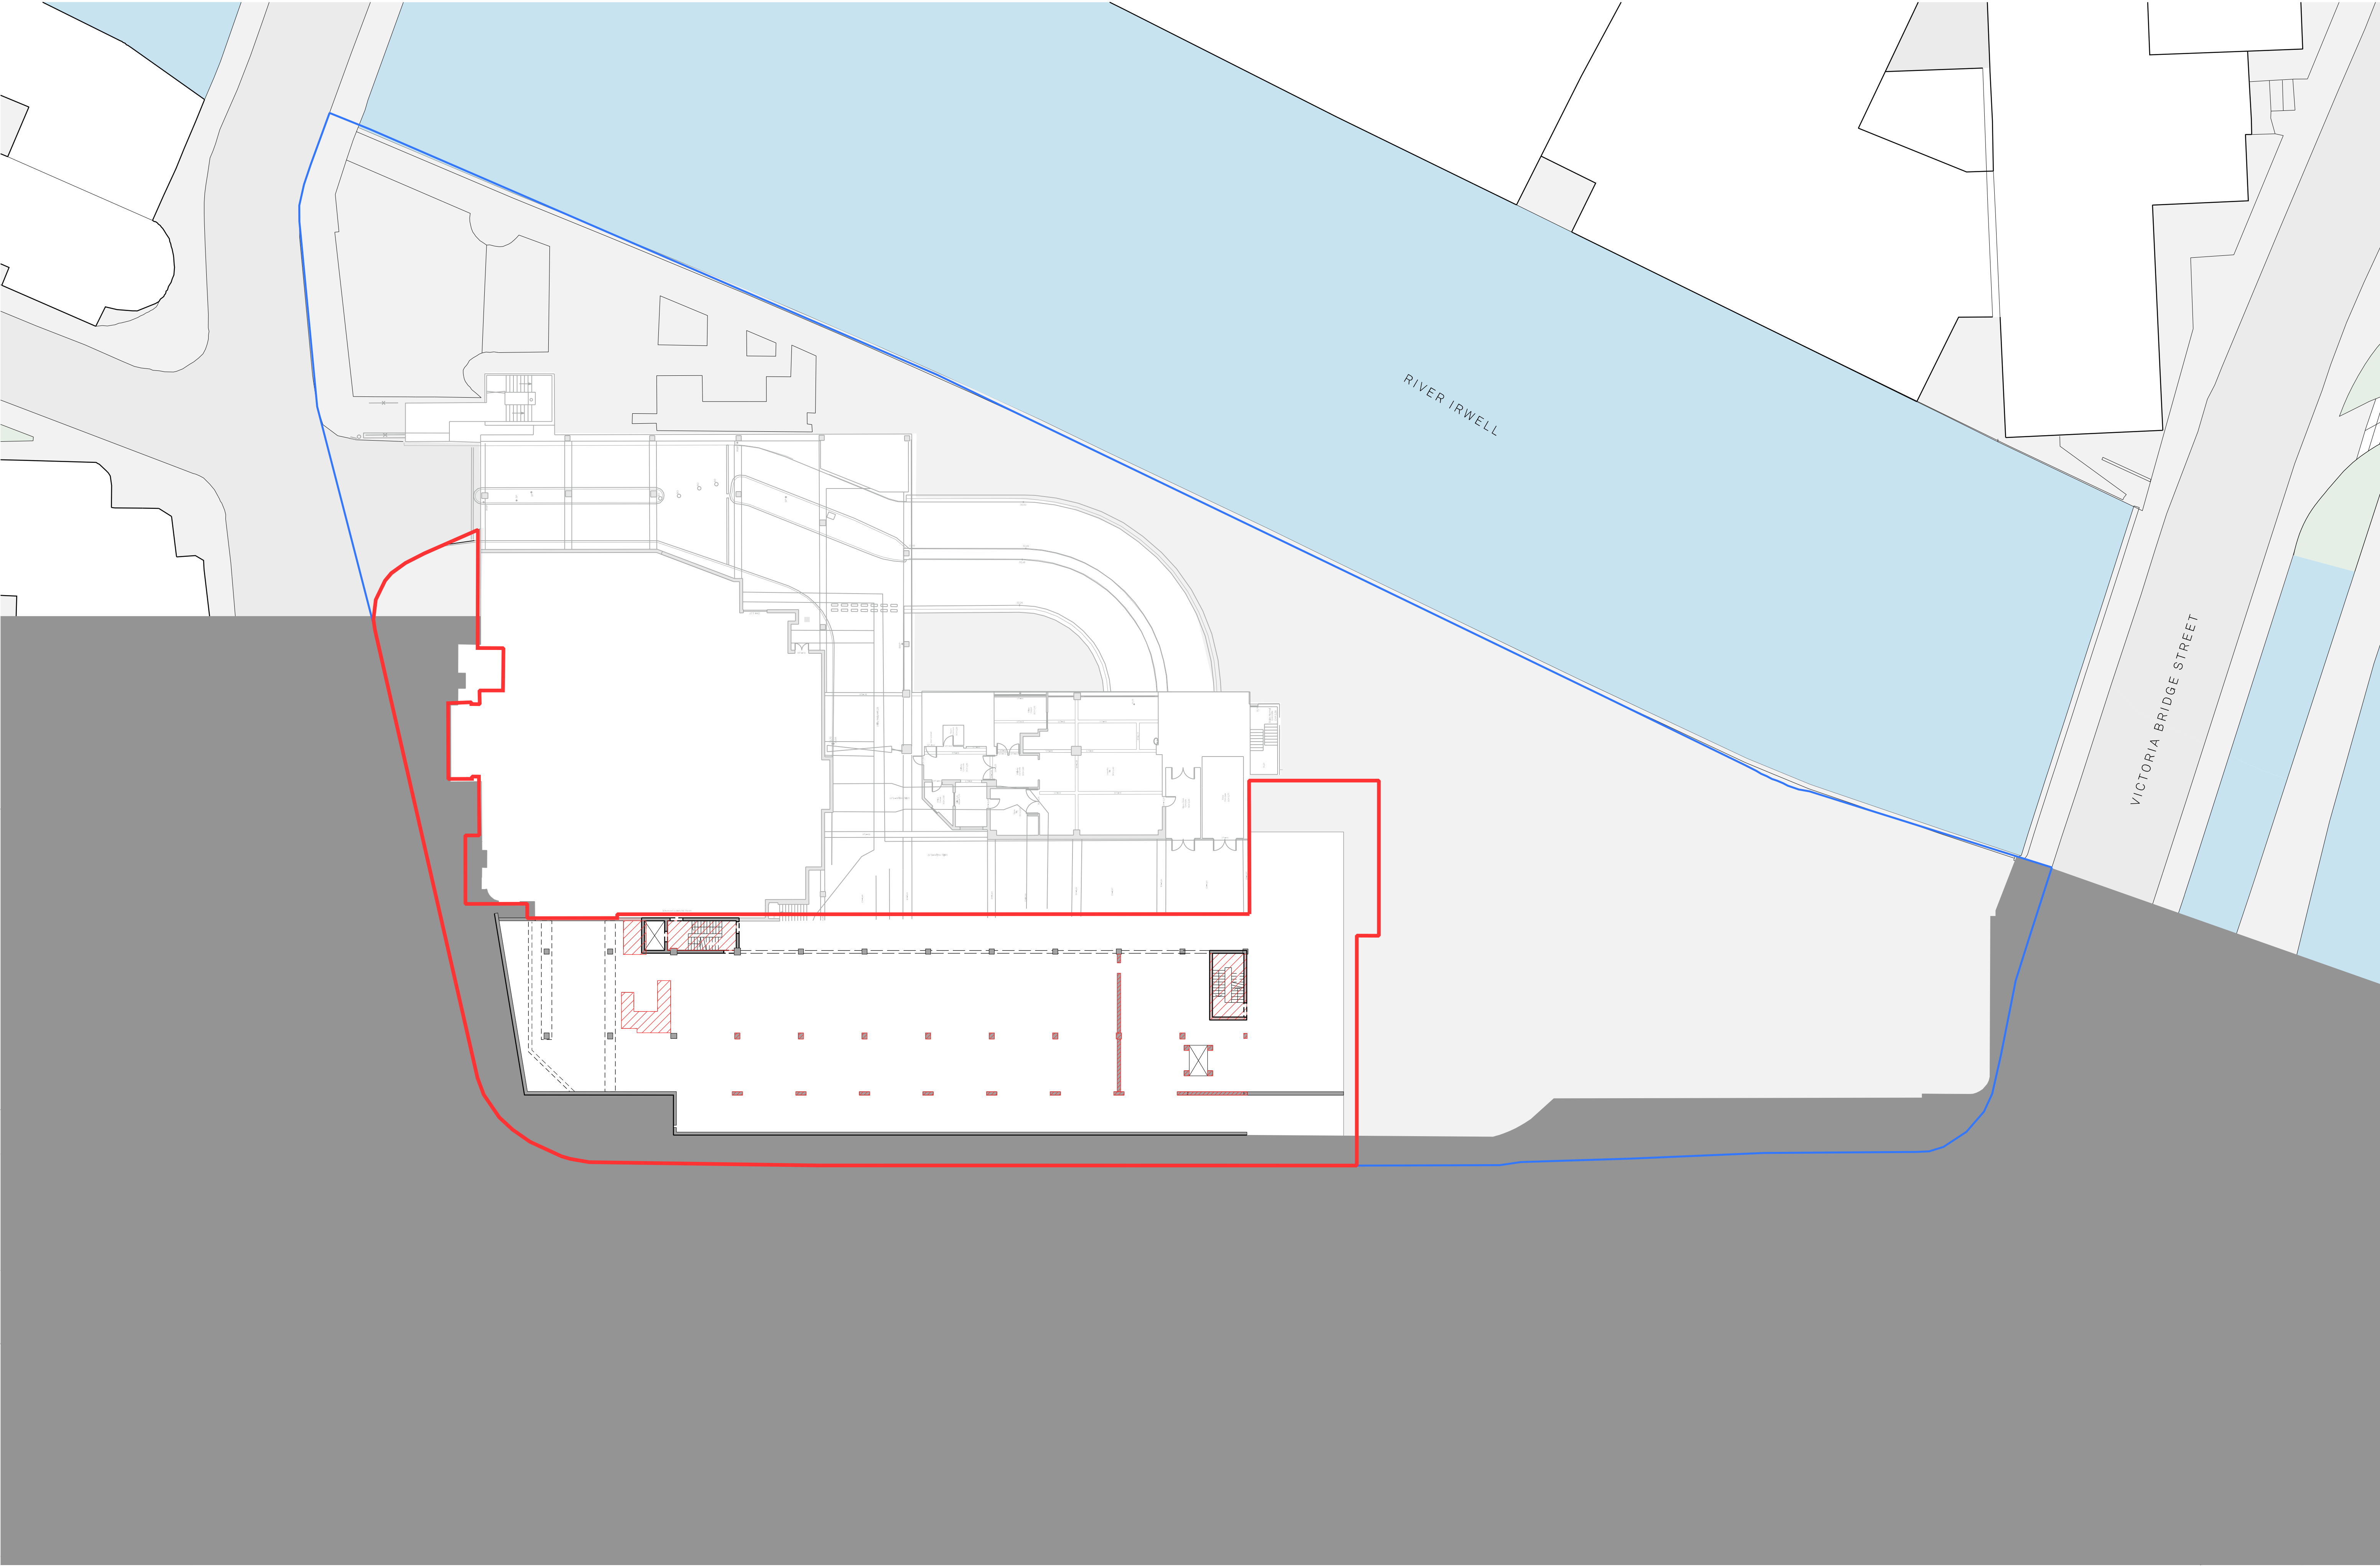

Site Boundary
Site Ownership Boundary
Demolition Area



Project Name: Renaissance		Title: Renaissance Site - Demolition 1:250@ A1		Scale: 1:250@ A1	
Drawn: DK	Checked: CS	Status: Planning	Project: 150	Drawing No: MP_02_1199	Rev: -
Details: - 24/06/22			Issued for Planning		

Jon Matthews Architects

Union, 2-10 Albert Square, Manchester, M2 6LW

0161 974 3690

Copyright of this drawing is vested in Jon Matthews Architects and must not be copied or reproduced without written consent. Figured dimensions only are to be taken from this drawing. Do not scale from this drawing. For full company disclosure please visit www.jonmatthewsarchitects.com