

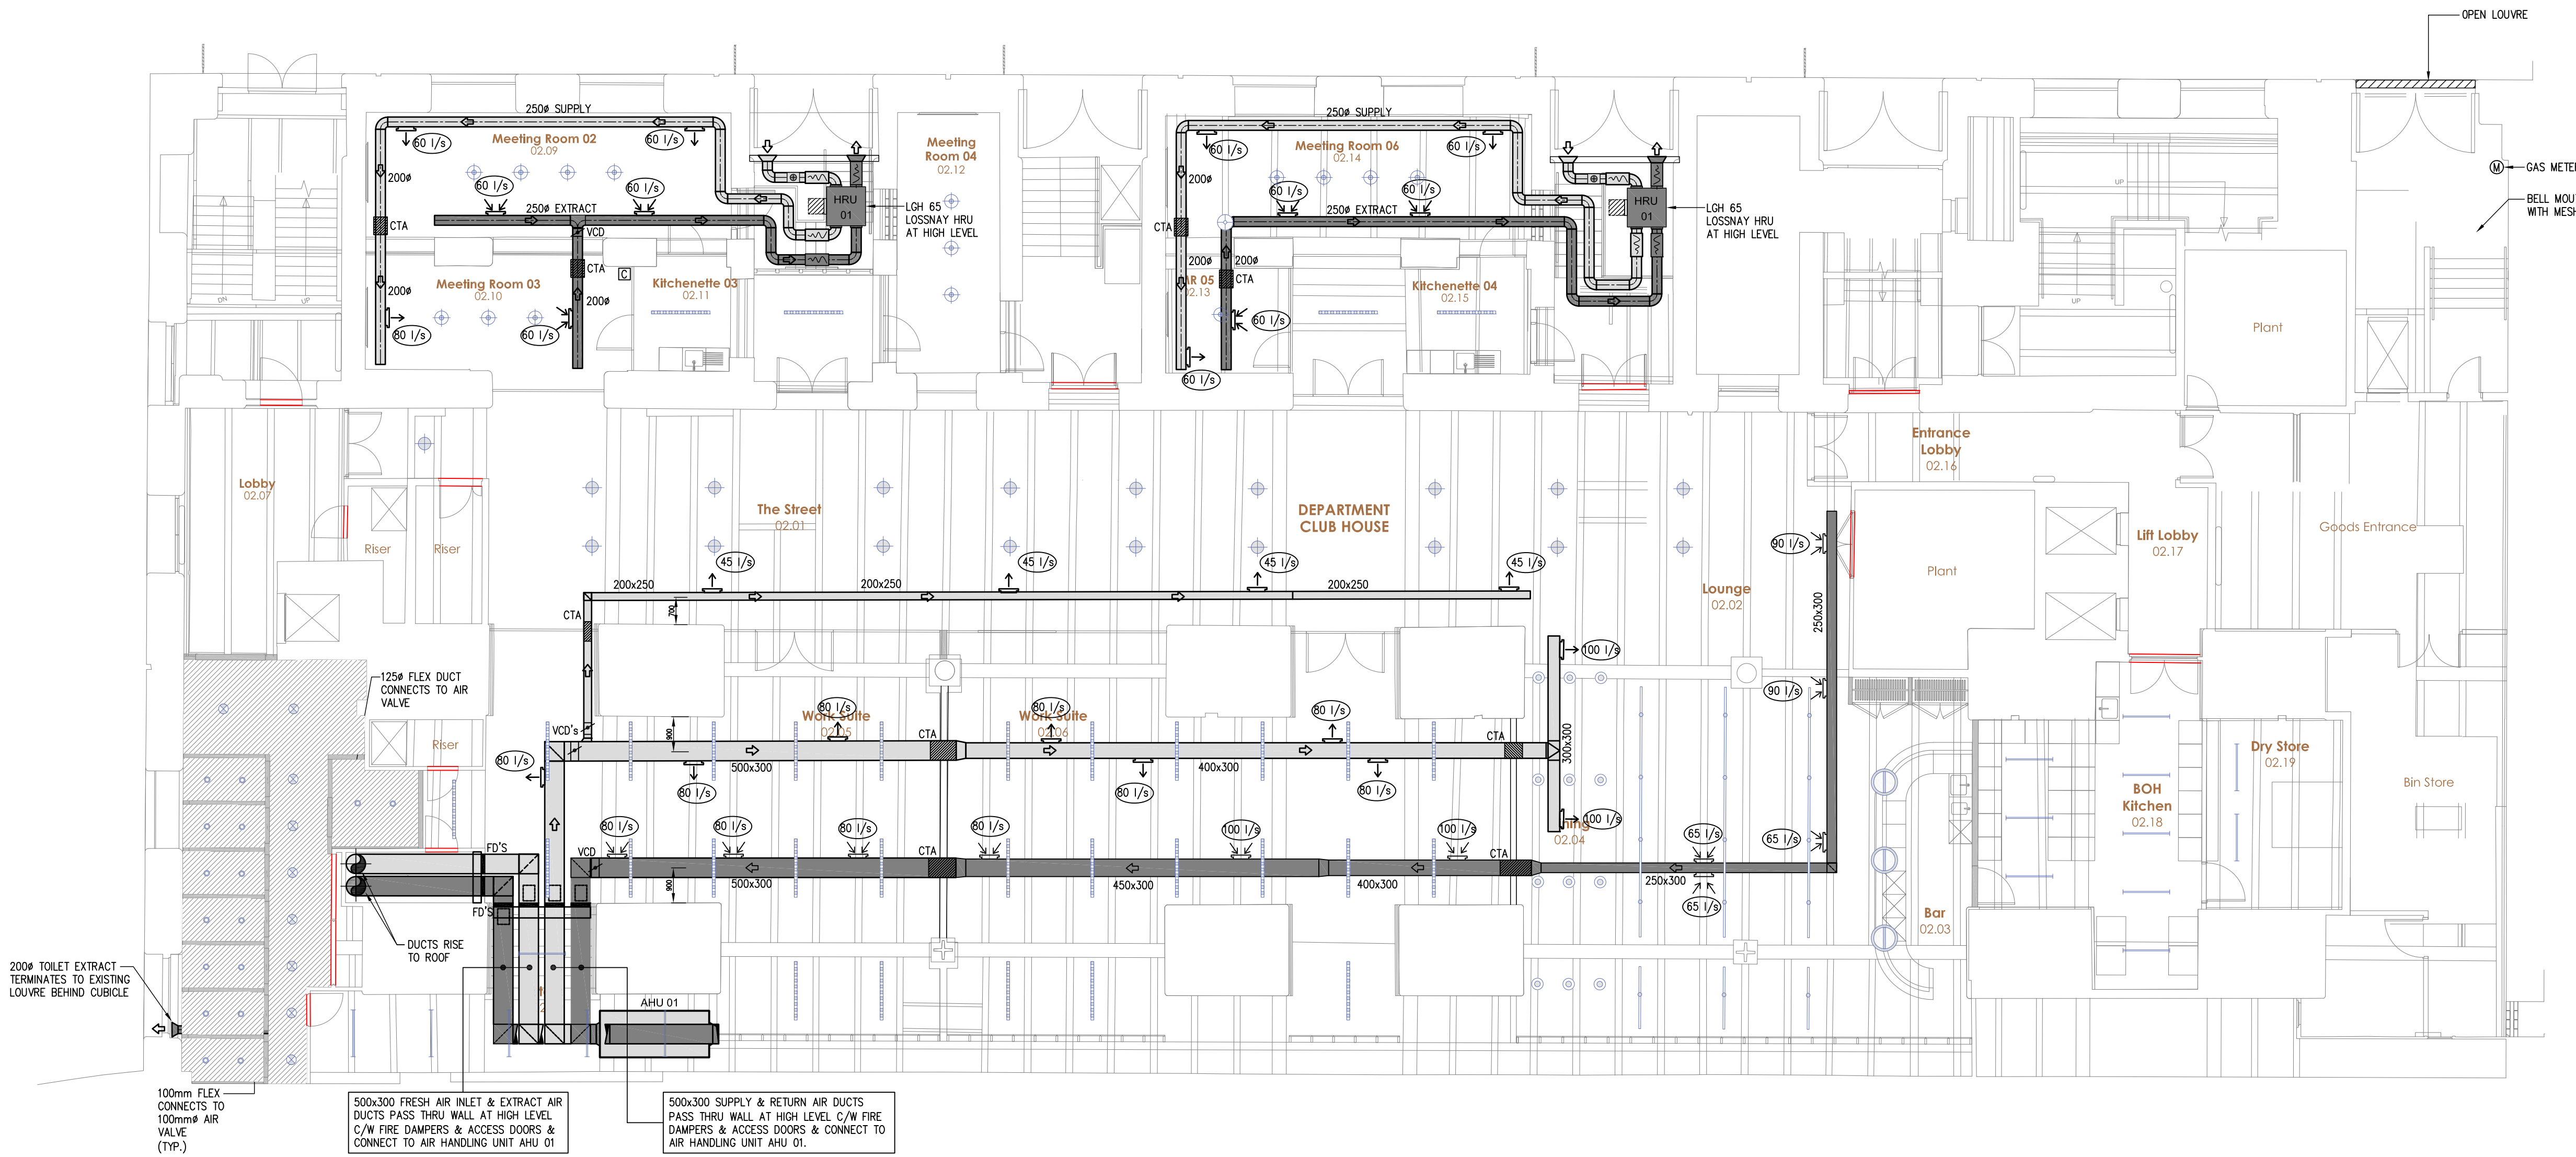


ABBREVIATIONS KEY

FD = FIRE DAMPER
VCD = VOLUME CONTROL DAMPER
CTA = CROSS TALK ATTENUATOR
FIA = FIRE ALARM INTERFACE

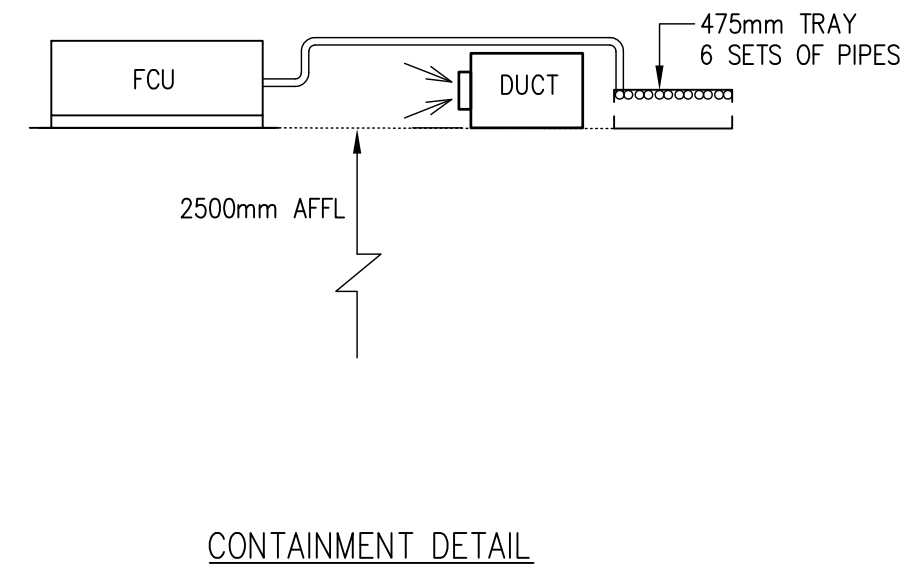

L2 - PRIMARY & SECONDARY DUCTWORK & WC EXTRACT

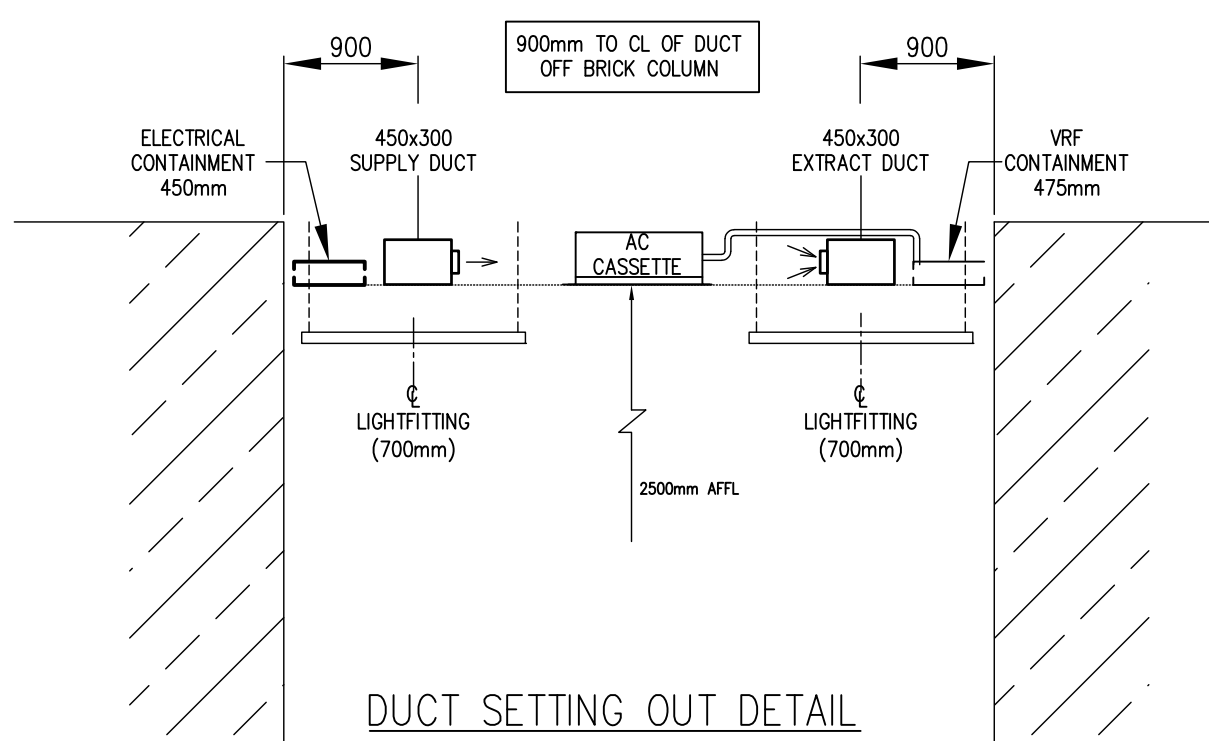

AS FITTED

AF	AS FITTED	20.05.20	RJ	PM	PM
C3	CONSTRUCTION ISSUE COMMENTS INCORPORATED	12.02.20	RJ	PM	PM
C2	CONSTRUCTION ISSUE HOLIF REOUREMENTS INDICATED	5.02.20	RJ	PM	PM
C1	CONSTRUCTION ISSUE COMMENTS INCORPORATED	23.01.20	RJ	PM	PM
P2	COMMENTS INCORPORATED	16.01.20	RJ	PM	PM
P1	ISSUED FOR COMMENTS	14.01.20	RJ	PM	PM
Rev	Revision note	Date	CAD Rev	Eng Sgnd	Eng Chkd

DRAWING TITLE

SECOND FLOOR
PRIMARY & SECONDARY DUCTWORK
& WC EXTRACT

PROJECT

BONDED WAREHOUSE

CLIENT

Temperature Control

Walker House, Chester Road
Old Trafford, Manchester, M16 9HN
Phone: 0161 872 5722
Email: autocad.mano@temperaturecontrol.co.uk
www.temperaturecontrol.co.uk

ENVIRONMENTAL
ECE
CONSULTING
ENGINEERS

Environmental
Consulting Engineers
The Plaza
100 Old Hall Street
Liverpool L3 5QJ
T: 0151 600 5445
F: 0151 600 5446
enquiries@ecengineers.co.uk
www.ecengineers.co.uk

Mechanical & Electrical Building Services Consulting Engineers,
Sustainability Consultants, Project Management, Cost Consultants

SCALE 1:100 (A1)	DATE 19.09.19	DRAWING NUMBER ECE-0170-M102	REV. AF
DRAWN RJ	DESIGN PM		