
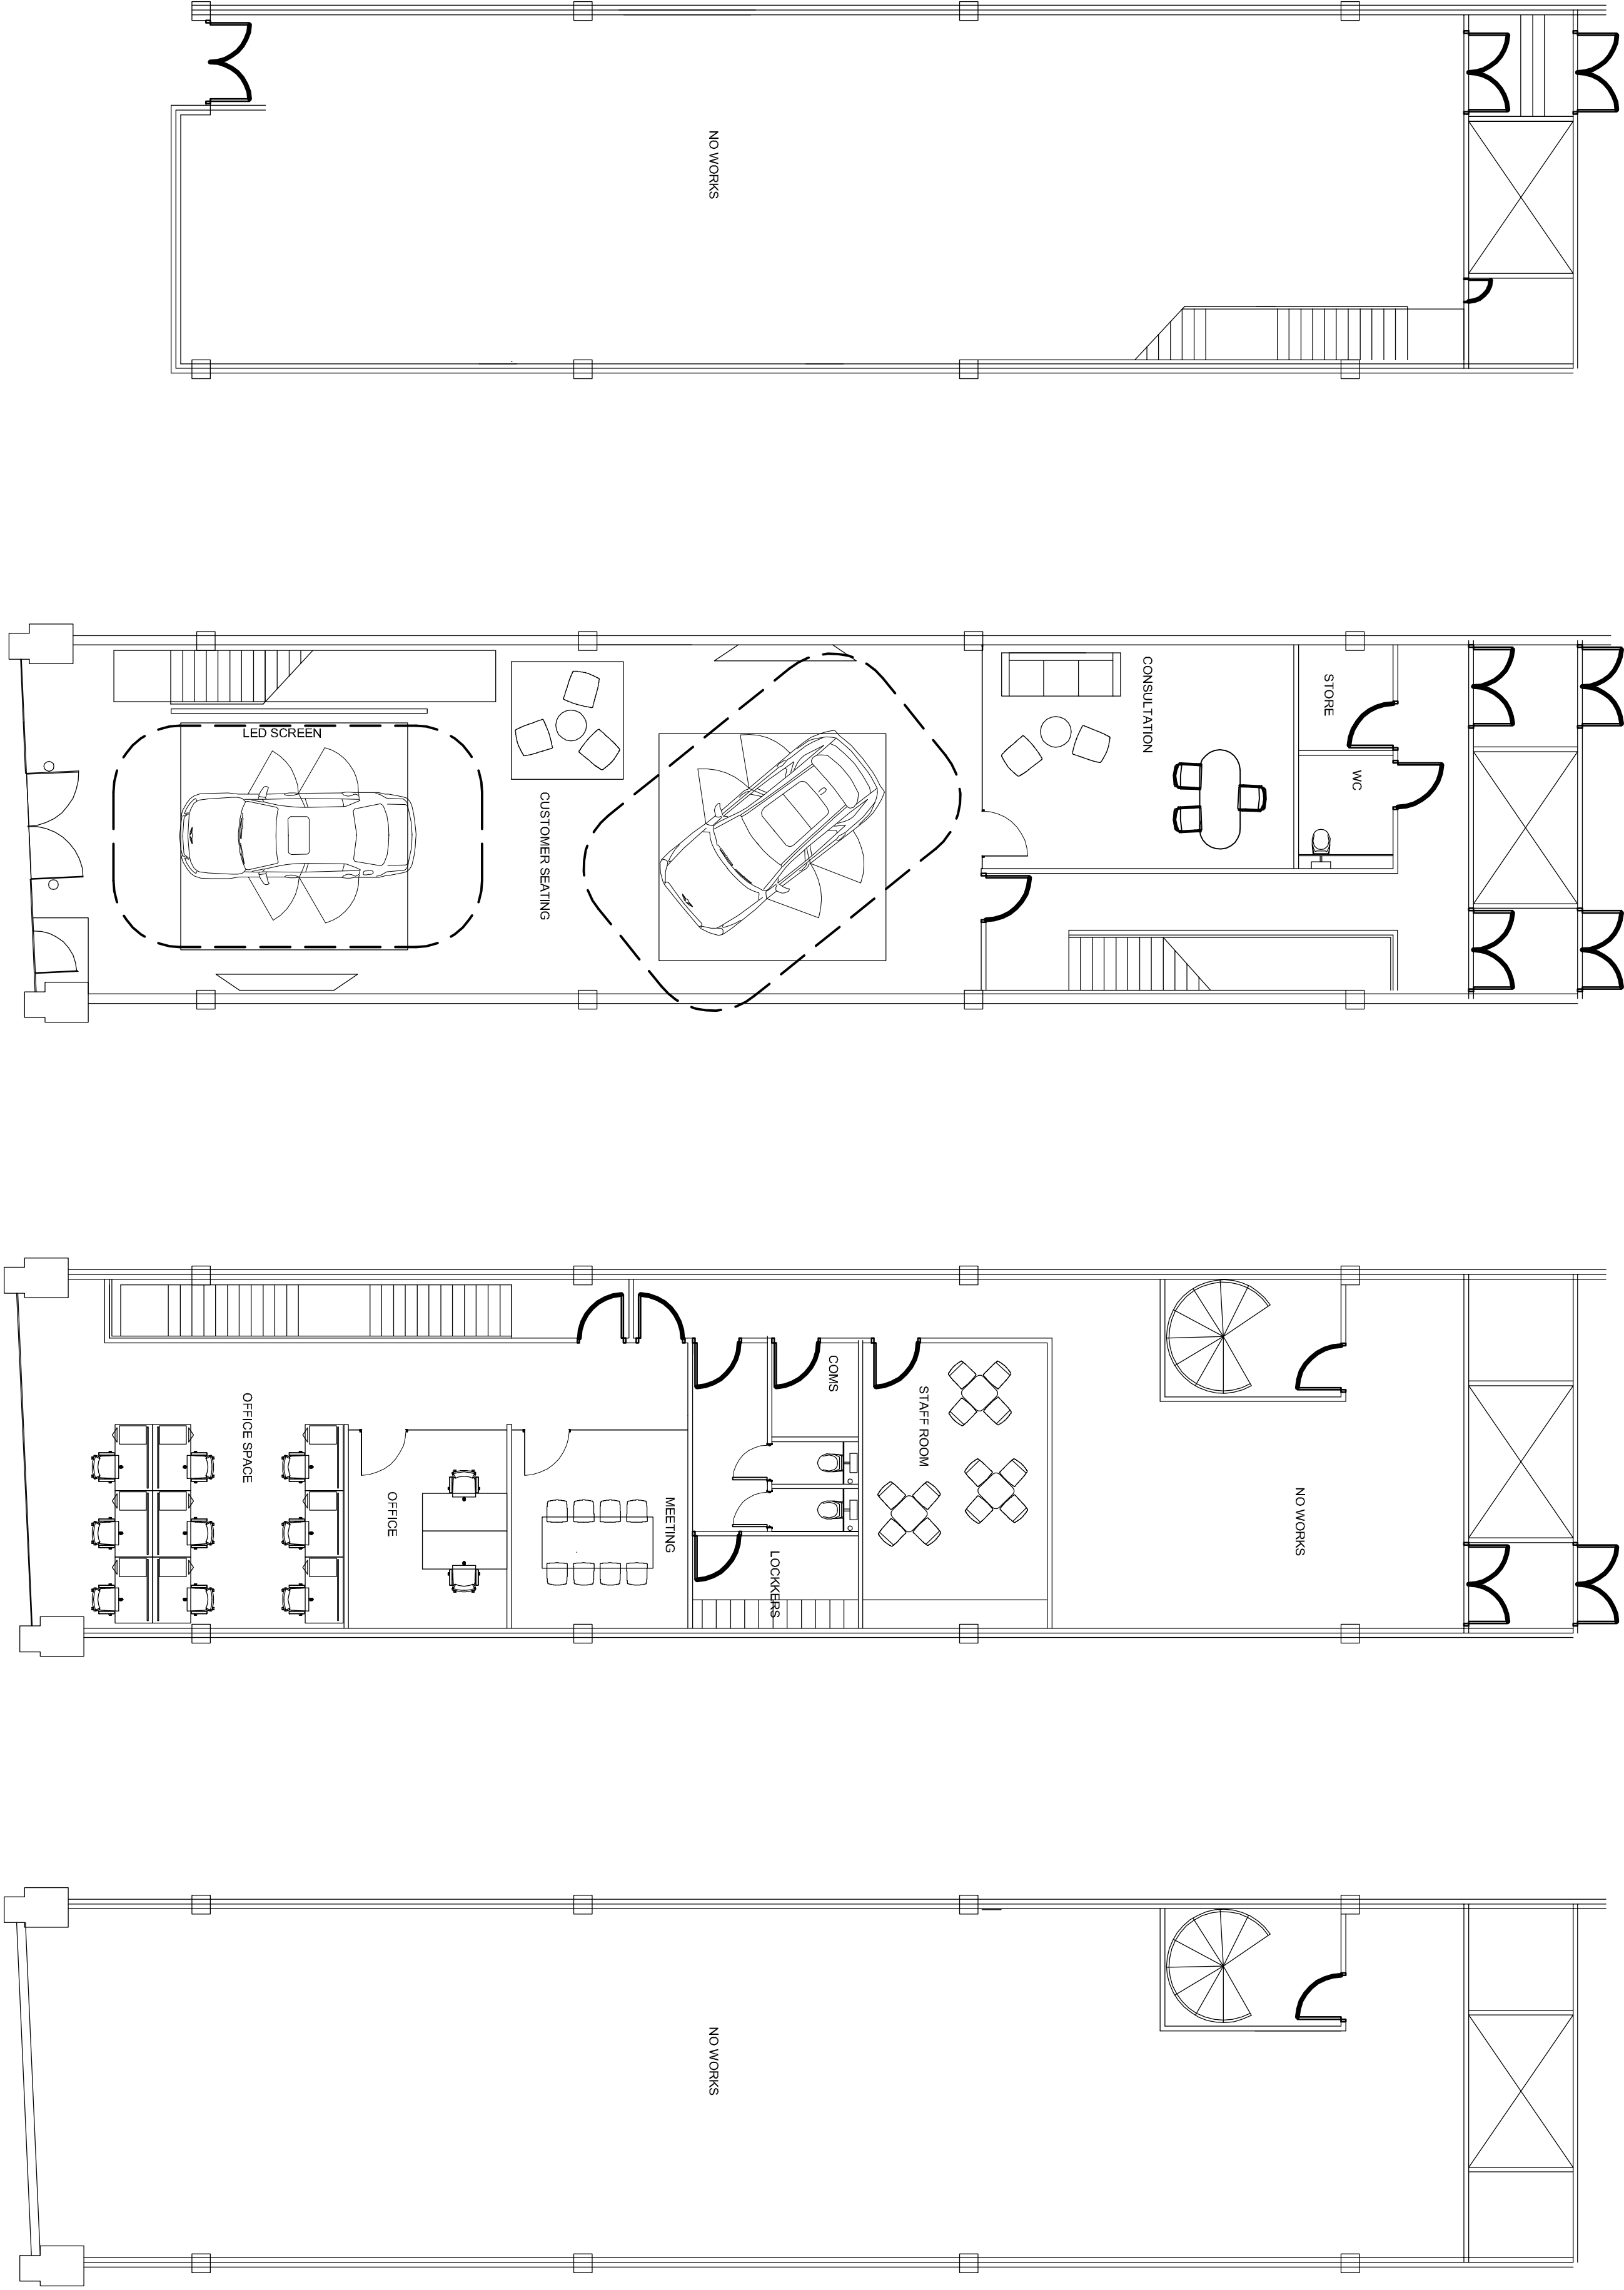


- Notes**
1. This document and its design content is copyright © by SDA.
 2. This document and its design is the property of SDA and is not to be used, copied, communicated or disclosed, in whole or in part, except in accordance with a contract, license or agreement in writing with SDA.
 3. The document shall be read in conjunction with all other associated project information including models, specifications, schedules, risk assessments, and other documents.
 4. All dimensions are in millimeters unless noted otherwise.
 5. All dimensions to be checked on site.
 6. SDA prefer to document dimensions, even though a scale bar may be present, please call us to establish correct dimensions if they are not shown.
 7. Please refer to the project brief for further information.
 8. If you have any queries, please contact SDA.

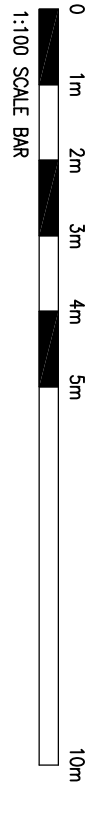

BASEMENT
NO WORKS

GROUND FLOOR

FIRST FLOOR

SECOND FLOOR
NO WORKS

Proposed Flexible Class E Retail /
Sui Generis Car Showroom use



REV./DATE	DESCRIPTION	DRN./CKD
CLIENT		
GENESIS		
PROJECT		
GENESIS MANCHESTER NEW CATHEDRAL STREET MANCHESTER		
TITLE		
PROPOSED PLANS		
SUITABILITY CODE		
PURPOSE OF ISSUE		
PLANNING		
DWG No.	Orig.	Volume
Ref.	Level	Type
M0008 - SK1		Number
SCALE	DATE	Rev.
1:100@A1	FEB 2022	P02
DRAWN	CHECKED	
AH	AH	