



P:\2019\1994 COLLYHURST NG\01 CAD\02 SHEET LAYOUT\1994-COLLYHURST STAGE 4\1994-EXA-00-GF-DR-L-111.DWG

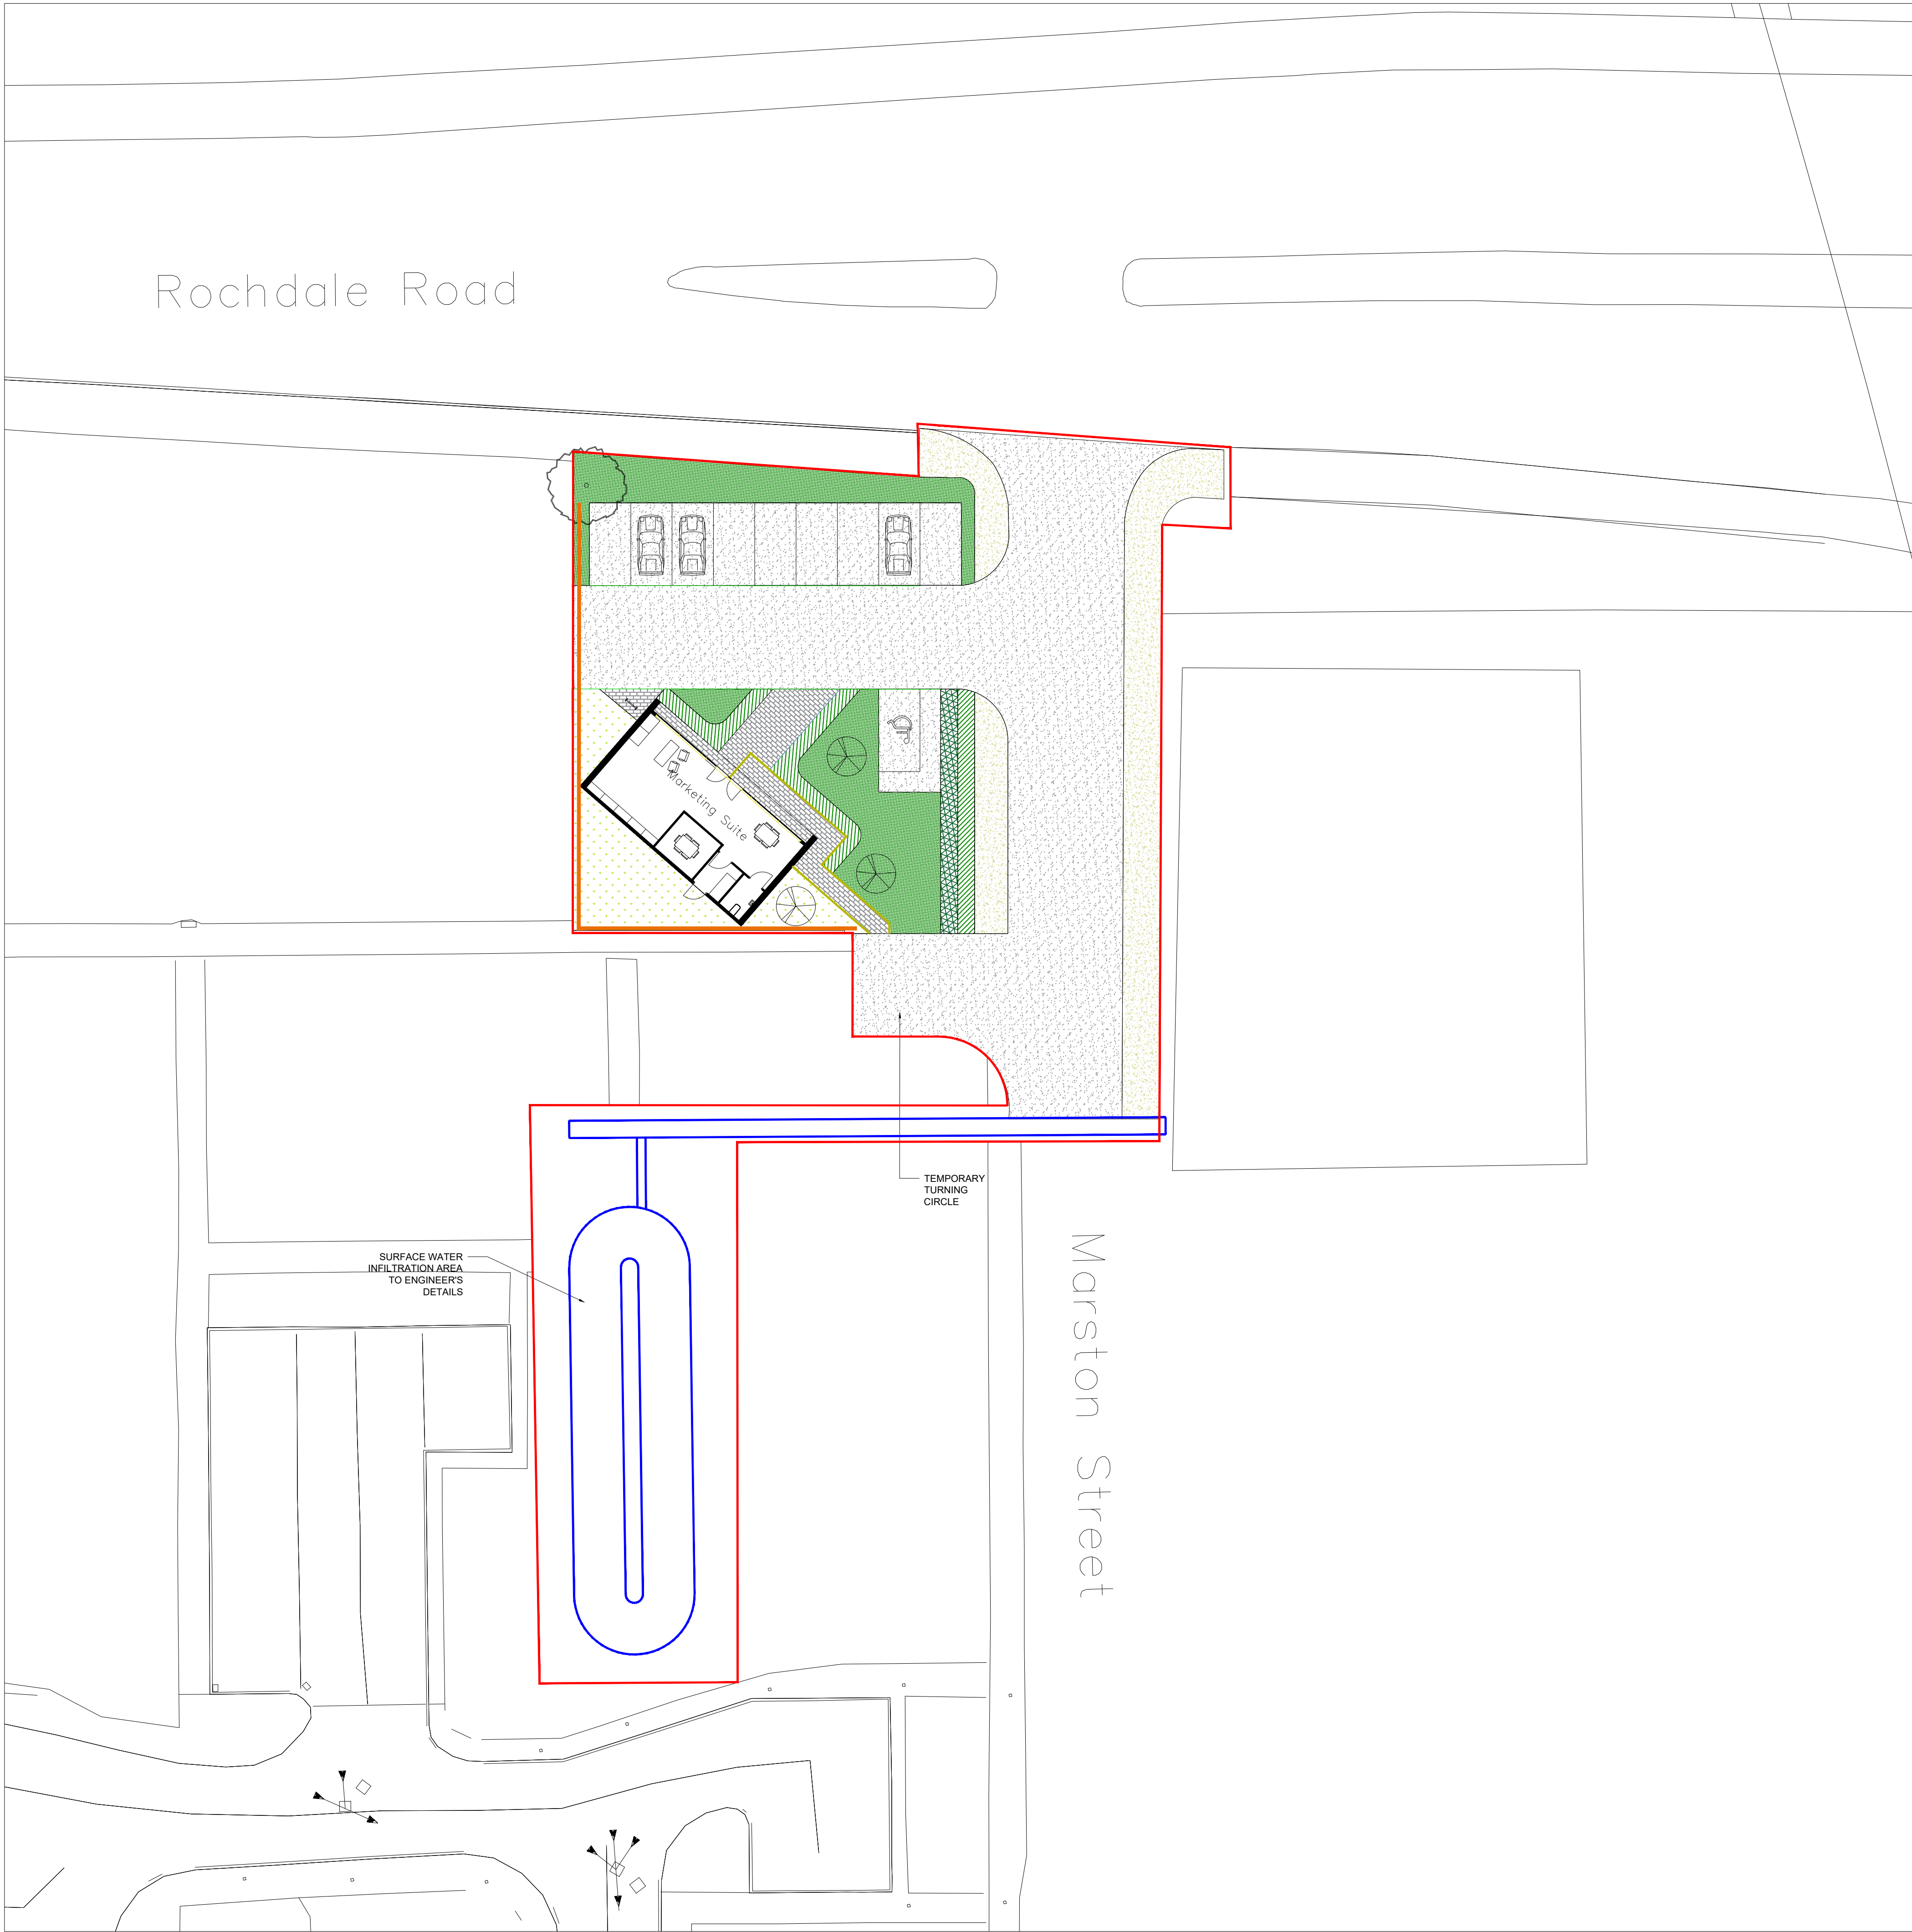


KEY

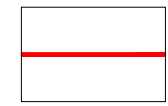

Application site boundary


Proposed hard landscape

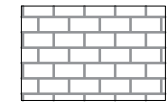

Surface type 1
Reconstituted Stone block paving
Kellen Breccia 150/200 x 150 x80mm.
Colour: Marrone. Supplier: Hardscape or similar approved




Surface type 2
Pedestrian Tarmacadam

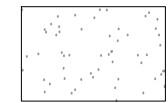


Surface type 3
Vehicular Tarmacadam


Proposed soft landscape

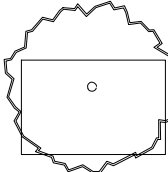


Existing Tree

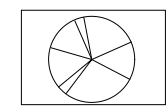


Multi-stem Trees

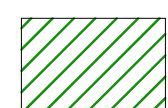


Ornamental planing

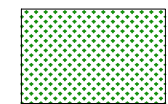

SUDS planing

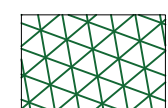

Hedge planting
1m height

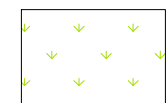


Lawn
Hardwearing turf from local supplier

Architectural Furniture




Hoarding

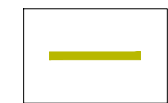

Railing

Landscape Furniture

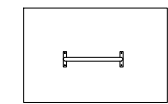

Sheffield cycle stand

No dimensions are to be scaled from this drawing.
All dimensions are to be checked on site.
Area measurements for indicative purposes only.

This drawing is the property of Exterior Architecture Ltd.
No part of the drawing may be reproduced in any manner
without permission from Exterior Architecture Ltd.

Client

Far East Consortium International Limited

----	----	----
----	----	----
----	----	----
----	----	----
----	----	----
----	----	----
----	----	----
P03	UPDATED ISSUE	17.05.2022
P02	UPDATED ISSUE	13.05.2022
P01	SALES AREA - INITIAL ISSUE	03.05.2022
Rev	Description	Date

EXTERIOR
ARCHITECTURE

LONDON: Studio 1S, Hewlett House, Havelock Terrace,
London, SW8 4AS

MANCHESTER: Studio 537, The Royal Exchange, St Anns
Square, Manchester, M2 7DH

E-Mail: office@exteriorarchitecture.com
Web: www.exteriorarchitecture.com

Project title

COLLYHURST VILLAGE

Drawing title

SALES AREA - LANDSCAPE
GENERAL ARRANGEMENT PLAN

Issued By	Manchester	T: 0161 850 8101
Scale	1:100 @ A1	Drawn ExA
Status	STAGE 3	Checked SPL
Date	17.05.2022	Approved JM

Drawing number	Revision
1994-EXA-00-GF-DR-L-111	P03

