



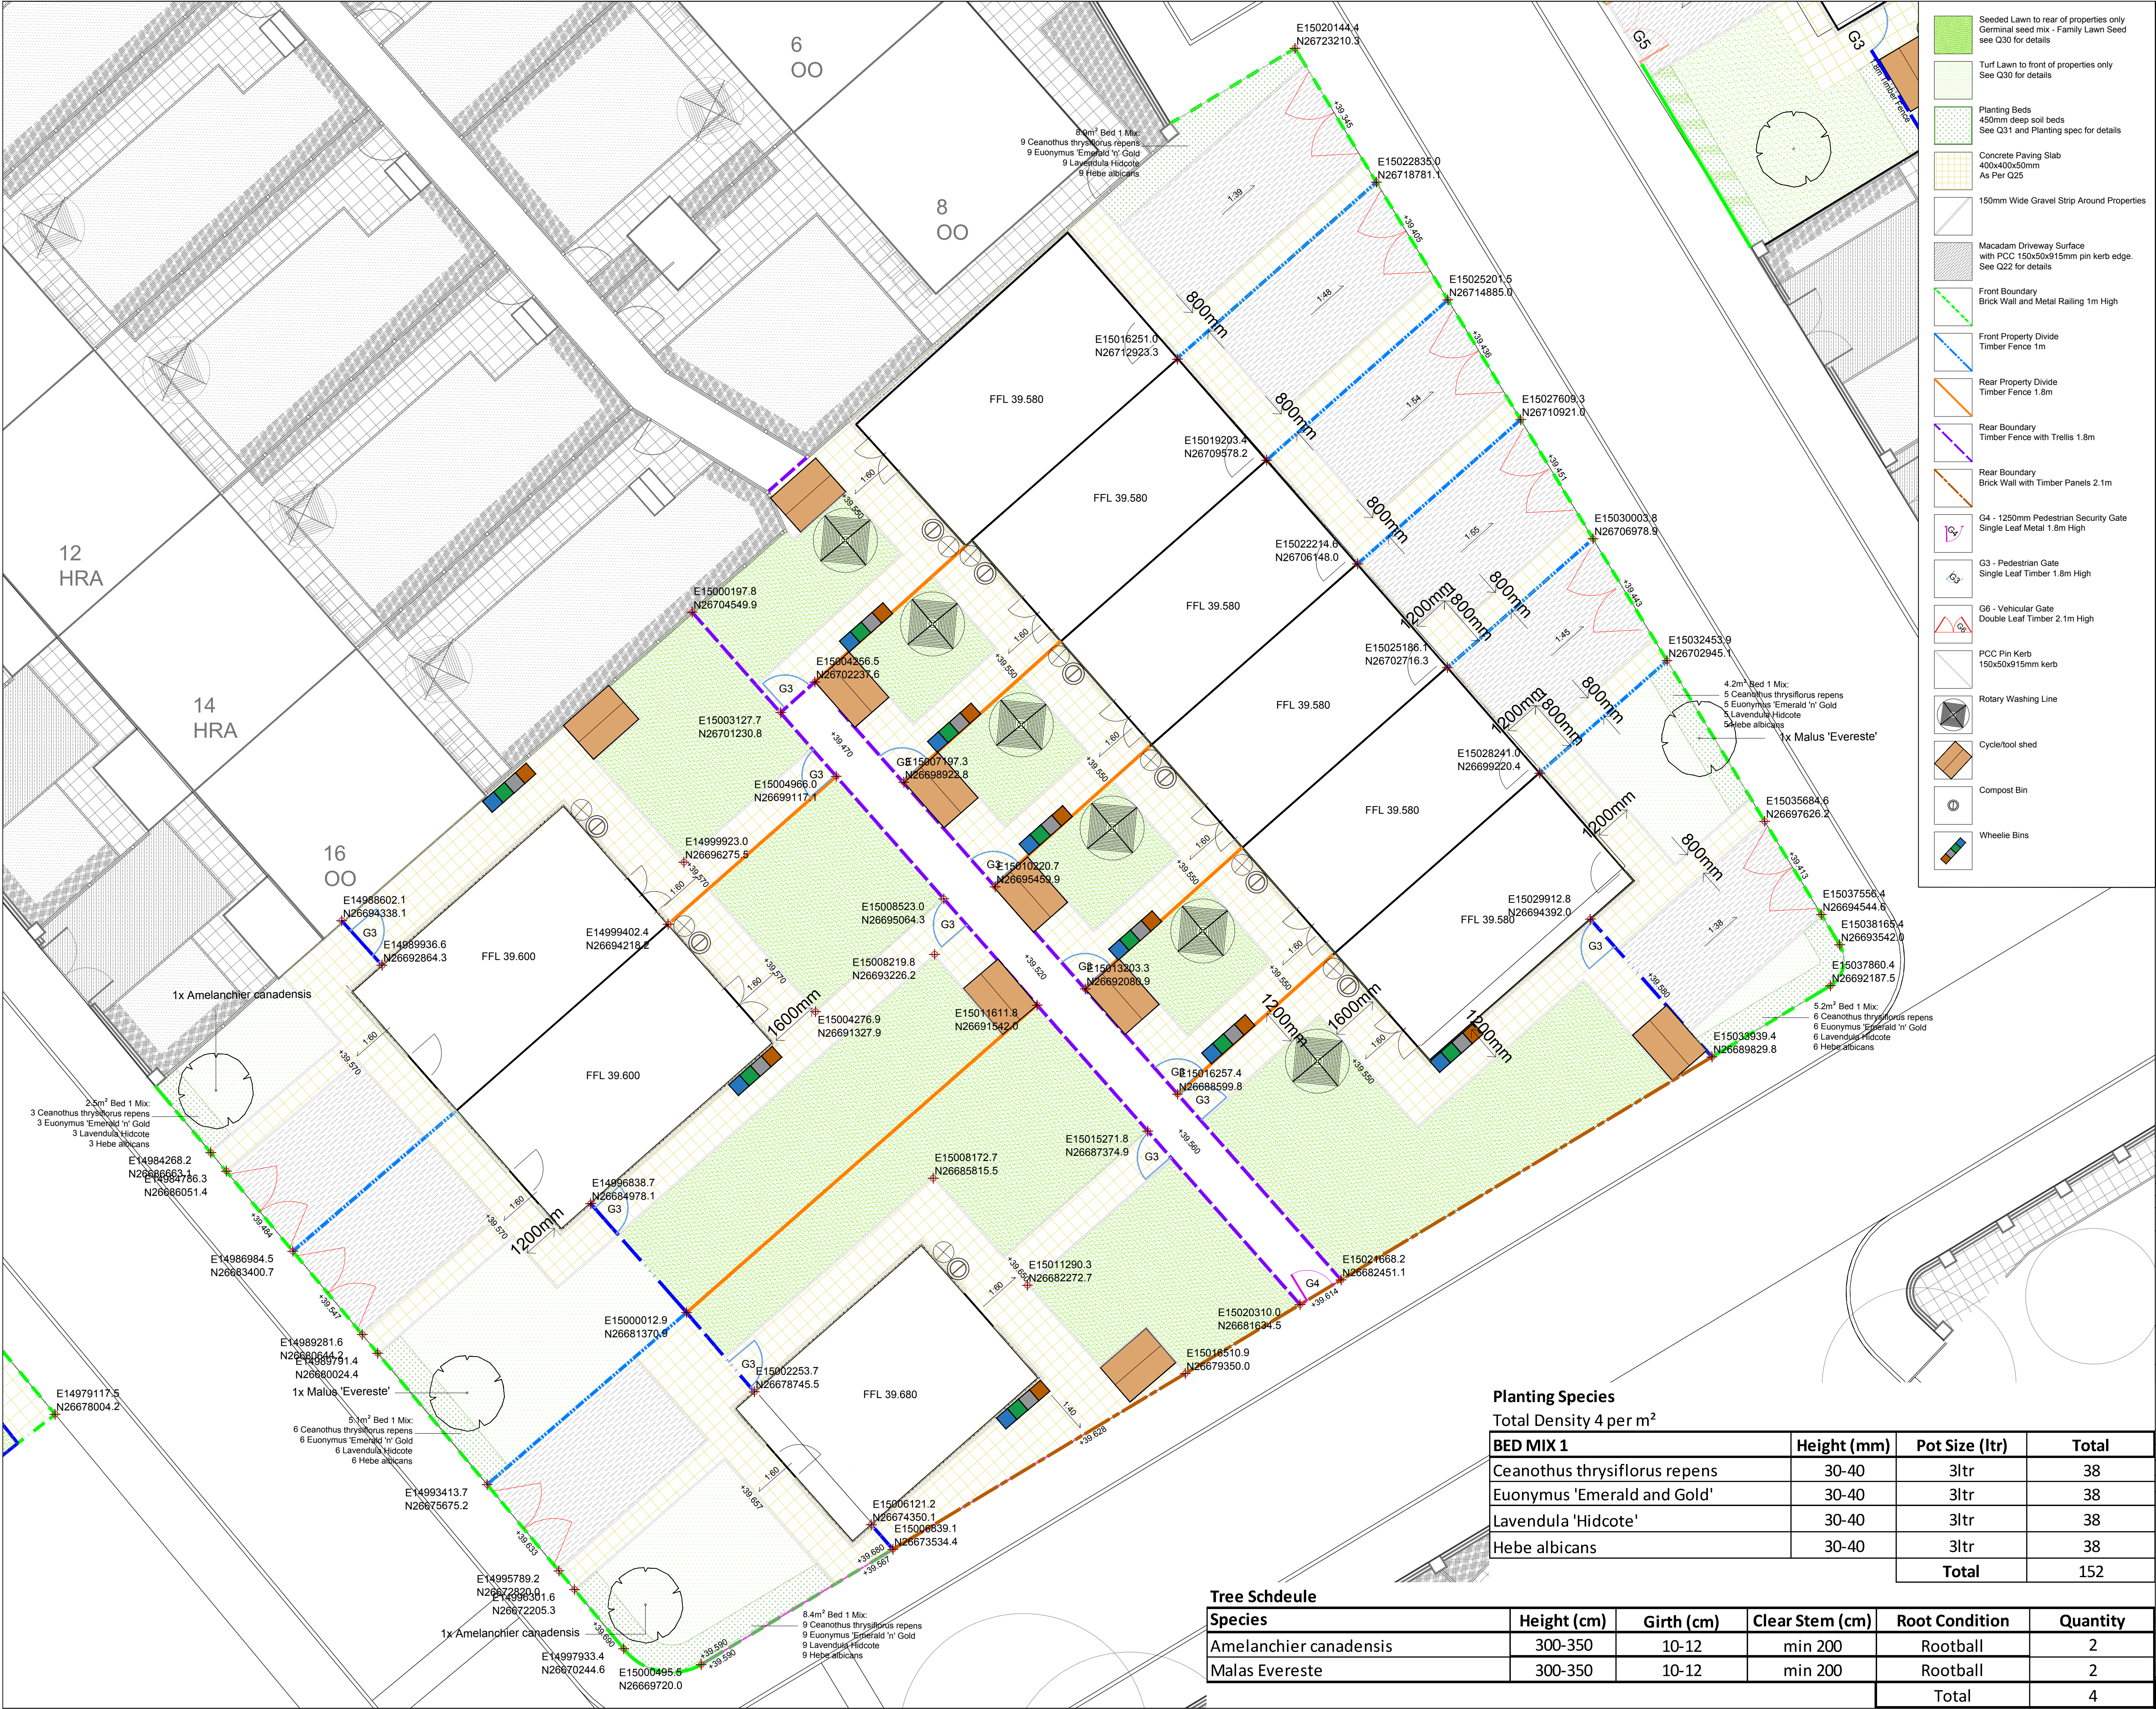

Do not scale from this drawing.
All dimensions should be checked on site.
Refer to architects for further information.

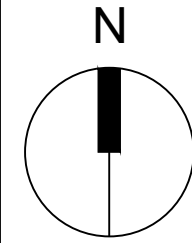

- Seeded Lawn to rear of properties only
Germinal seed mix - Family Lawn Seed
see Q30 for details
- Turf Lawn to front of properties only
See Q30 for details
- Planting Beds
450mm deep soil beds
See Q31 and Planting spec for details
- Concrete Paving Slab
400x400x50mm
As Per Q25
- 150mm Wide Gravel Strip Around Properties
- Macadam Driveway Surface
with PCC 150x50x15mm pin kerb edge.
See Q22 for details
- Front Boundary
Brick Wall and Metal Railing 1m High
- Front Property Divide
Timber Fence 1m
- Rear Property Divide
Timber Fence 1.8m
- Rear Boundary
Timber Fence with Trellis 1.8m
- Rear Boundary
Brick Wall with Timber Panels 2.1m
- G4 - 1250mm Pedestrian Security Gate
Single Leaf Metal 1.8m High
- G3 - Pedestrian Gate
Single Leaf Timber 1.8m High
- G6 - Vehicular Gate
Double Leaf Timber 2.1m High
- PCC Pin Kerb
150x50x15mm kerb
- Rotary Washing Line
- Cycle/tool shed
- Compost Bin
- Wheelie Bins

Planting Species

Total Density 4 per m²

BED MIX 1	Height (mm)	Pot Size (ltr)	Total
Ceanothus thrysiflorus repens	30-40	3ltr	38
Euonymus 'Emerald and Gold'	30-40	3ltr	38
Lavendula 'Hidcote'	30-40	3ltr	38
Hebe albicans	30-40	3ltr	38
Total			152

Tree Schedule

Species	Height (cm)	Girth (cm)	Clear Stem (cm)	Root Condition	Quantity
Amelanchier canadensis	300-350	10-12	min 200	Rootball	2
Malus Evereste	300-350	10-12	min 200	Rootball	2
Total					4

0010.02.21First Issue

RevDateDetail

PLANNING

DRAFT

FOR COMMENT

TENDER

CONSTRUCTION

LB

MGC

JG

Client:

GallifordTry

Project:

Galliford Try Brunswick PFI

Title:

Phase AF General Arrangement

Design: LB

Drawn: LB

CHK'd: WC

App'd: JG

Sheet Size - A1
(594mm x 841mm)

Date: 03.01.20

Scale: 1:100

GILLESPIES

GILLESPIES LLP
Westgate House
44 Hale Road
Hale
Cheshire
WA14 2EX

T: 0161 928 7715
F: 0161 927 7680
E: admin.manchester@gillespies.co.uk

File Location

R:\M4976 Brunswick PB Stage\DRAWINGS\Layouts

No.

M4976-189

Rev:

00