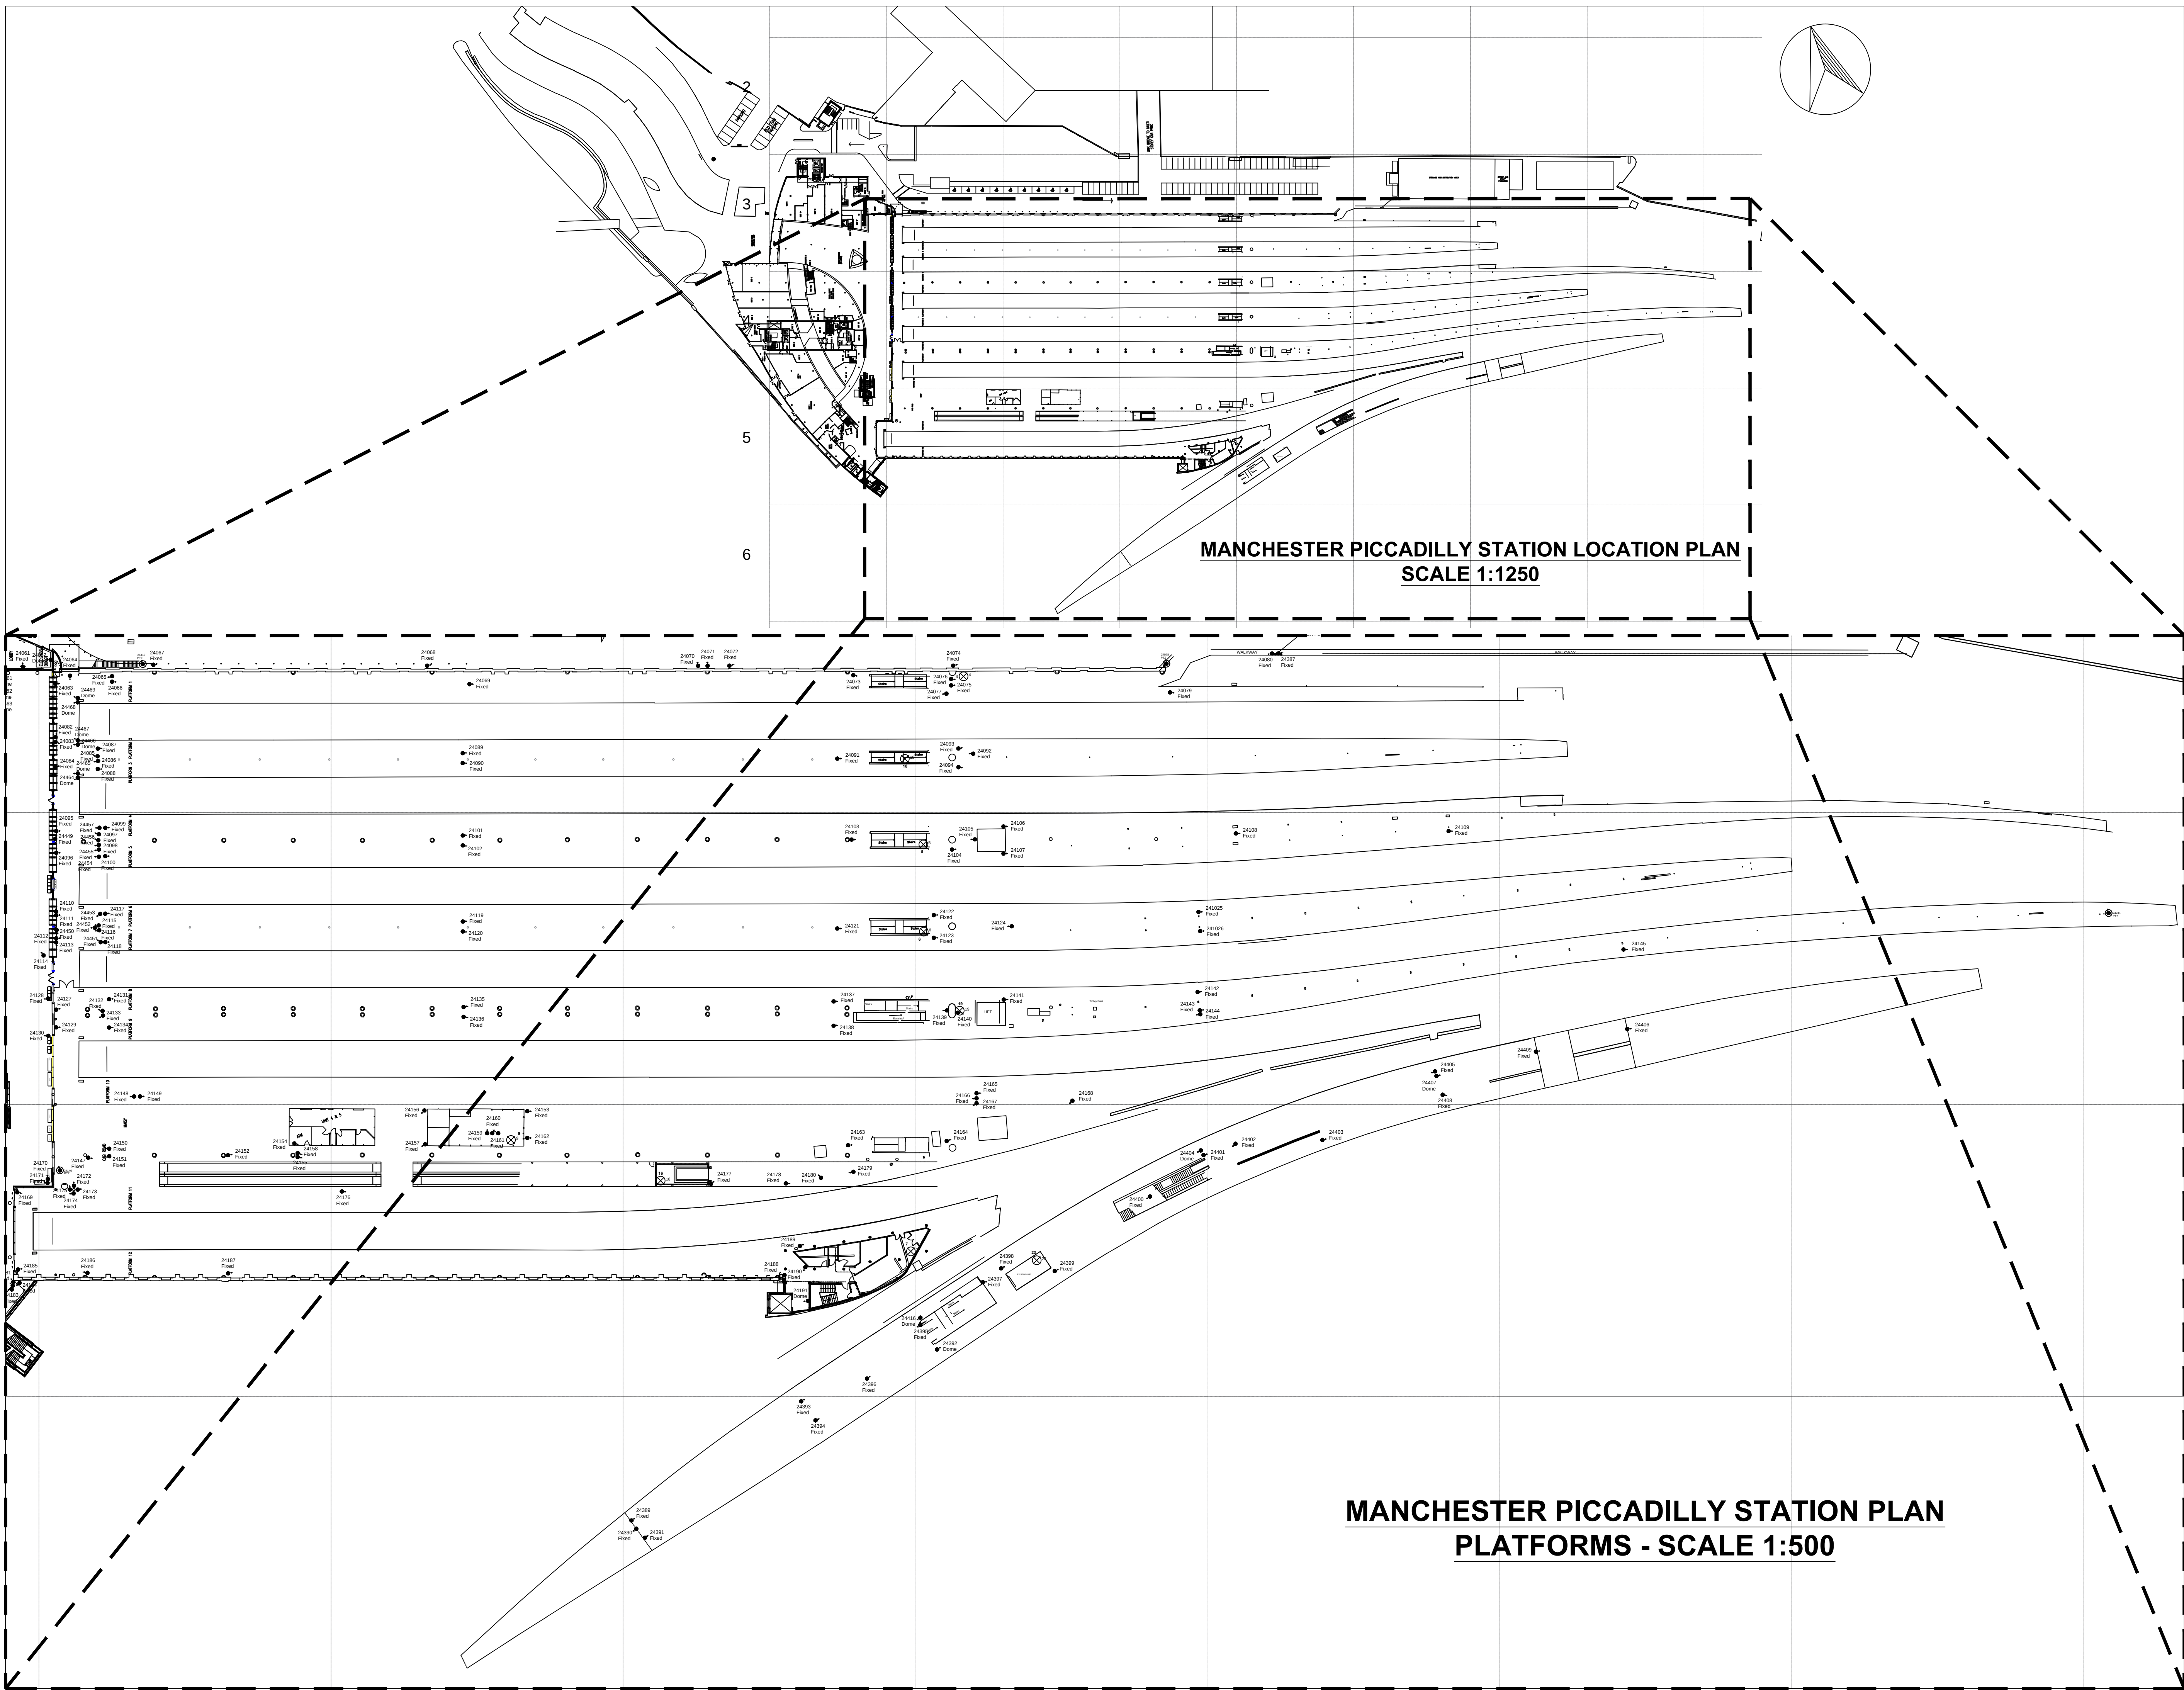


MANCHESTER PICCADILLY STATION LOCATION PLAN
SCALE 1:1250

MANCHESTER PICCADILLY STATION PLAN
PLATFORMS - SCALE 1:500

COLOUR KEY

- EQUIPMENT IN BLACK - DENOTES EXISTING EQUIPMENT
- EQUIPMENT IN BLUE - DENOTES EXISTING TO BE REPLACED
- EQUIPMENT IN GREEN - DENOTES EXISTING TO BE RECOVERED
- EQUIPMENT IN MAGENTA - DENOTES ENHANCED NWR EQUIPMENT
- EQUIPMENT IN RED - DENOTES NEW NWR EQUIPMENT

LEGEND

- EXISTING NODE LOCATION
- EXISTING FIXED/DOME CAMERA
- EXISTING PTZ CAMERA

Rev	Date	Description of Revisions	Drawn	Chkd	Appr
P01	29/7/21	DRAFT FOR LISTED BUILDING CONSENT	JPT	CRG	-

Status DRAFT



Contractor
Linbrooke
People • Technology • Connectivity

Unit 3 & 4 Churchill Way
Chapelthorn
Sheffield
S35 2PY

Project

NWR MANAGED STATIONS
SISS RENEWALS - 169779

Drawing Title

MANCHESTER PICCADILLY STATION
CAMERA LAYOUT
EXISTING EQUIPMENT
PLATFORMS

Designed	J.Gatley	Sig		Date	28/5/21
Drawn	J.Tobin	Sig		Date	29/7/21
Checked	-	Sig		Date	-
Approved	-	Sig		Date	-

Scale 1:500 ELR & Mileage CMP2

Alternative Reference N/A Sheet 1 of 71

Drawing Number MAN-NWR-LBR-PLAN-102000-Y641 Revision P01