



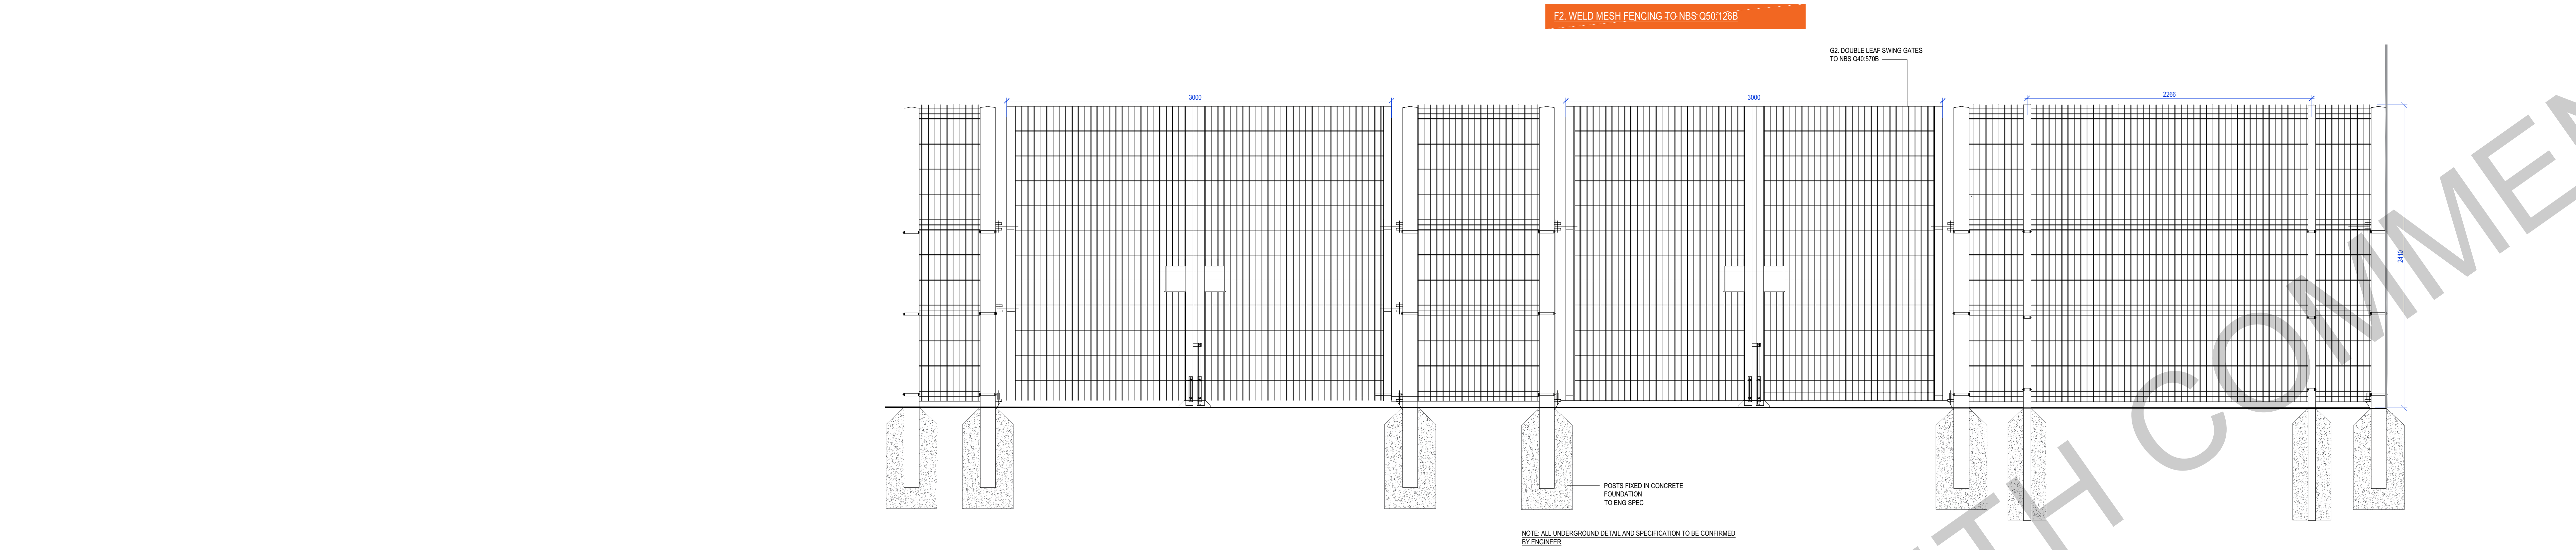

ELEVATION F - F1

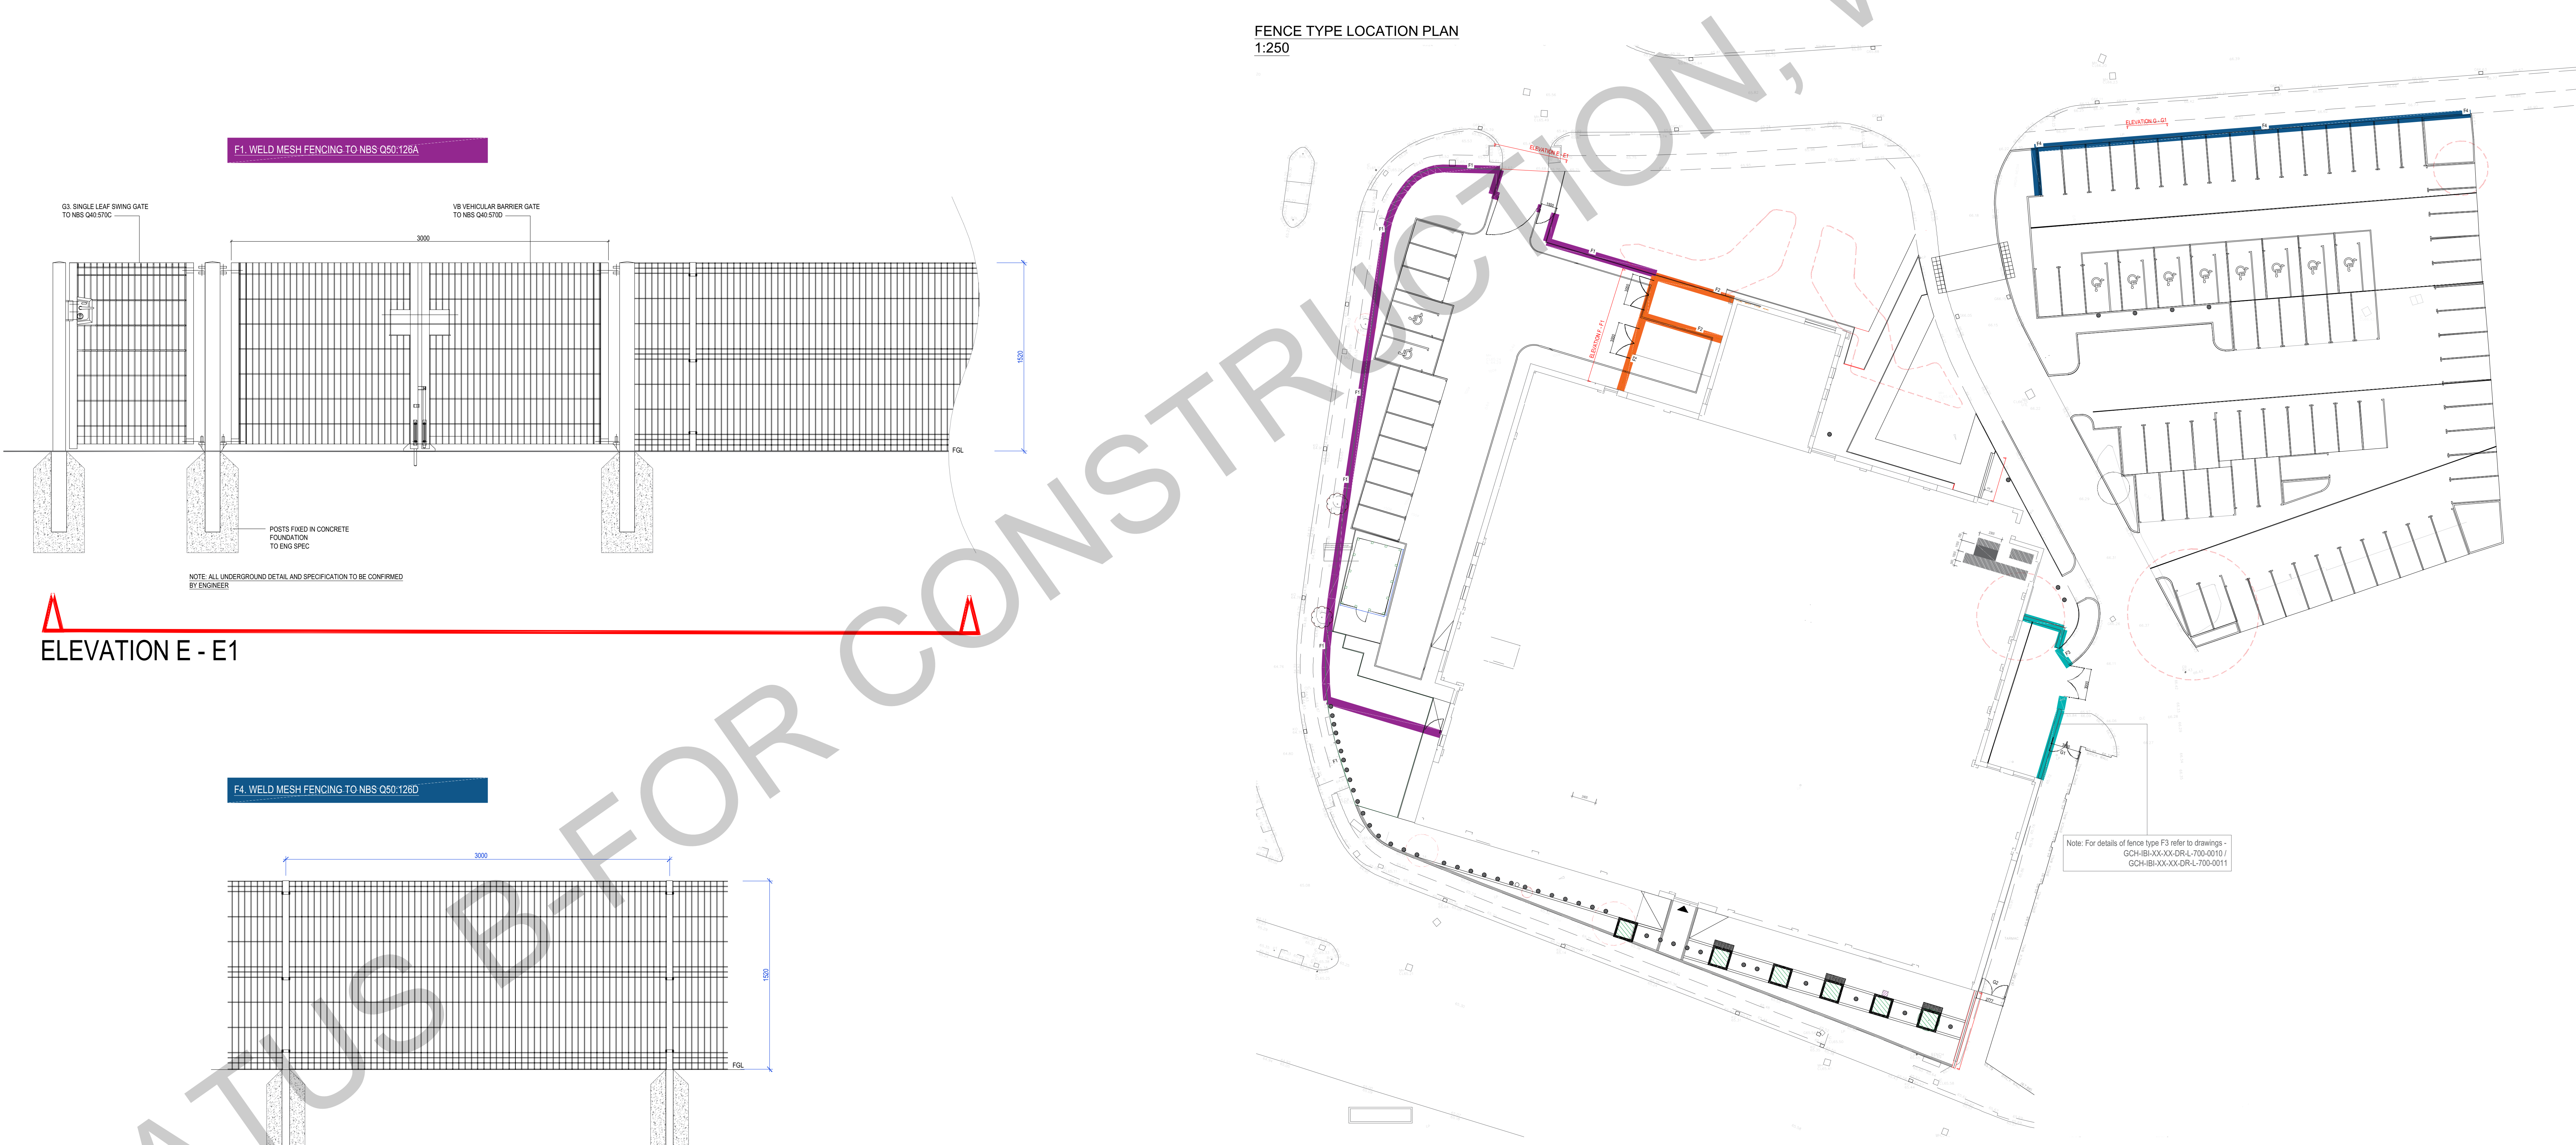

ELEVATION G - G1

Notes:

- This drawing is copyright.
- Do not scale dimensions from this drawing.
- This drawing is to be used in conjunction with all other relevant drawings.
- All discrepancies on this drawing are to be reported to the architect.
- Do not modify any element of this drawing.
- Use drawing only for informational intent.

North Sign / Key Plan

The following external model files are included within this drawing:

001	04/06/21	CONSTRUCTION ISSUE	JH	RW
Rev	Date	Revision Notes	Dr	Rv
Client / Contractor				

Intelligence
Buildings
Infrastructure

Project
GORTON COMMUNITY HUB

Drawing Title
FENCE TYPE DETAILS

Job Number 119091	Drawing Originated Date 21/03/19	PAS 1192 Status Code S4
Scale/AD As Shown	Purpose CONSTRUCTION ISSUE	Revision
Drawing Number GCH-IBI-XX-XX-DR-L-700-0014	C01	