




Note:
Do Not Scale from this drawing.
Dimensions are to be checked on site.
If in doubt please ask.

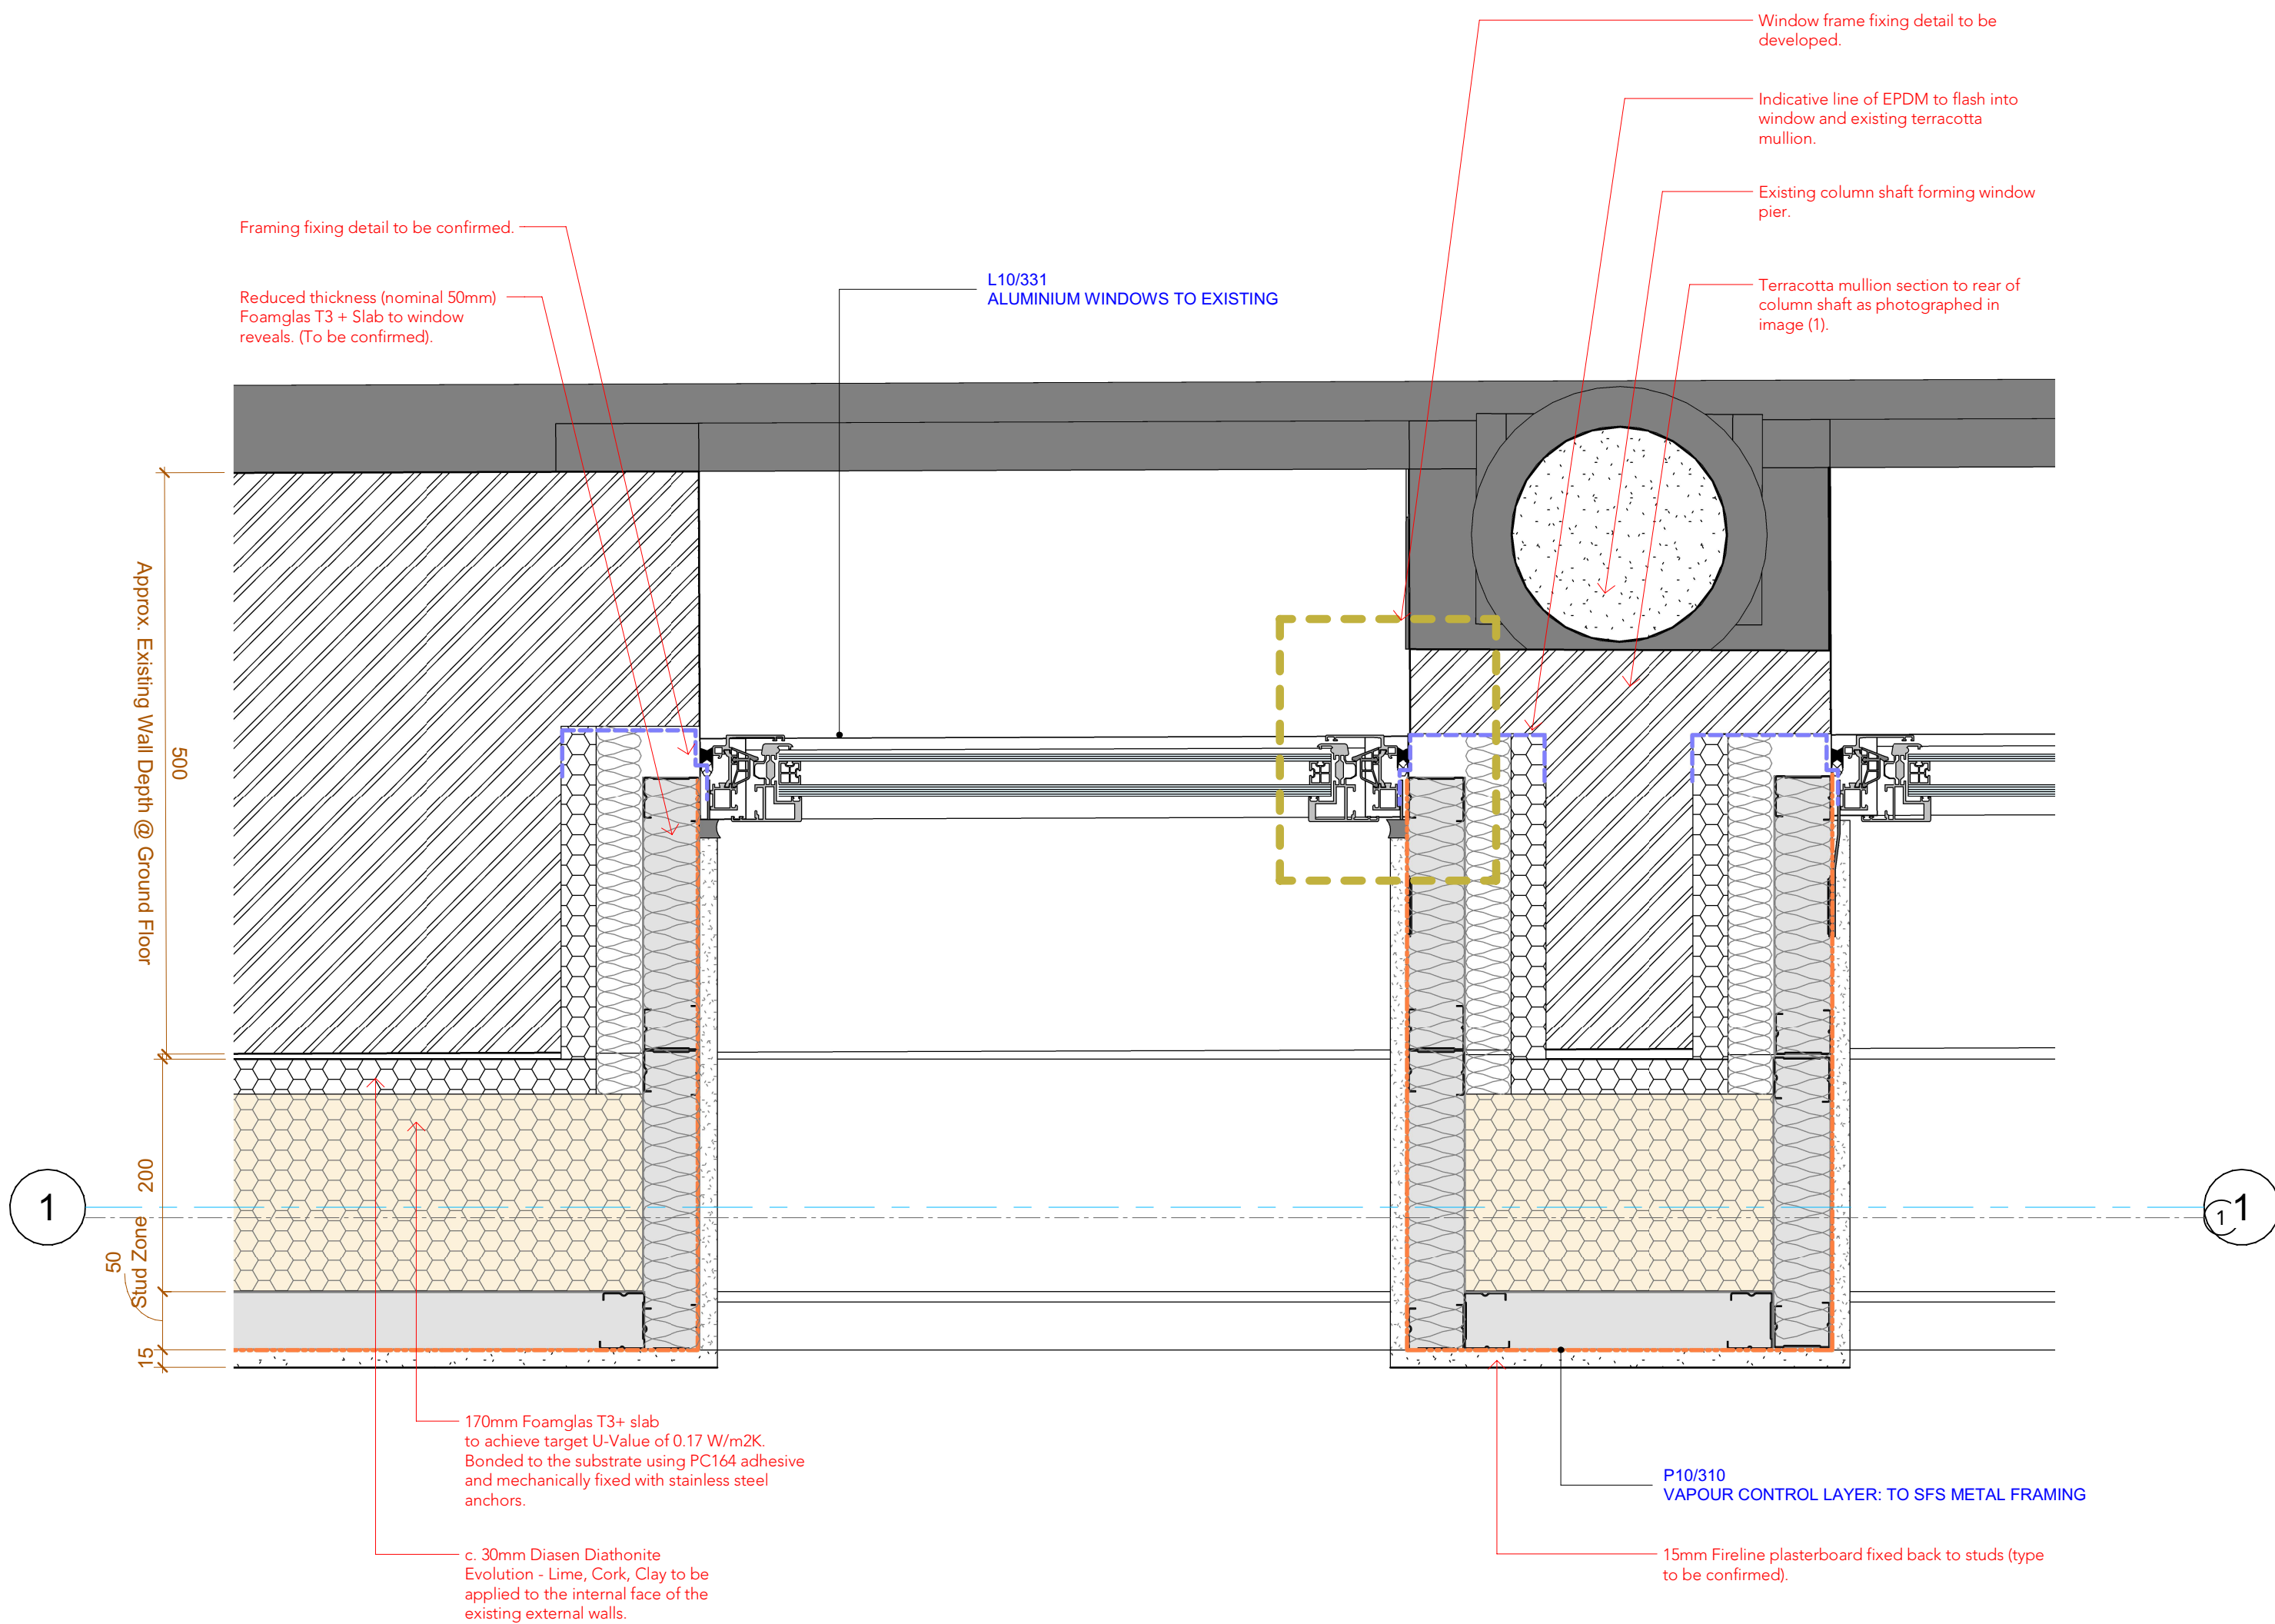

Existing Window Junction with Decorative Pier
1 : 5



1) Existing Window opening arrangement illustrating terracotta mullion and column shaft/ decorative capitol.



2) Existing Window opening arrangement illustrating recessed reveal internally.

P0 07.01.2022 PN First Issue - Issued for Comment/ Review

Rev	Date	Ints	Details

© The moral rights of the author are hereby asserted.
This drawing and design is the sole property of Buttress Ltd and must not be reproduced without permission.
Buttress Ltd is Registered in England and Wales: 3363973

Buttress

41 Bengal Street
Manchester
M4 6AF

T 0161 236 3303
E contact@buttress.net
W www.buttress.net

Project Title	Ancoats Dispensary
Client	Great Places Housing Group
Location	Ancoats, Greater Manchester

Drawing ref External Wall Plan Detail 04

Date	06/01/2022 15:09:52	Scale	1 : 5
Checker	AH	Orig Paper Size	A1

Job No: 210005 **Status** TENDER

Project:	Origin:	Zone:	Level:	Type:	Disc:	Number:	Rev:
----------	---------	-------	--------	-------	-------	---------	------

210005-BA-XX-00-DR-A- (21)504- P0