

|||||Commercial Interior Design Specialists|||||

52 PRINCESS STREET

L3 - DATA & POWER

M&E CONTRACTOR TO PROVIDE OWN DRAWINGS
RELATING TO THE LIGHTING, FIRE, CCTV, AV WALL
POWER AND DATA

TENDER


THIS DRAWING IS PROTECTED UNDER COPYRIGHT AND
AT NO TIME MUST ANY PORTION OF THIS DRAWING BE
REPRODUCED OR COPIED IN ANYWAY WITHOUT THE
PERMISSION OF RU CREATIVE LTD.

ALL DIMENSIONS MUST BE CHECKED ON SITE AND NOT
SCALED FROM THIS DRAWING.

SUBJECT TO SITE SURVEY

IMPORTANT NOTE
THIS DRAWING SHOWS DESIGN INTENT AND IS
SUBJECT TO SITE CONDITIONS .
ANY PART OF THE DESIGN THAT CONTRADICTS
BEST PRACTICE THEN PLEASE MAKE THE DESIGN
TEAM AWARE.
SITE SURVEY REQUIRED PRIOR TO PLACING ORDERS.

IMAGE BELOW SHOWS DESIGN INTENT FOR CONDUIT

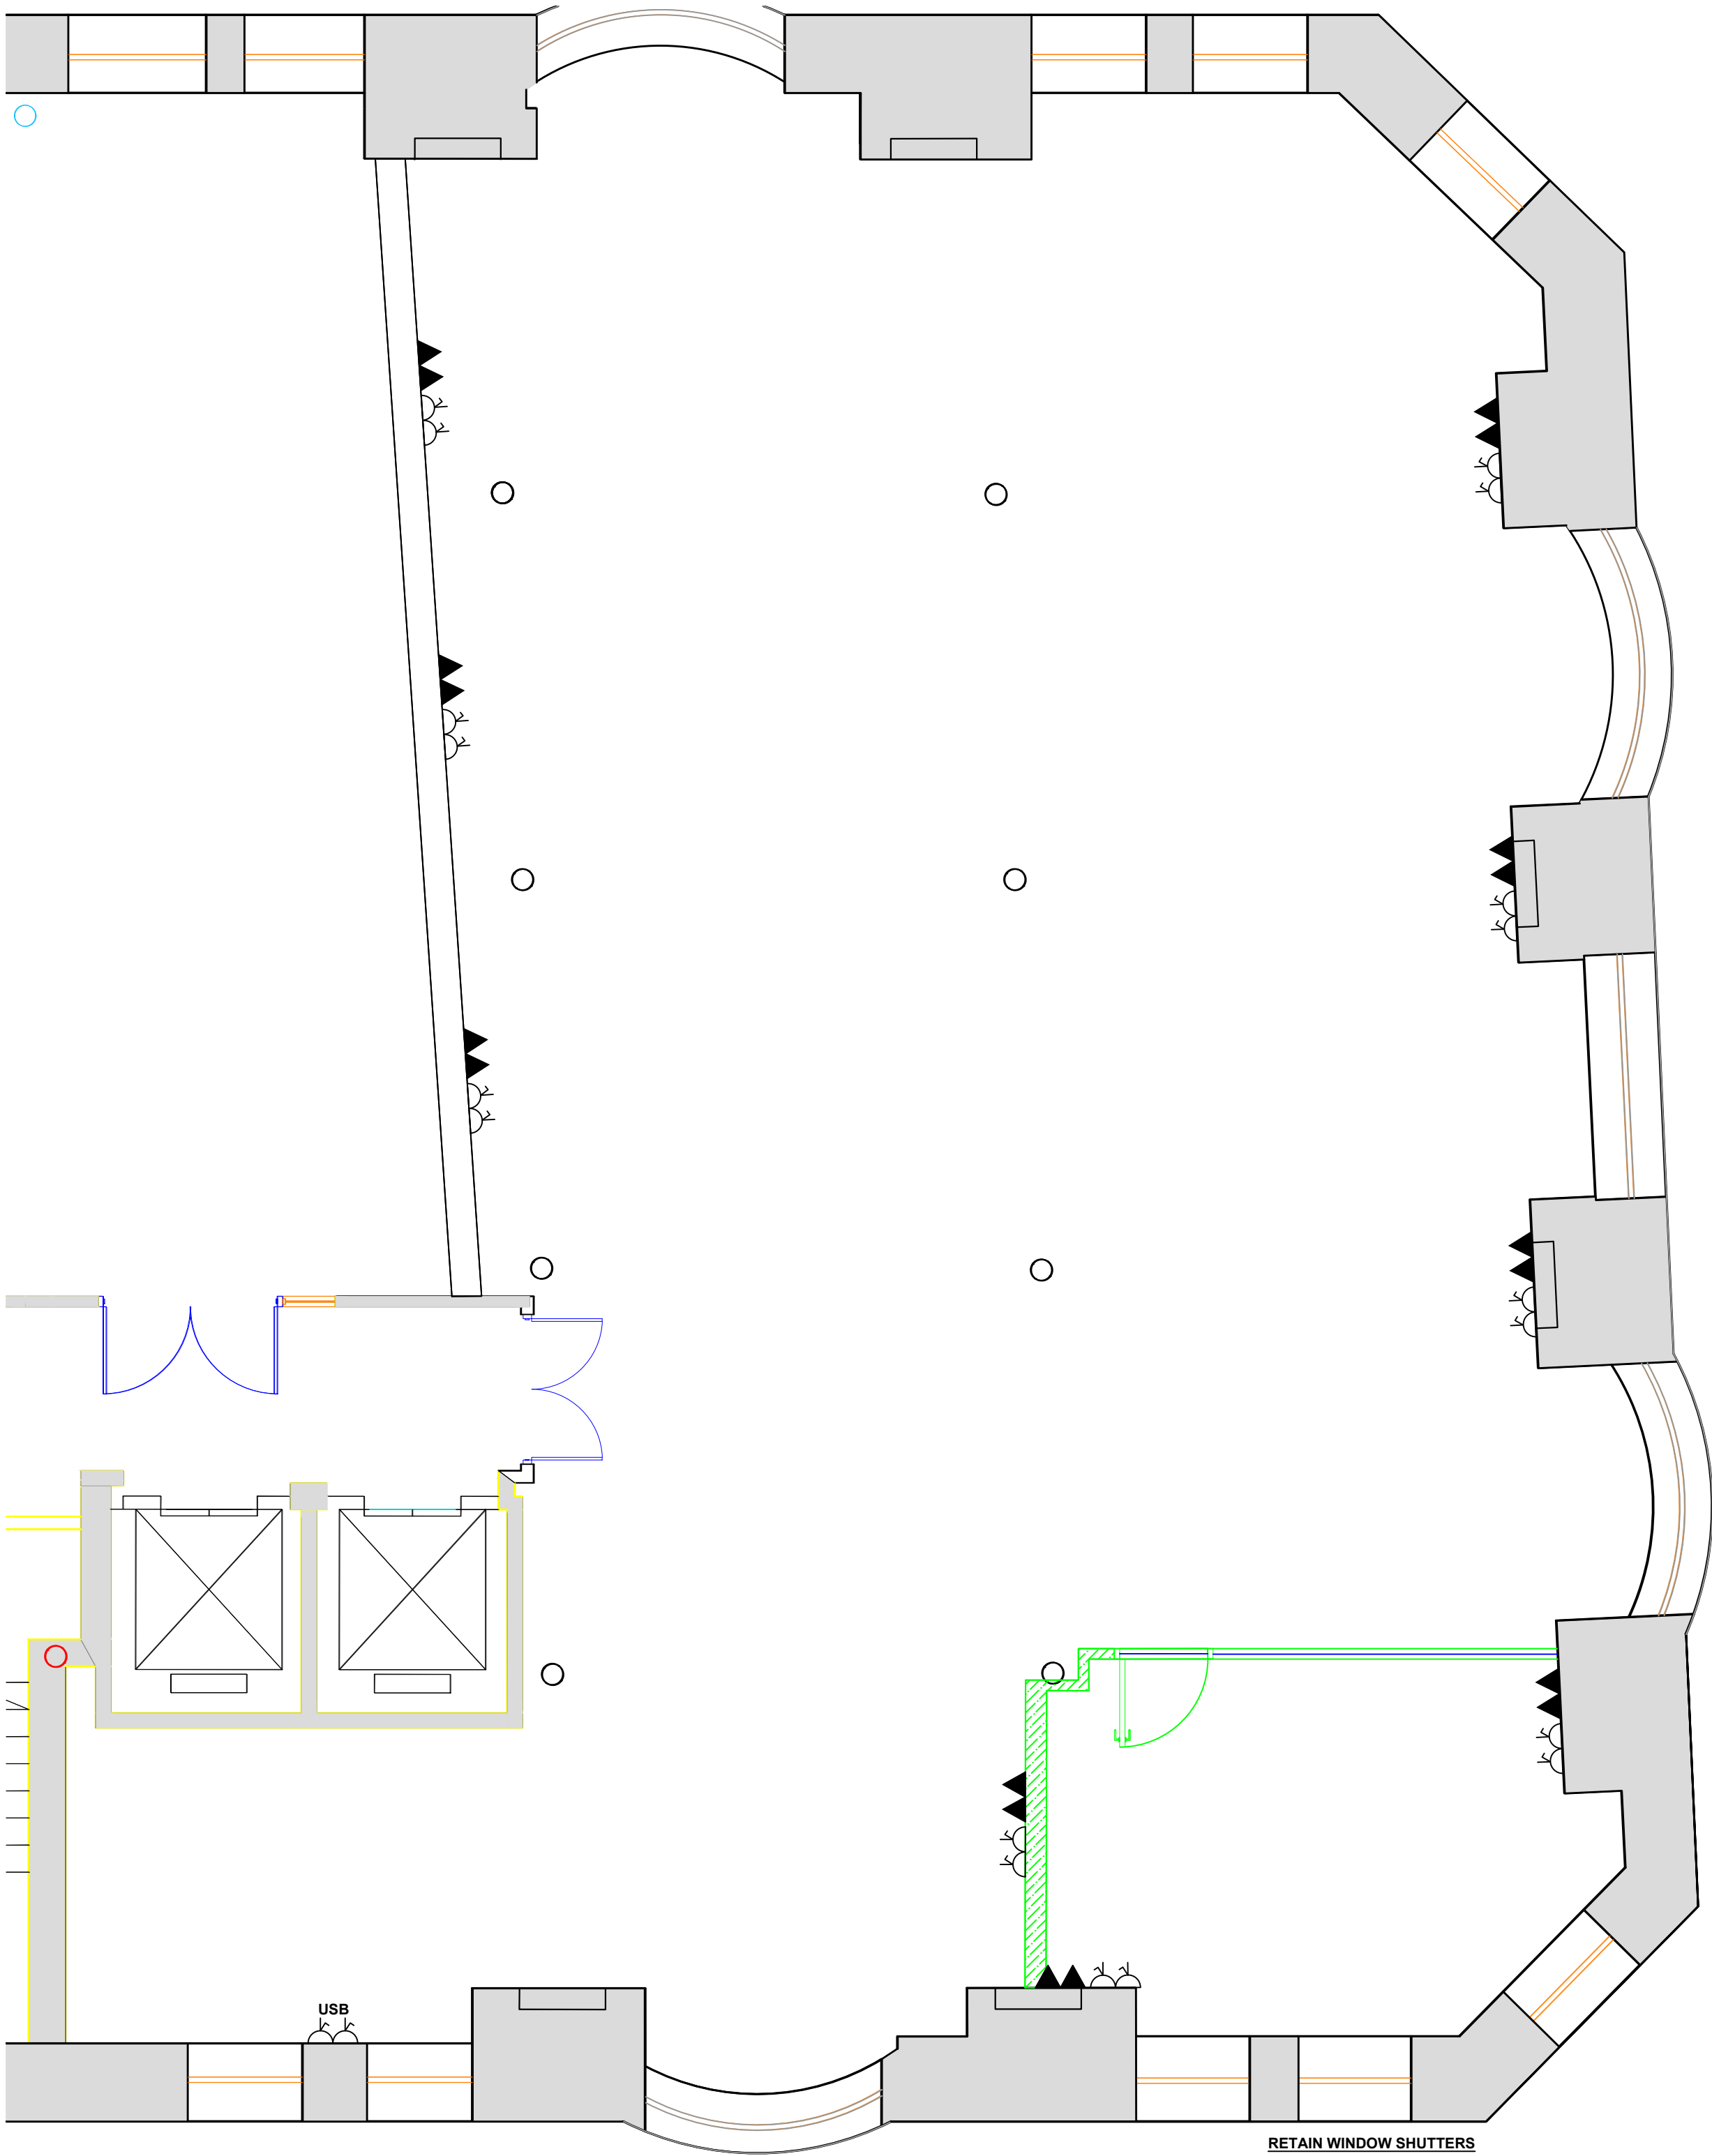

- POWER & DATA
- QUADRUPLE DATA POINT
(GALVANISED STEEL CONDUIT)
 - TWIN SW SOCKET
(GALVANISED STEEL CONDUIT)
 - USB
TWIN SW SOCKET WITH USB PORTS
(MATT BLACK FINISH)
(INSTALLED APPROX 1000 - 1100MM
HEIGHT FROM FLOOR)

001	- TV WALL FOR MEETING ROOM 1 DEPTH INCREASED	JH	12.04.22
REV	DETAILS	BY	DATE

ruCREATIVE

6.34 WINDSOR HOUSE
HARROGATE HG1 2PW
TELEPHONE: 01423 52 02 69
EMAIL:INFO@RUCREATIVE.CO.UK
WEB: WWW.RUCREATIVE.CO.UK

CLIENT
ADAPT REAL ESTATE

PROJECT
52 PRINCESS STREET
MANCHESTER
M1 6JX

TITLE
DATA & POWER

SCALE	DATE	DESIGNER	CHECKED BY
1:50 @ A1	08.12.21	JBH	RU

DRAWING NO.				
PROJECT NO.	BUILDING	LEVEL	DRAWING NO.	REV
52.PRIN.ST	52PS	L3	L3-GA042	1