



WITH ALL ACCOMPANYING INFORMATION


## Scale 1:10 @ 40x

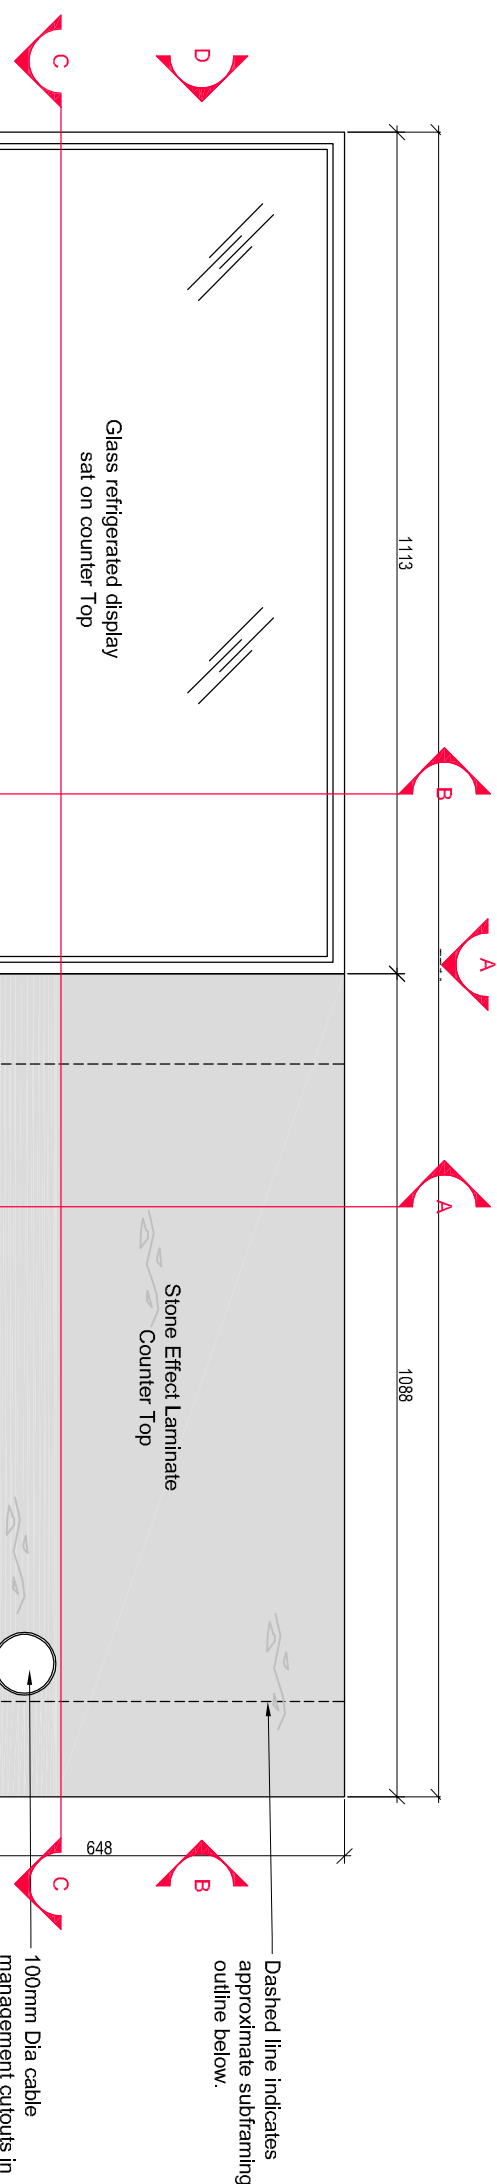


## Scale 1:10 @ A

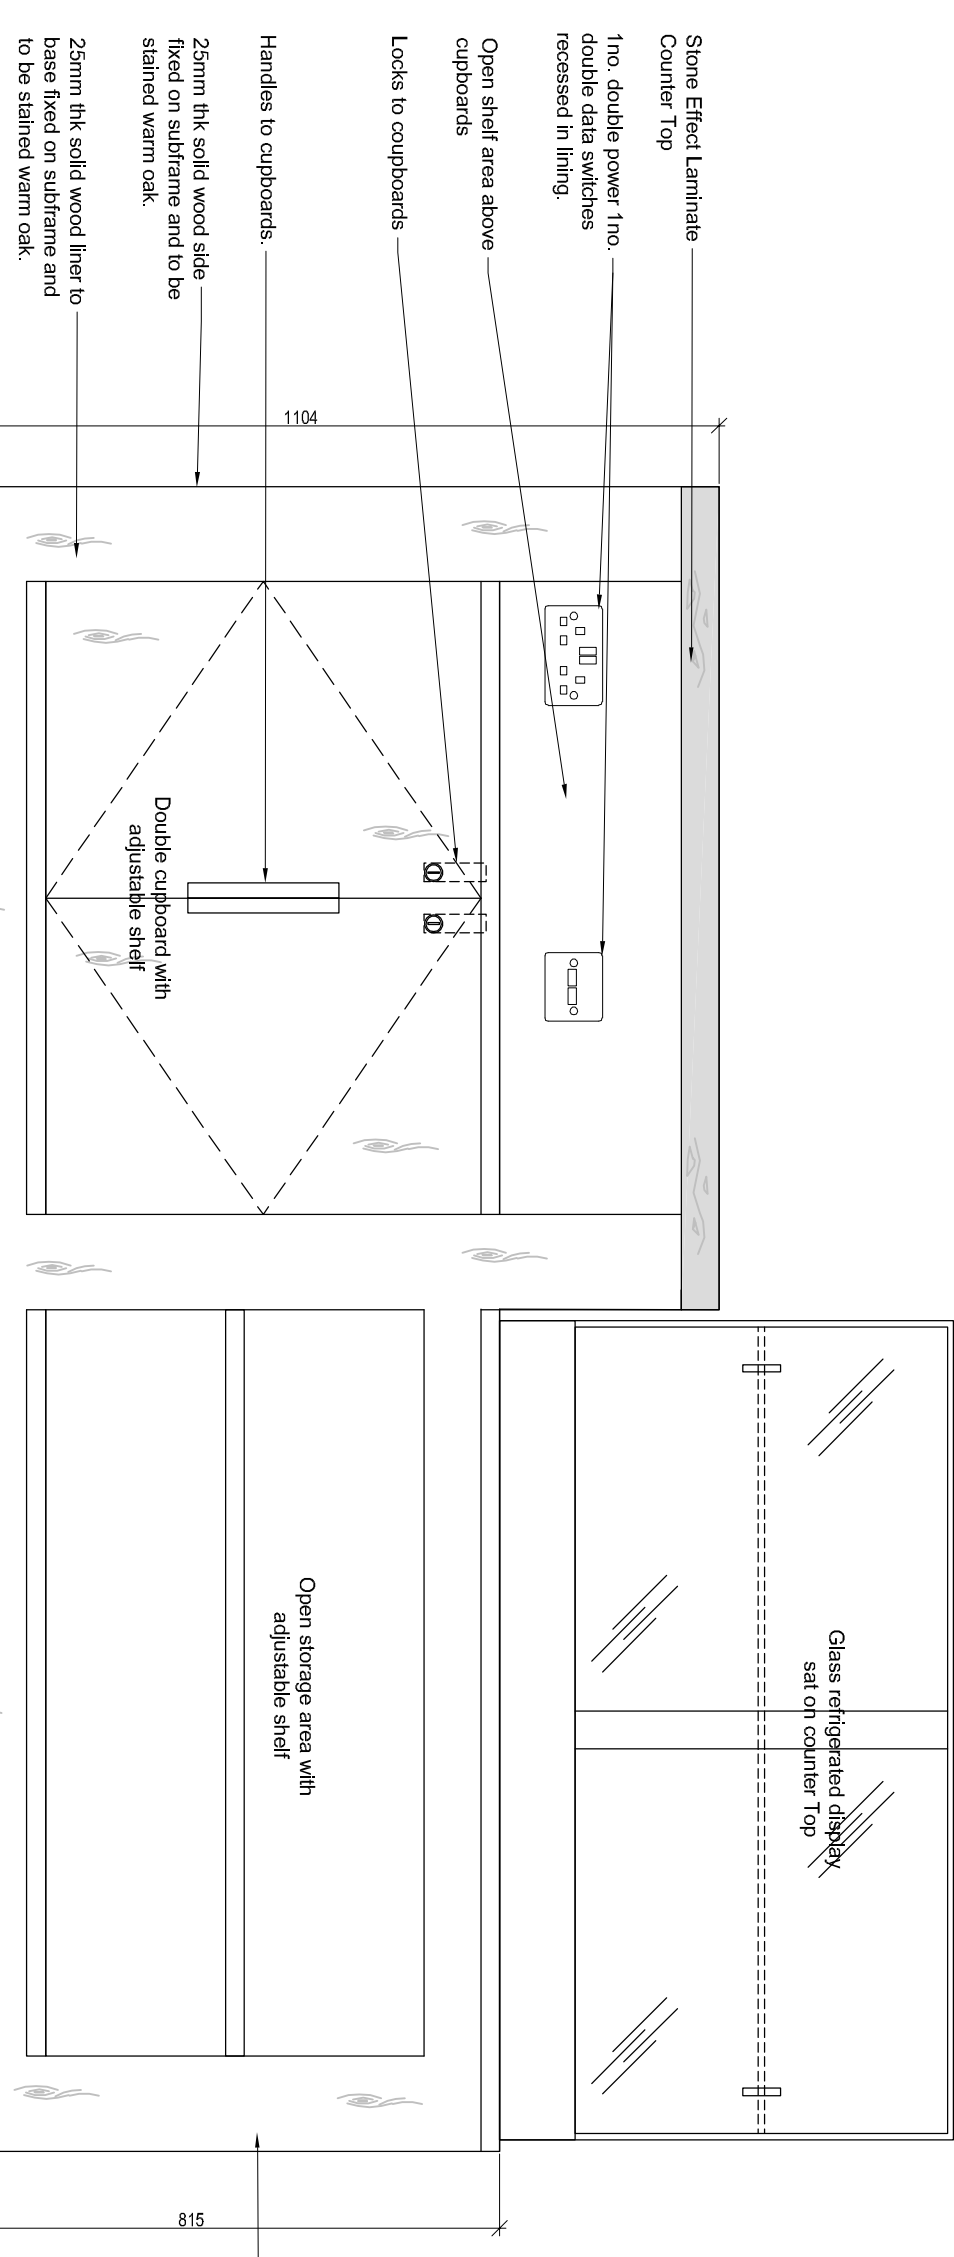



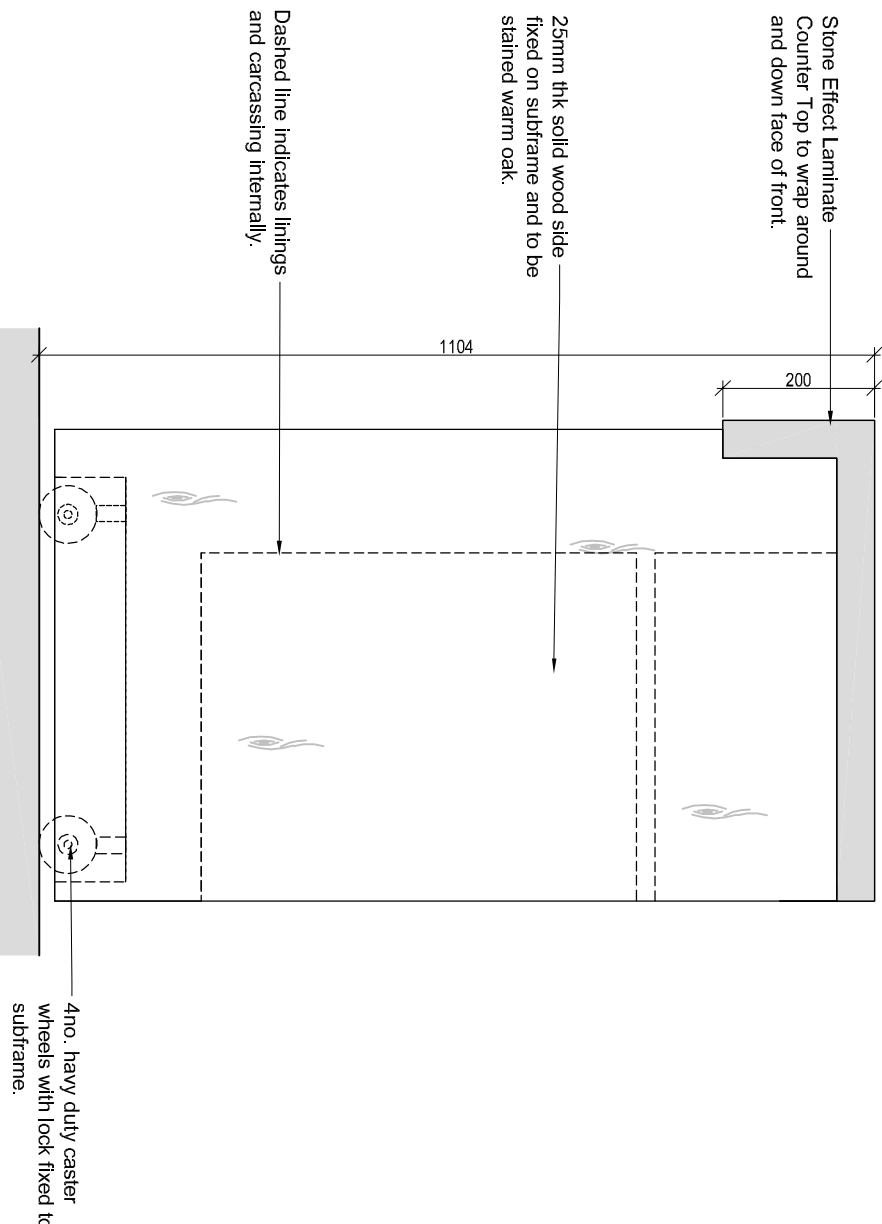


## Scale 1:10 @ 40x

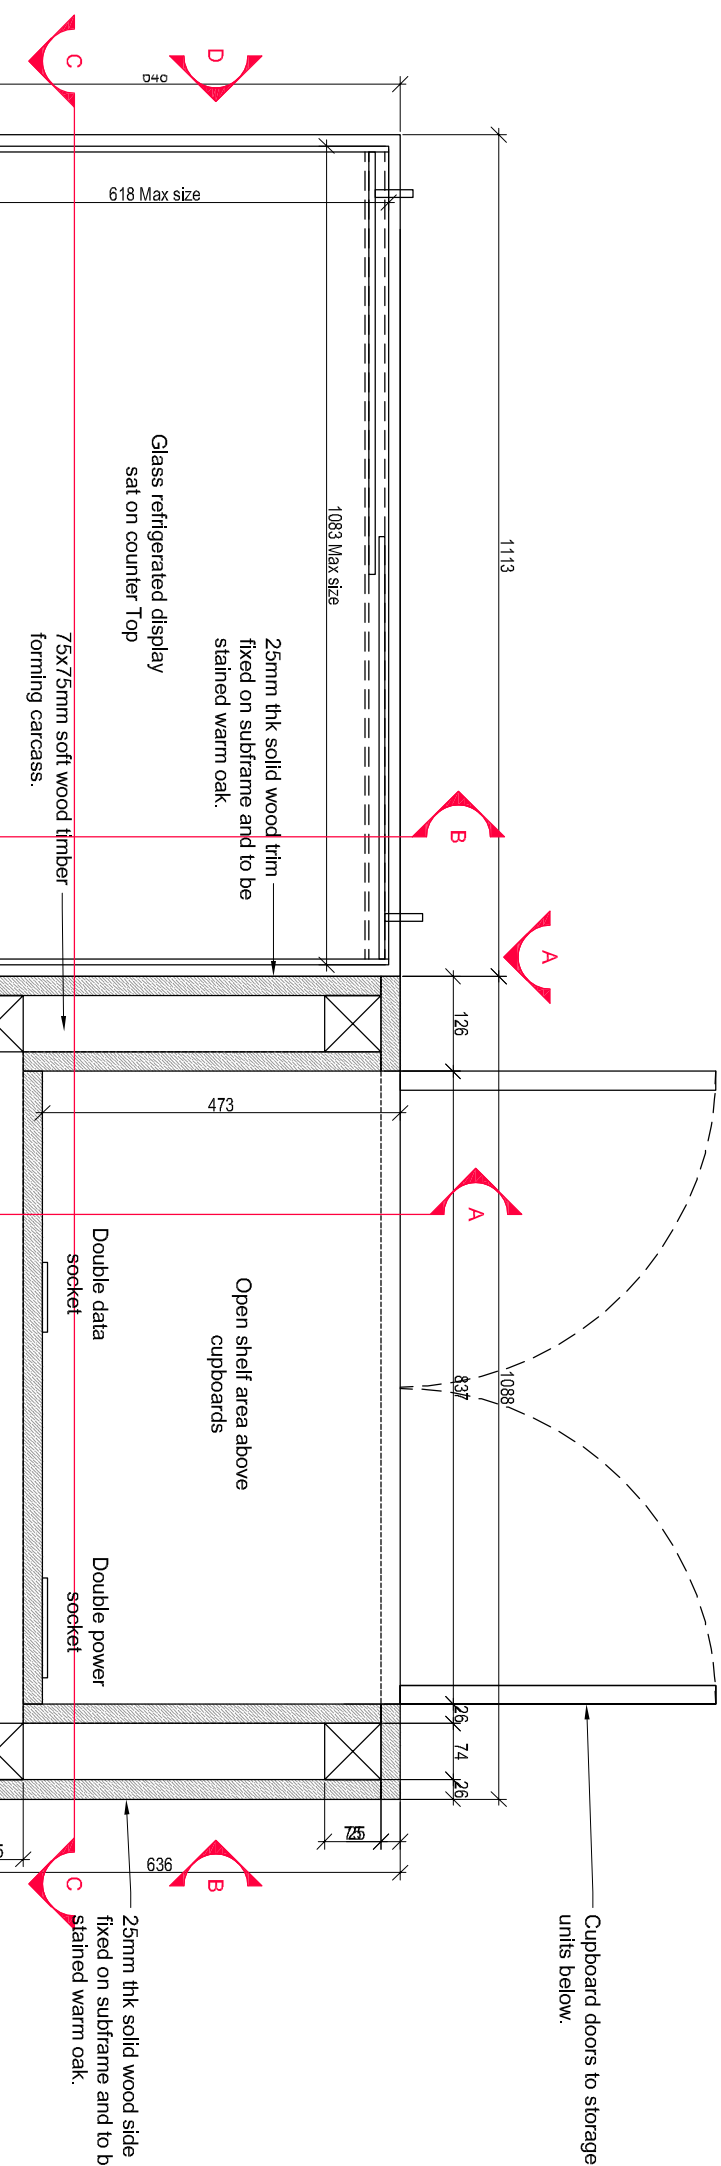



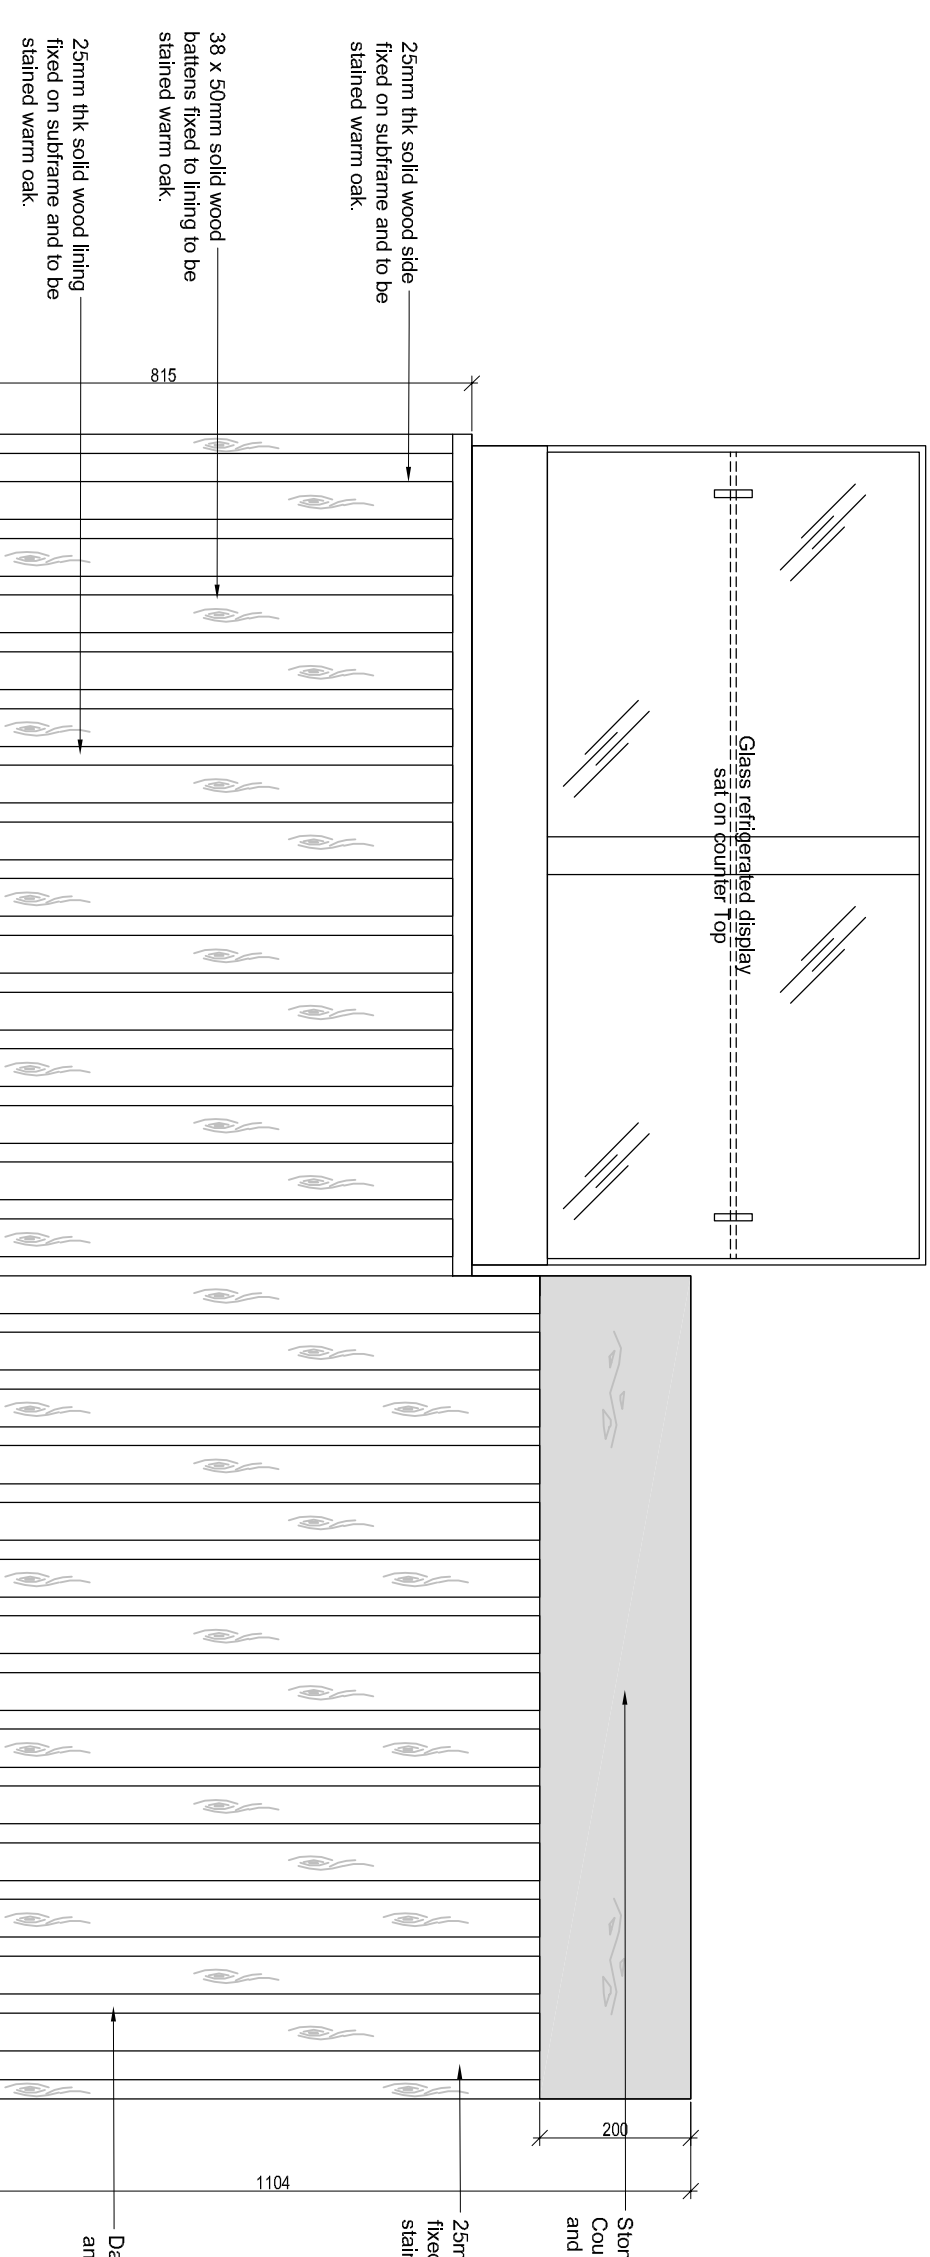



## Scale 1:10 @ 2"

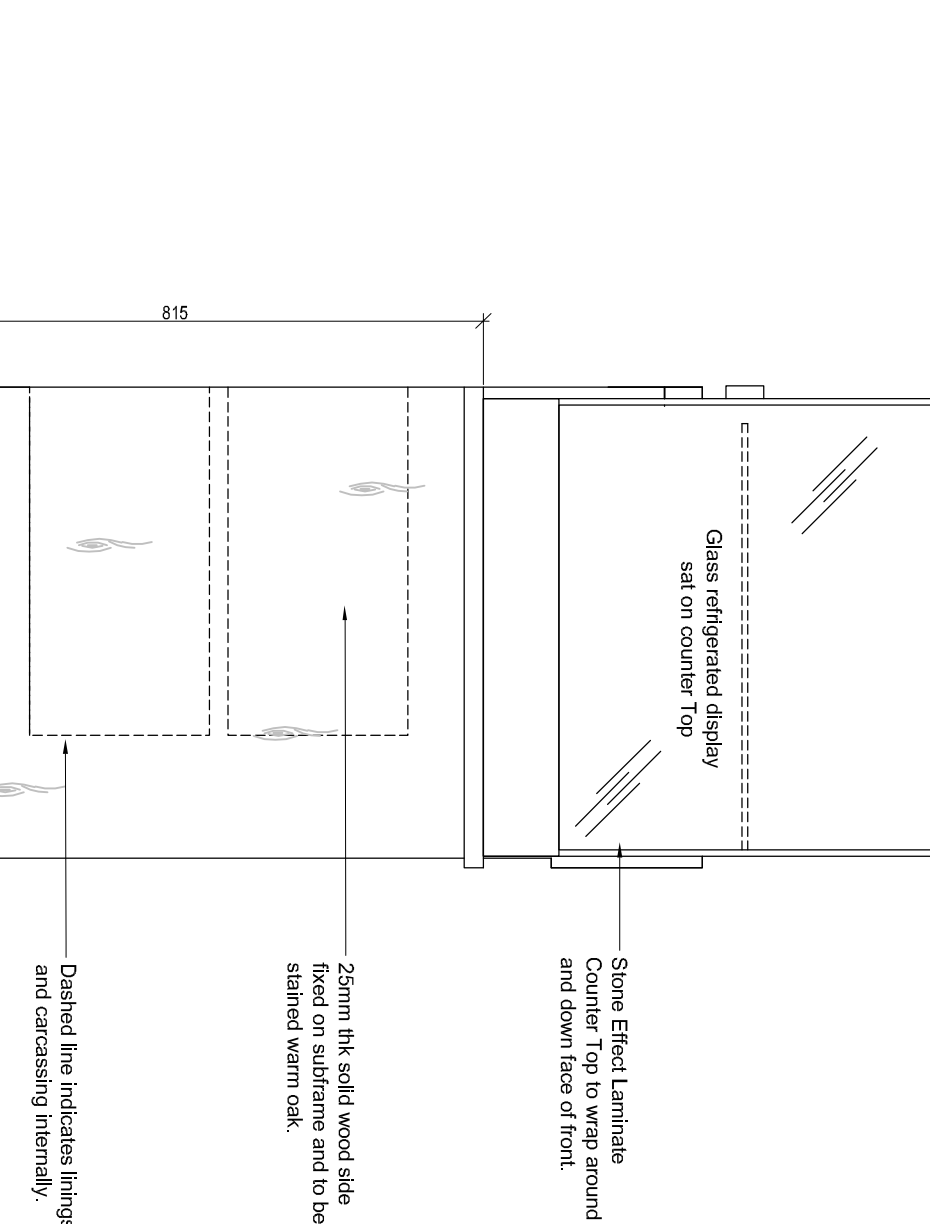



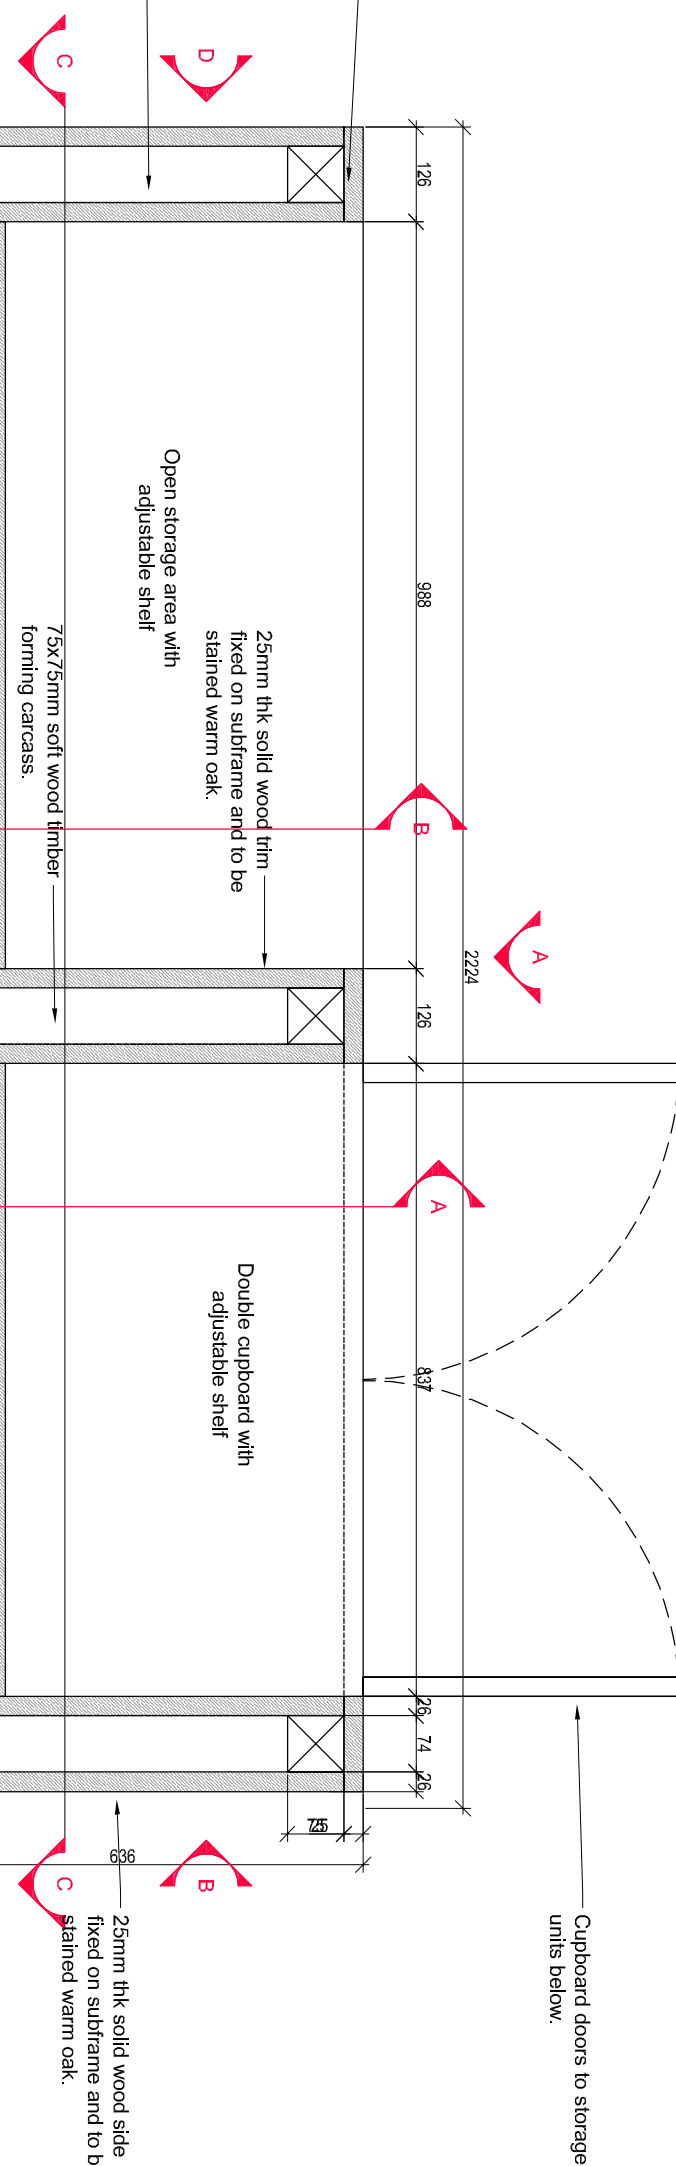

## Scale 1:10 @ A

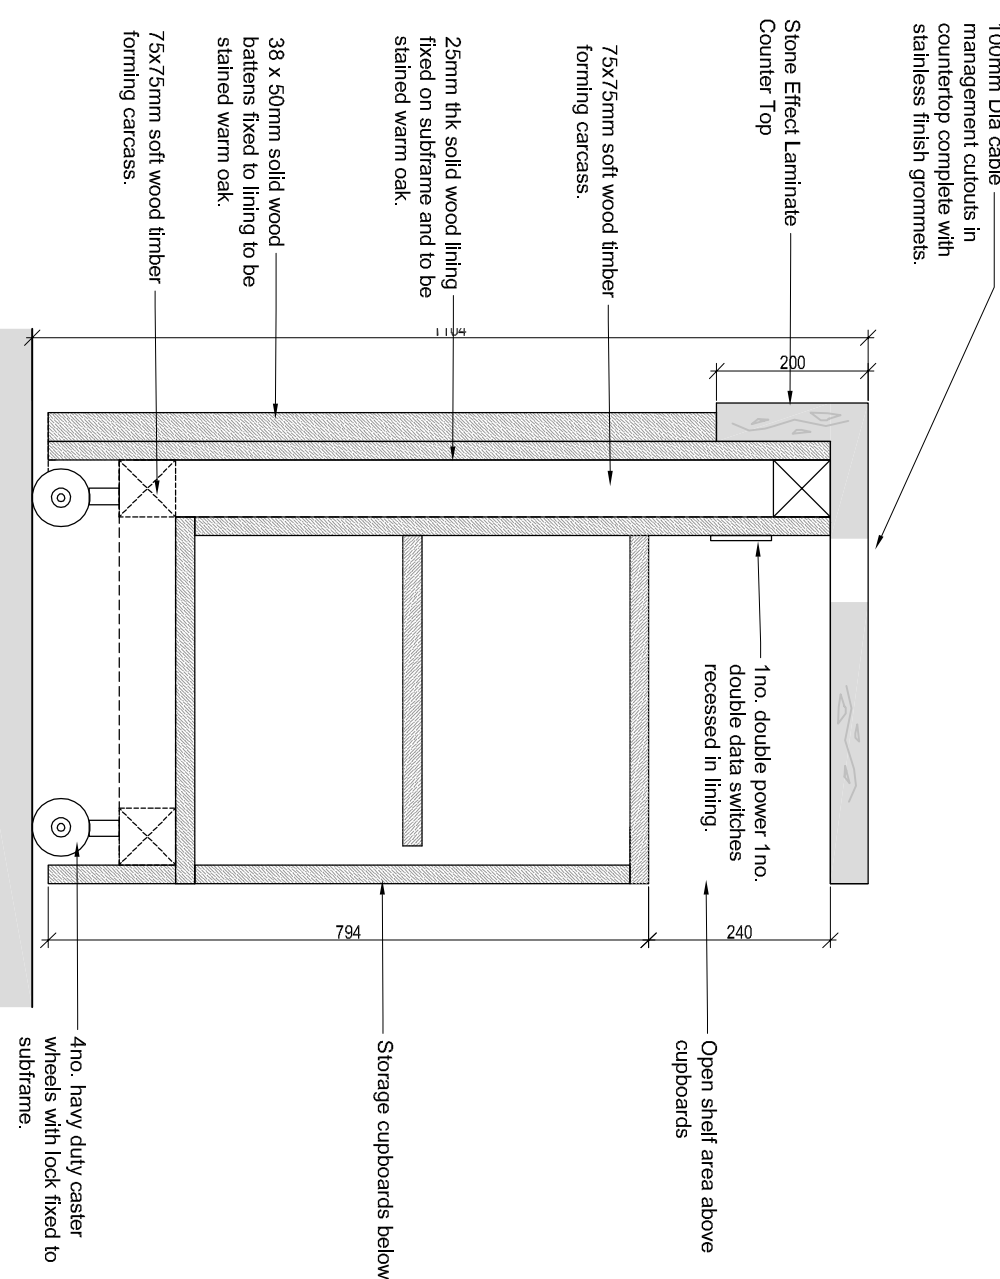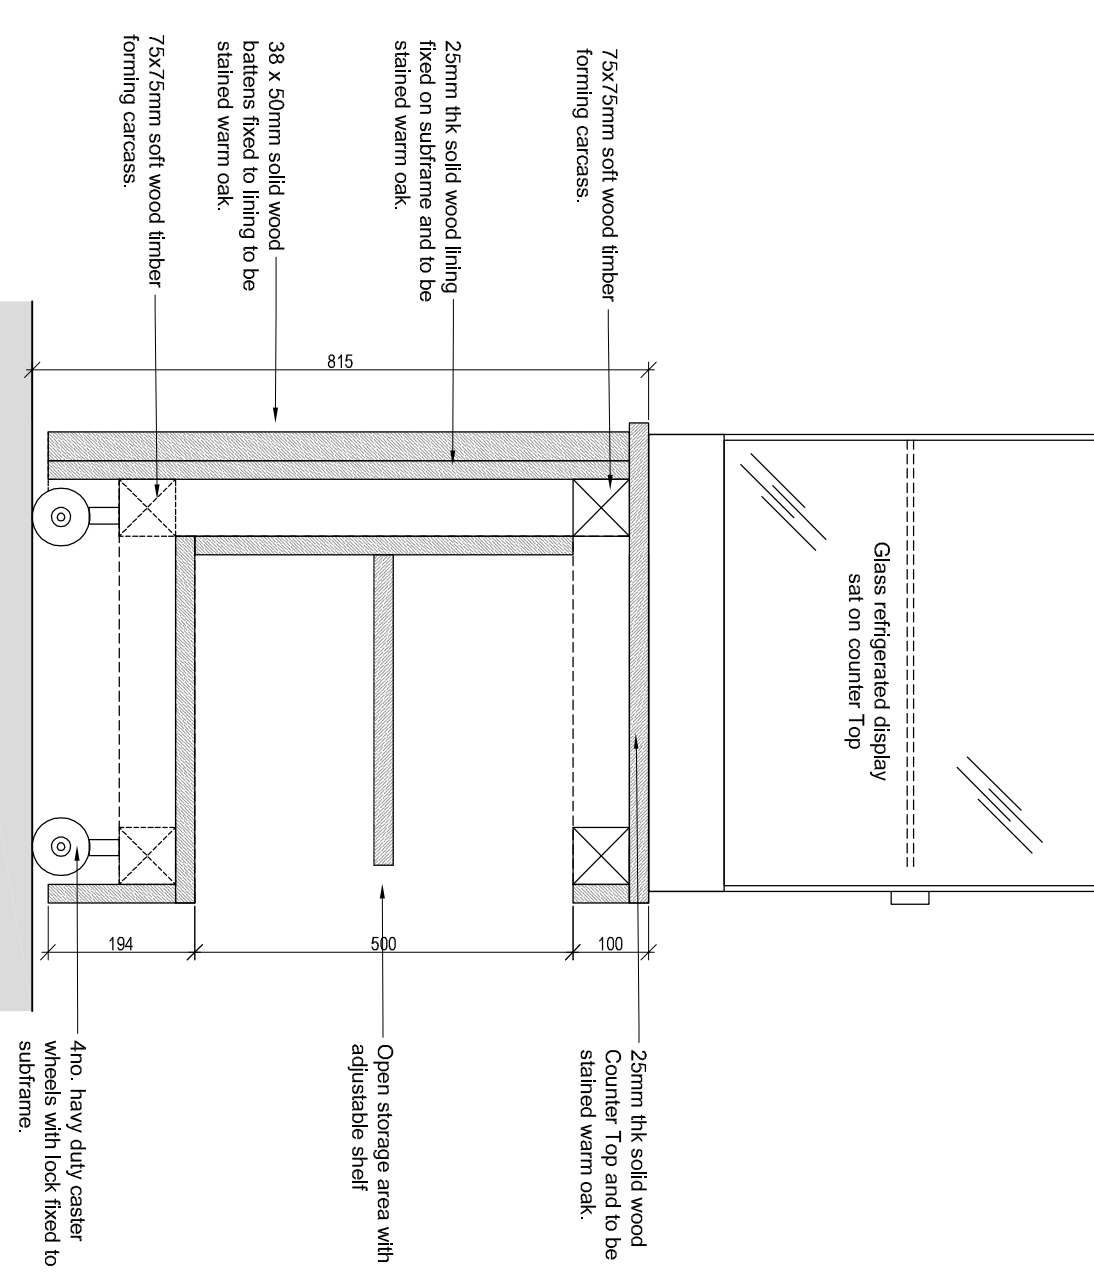Scale 1:10 

## Scale 1:10 @ 1000

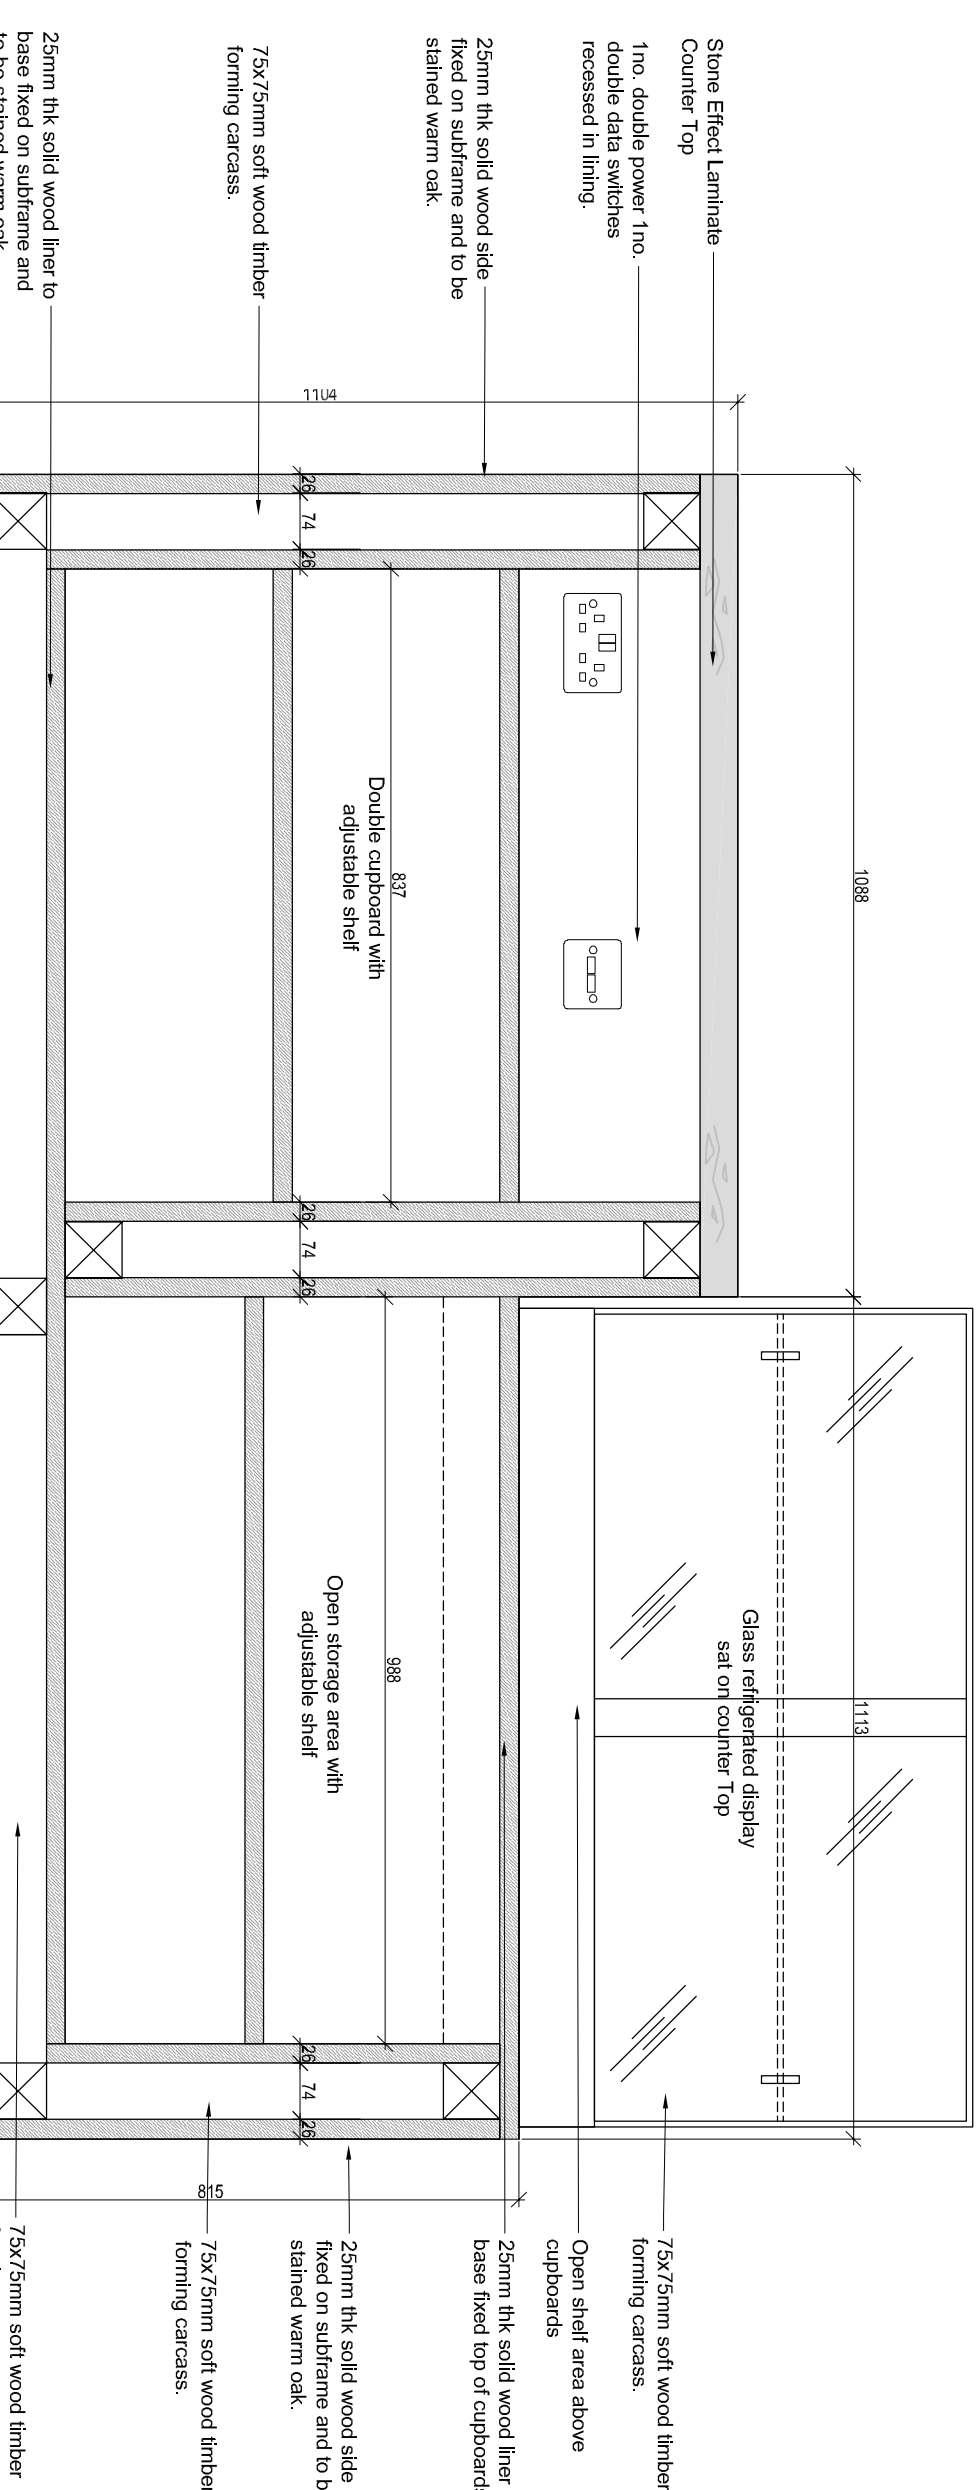

|  |            |
|--|------------|
|  | 28.03.2022 |
|--|------------|

**AHR**  
AHR Building Consultancy Ltd  
5th Floor  
55 Piccadilly Street  
Manchester  
M2 4EW  
United Kingdom



Study space

|              |   |         |
|--------------|---|---------|
| IB-SS-70-004 | C | Stage 4 |
|--------------|---|---------|