

NOTES: UNLESS SPECIFIED OTHERWISE



1. FOUNDATION DESIGN BY OTHERS.
2. ALL DIMENSIONS IN MM.

WEIGHT:-UNIT WEIGHT FULLY ASSEMBLED = N/A.

TOLERANCES UNLESS OTHERWISE SPECIFIED.
DIMENSION:- <10 <100 <250 >250 DEG
± 0.5 1 2 3 0.5

MATERIALS

- STEEL – GALVANISED STEEL
- WELD MESH BEHIND CLADDING
- TIMBER – CLASS 4 TREATED REDWOOD
- ROOF – R32 STEEL SHEETS – COLOUR MERLIN GREY
- GUTTER – GALVANISED 125mm HALF ROUND
- GUTTER AND 75mm DOWNPIPE

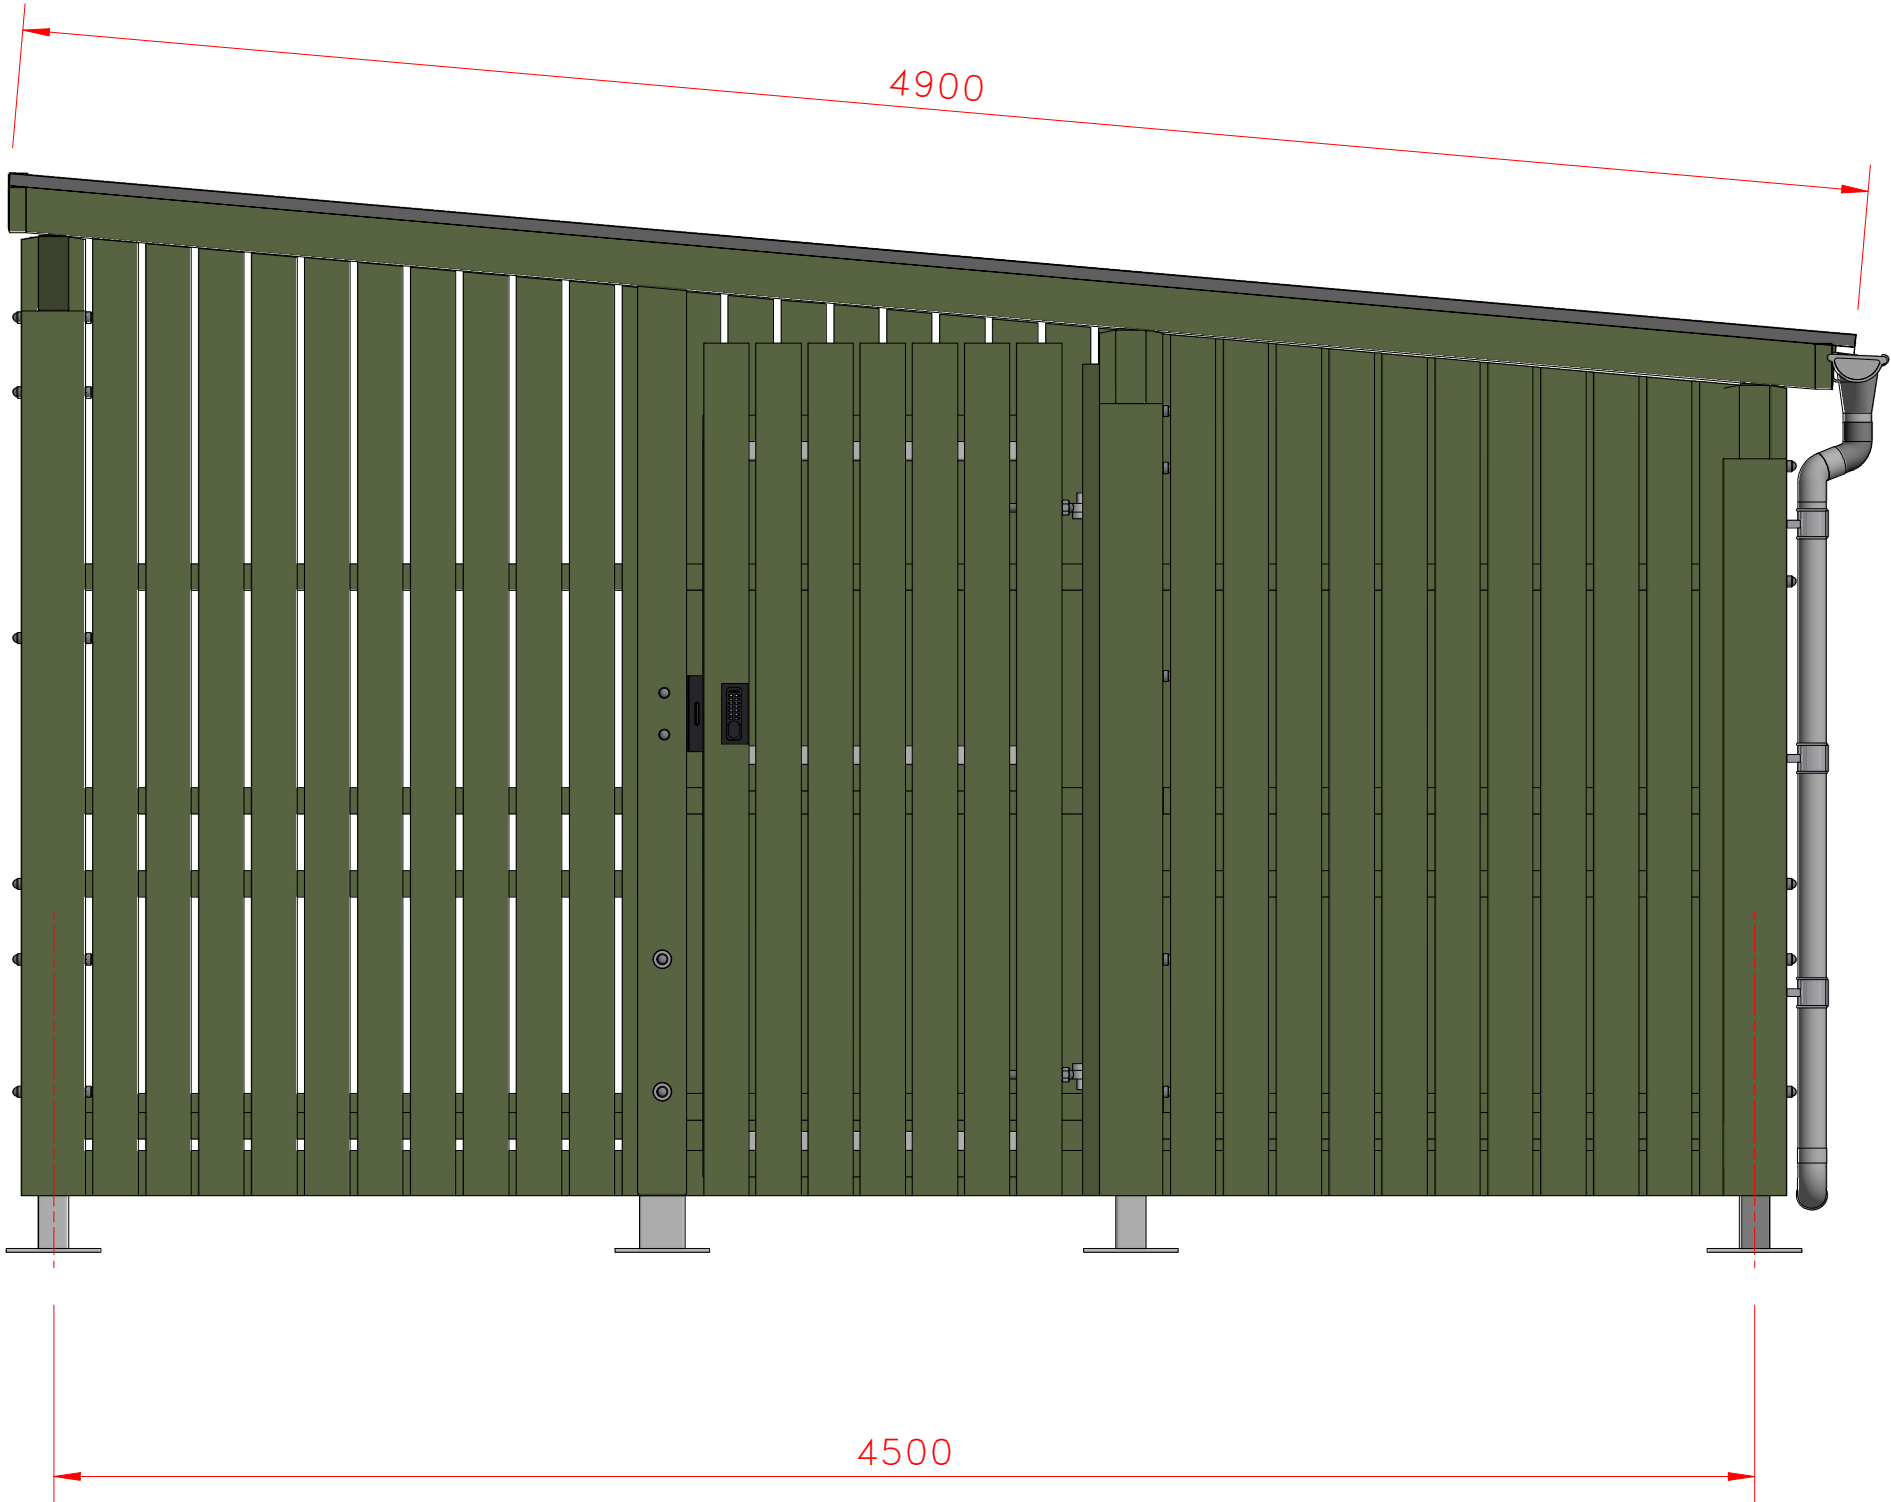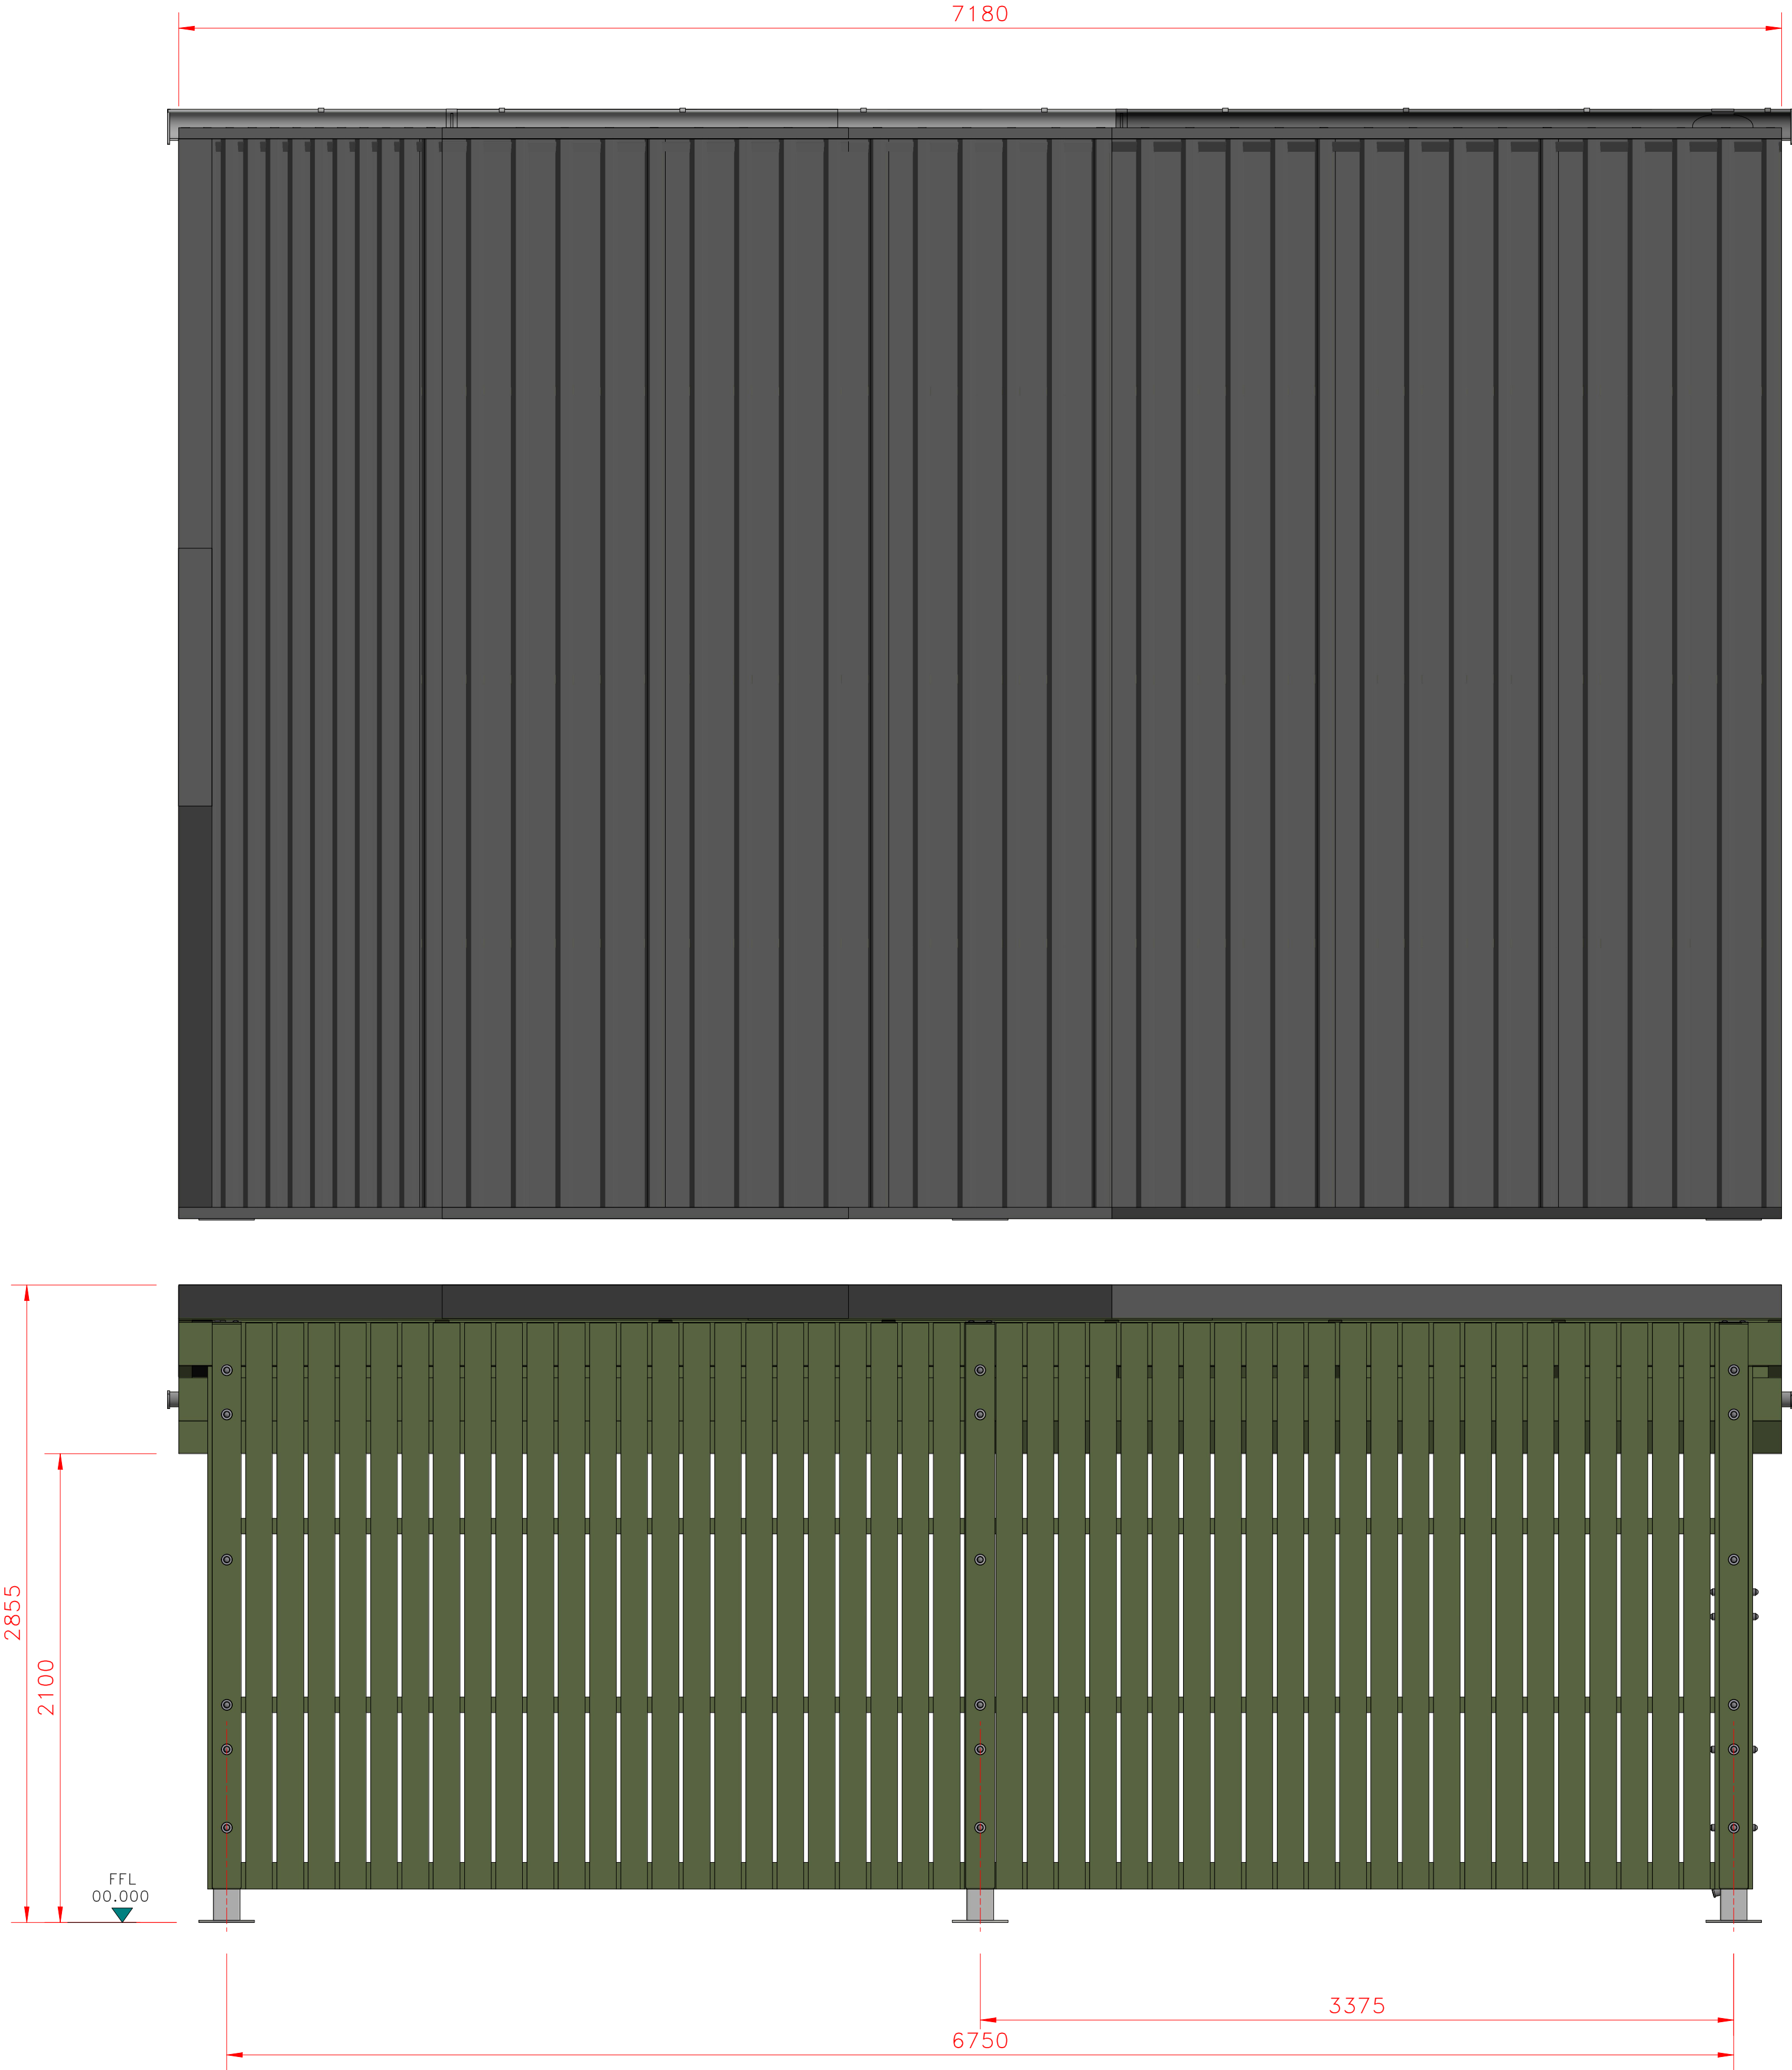

1	23/05/2022	INITIAL ISSUE	Alex	
REV	DATE	DESCRIPTION	DRAWN BY	CHECKED BY
REVISION HISTORY				

THIS IS A CAD DRAWING & MUST NOT BE MODIFIED MANUALLY. THIS DRAWING IN THE PROPERTY OF LANGLEY DESIGN. IT IS STRICTLY CONFIDENTIAL AND MUST NOT BE COPIED, TRACED OR LOANED WITHOUT THEIR PERMISSION.		FILE REFERENCE		TITLE.			
		2878					
LANGLEYDESIGN	CLIENT.	Morgan Sindall		ALL DIMENSIONAL UNITS ARE AS STATED, ALL TOLERANCES ±2.0mm UNLESS OTHERWISE STATED	DRAWN BY.	DATE.	
	PROJECT.			Gorton Community Hub	Alex	23/05/2022	
LANGLEY DESIGN UNIT L, CHELWORTH IND. EST. CHELWORTH ROAD, CRICKLADE, WILTSHIRE, SN6 6HE TEL: 01793 759461 FAX: 01793 759462 EMAIL: INFO@LANGLEYDESIGN.CO.UK		SCALE.	PAPER SIZE.	UNITS.	MATERIAL.	DRG. No.	REV.
		1:20	A1	MM		LDINV-2882-10-100.idw	1