



REVISIONS		
REV	DATE	DESCRIPTION
10	14.02.2020	PLANNING
01	03.11.2021	PLANNING NON MATERIAL AMENDMENT
02	01.03.2022	PLANNING NON MATERIAL AMENDMENT - BUBBLES REMOVED
03	16.03.2022	PLANNING NON MATERIAL AMENDMENT - NOTE FOR WBS ADDED
04	25.05.2022	PLANNING NON MATERIAL AMENDMENT - NOTE FOR ROOF BUILDUP

KEY PLAN

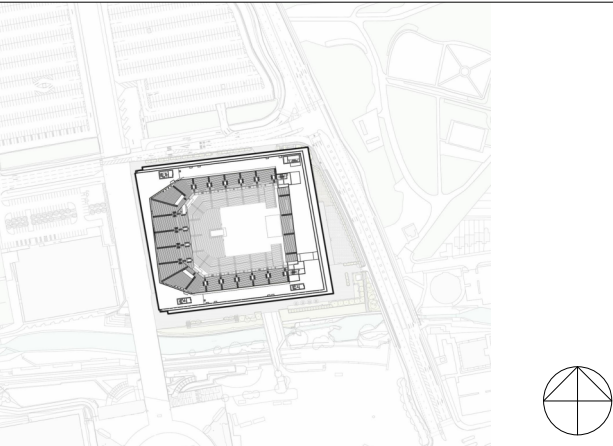


KEY

1. PRECAST CONCRETE FACADE PANEL
2. TICKET CONCIERGE OFFICE WINDOWS
3. BLACK PERFORATED METAL PANEL
4. BLACK PERFORATED METAL PANEL WITH EMBEDDED LED
5. GREEN SCREEN
6. FOLDING RIBBED CANALSIDE GRC DOORS
7. OFFICE WINDOW BEHIND PERFORATED METAL PANEL
8. ZONE FOR NAMING RIGHTS SIGNAGE
9. LIVING WALL
10. VENTILATION TURRET
11. GRC SWING GATE
12. LOU/RED LOADING BAY DOOR
13. LANDMARK LANDSCAPE NAMING RIGHTS SIGN

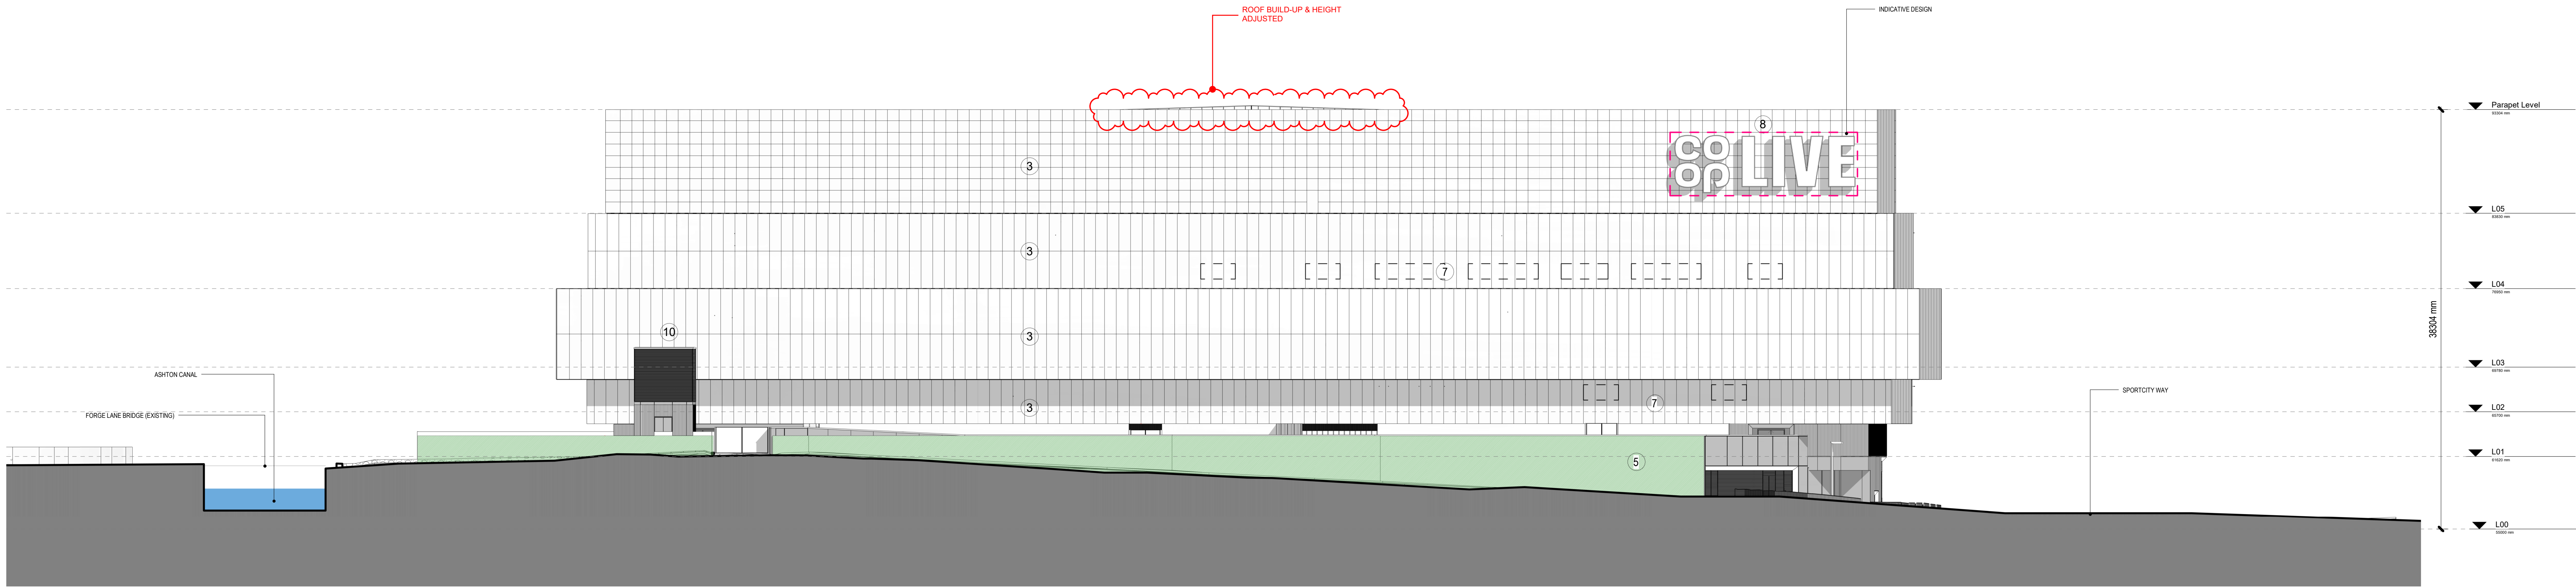

1 ELEVATION - EAST
1:250

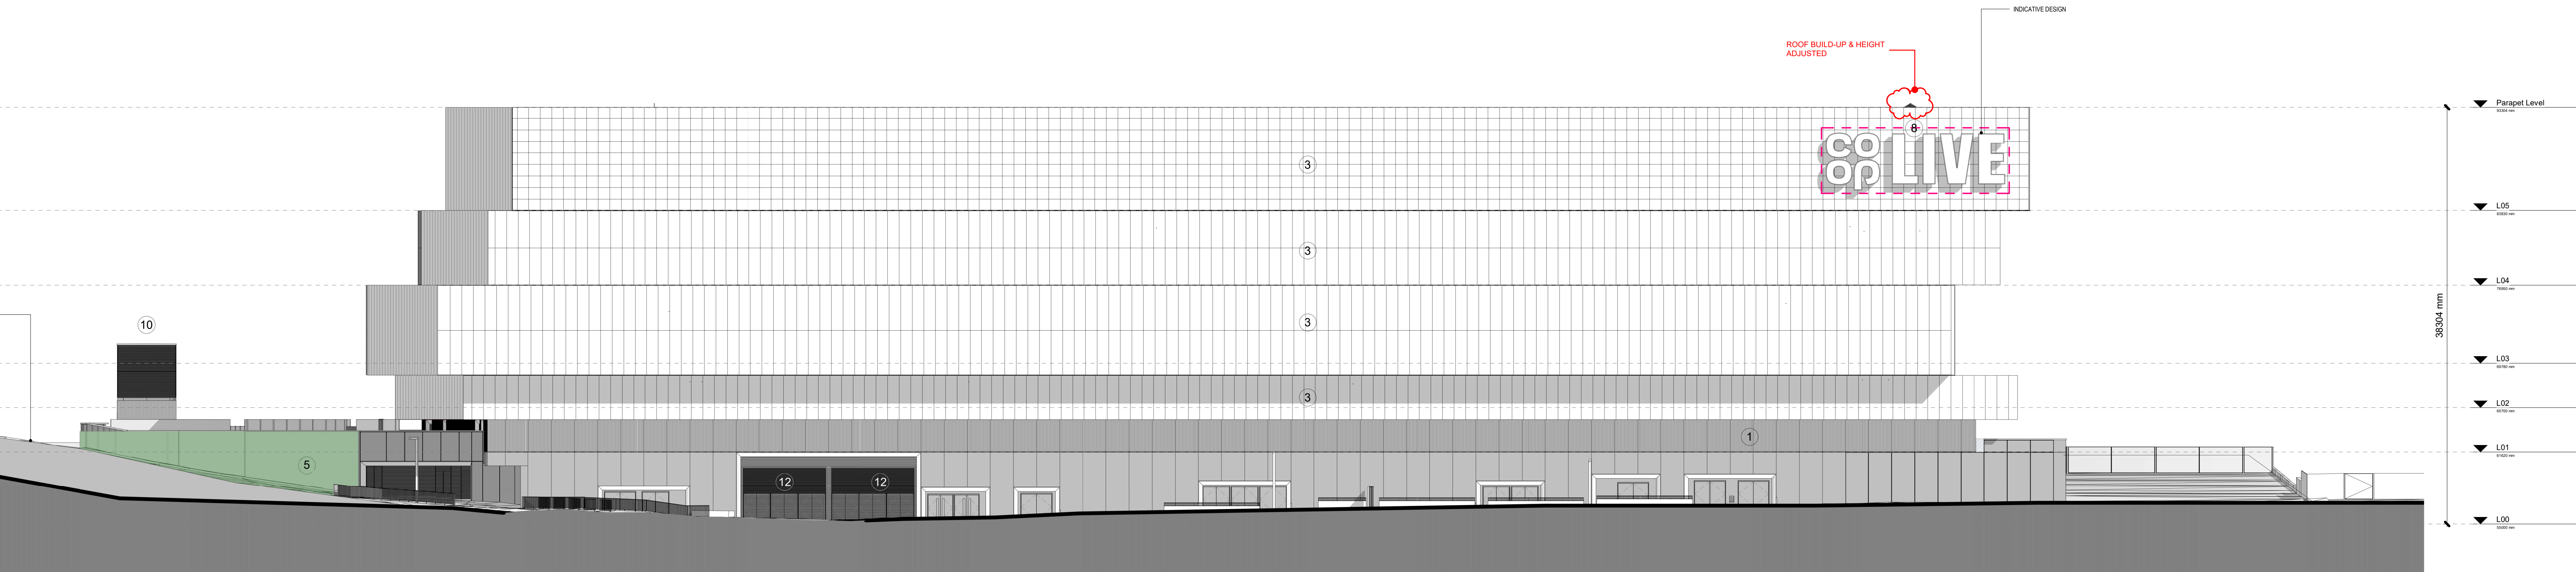

2 ELEVATION - NORTH
1:250

--- ZONE FOR NAMING RIGHTS SIGNAGE

THIS DRAWING IS ONLY TO SCALE IF IT IS
REPRODUCED AT THE CORRECT PAPER SIZE

1:250@A0

ALL INTERNAL LAYOUTS AND USES ARE SHOWN FOR ILLUSTRATIVE
PURPOSES ONLY AND ARE NOT FOR DETERMINATION

CLIENT



© COPYRIGHT. ALL RIGHTS RESERVED.

THIS WORK IS COPYRIGHT AND CANNOT BE REPRODUCED OR COPIED IN ANY FORM OR BY
ANY OTHER MEANS (INCLUDING ELECTRONIC OR MECHANICAL) WITHOUT THE WRITTEN PERMISSION OF POPULOUS. ANY UNLAWFUL REPRODUCTION OR
TO USE THIS DOCUMENT FOR ANY PURPOSE WHATSOEVER IS RESTRICTED TO THE TERMS
OF THE AGREEMENT OR AS SET OUT IN THE TERMS OF THE AGREEMENT.

USE FIGURED DIMENSIONS IN PREFERENCE TO SCALED. CHECK ALL DIMENSIONS ON SITE
BEFORE FABRICATION OR SETTING OUT.

ARCHITECT

POPULOUS

14 BLADES COURT | DEODAR ROAD | LONDON | SW15 2NU | UNITED KINGDOM
TELEPHONE: +44 (0)20 8074 7455 | FACSIMILE: +44 (0)20 8074 7470
ALL PRODUCTION & INTELLECTUAL PROPERTY RIGHTS RESERVED © POPULOUS 2009

PROJECT NAME

OVG MANCHESTER

DRAWING TITLE


ELEVATIONS

STATUS PROJECT No.
PLANNING NON MATERIAL AMENDMENT 4933


DATE SCALE SIZE
14/02/2020 1:250 A0

DRAWN CHECKED APPROVED
MR PG DS

PROJECT ORIGIN ZONE LEVEL TYPE ROLE DRAWING REV
BRA-POP-XX- ZZ- DR- A- 0623 04

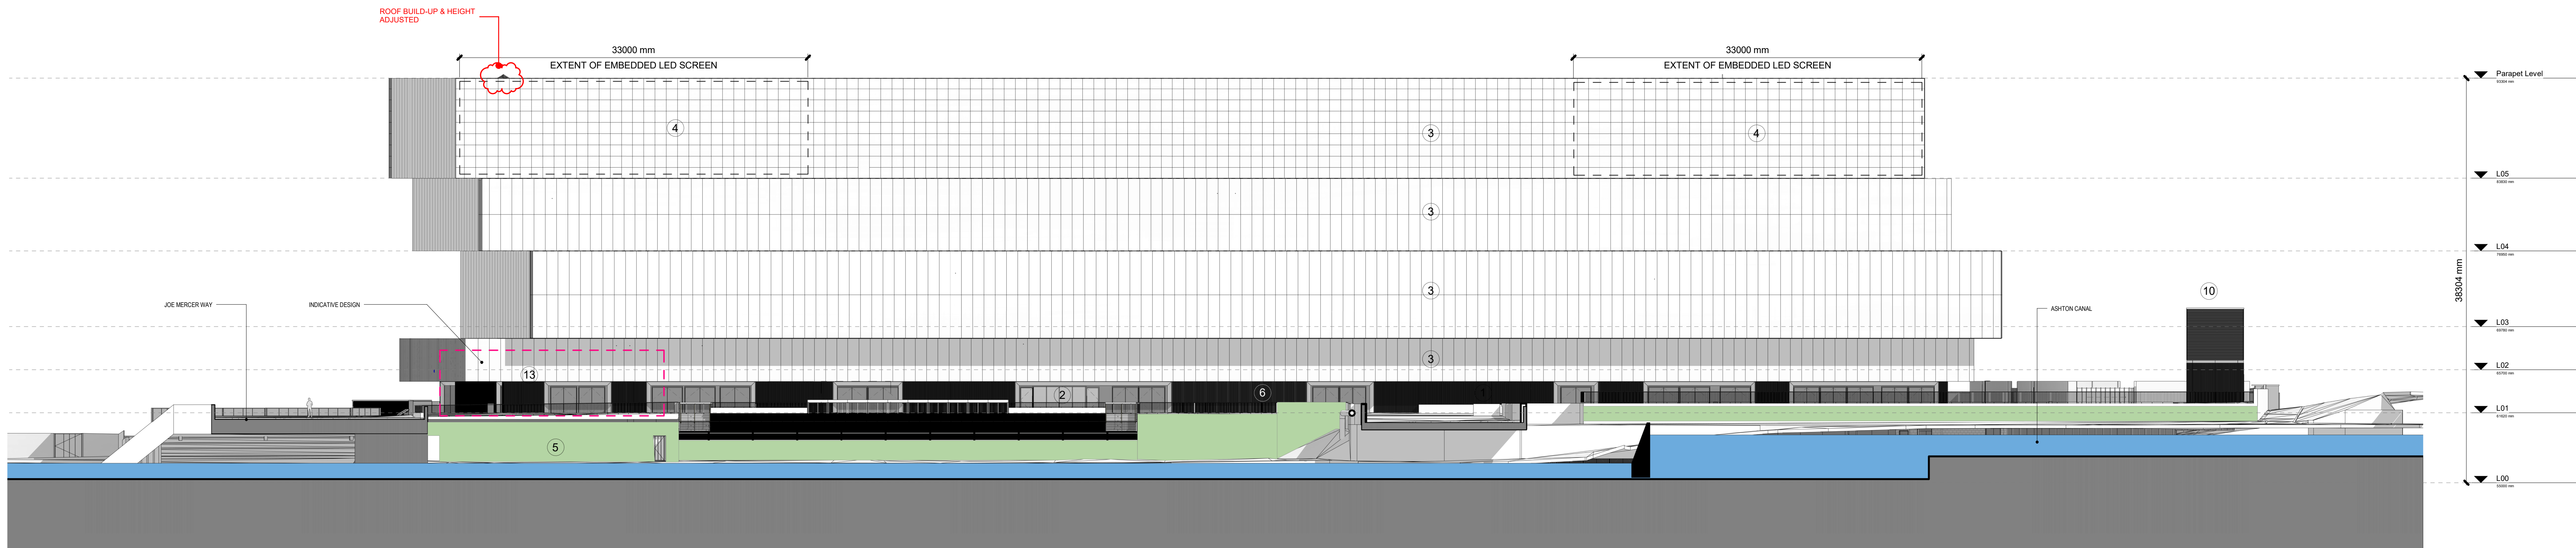


1 ELEVATION - SOUTH
1:250

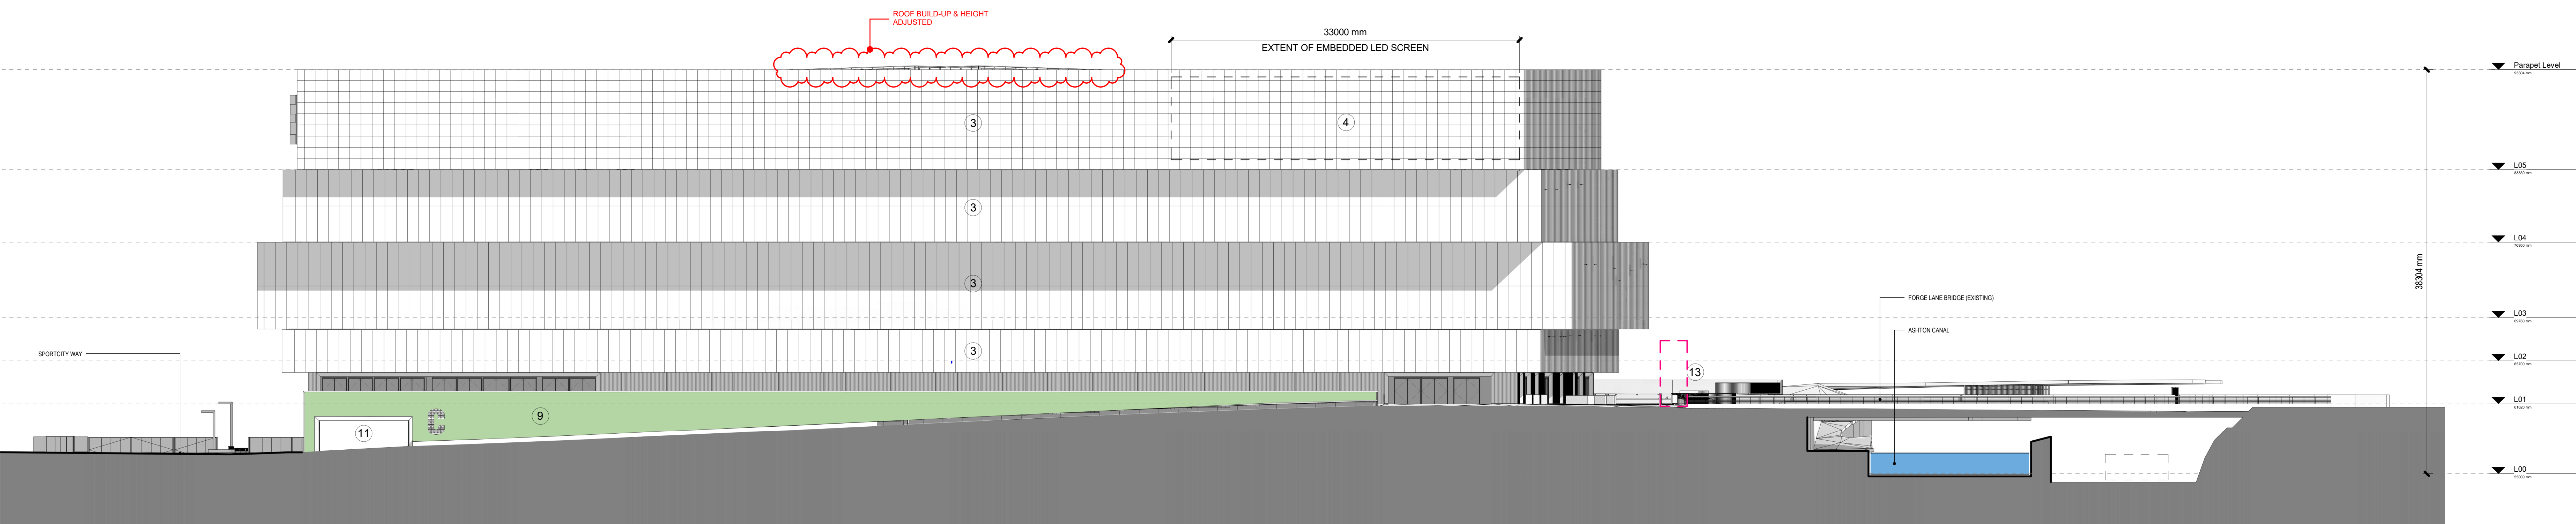

2 ELEVATION - WEST
1:250

REVISIONS		
REV	DATE	DESCRIPTION
10	14.02.2020	PLANNING
01	03.11.2021	PLANNING NON MATERIAL AMENDMENT
02	01.03.2022	PLANNING NON MATERIAL AMENDMENT - BUBBLES REMOVED
03	16.03.2022	PLANNING NON MATERIAL AMENDMENT - NOTE FOR WBS ADDED
04	25.05.2022	PLANNING NON MATERIAL AMENDMENT - REVISION FOR ROOF BUILDUP

KEY PLAN

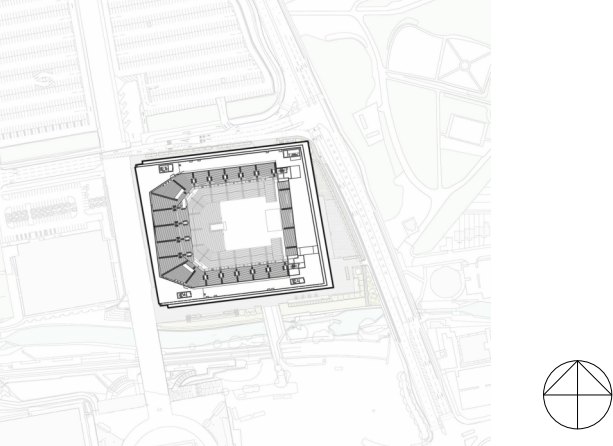

KEY

1. PRECAST CONCRETE FACADE PANEL
2. TICKET CONCERGE OFFICE WINDOWS
3. BLACK PERFORATED METAL PANEL
4. BLACK PERFORATED METAL PANEL WITH EMBEDDED LED
5. GREEN SCREEN
6. FOLDING RIBBED CANALSIDE GRC DOORS
7. OFFICE WINDOW BEHIND PERFORATED METAL PANEL
8. ZONE FOR NAMING RIGHTS SIGNAGE
9. LIVING WALL
10. VENTILATION TURRET
11. GRC SWING GATE
12. LOUVRED LOADING BAY DOOR
13. LANDMARK LANDSCAPE NAMING RIGHTS SIGN

--- ZONE FOR NAMING RIGHTS SIGNAGE

THIS DRAWING IS ONLY TO SCALE IF IT IS REPRODUCED AT THE CORRECT PAPER SIZE
1:250@A0
0 5 10 20
m
ALL INTERNAL LAYOUTS AND USES ARE SHOWN FOR ILLUSTRATIVE PURPOSES ONLY AND ARE NOT FOR DETERMINATION

CLIENT



© COPYRIGHT. ALL RIGHTS RESERVED.

THIS WORK IS COPYRIGHT AND CANNOT BE REPRODUCED OR COPIED IN ANY FORM OR BY ANY OTHER MEANS (INCLUDING ELECTRONIC OR MECHANICAL) WITHOUT THE WRITTEN PERMISSION OF POPULOUS. ANY UNLAWFUL REPRODUCTION OR USE OF THIS DOCUMENT FOR ANY PURPOSE WHATSOEVER IS RESTRICTED TO THE TERMS OF THE AGREEMENT OR AS SET OUT IN THE TERMS AND CONDITIONS OF THE AGREEMENT.

USE FOLLOWED DIMENSIONS IN PREFERENCE TO SCALES. CHECK ALL DIMENSIONS ON SITE BEFORE FABRICATION OR SETTING OUT.

ARCHITECT

POPULOUS

14 BLADES COURT | DEODAR ROAD | LONDON | SW15 2NU | UNITED KINGDOM
TELEPHONE +44 (0)20 8074 7476 | FACSIMILE +44 (0)20 8074 7475
ALL PRODUCTION & INTELLECTUAL PROPERTY RIGHTS RESERVED © POPULOUS 2009

PROJECT NAME

OVG MANCHESTER

DRAWING TITLE

ELEVATIONS

STATUS	PROJECT No.
PLANNING NON MATERIAL AMENDMENT	4933



DATE	SCALE	SIZE
14/02/2020	1 : 250	A0

DRAWN	CHECKED	APPROVED
MR	PG	DS


PROJECT	ORIGIN	ZONE	LEVEL	TYPE	ROLE	DRAWING	REV
BRA-POP-XX-	ZZ-	DR-	A-	0624	04		

REVISIONS		
REV	DATE	DESCRIPTION
10	14/02/2020	PLANNING
01	03/11/2021	PLANNING NON MATERIAL AMENDMENT
02	01/03/2022	PLANNING NON MATERIAL AMENDMENT - BUBBLES REMOVED
03	25/06/2022	PLANNING NON MATERIAL AMENDMENT - REVISION FOR ROOF BUILDUP

KEY PLAN

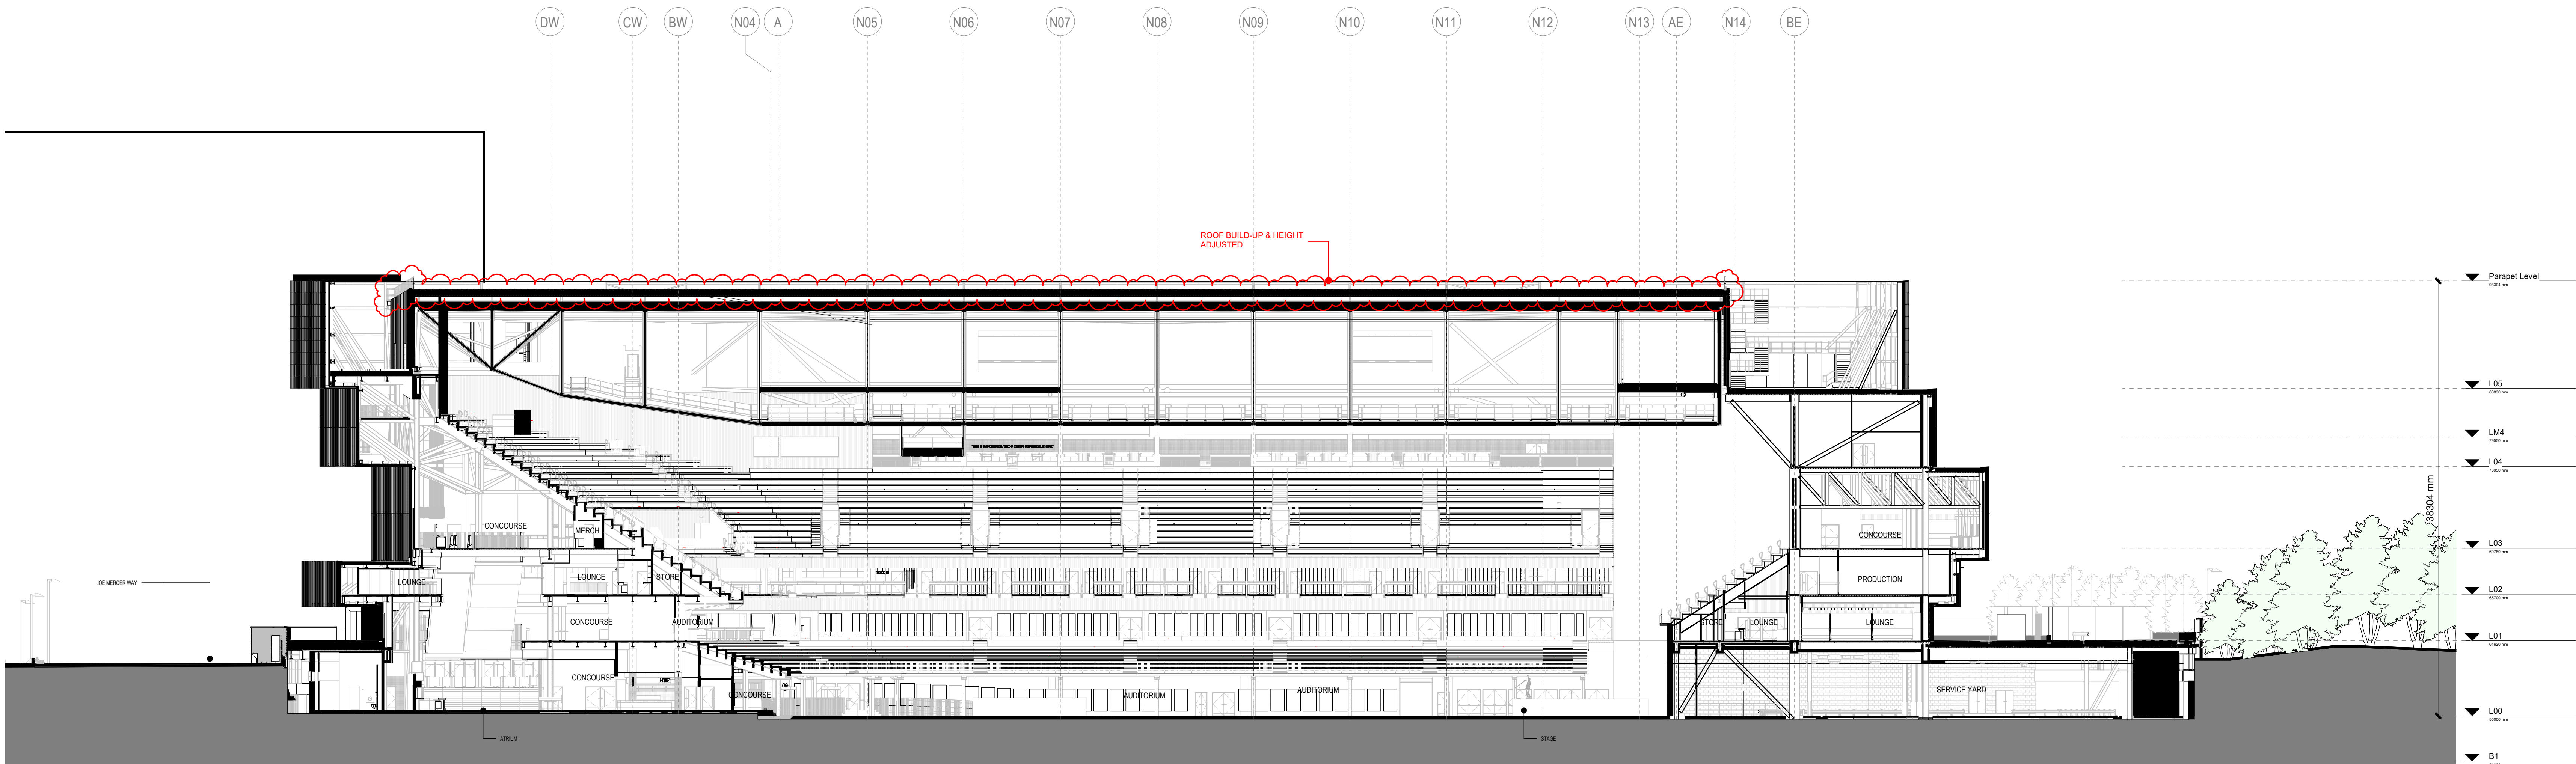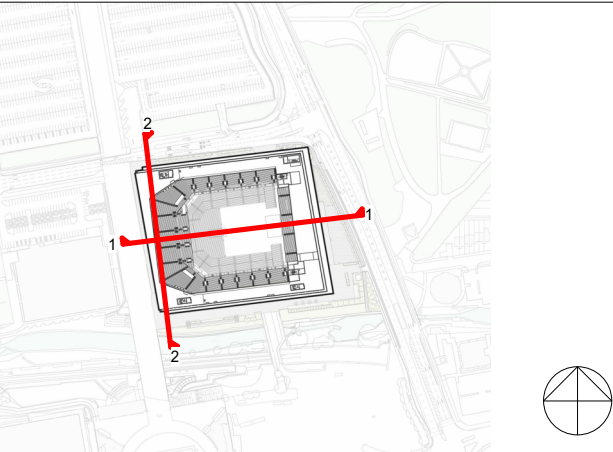

1 PLANNING SECTION - E/W - CENTRE
1:250

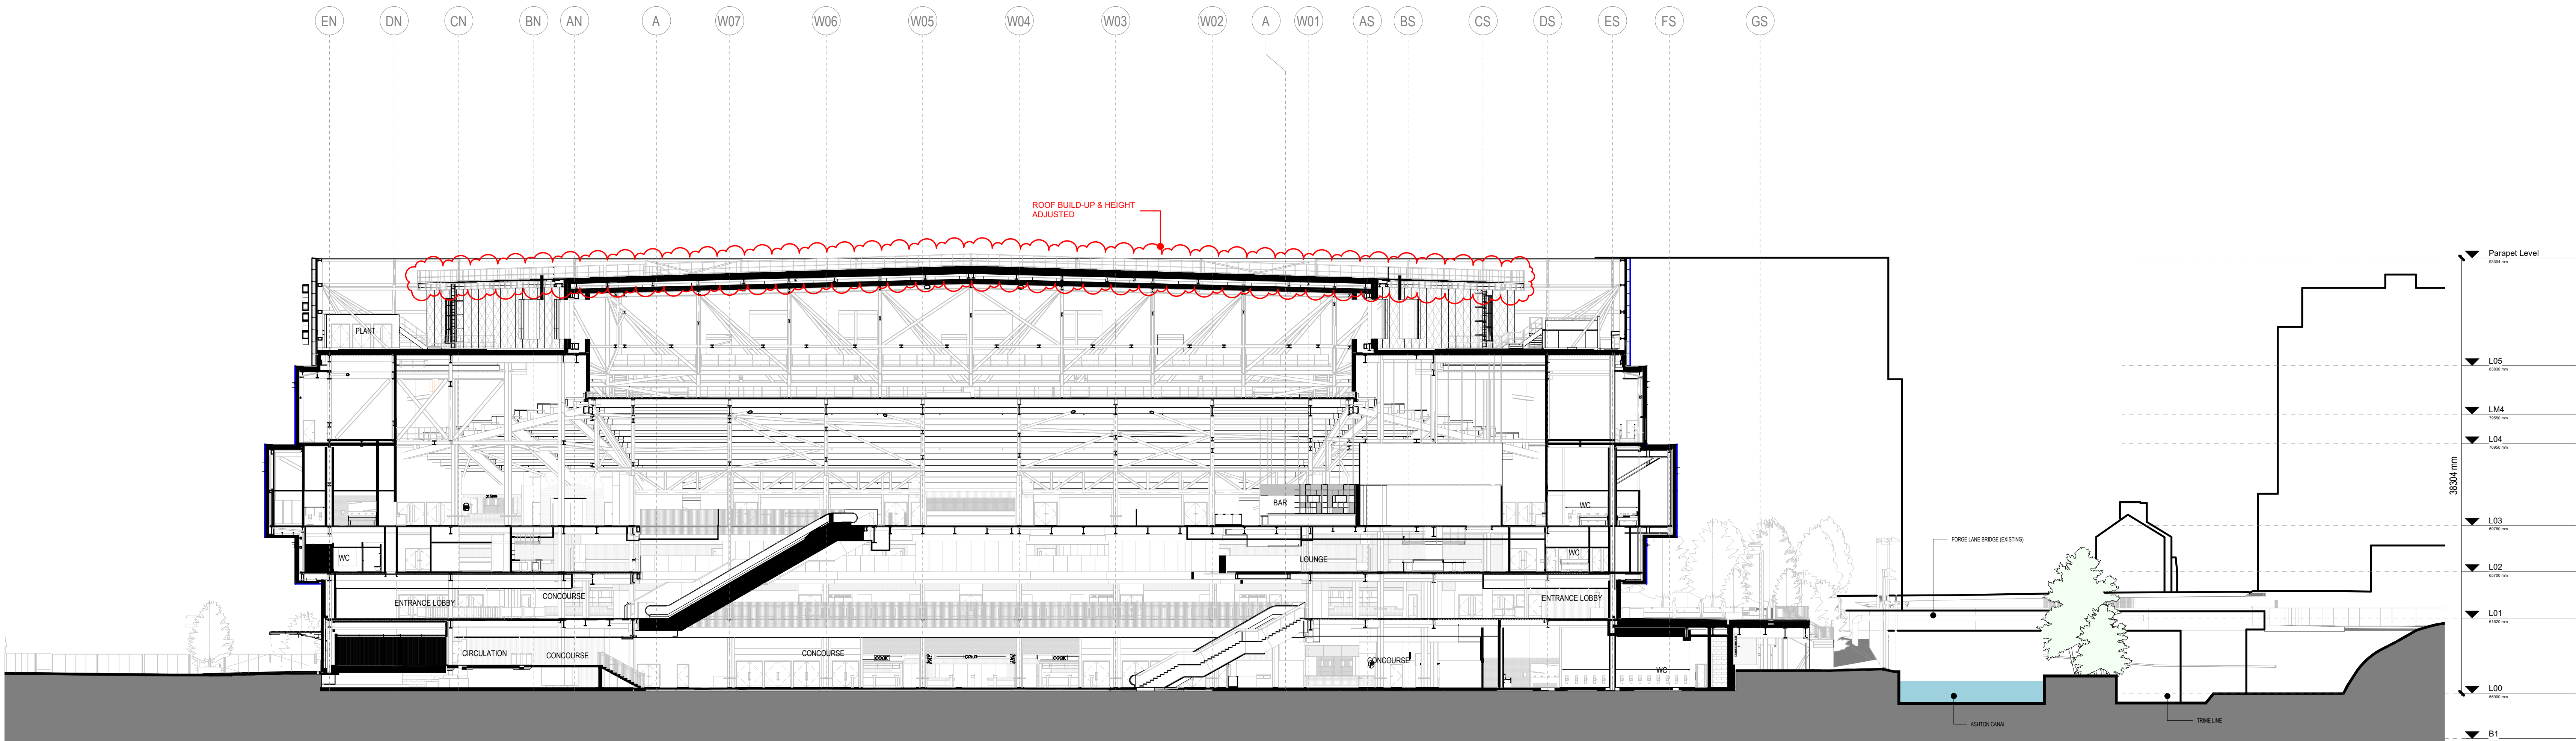

2 PLANNING SECTION - N/S - WEST ATRIUM
1:250

THIS DRAWING IS ONLY TO SCALE IF IT IS
REPRODUCED AT THE CORRECT PAPER SIZE
1:250@A0
0 5 10 20
m
ALL INTERNAL LAYOUTS AND USES ARE SHOWN FOR ILLUSTRATIVE
PURPOSES ONLY AND ARE NOT FOR DETERMINATION

CLIENT



© COPYRIGHT. ALL RIGHTS RESERVED.

THIS WORK IS COPYRIGHT AND CANNOT BE REPRODUCED OR COPIED IN ANY FORM OR BY
ANY MEANS (INCLUDING ELECTRONIC OR MECHANICAL) WITHOUT THE WRITTEN PERMISSION OF
THE ARCHITECT. TO USE THIS DOCUMENT FOR ANY PURPOSE WHATSOEVER IS RESTRICTED TO THE TERMS
OF THE AGREEMENT OR AMENDMENT BETWEEN THE ARCHITECT AND THE INSTRUCTING PARTY.

USE FIGURED DIMENSIONS IN PREFERENCE TO SCALED. CHECK ALL DIMENSIONS ON SITE
BEFORE FABRICATION OR SETTING OUT.

ARCHITECT

POPULOUS

14 BLADE COURT | DEodar ROAD | LONDON | SW15 2NU | UNITED KINGDOM
TELEPHONE: +44 (0)20 8741 7456 | FACSIMILE: +44 (0)20 8741 7470
ALL PRODUCTION & INTELLECTUAL PROPERTY RIGHTS RESERVED © POPULOUS 2009

PROJECT NAME

OVG MANCHESTER

DRAWING TITLE

SECTIONS 01 & 02

STATUS	PROJECT No.
PLANNING NON MATERIAL AMENDMENT	4933



DATE	SCALE	SIZE
14/02/2020	1 : 250	A0

DRAWN	CHECKED	APPROVED
MC	PG	DS


PROJECT	ORIGIN	ZONE	LEVEL	TYPE	ROLE	DRAWING	REV
BRA-POP-XX-	ZZ-	DR-	A-	0625	03		

REVISIONS		
REV	DATE	DESCRIPTION
10	14/02/2020	PLANNING
01	03/11/2021	PLANNING NON MATERIAL AMENDMENT
02	01/03/2022	PLANNING NON MATERIAL AMENDMENT - BUBBLES REMOVED
03	25/06/2022	PLANNING NON MATERIAL AMENDMENT - REVISION FOR ROOF BUILD-UP

KEY PLAN

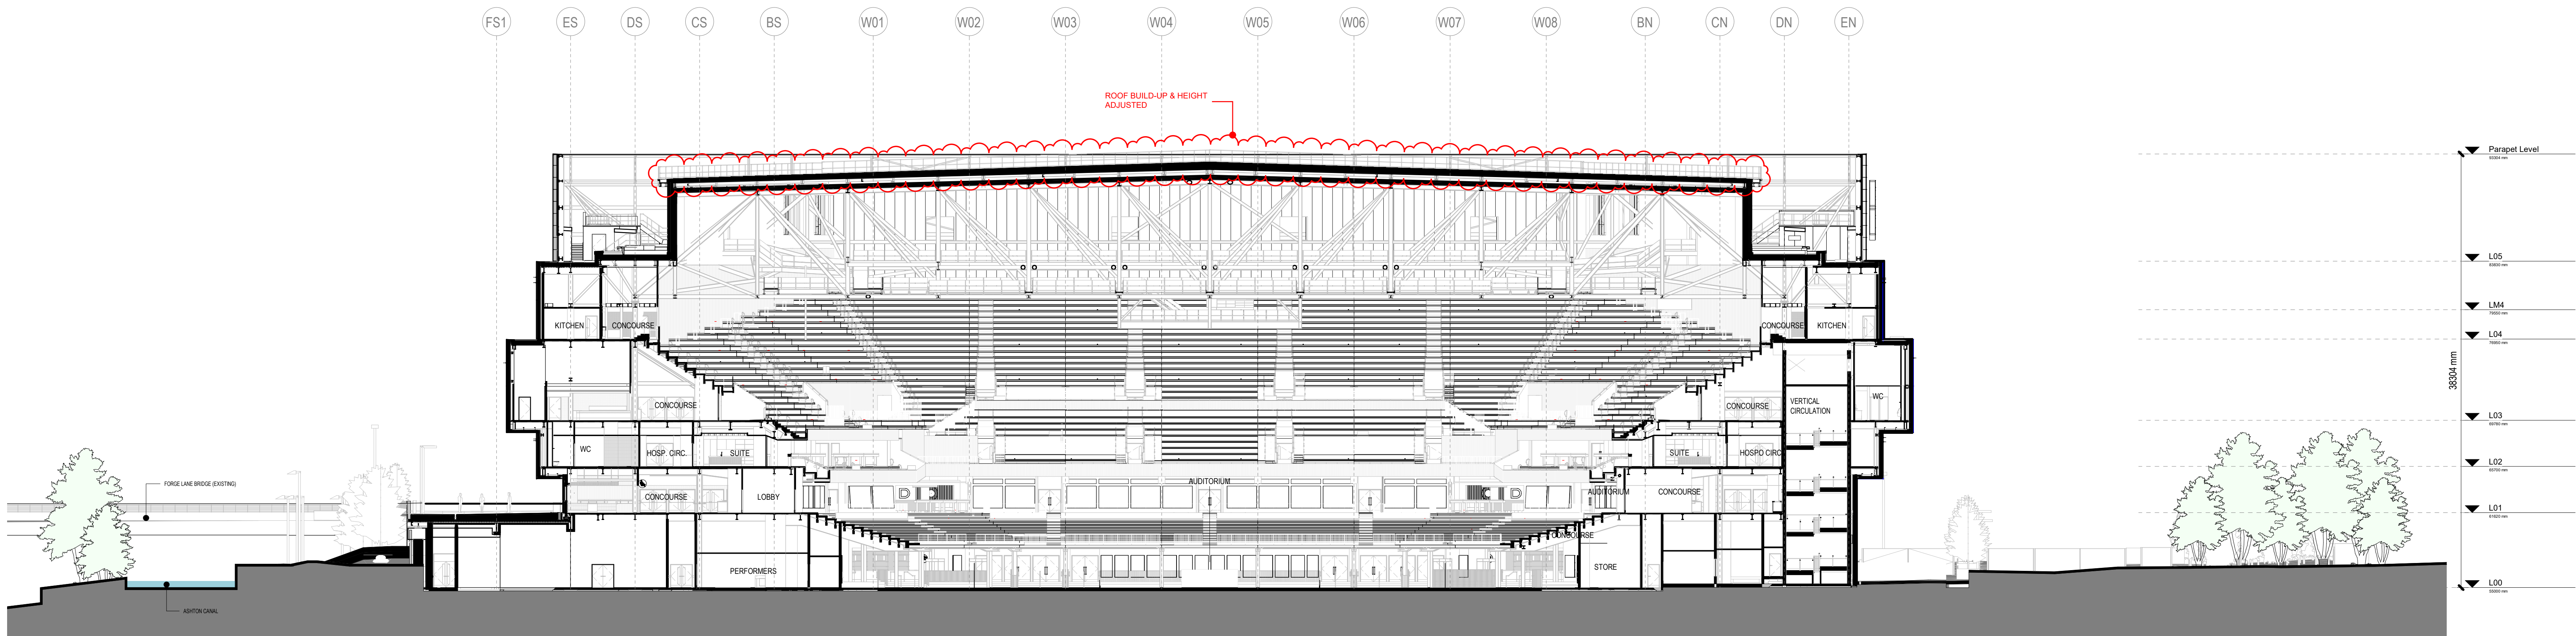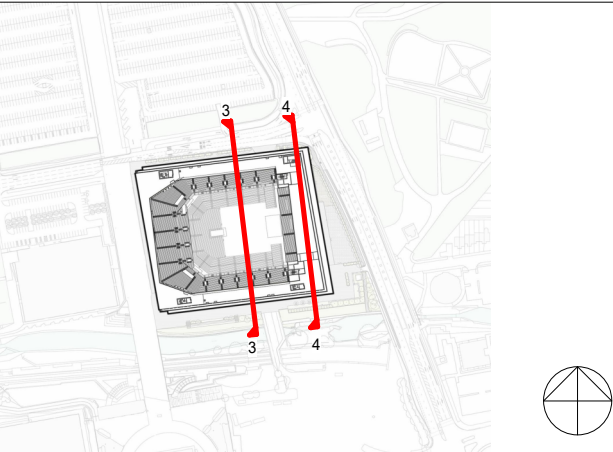

3 PLANNING SECTION - N/S - CENTRE
1:250

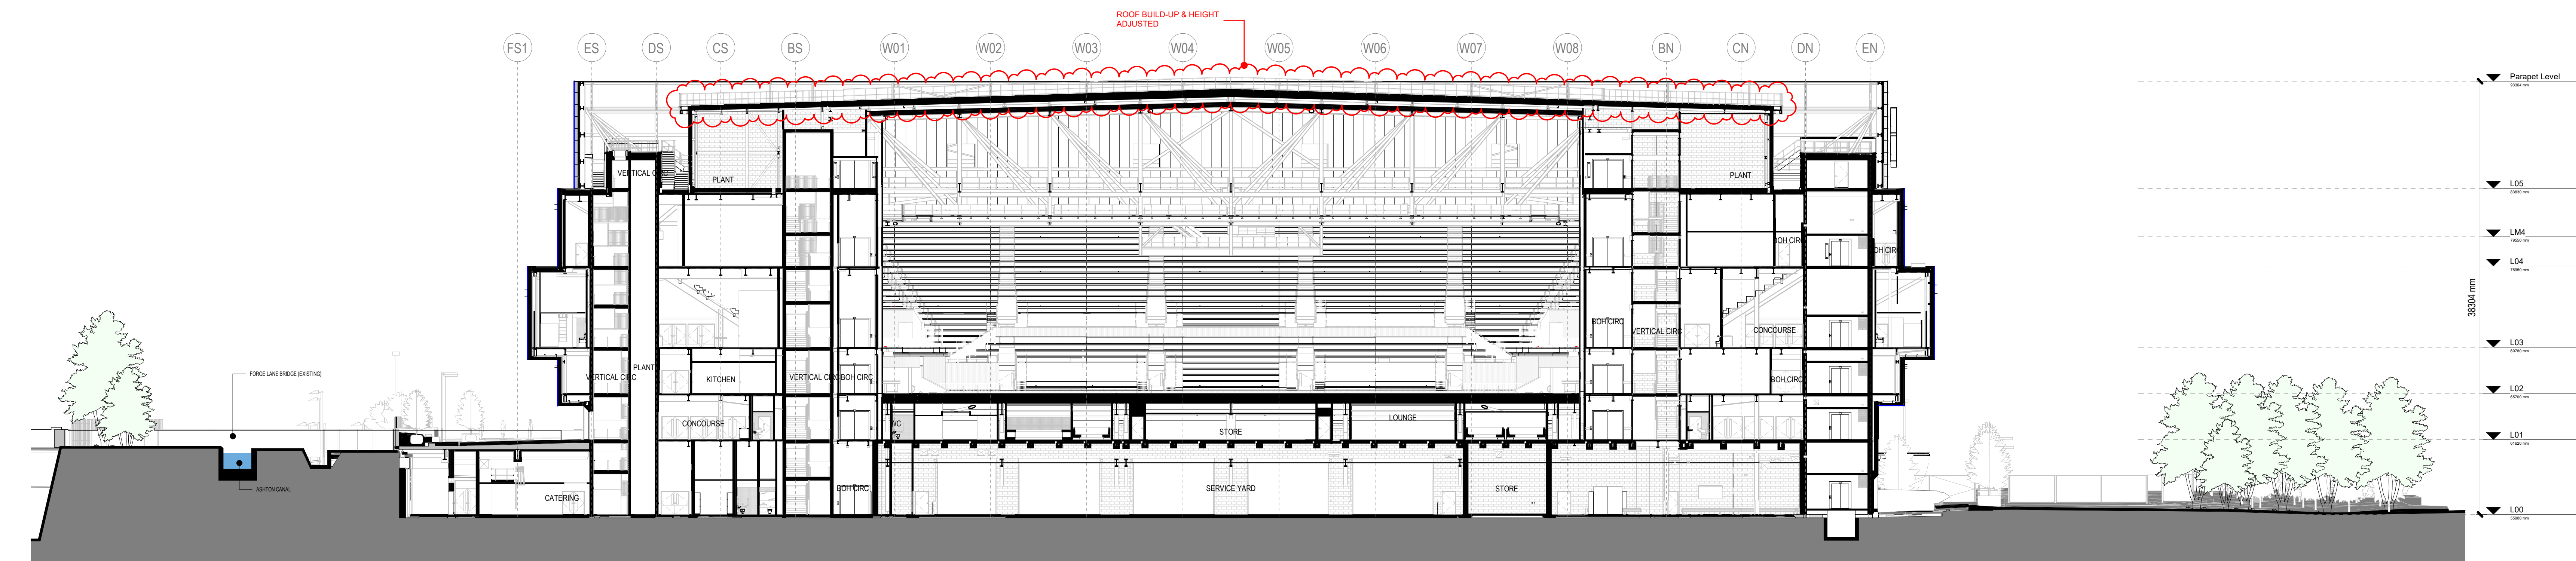

4 PLANNING SECTION - N/S - REAR STAGE TIER
1:250

THIS DRAWING IS ONLY TO SCALE IF IT IS
REPRODUCED AT THE CORRECT PAPER SIZE
1:250@A0
0 5 10 20
m
ALL INTERNAL LAYOUTS AND USES ARE SHOWN FOR ILLUSTRATIVE
PURPOSES ONLY AND ARE NOT FOR DETERMINATION

CLIENT



© COPYRIGHT. ALL RIGHTS RESERVED

THIS WORK IS COPYRIGHT AND CANNOT BE REPRODUCED OR COPIED IN ANY FORM OR BY
ANY OTHER MEANS (INCLUDING ELECTRONIC OR MECHANICAL) WITHOUT THE WRITTEN PERMISSION
OF THE ARCHITECT. THE ARCHITECT'S LIABILITY IS LIMITED TO THE DESIGN AND CONSTRUCTION
OF THE PROJECT. THE ARCHITECT'S LIABILITY IS LIMITED TO THE DESIGN AND CONSTRUCTION
OF THE PROJECT. THE ARCHITECT'S LIABILITY IS LIMITED TO THE DESIGN AND CONSTRUCTION
OF THE PROJECT.

USE DIMENSIONS IN PREFERENCE TO SCALE. CHECK ALL DIMENSIONS ON SITE
BEFORE FABRICATION OR SETTING OUT

ARCHITECT

POPULOUS

14 BLADE COURT | DEodar ROAD | LONDON | SW15 2NU | UNITED KINGDOM
TELEPHONE: +44 (0)20 8741 7456 | FACSIMILE: +44 (0)20 8741 7470
ALL PRODUCTION & INTELLECTUAL PROPERTY RIGHTS RESERVED © POPULOUS 2020


PROJECT NAME

OVG MANCHESTER


DRAWING TITLE

SECTIONS 03 & 04

STATUS						PROJECT No.	
PLANNING NON MATERIAL AMENDMENT						4933	
DATE			SCALE			SIZE	
14/02/2020			1 : 250			A0	
DRAWN		CHECKED		APPROVED			
MC		PG		DS			
PROJECT	ORIGIN	ZONE	LEVEL	TYPE	ROLE	DRAWING	REV
BRA-POP-XX-	ZZ-	DR-	A-			0626	03

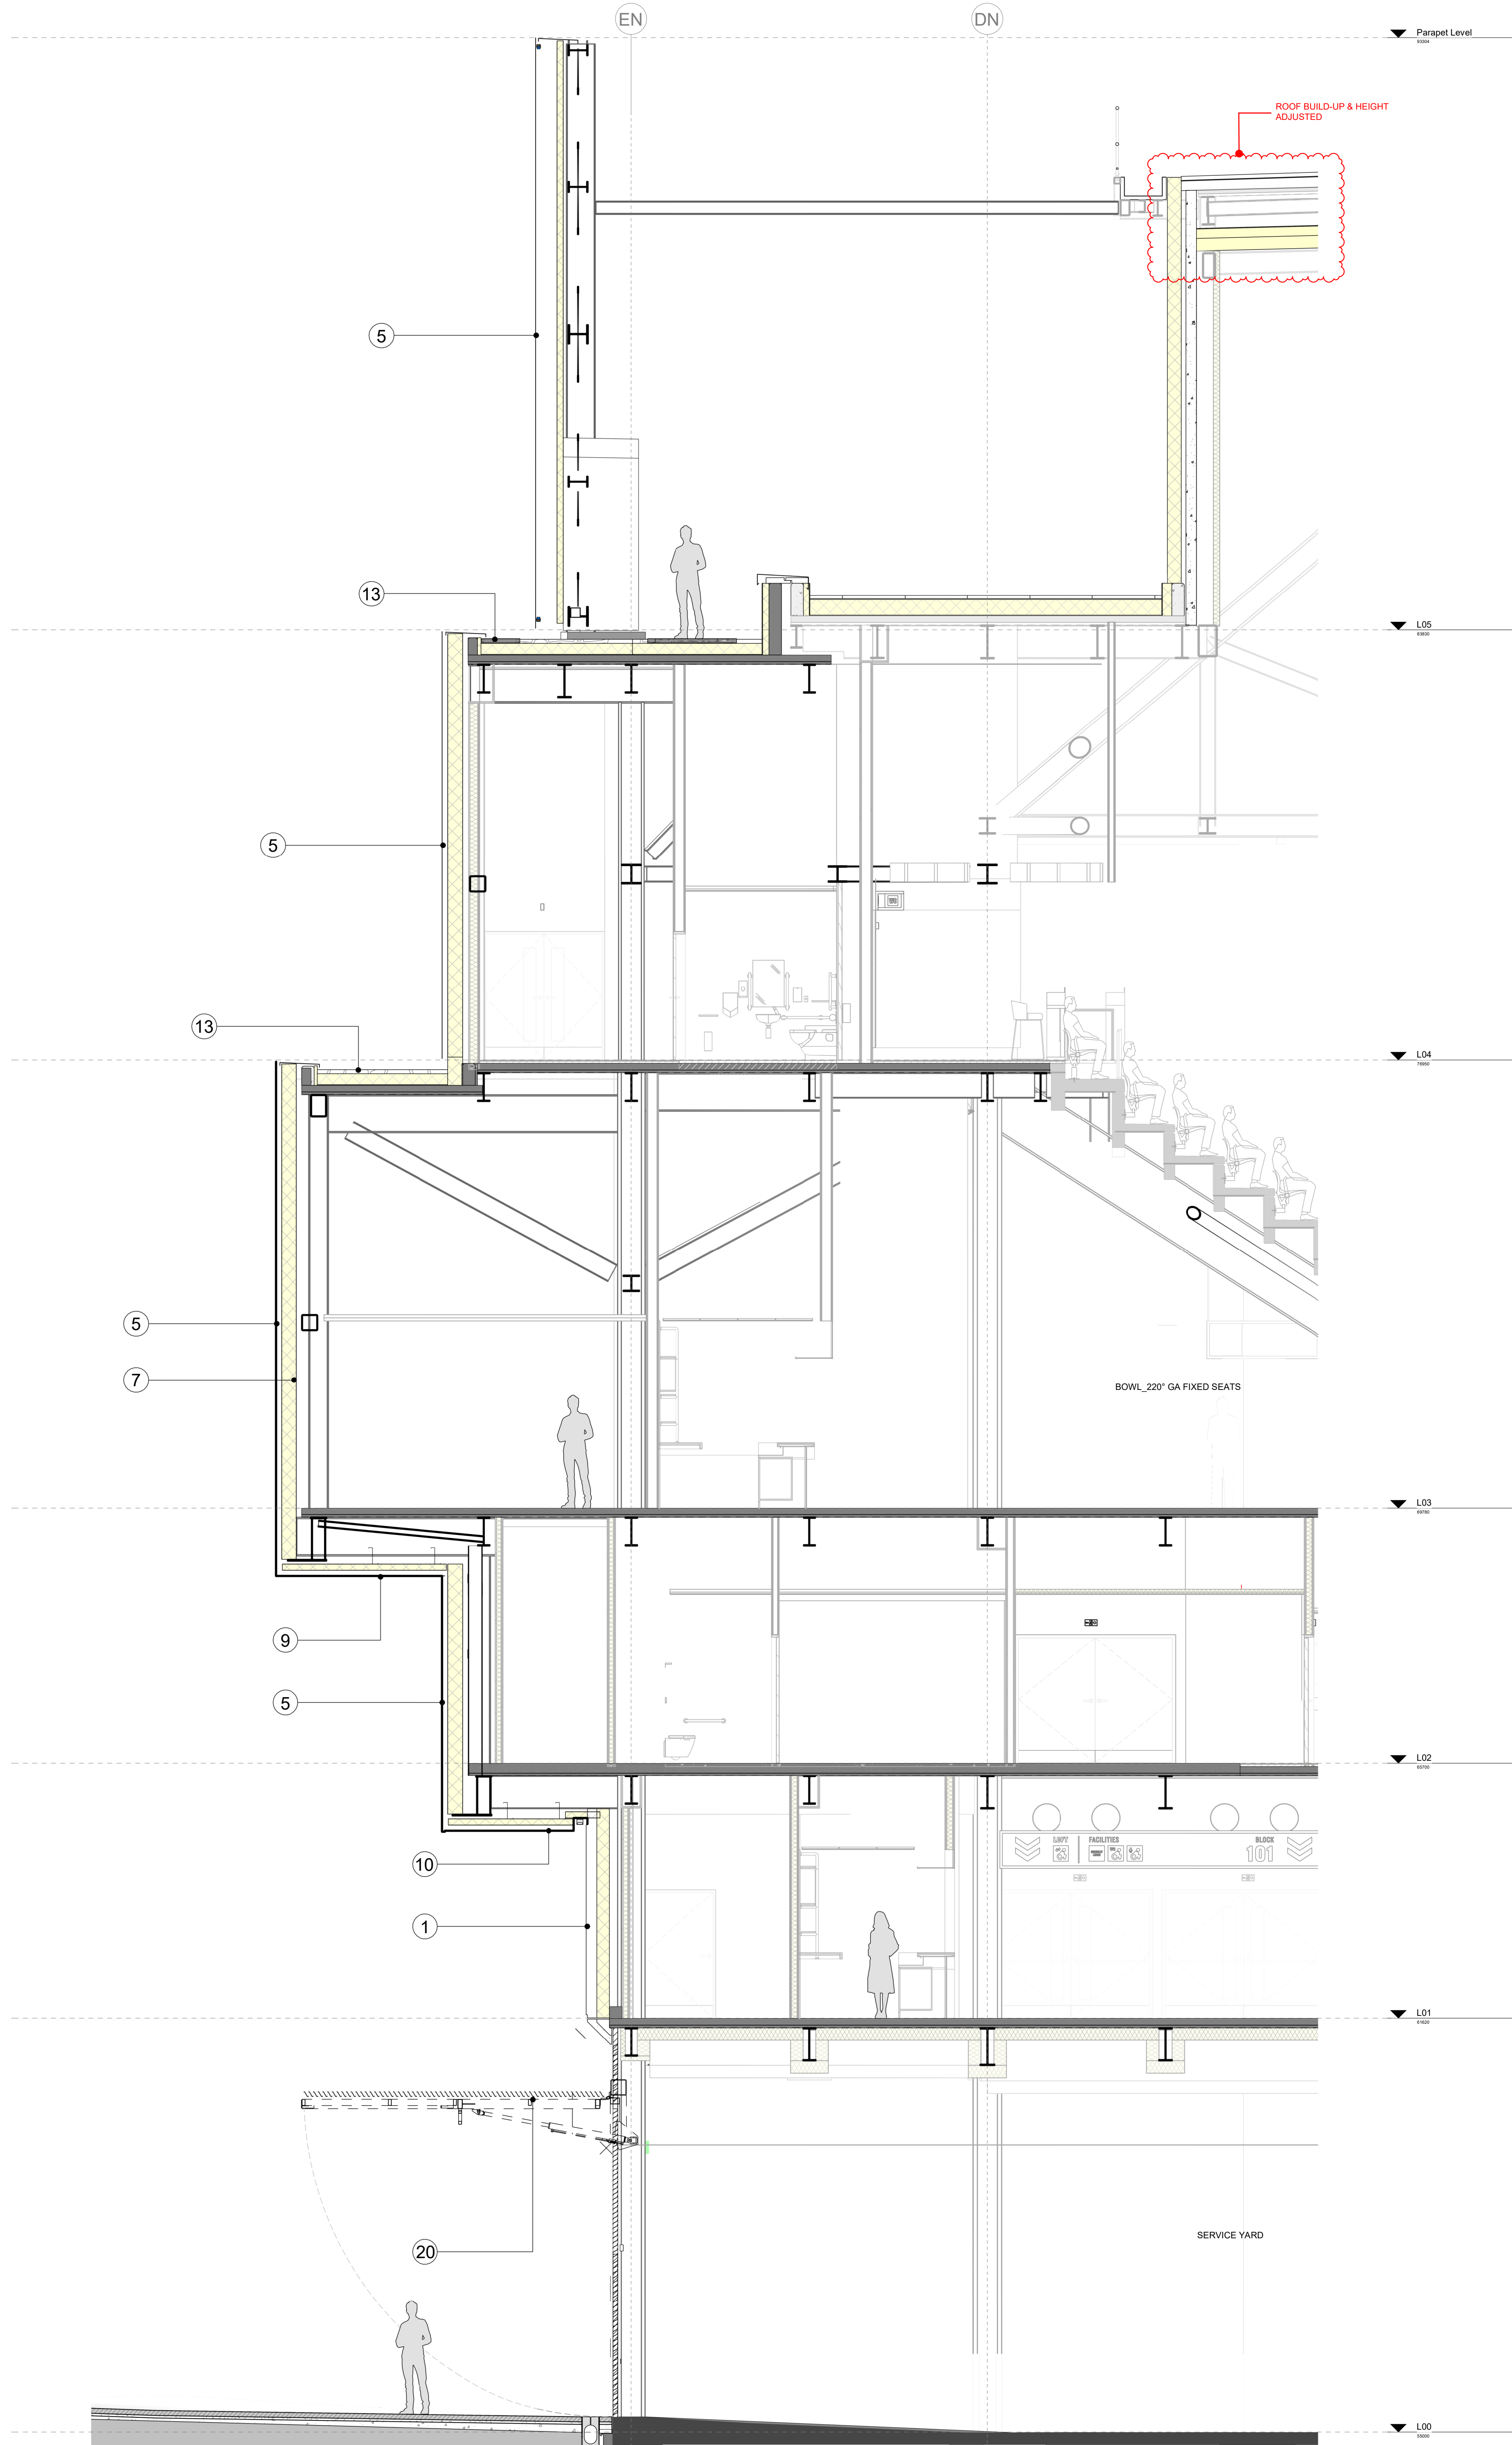


A FACADE SECTION - NORTH
1:50

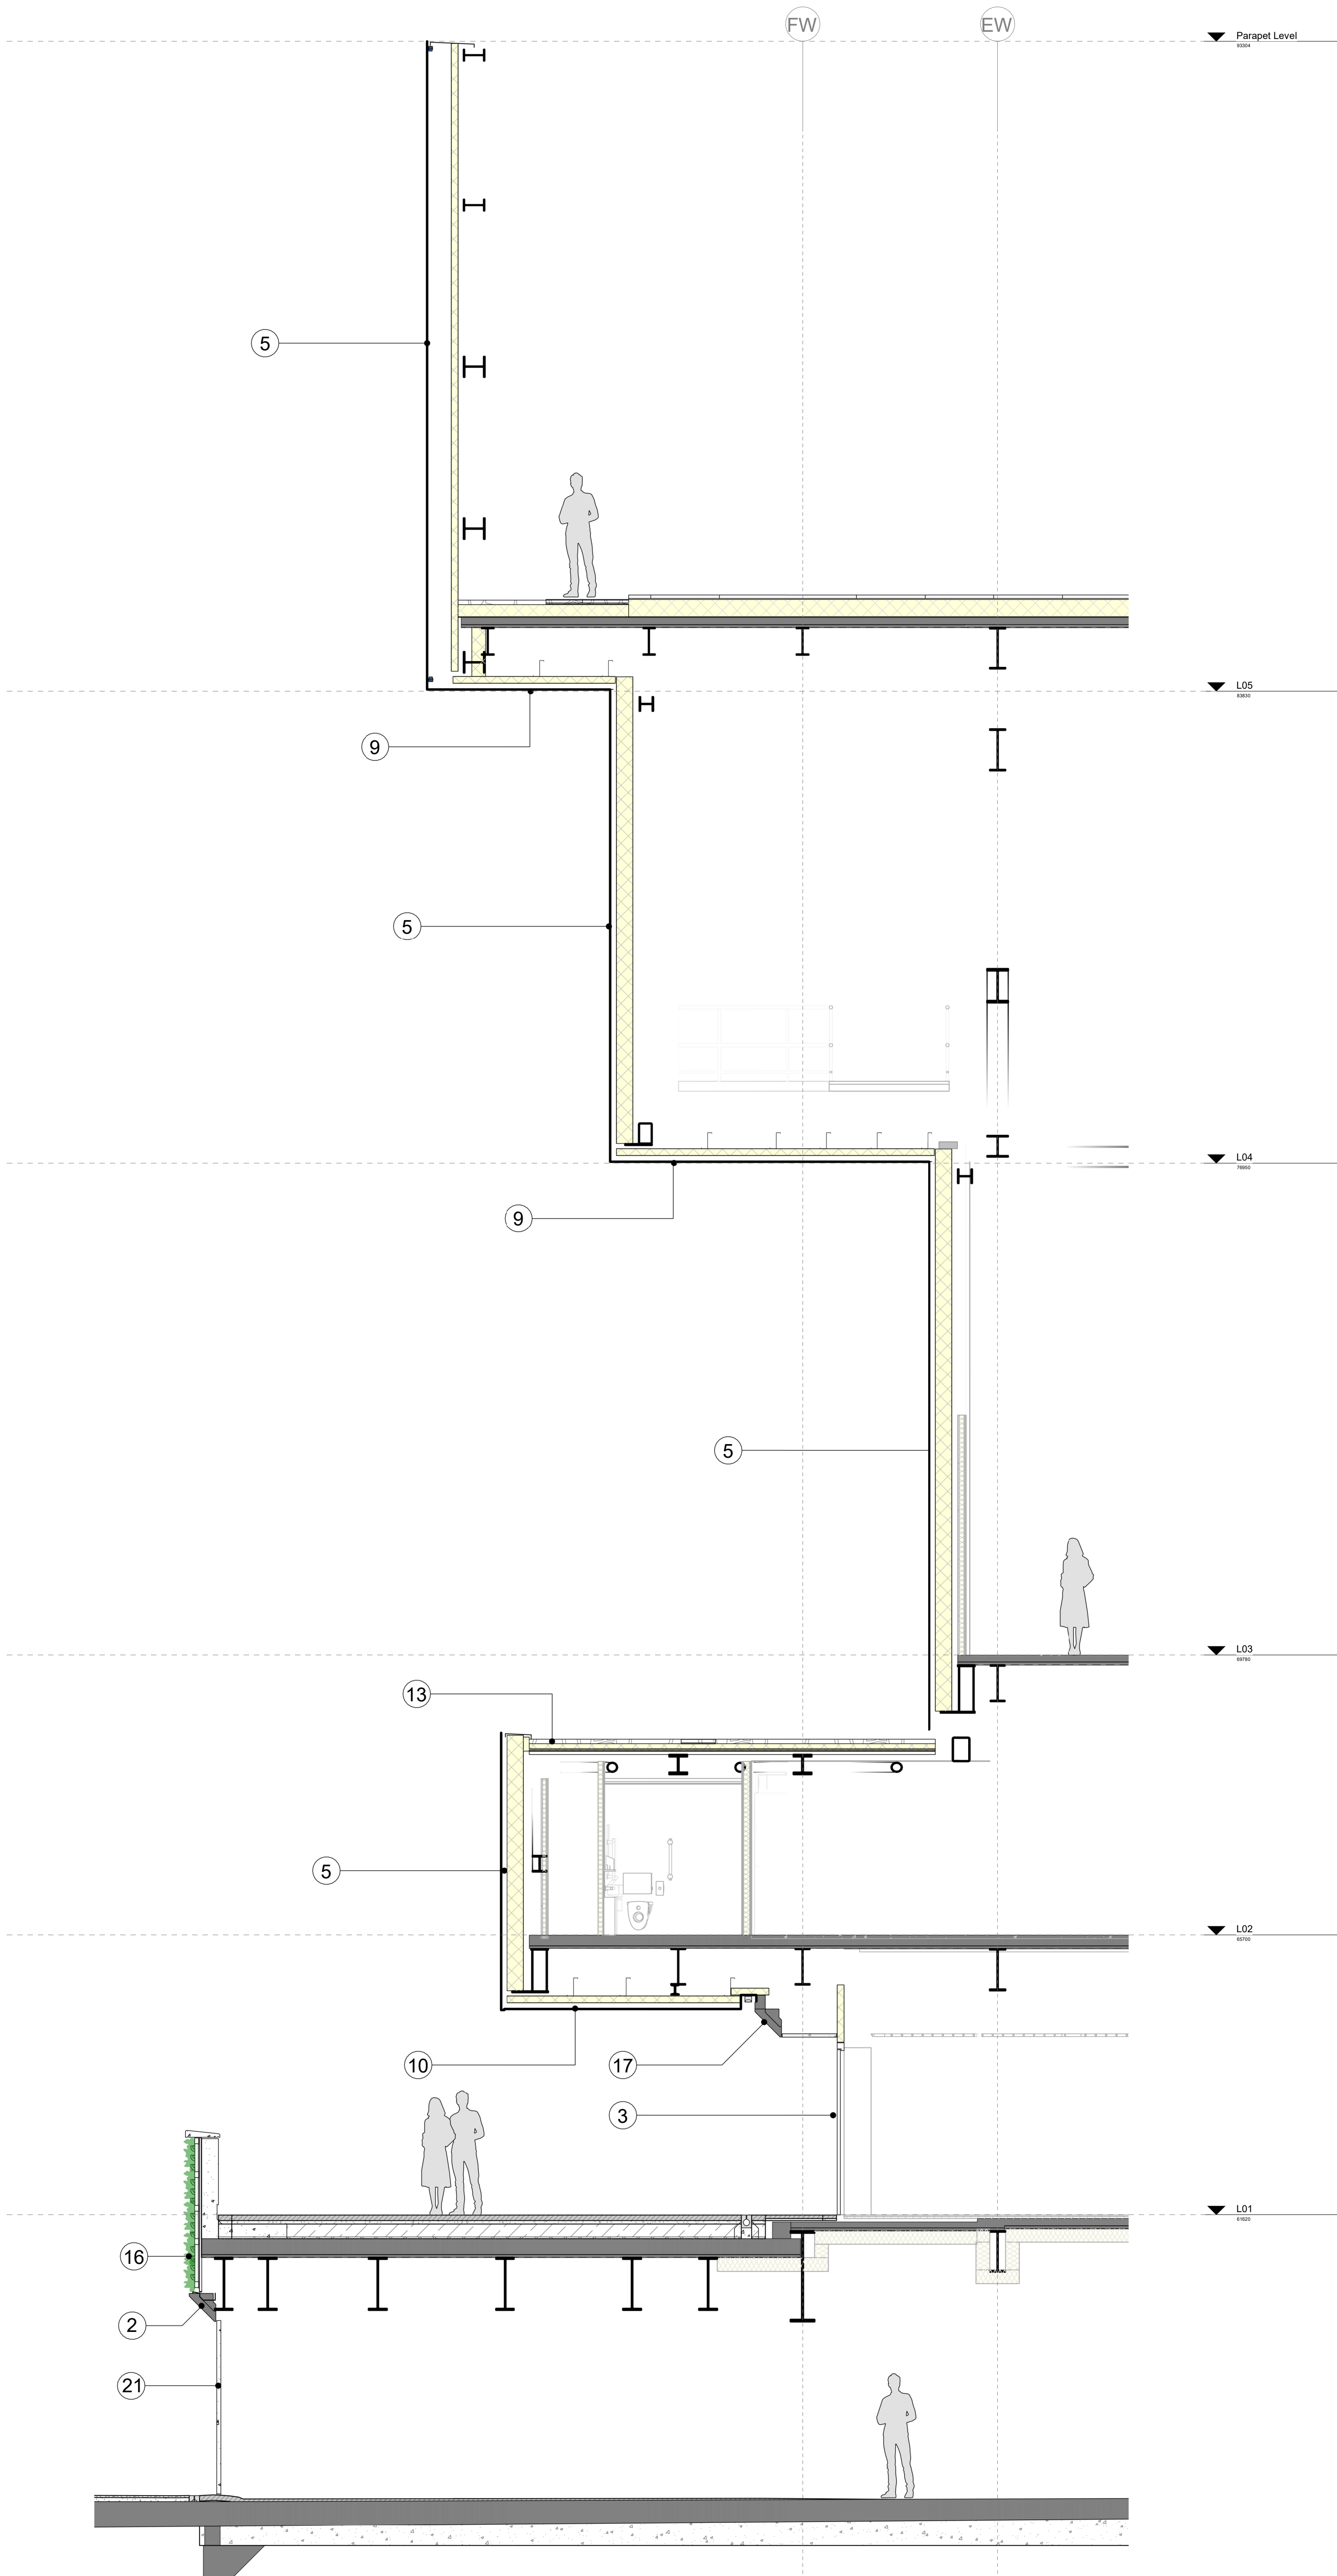

2 FACADE SECTION - WEST
1:50

REVISIONS		
REV	DATE	DESCRIPTION
00	14.02.2020	PLANNING
01	03.11.2021	PLANNING NON MATERIAL AMENDMENT
02	01.03.2022	PLANNING NON MATERIAL AMENDMENT - BUBBLES REMOVED
03	25.06.2022	PLANNING NON MATERIAL AMENDMENT - REVISION FOR ROOF BUILDUP

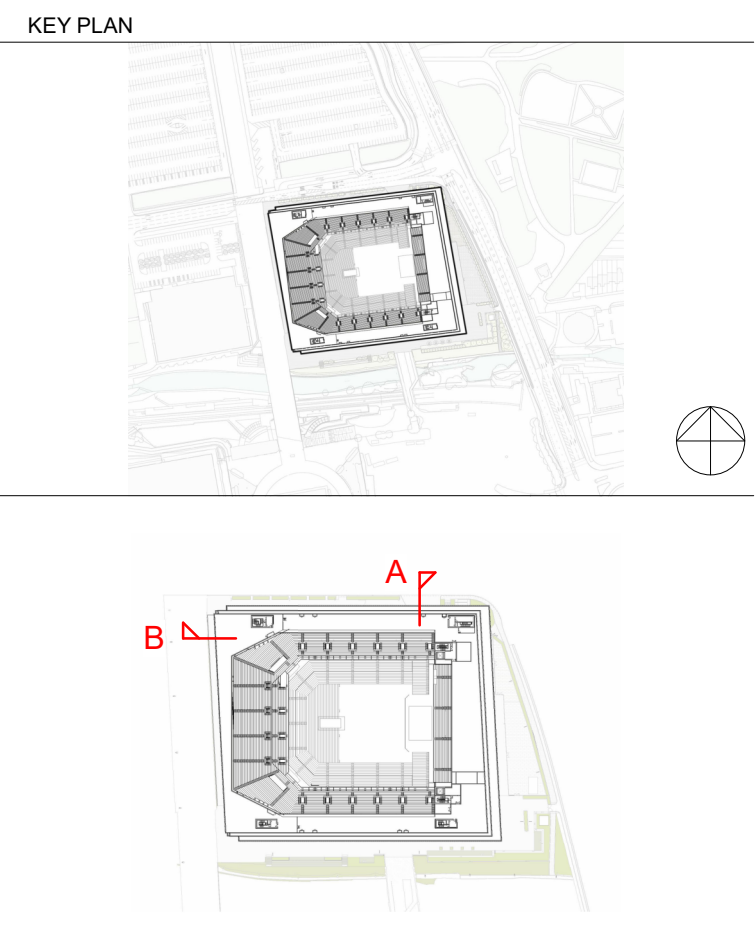

- KEY
1. PRECAST CONCRETE FACADE PANEL - RIBBED
 2. PRECAST CONCRETE DOOR PORTAL
 3. BLACK METAL DOORSET
 4. TICKETING CONCERGE OFFICE WINDOWS
 5. BLACK PERFORATED METAL PANEL
 6. BLACK PERFORATED METAL PANEL WITH LED BEHIND
 7. COMPOSITE FACADE CLADDING PANEL
 8. COMPOSITE SOFFIT CLADDING PANEL
 9. BLACK METAL SOFFIT PANEL
 10. MIRRORRED SOFFIT PANEL
 11. GREEN SCREEN
 12. FOLDING RIBBED GRC CANALSIDE BAR DOORS
 13. FLAT BALLAST ROOF
 14. OFFICE WINDOW BEHIND PERFORATED CLADDING
 15. TICKETING CONCERGE OFFICE SIGNAGE
 16. LIVING WALL
 17. WAYFINDING INFORMATION
 18. ZONE FOR NAMING RIGHTS SIGNAGE
 19. SECURITY ARCHES
 20. UP AND OVER LOUVRED LOADING BAY DOOR
 21. GRC SWING GATE
 22. PRECAST CONCRETE FACADE PANEL

THIS DRAWING IS ONLY TO SCALE IF IT IS REPRODUCED AT THE CORRECT PAPER SIZE

1:50@A0

0 0.5 1 2 3 4 m

ALL INTERNAL LAYOUTS AND USES ARE SHOWN FOR ILLUSTRATIVE PURPOSES ONLY AND ARE NOT FOR DETERMINATION



© COPYRIGHT: ALL RIGHTS RESERVED

THIS WORK IS COPYRIGHT AND CANNOT BE REPRODUCED OR COPIED IN ANY FORM OR BY ANY OTHER MEANS (INCLUDING ELECTRONIC OR MECHANICAL) WITHOUT THE WRITTEN PERMISSION OF POPULOUS. THE USER OF THIS DOCUMENT FOR ANY PURPOSE WHATSOEVER IS RESTRICTED TO THE TERMS OF THE AGREEMENT FOR SERVICES AGREEMENT BETWEEN POPULOUS AND THE RESTRICTING PARTY.

USE REQUIRED DIMENSIONS IN PREFERENCE TO SCALES. CHECK ALL DIMENSIONS ON SITE BEFORE FABRICATION OR SETTING OUT.

ARCHITECT

POPULOUS®

14 BLADES COURT | DEODAR ROAD | LONDON | SW15 2NU | UNITED KINGDOM
TELEPHONE: +44 (0)20 8974 7474 | FACSIMILE: +44 (0)20 8974 7475
ALL PRODUCTION & INTELLECTUAL PROPERTY RIGHTS RESERVED © POPULOUS 2009

PROJECT NAME

OVG MANCHESTER

DRAWING TITLE

FACADE SECTIONS

STATUS						PROJECT No.	
PLANNING NON MATERIAL AMENDMENT						4933	
DATE			SCALE			SIZE	
14.02.2020			1 : 50			A0	
DRAWN		CHECKED		APPROVED			
MR		PG		DS			
PROJECT	ORIGIN	ZONE	LEVEL	TYPE	ROLE	DRAWING	REV
BRA-POP-XX-	ZZ-	DR-	A-			0628	03

[illegible]