
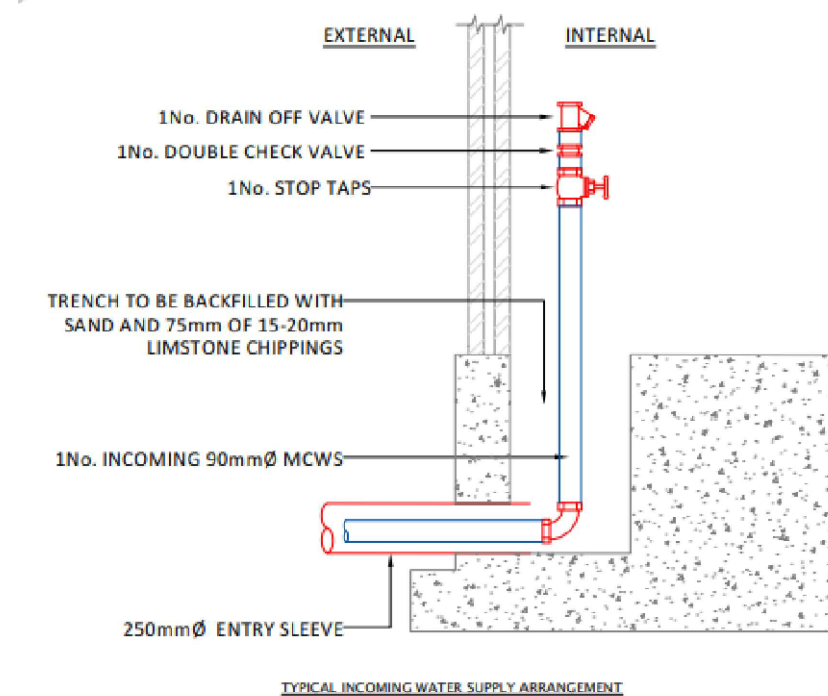
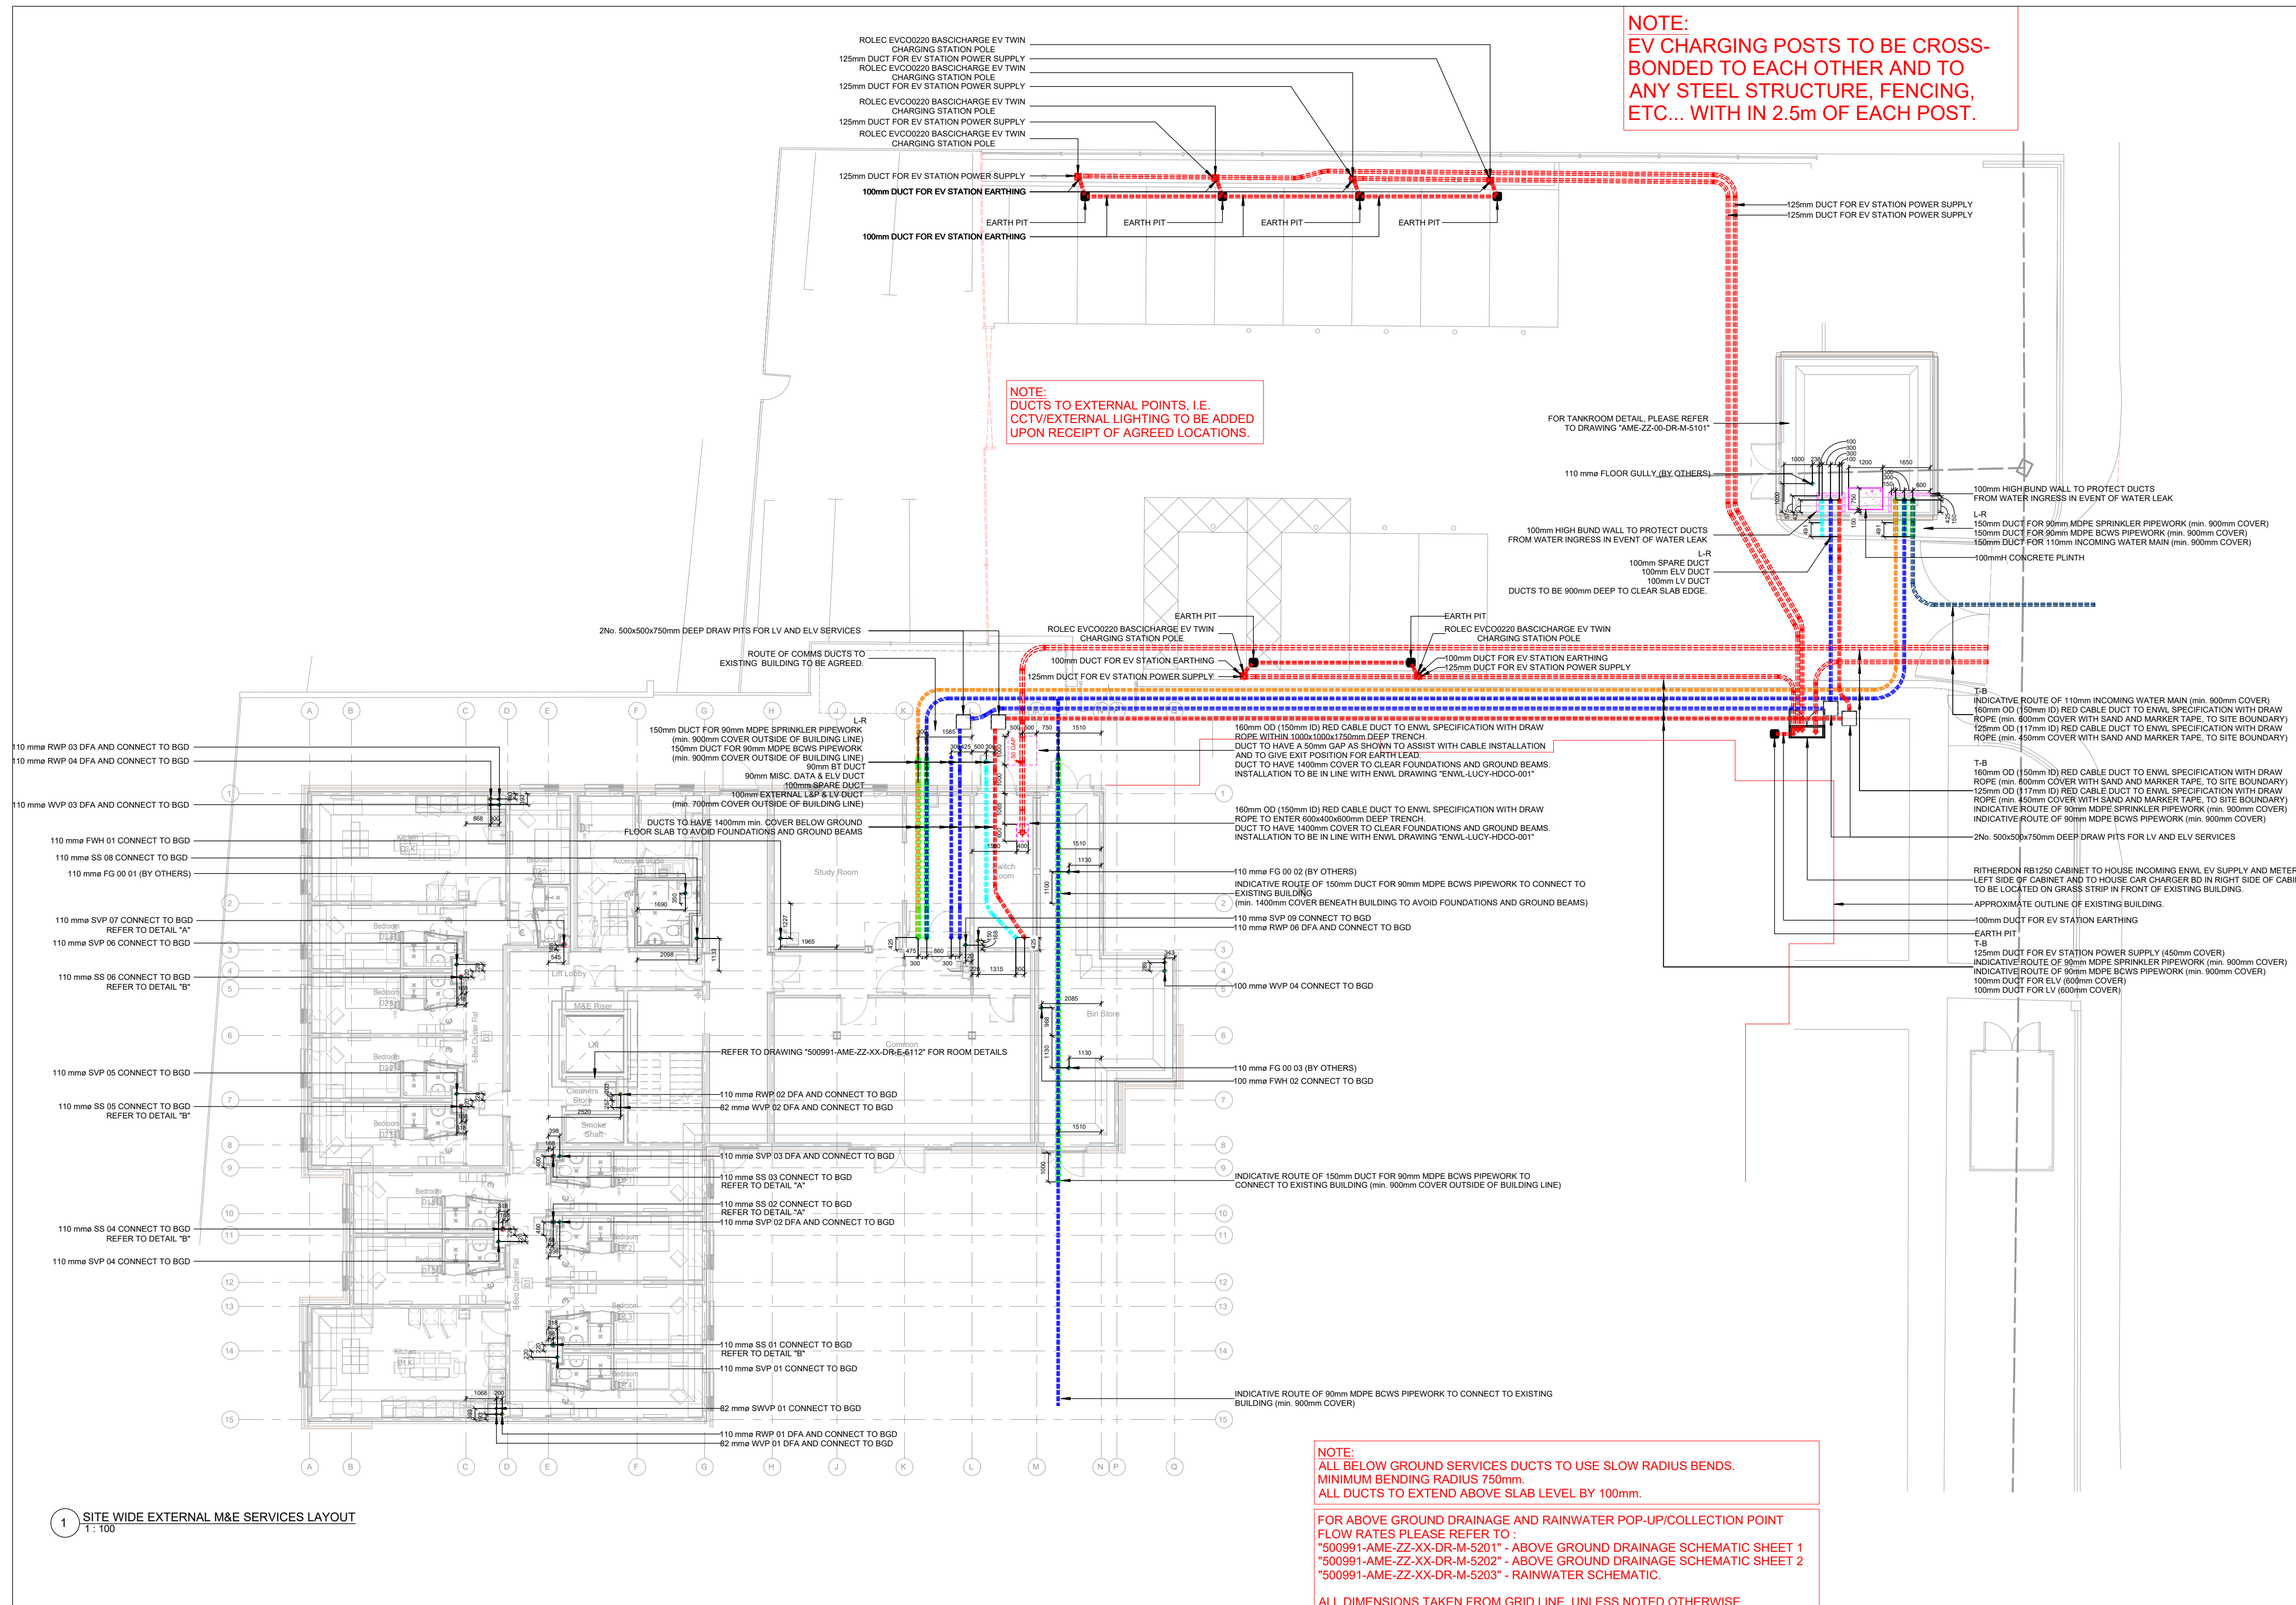


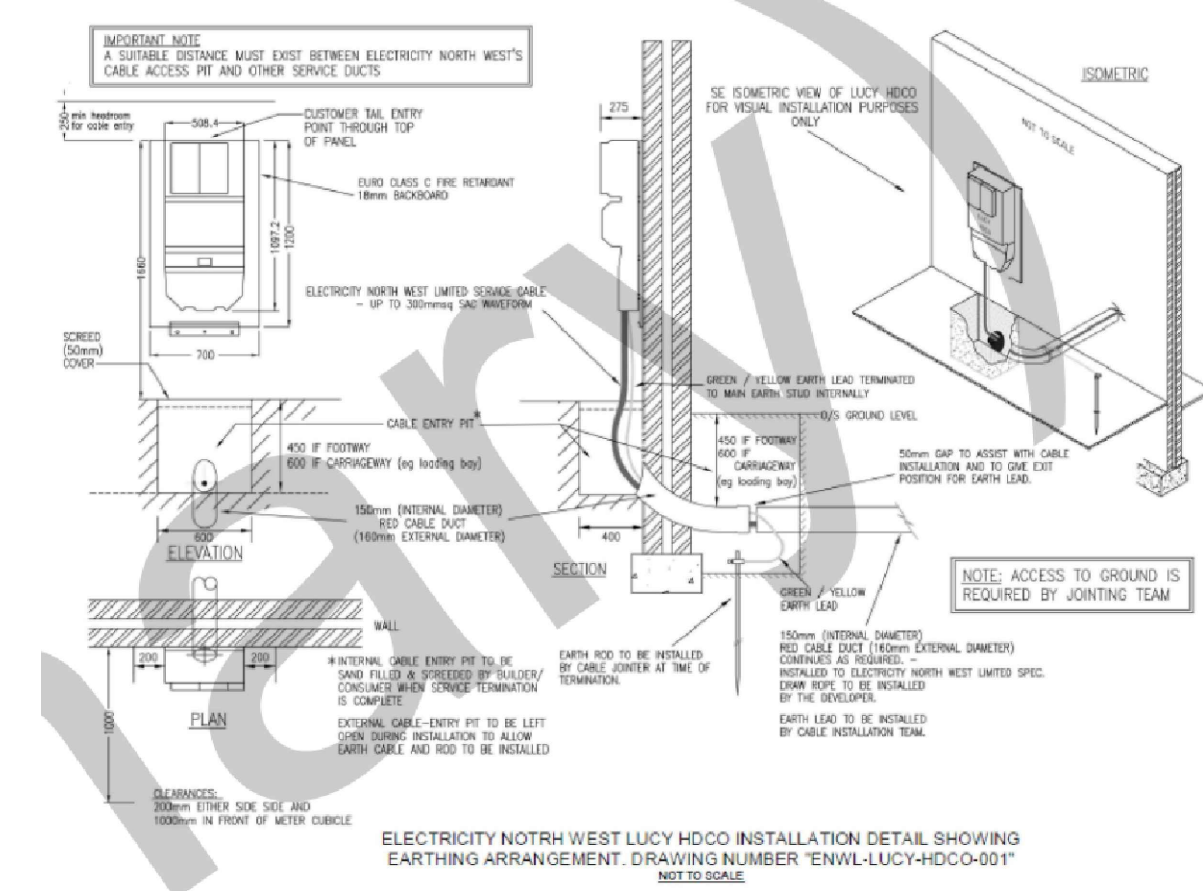

|     |                                                                             |            |   |
|-----|-----------------------------------------------------------------------------|------------|---|
|     |                                                                             |            |   |
|     |                                                                             |            |   |
|     |                                                                             |            |   |
| C01 | LV AND ELV DUCTS AND DRAW PITTS SHOWN LINKING MAIN BUILDING WITH TANK ROOM. | 23.02.2022 | S |
| P03 | REVISED TO SUIT COMMENTS                                                    | 15.12.2021 | S |
| P02 | ISSUED FOR REVIEW AND COMMENT                                               | 10.09.2021 | S |
| P01 | PRELIMINARY ISSUE                                                           | 04.08.2021 | N |